



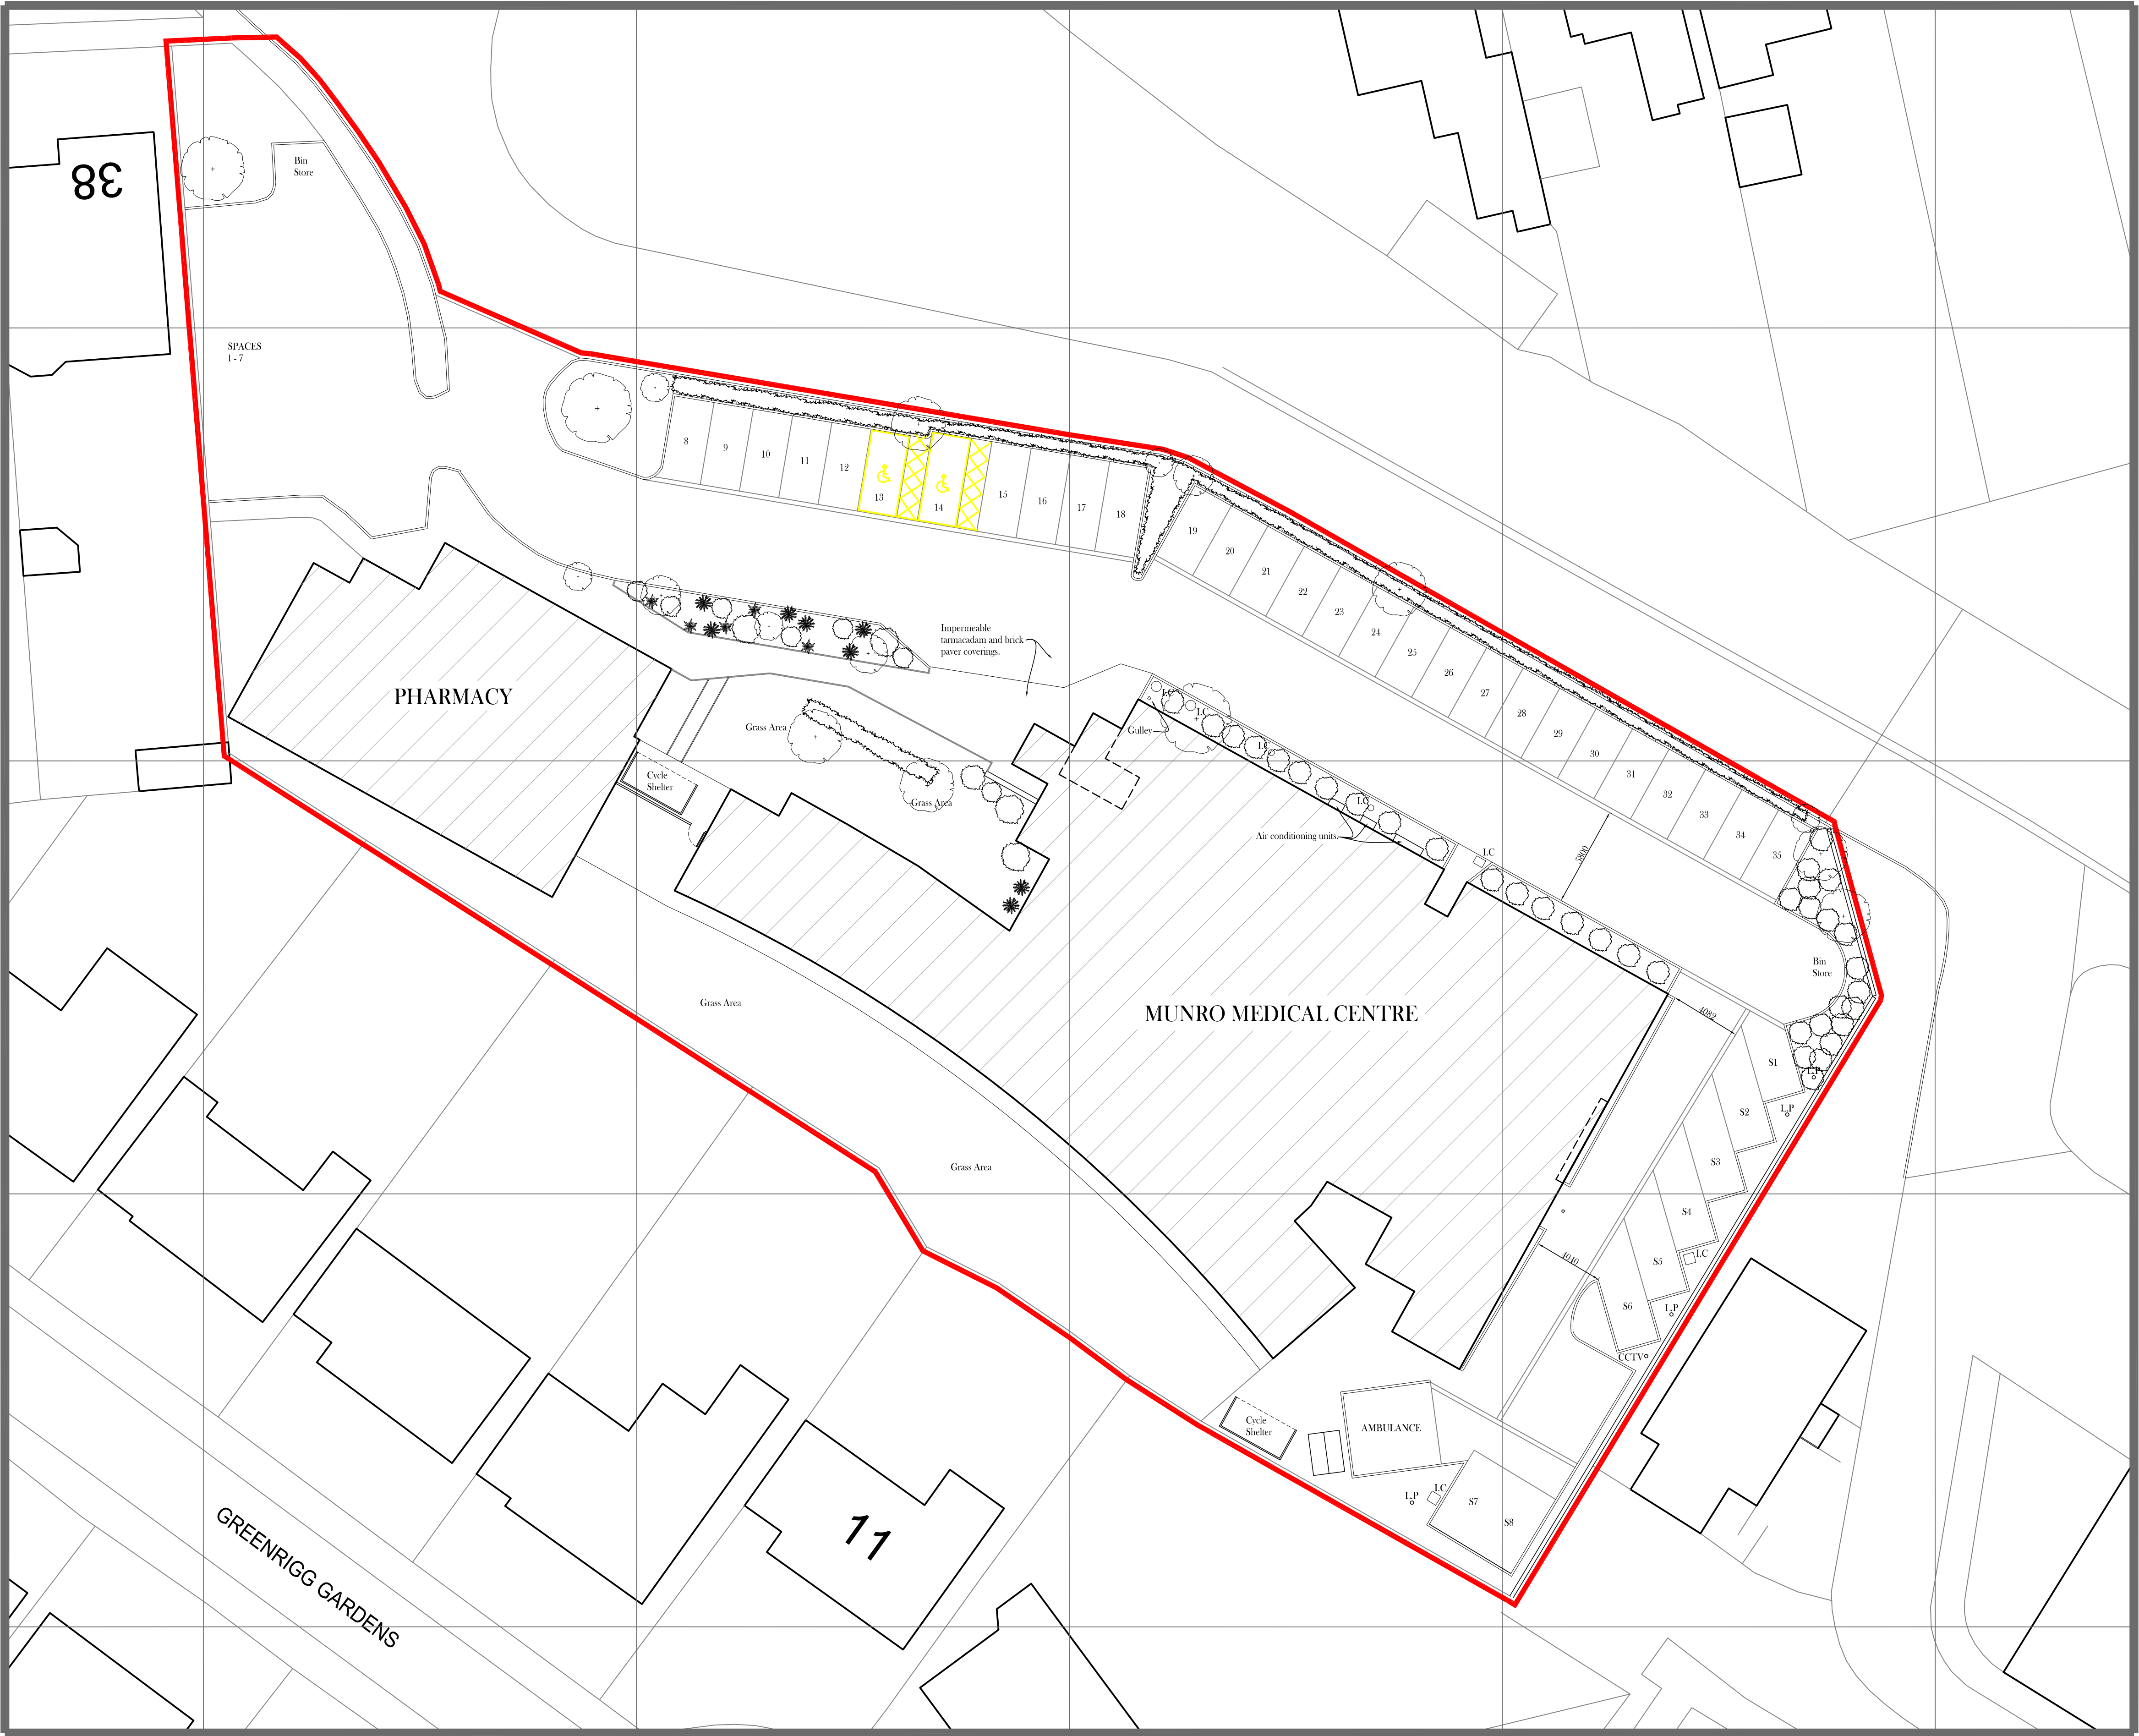

NOTES:
All dimensions to be checked on site. Do not scale from
this drawing.

A	15/08/24	Trees & Shrubbery Added.
	Date	Revisions


© Copyright

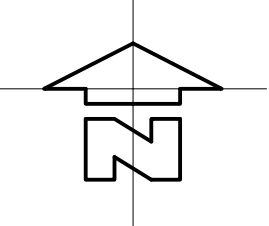

Client
MUNRO MEDICAL CENTRE

Job Title
**PROPOSED INTERNAL &
EXTERNAL ALTERATIONS
AT MUNRO MEDICAL
CENTRE, WEST ELLOE
AVE. SPALDING.**

Drawing Title SITE PLAN AS EXISTING		
Scale: 1:200	Date: Nov '16	Drawn: RW

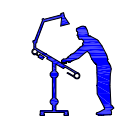 **Building Design Services**
Surveying Design, Planning & Building Regulations
3 Crown Cottage, Scrimpsall, Spalding, NG34 0LA TEL: 07000 733278.

Dwg No. 1113/3	Rev. A
--------------------------	------------------