




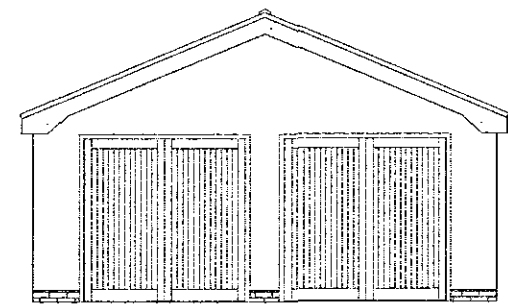


PROPOSED FRONT ELEVATION

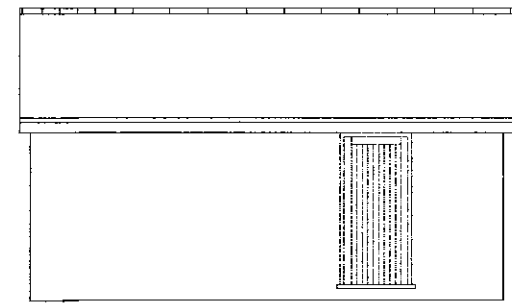


PROPOSED SIDE ELEVATION

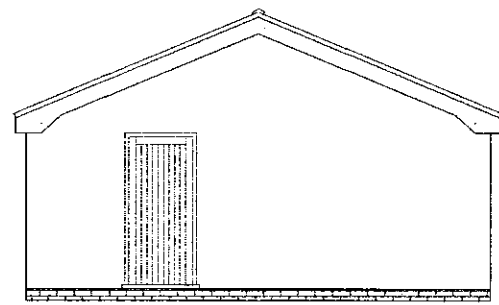


PROPOSED REAR ELEVATION

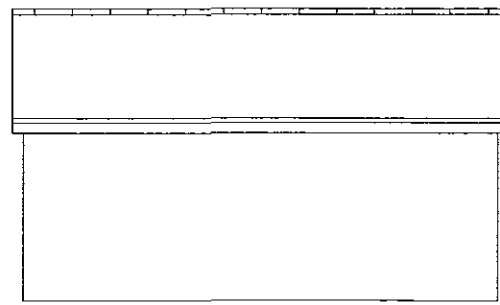


PROPOSED SIDE ELEVATION

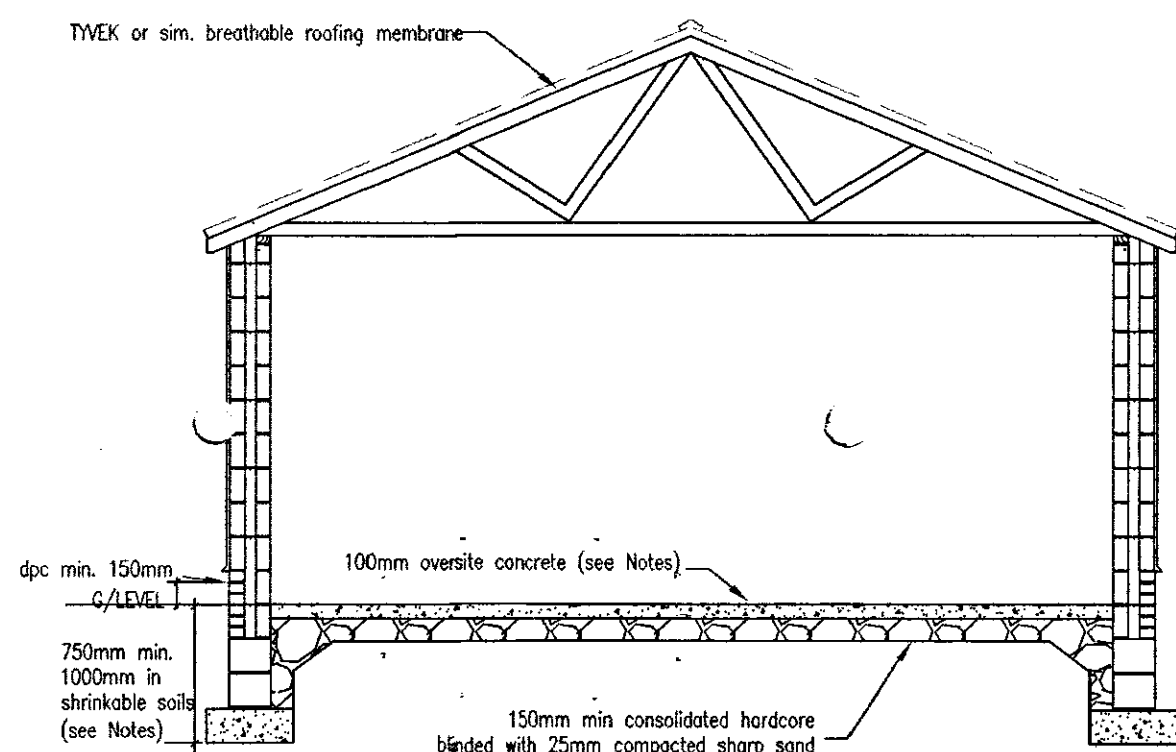

SECTION DETAIL A-A

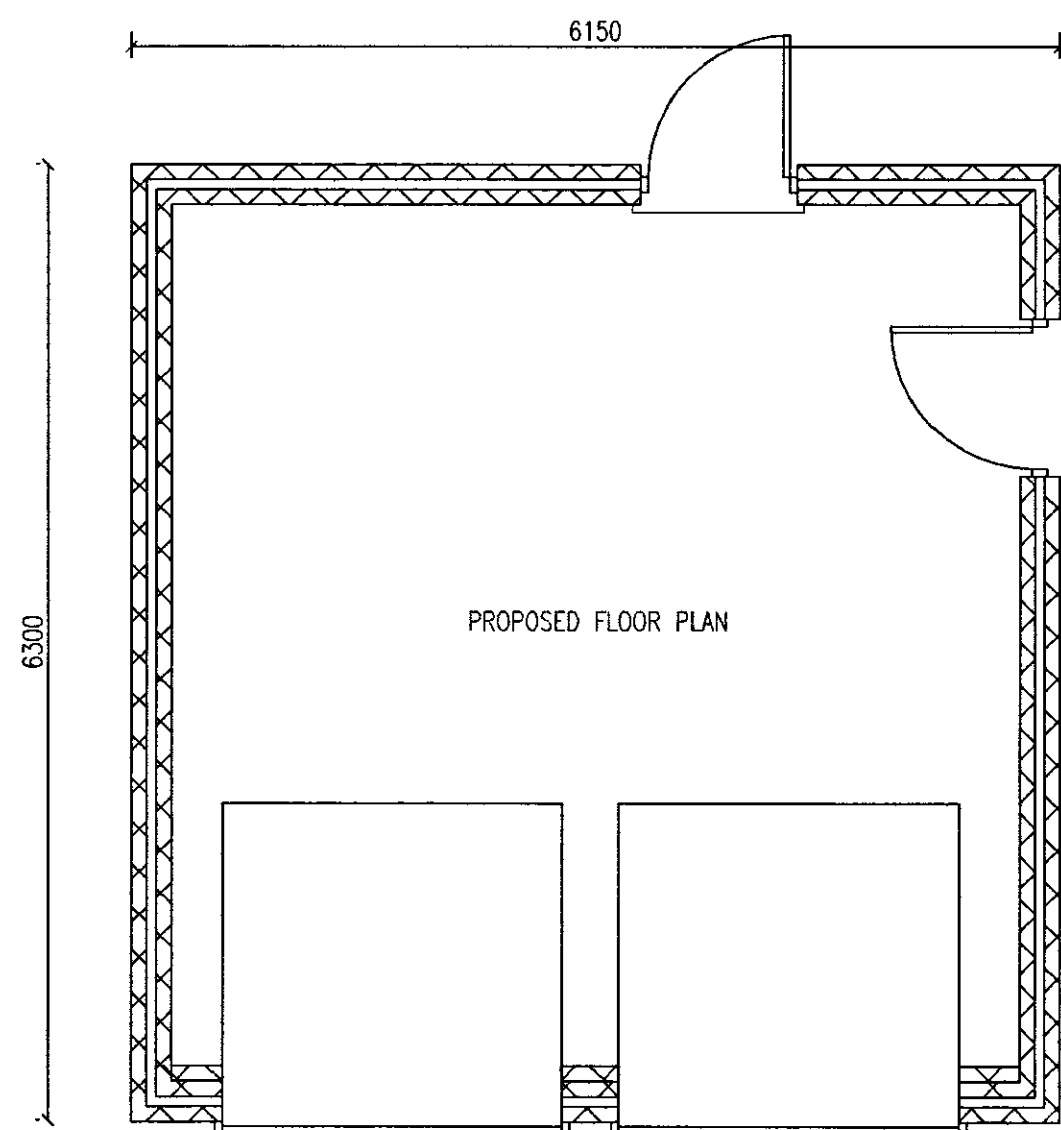


PROPOSED FLOOR PLAN

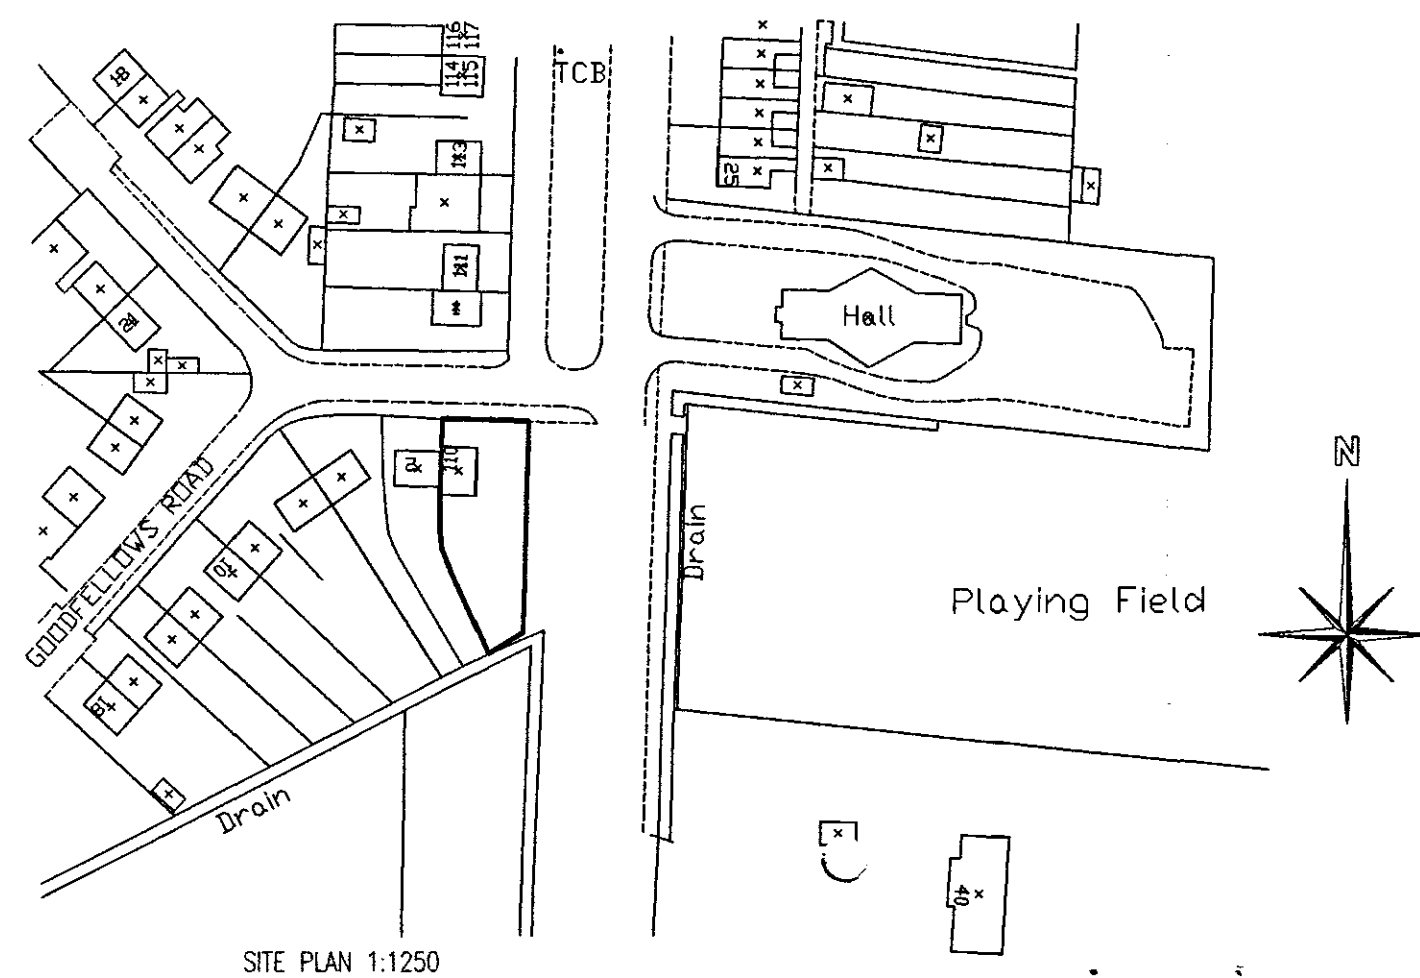


SITE PLAN 1:1250


BLOCK PLAN 1:500

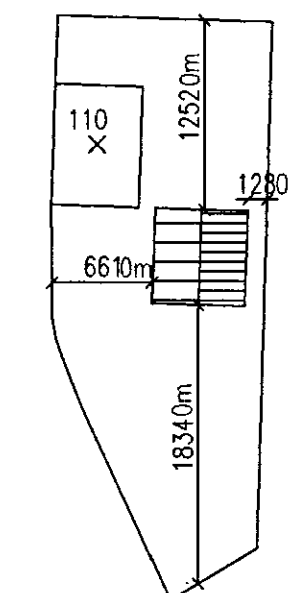

A	PLANNING OFFICERS COMMENTS	MAY 2008
Ref:	Revision:	Date:

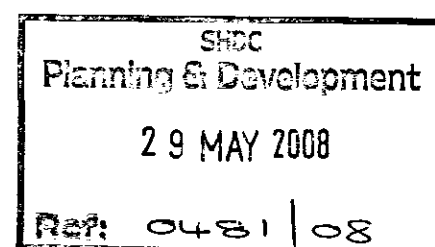

WENMAN BUILDING DESIGN Ltd.
2 Austendyke Road
Weston Hills
Spalding
Lincs. PE12 6BX
Tel/Fax 01775 724171
Mobile 0784 1718457

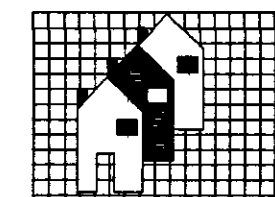

Project:
PROPOSED DETACHED GARAGE

AMENDED PLAN
Ref. A /

Client:
MR & MRS CROMPTON
110 SPALDING COMMON
SPALDING
Lincs

DRAWING:
PROPOSED GROUND FLOOR PLAN
PROPOSED ELEVATIONS
SECTION DETAIL
SPECIFICATION

DRAWING NO: WEN/1236/08/00A	DATE: MAY 2008
DRAWN BY: RW	SCALE: 1:50 1:100

COPIES OF THESE DRAWINGS MUST NOT BE USED FOR ANY PURPOSE OTHER THAN THAT FOR WHICH THEY ARE ISSUED WITHOUT WRITTEN PERMISSION OF WENMAN BUILDING DESIGN. THESE SERVICES ARE PROVIDED ONLY FOR THE PURPOSE OF OBTAINING PLANNING OR BUILDING REGULATIONS APPROVAL, AND DO NOT CONSTITUTE A FULL SPECIFICATION FOR THE PROPOSED WORKS AND MUST NOT BE USED AS A CONTRACT DOCUMENT ALONE.

THE PROPOSED WORKS WILL NOT BE SUPPORTED/INSPECTED BY WENMAN BUILDING DESIGN UNLESS WRITTEN APPROVAL IS GIVEN BY THE CLIENT. HOWEVER IT IS THE CLIENT'S RESPONSIBILITY TO OBTAIN NECESSARY APPROVALS AND TO OBTAIN NECESSARY APPROVALS TO THE PROPOSED WORKS. THE CLIENT SHALL BE RESPONSIBLE FOR THE PROPOSED WORKS AND SHALL BE RESPONSIBLE FOR THE PROPOSED WORKS.

