





North-East Elevation

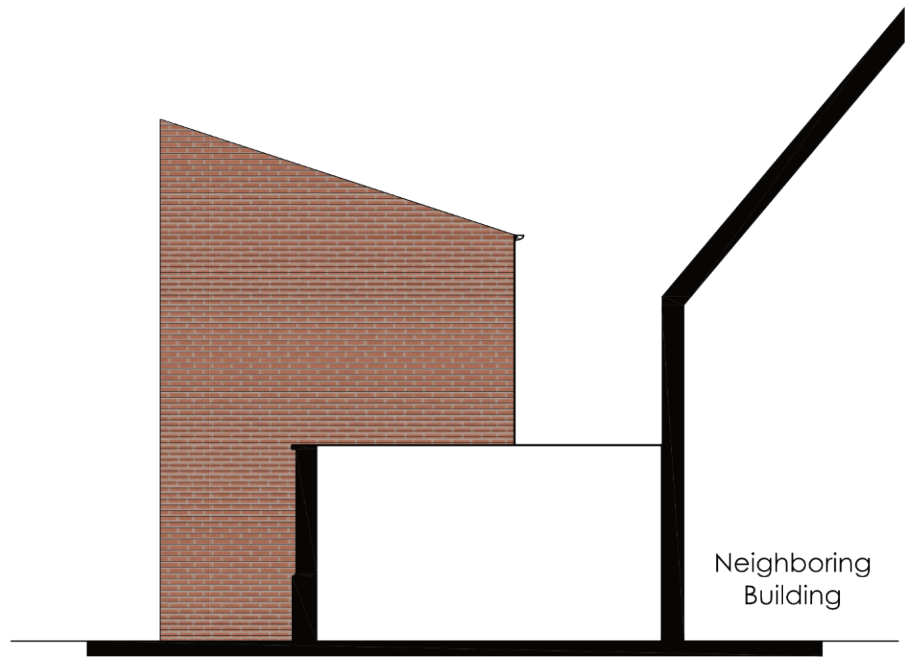

North-West Elevation



South-West Elevation

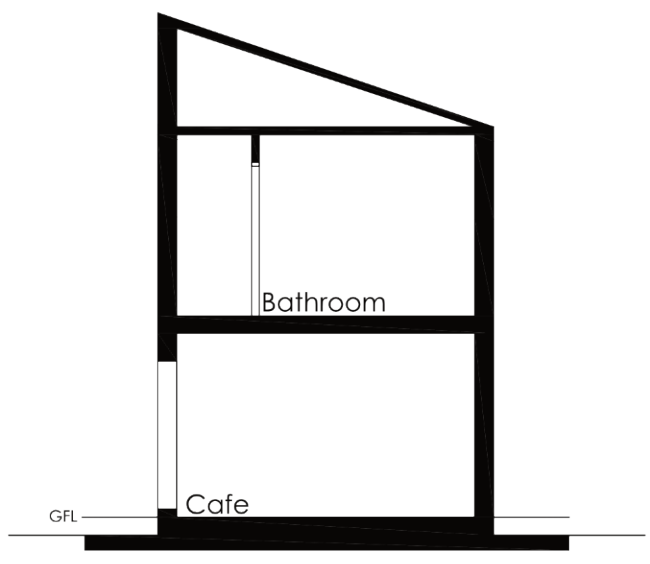

Typical Section


Do not scale directly from this drawing. All discrepancies are to be brought to the attention of the below office.

The copyright to this drawing is owned by Studio 11 Architecture.

2m
1:100
0 2 4 6



Ground Floor Plan

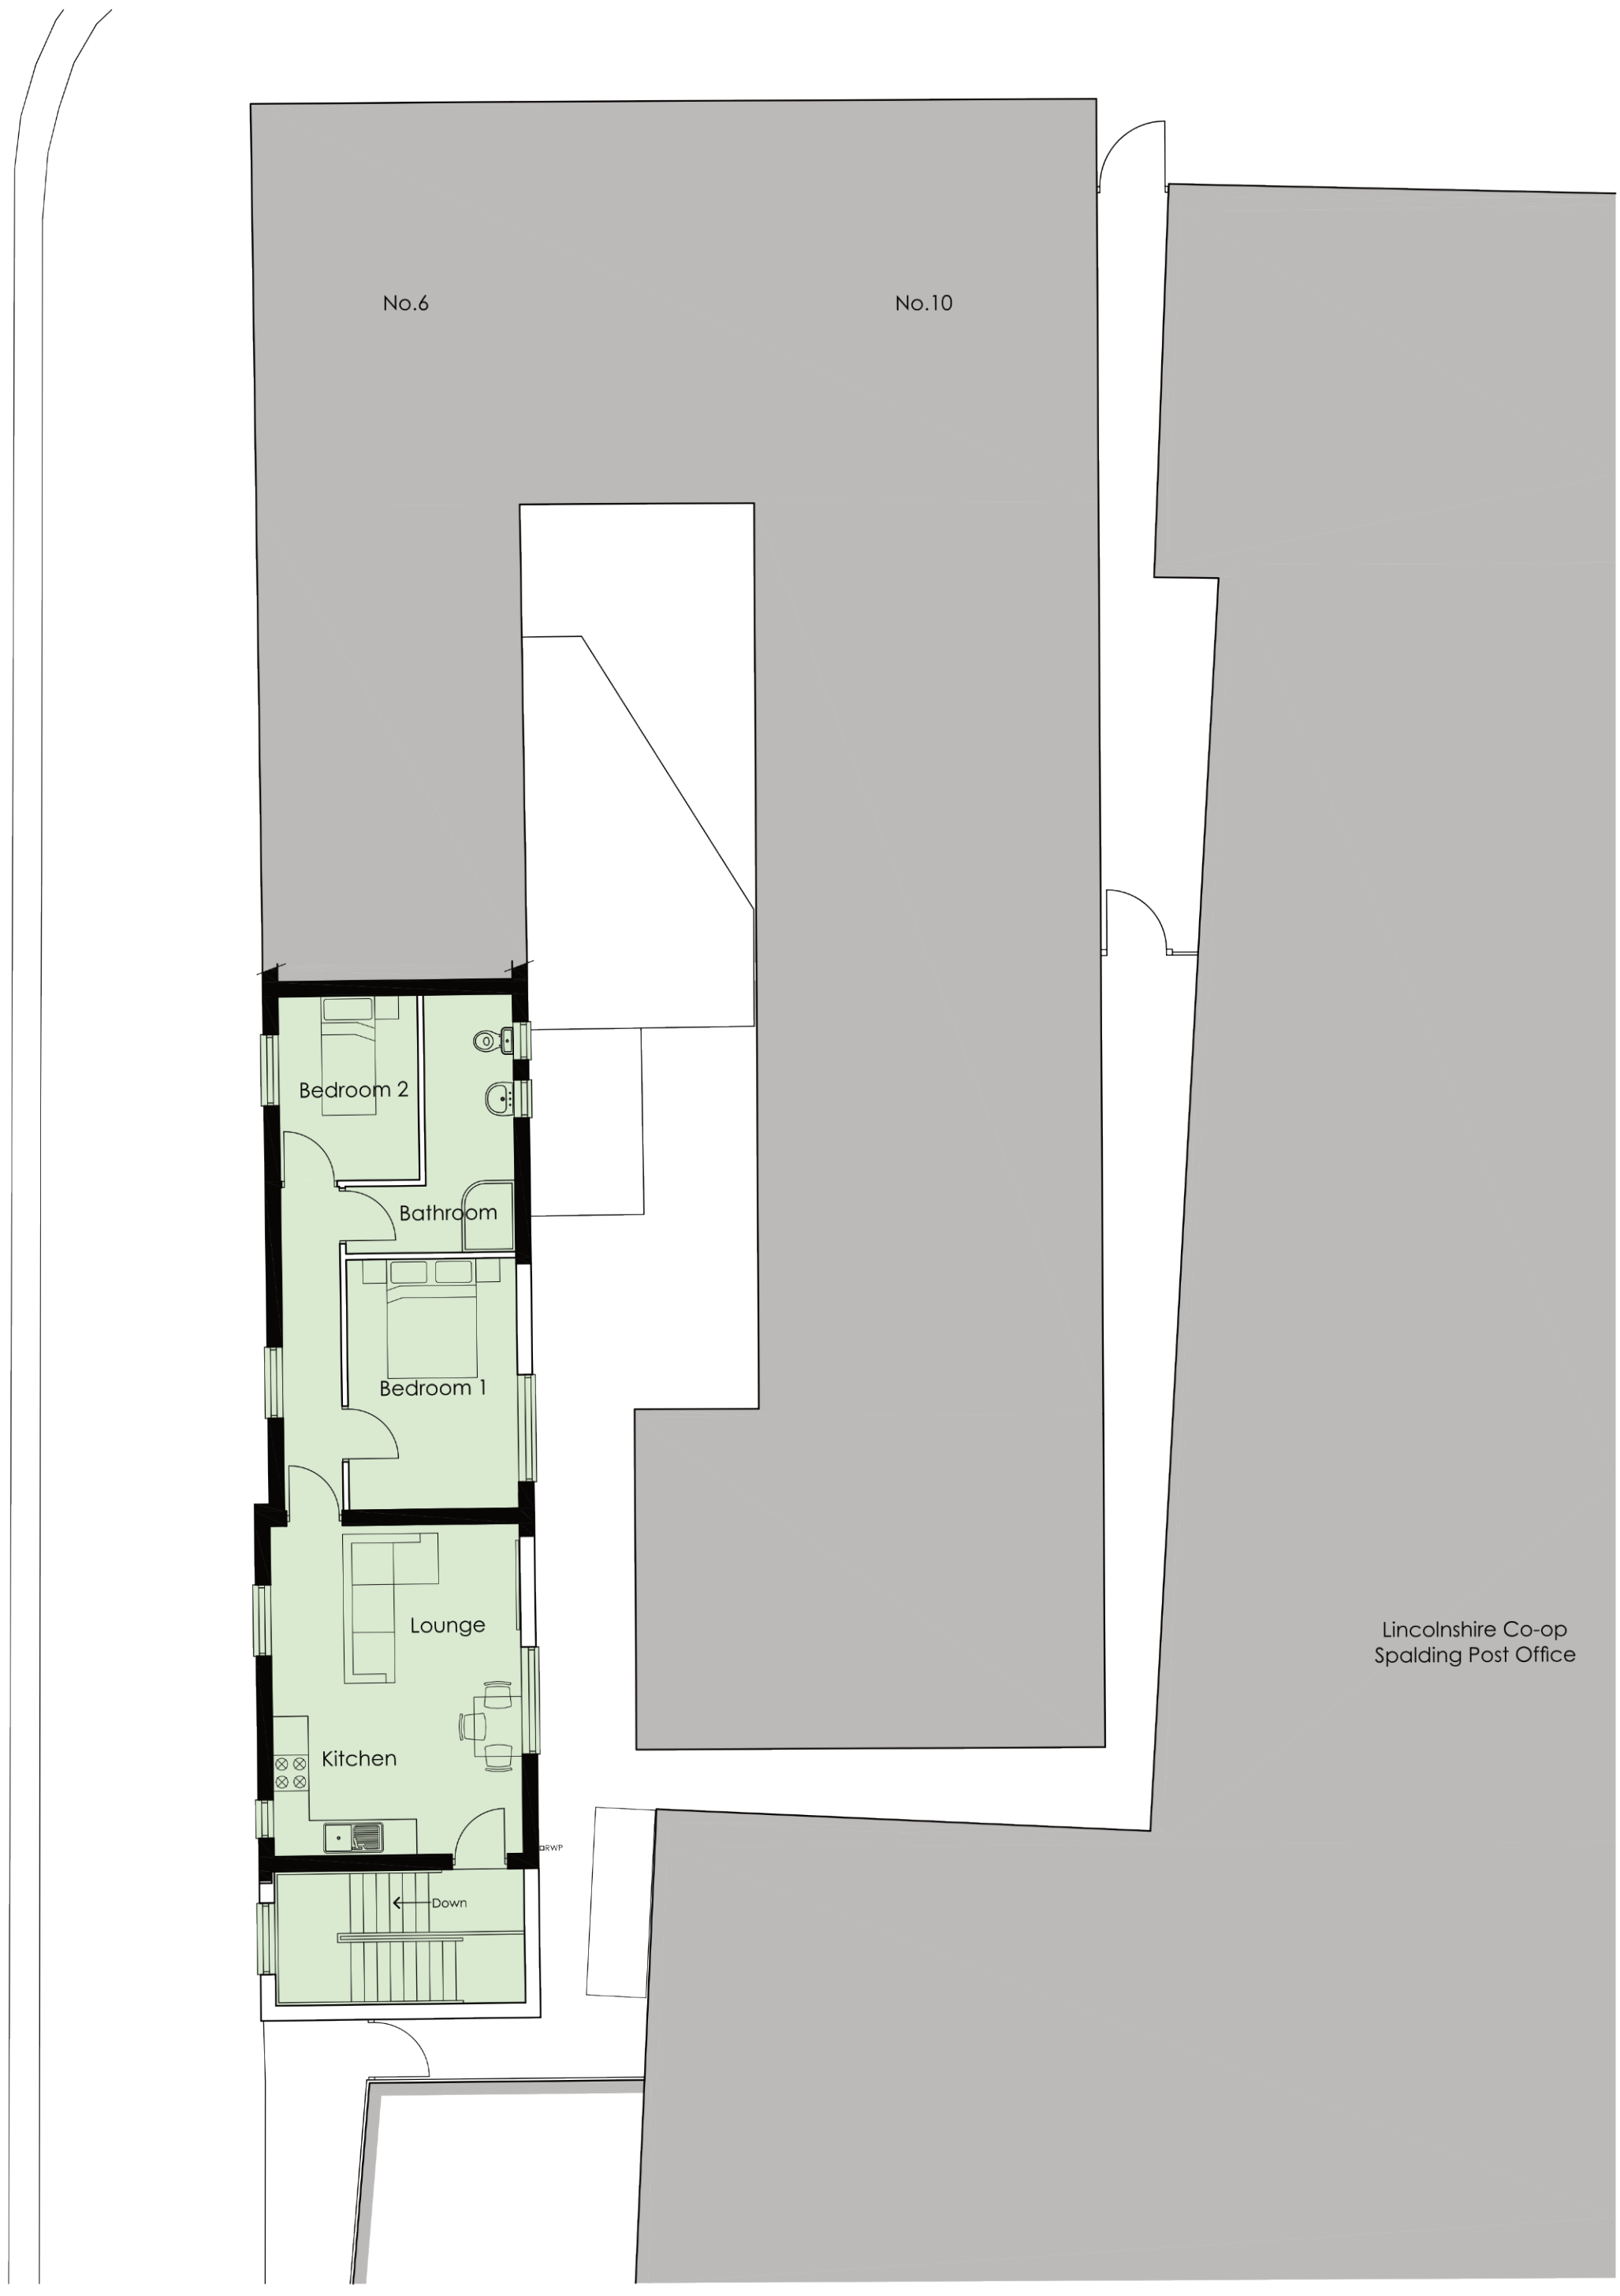

First Floor Plan

REVISION	DATE	DRAWN	DESCRIPTION
 KING'S LYNN INNOVATION CENTRE, INNOVATION DRIVE, KING'S LYNN, PE30 5BY T: 01553 970033 E: design@studio11architecture.co.uk W: www.studio11architecture.co.uk			
CLIENT	Thorne Close Ltd		
PROJECT	Alterations/extension to ground floor cafe and conversion of first floor to residential apartment		
DRAWING	Floor Plans and Elevations		
DRAWN EG	PROJECT DESIGNER KB	PROJECT DIRECTOR KB	
DATE 27.04.2021	SCALE 1:100	PAPER SIZE A1	
DRAWING NUMBER	523.PD.01		
Working in partnership with Ralph Charnan Associates & Eleven Consultants			