






Front Elevation

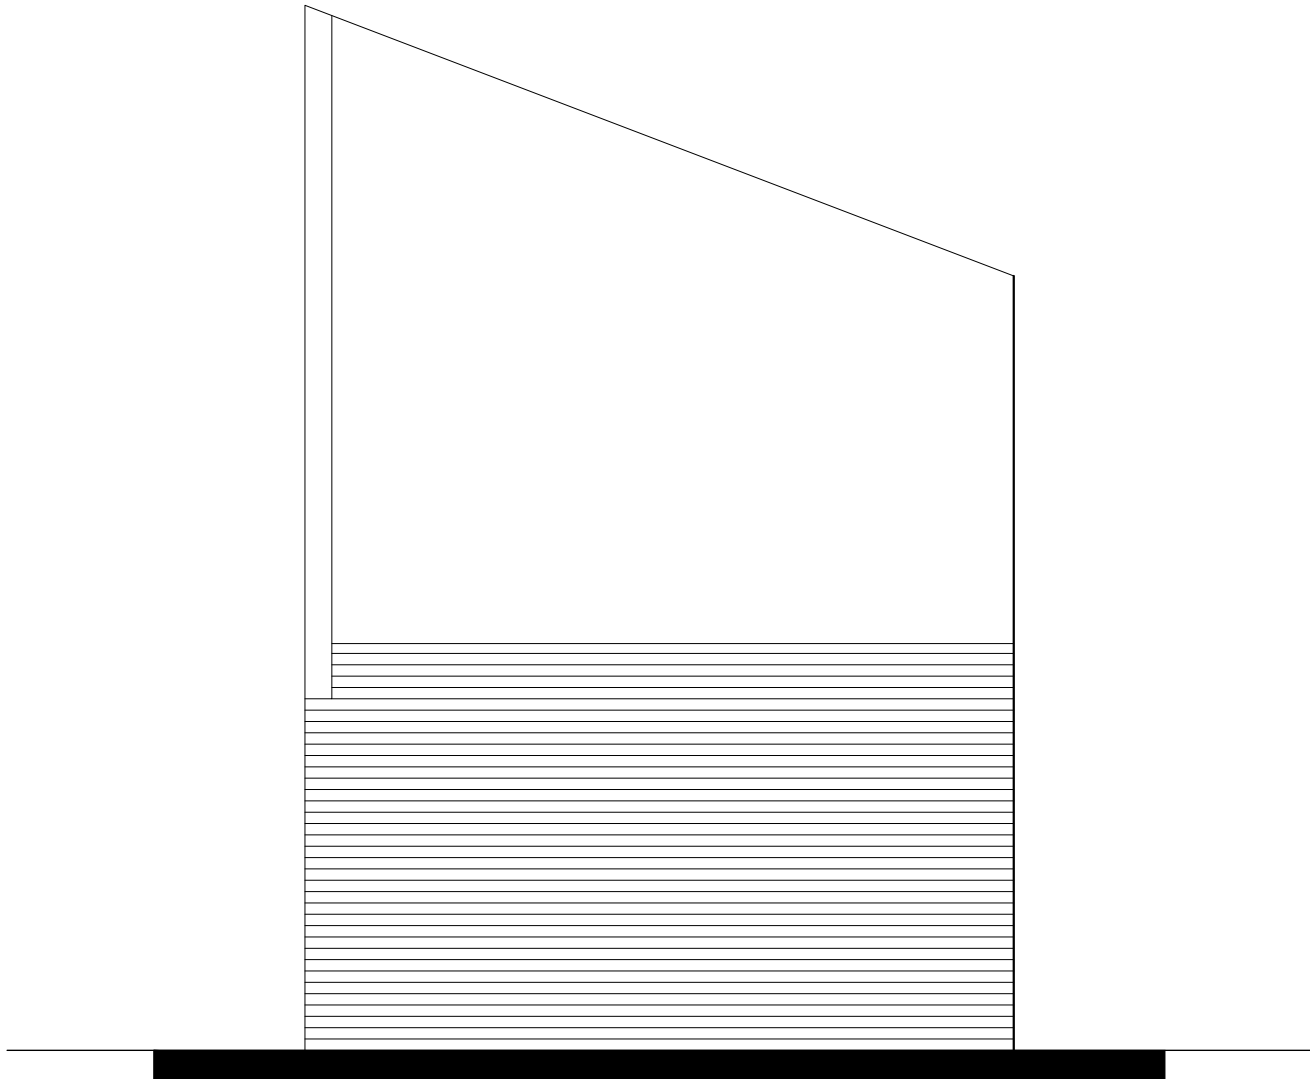


End Elevation

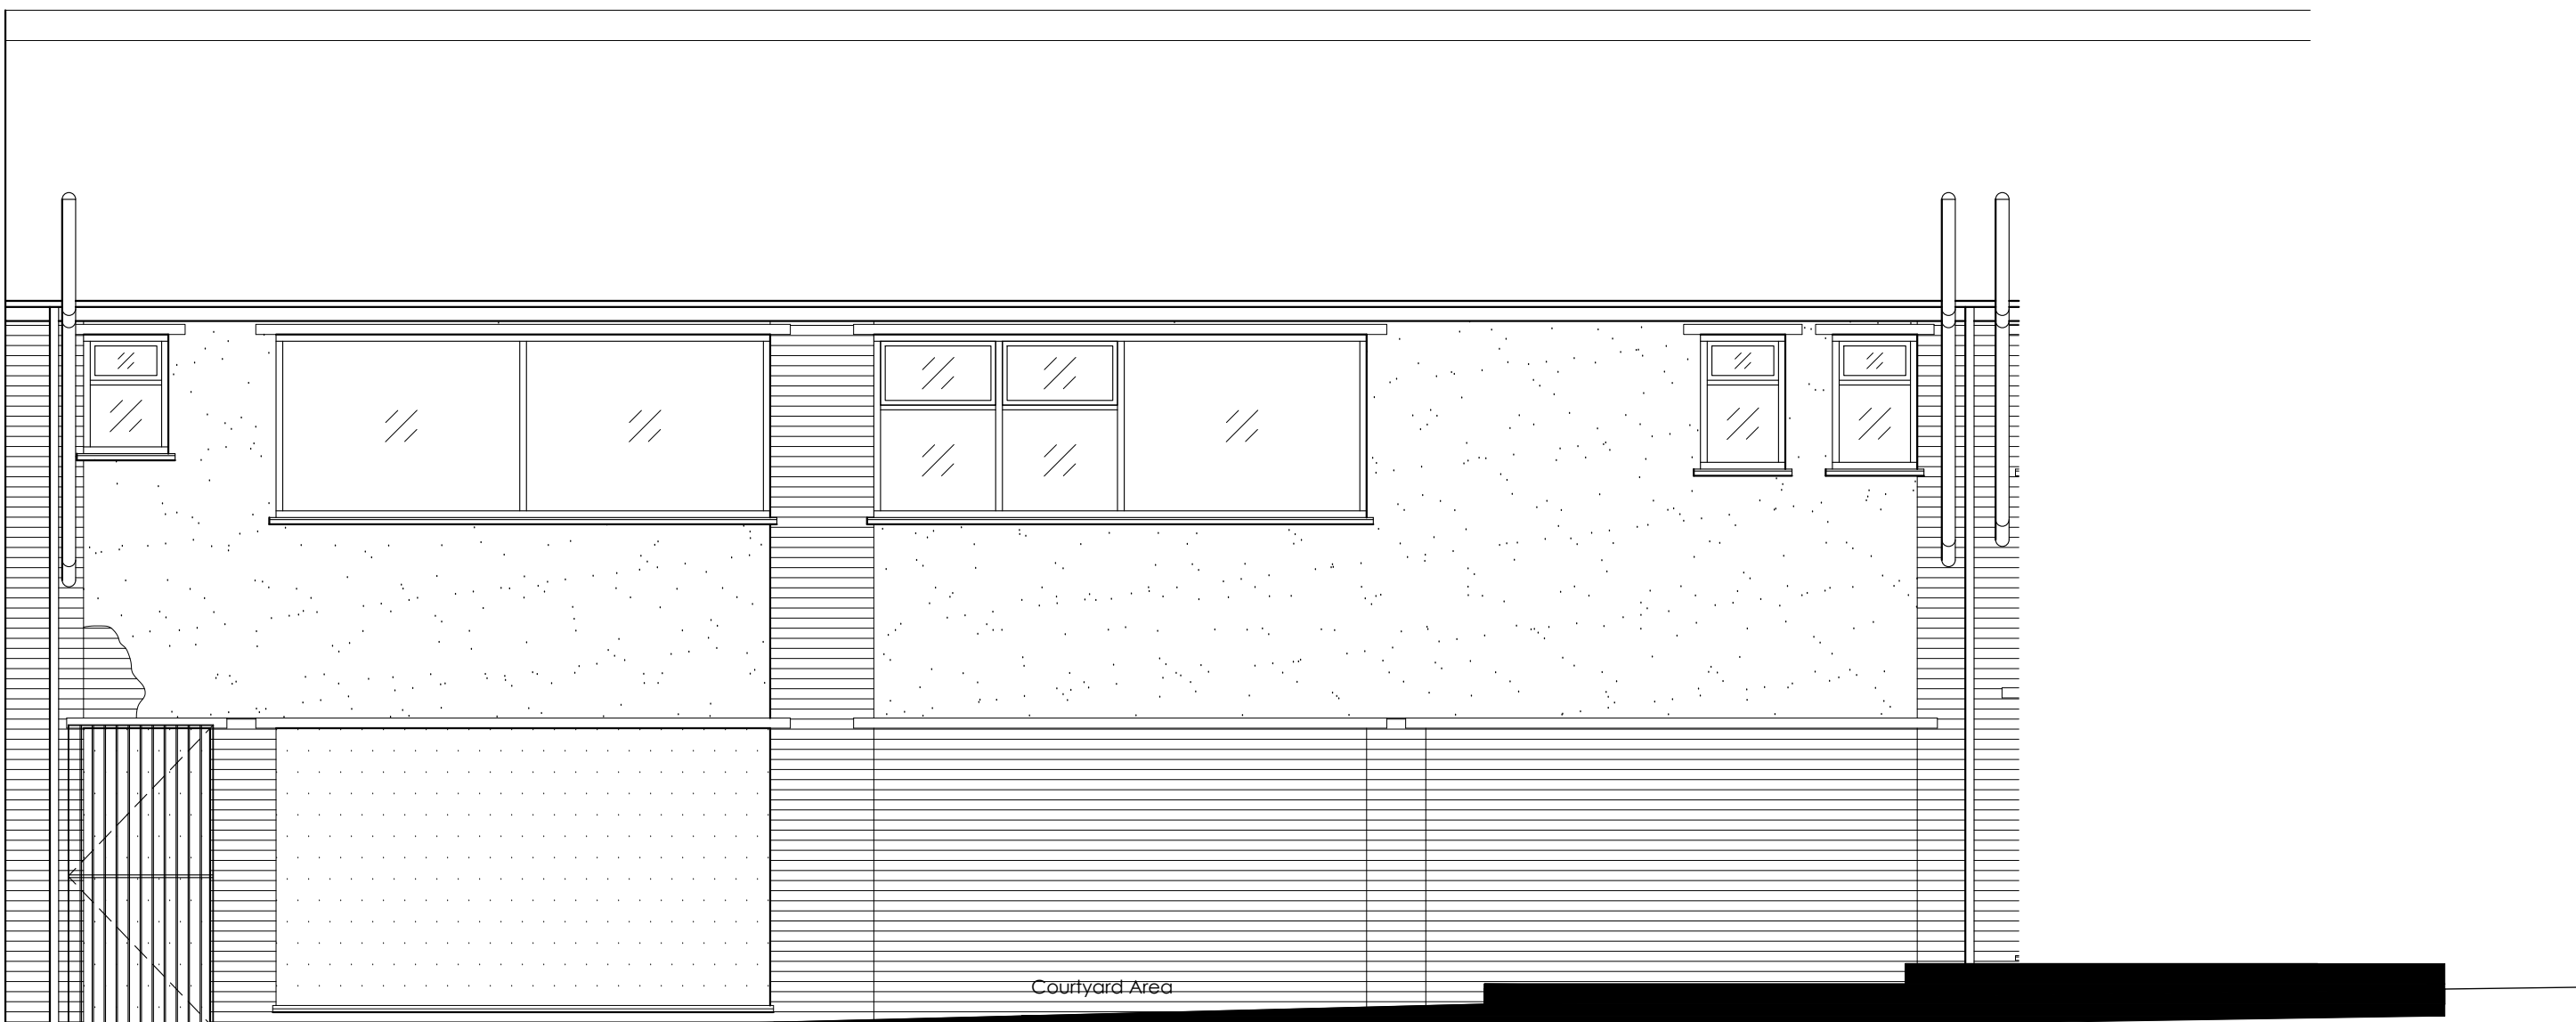

Rear Elevation

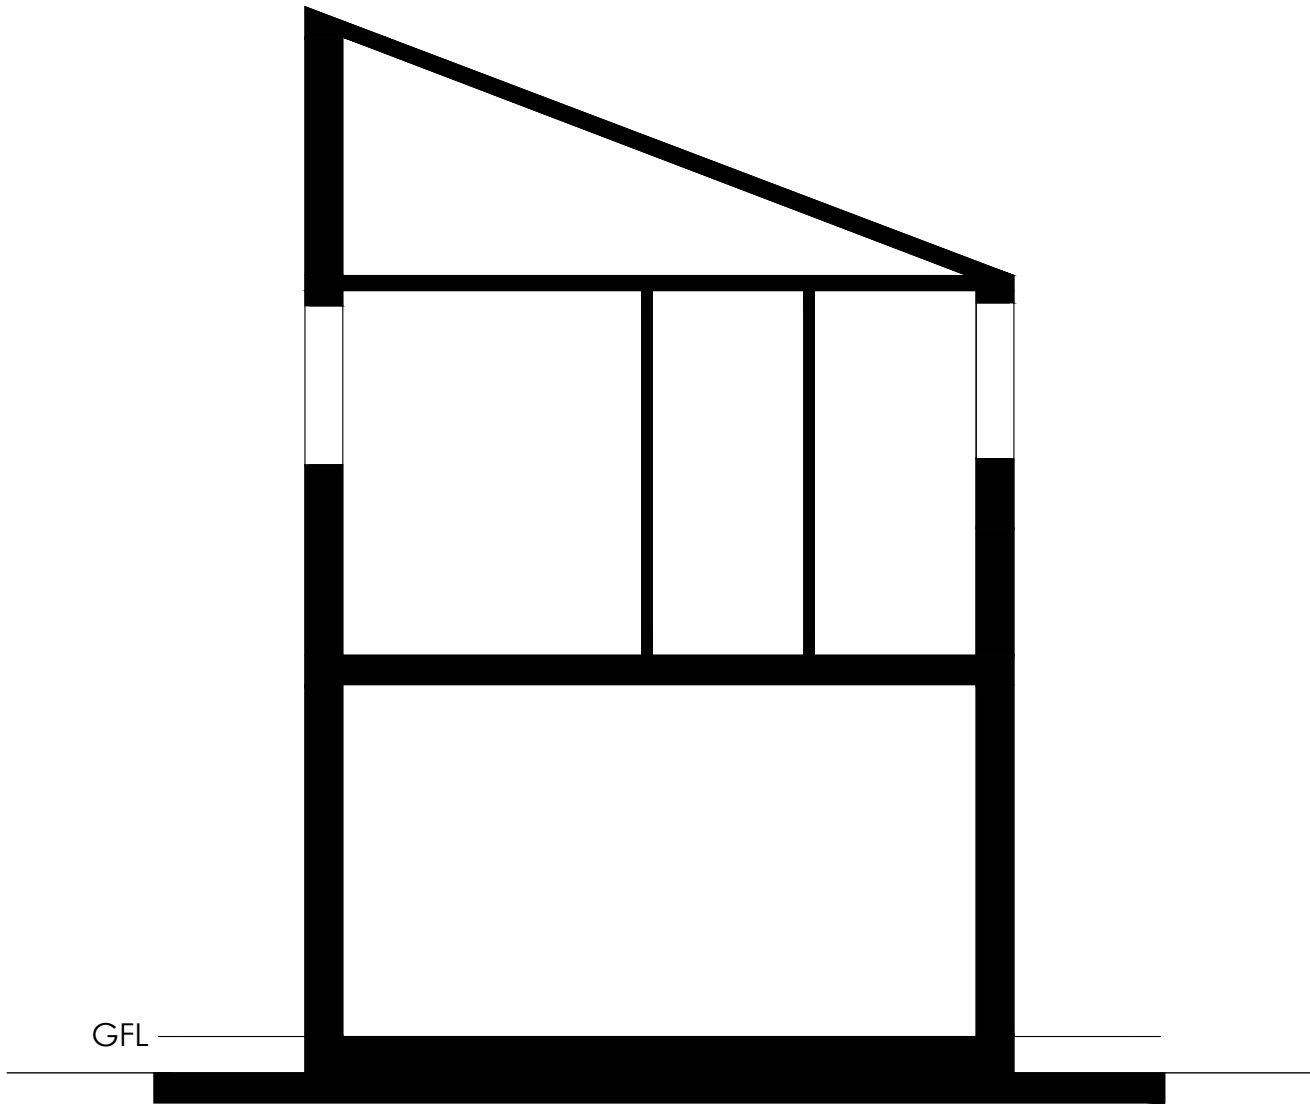

Typical Office Section

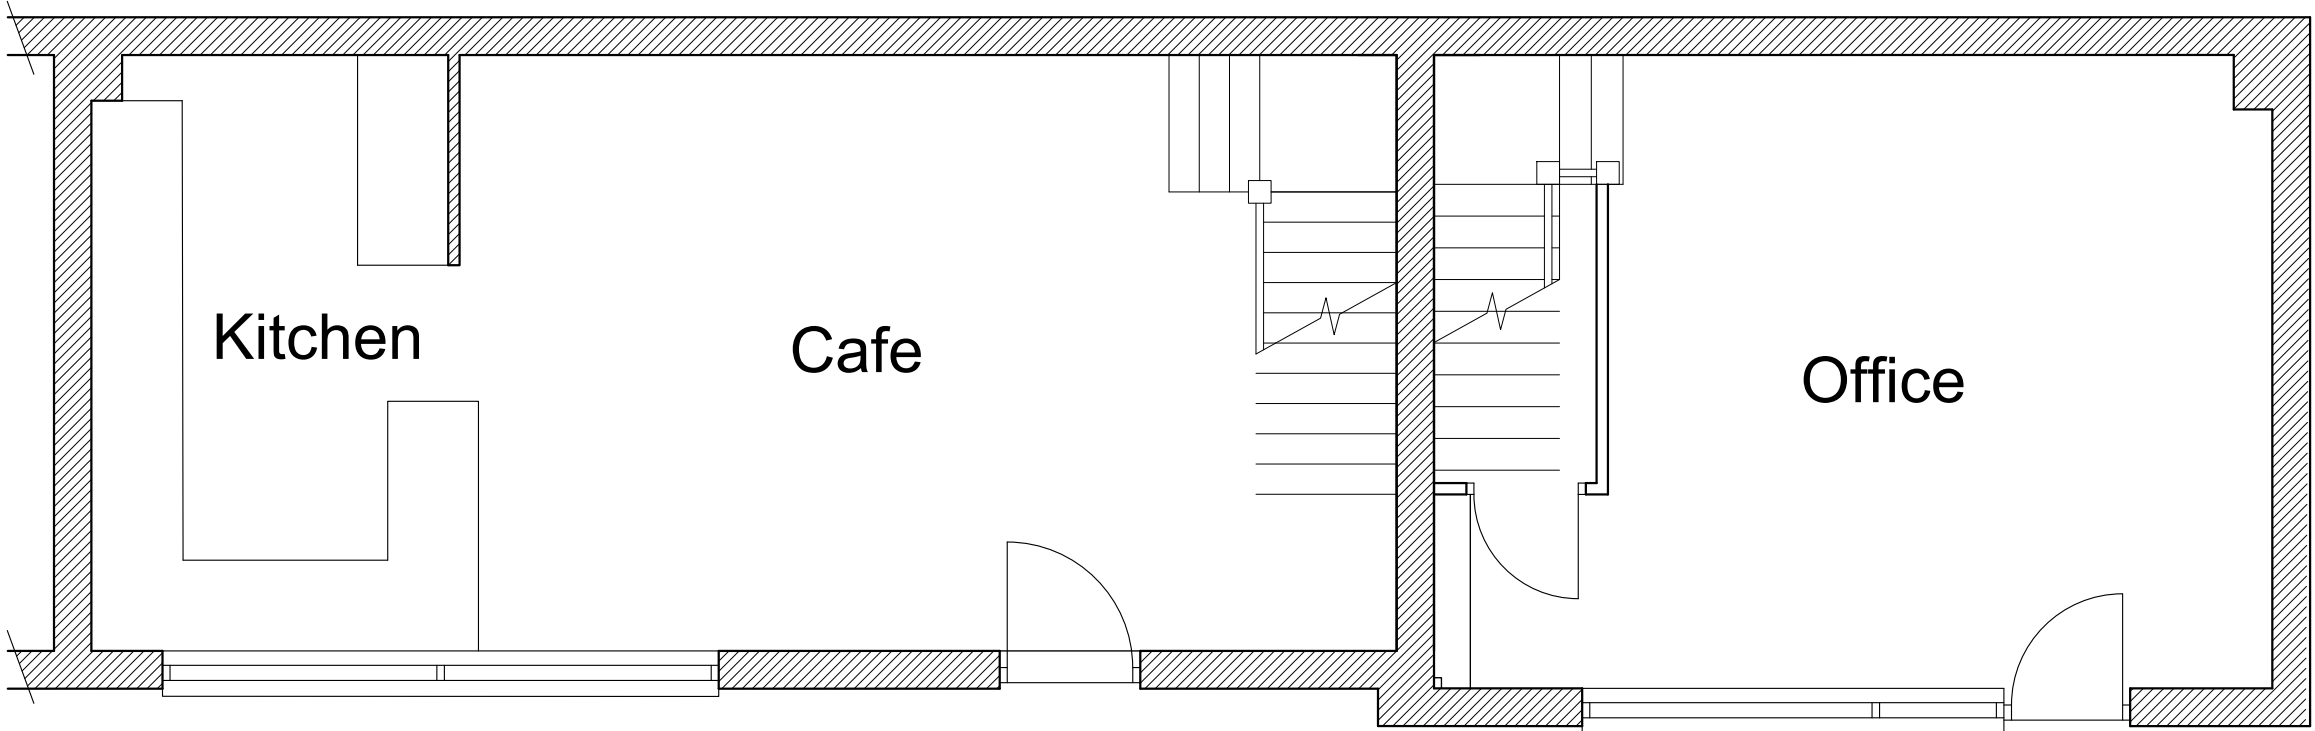

Ground Floor Plan



First Floor Plan

REVISION DATE DRAWN DESCRIPTION



THE BOATHOUSE, HARBOUR SQUARE,
NENE PARADE, WISBECH,
CAMBRIDGESHIRE, PE13 3BH
T: 01945 467339
E: design@studio11architecture.co.uk
W: www.studio11architecture.co.uk

CLIENT PA Property

PROJECT Proposed apartment and cafe
building on Winsover Road,
Spalding

DRAWING Survey Floor Plans, Elevations
and Section

DRAWN	PROJECT DESIGNER	PROJECT DIRECTOR
OS	KB	KB
DATE	SCALE	PAPER SIZE
04.02.2021	1:50	A1

DRAWING NUMBER 523.SD.01

Working in partnership with Ralph Charman Associates & Eleven Consultants