


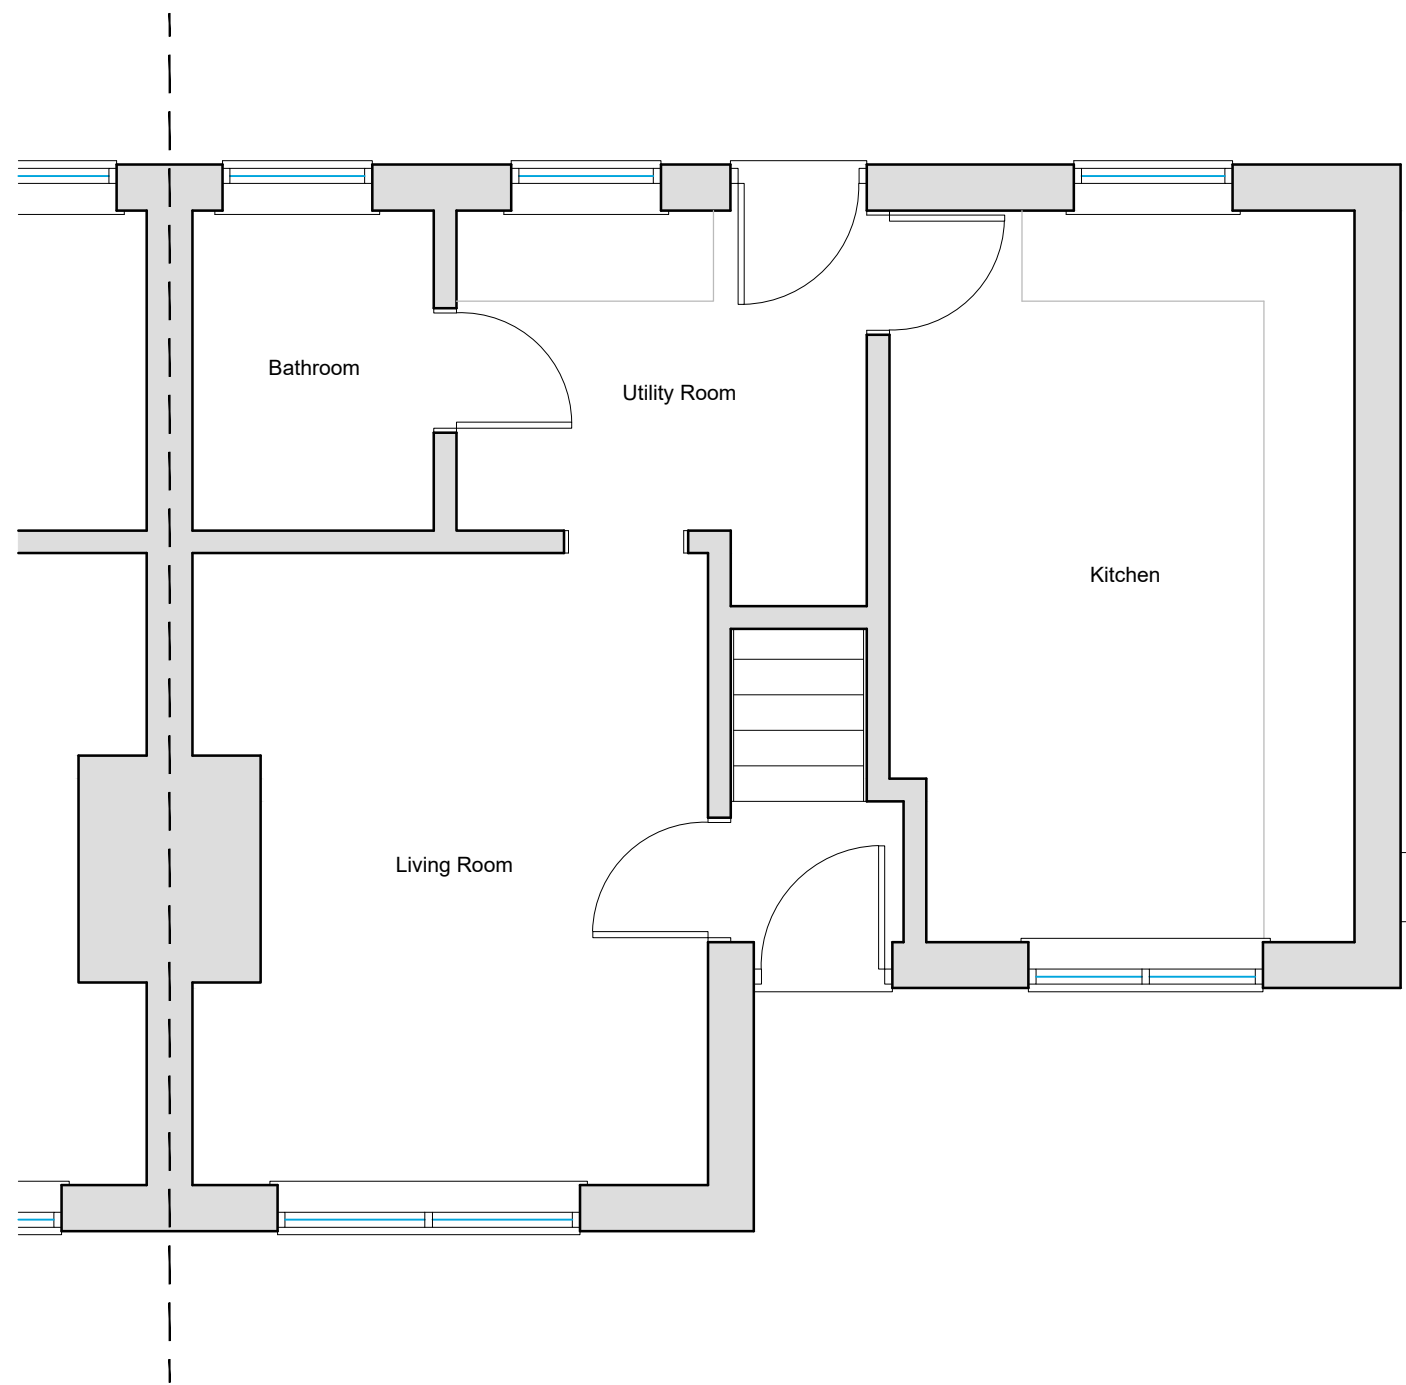


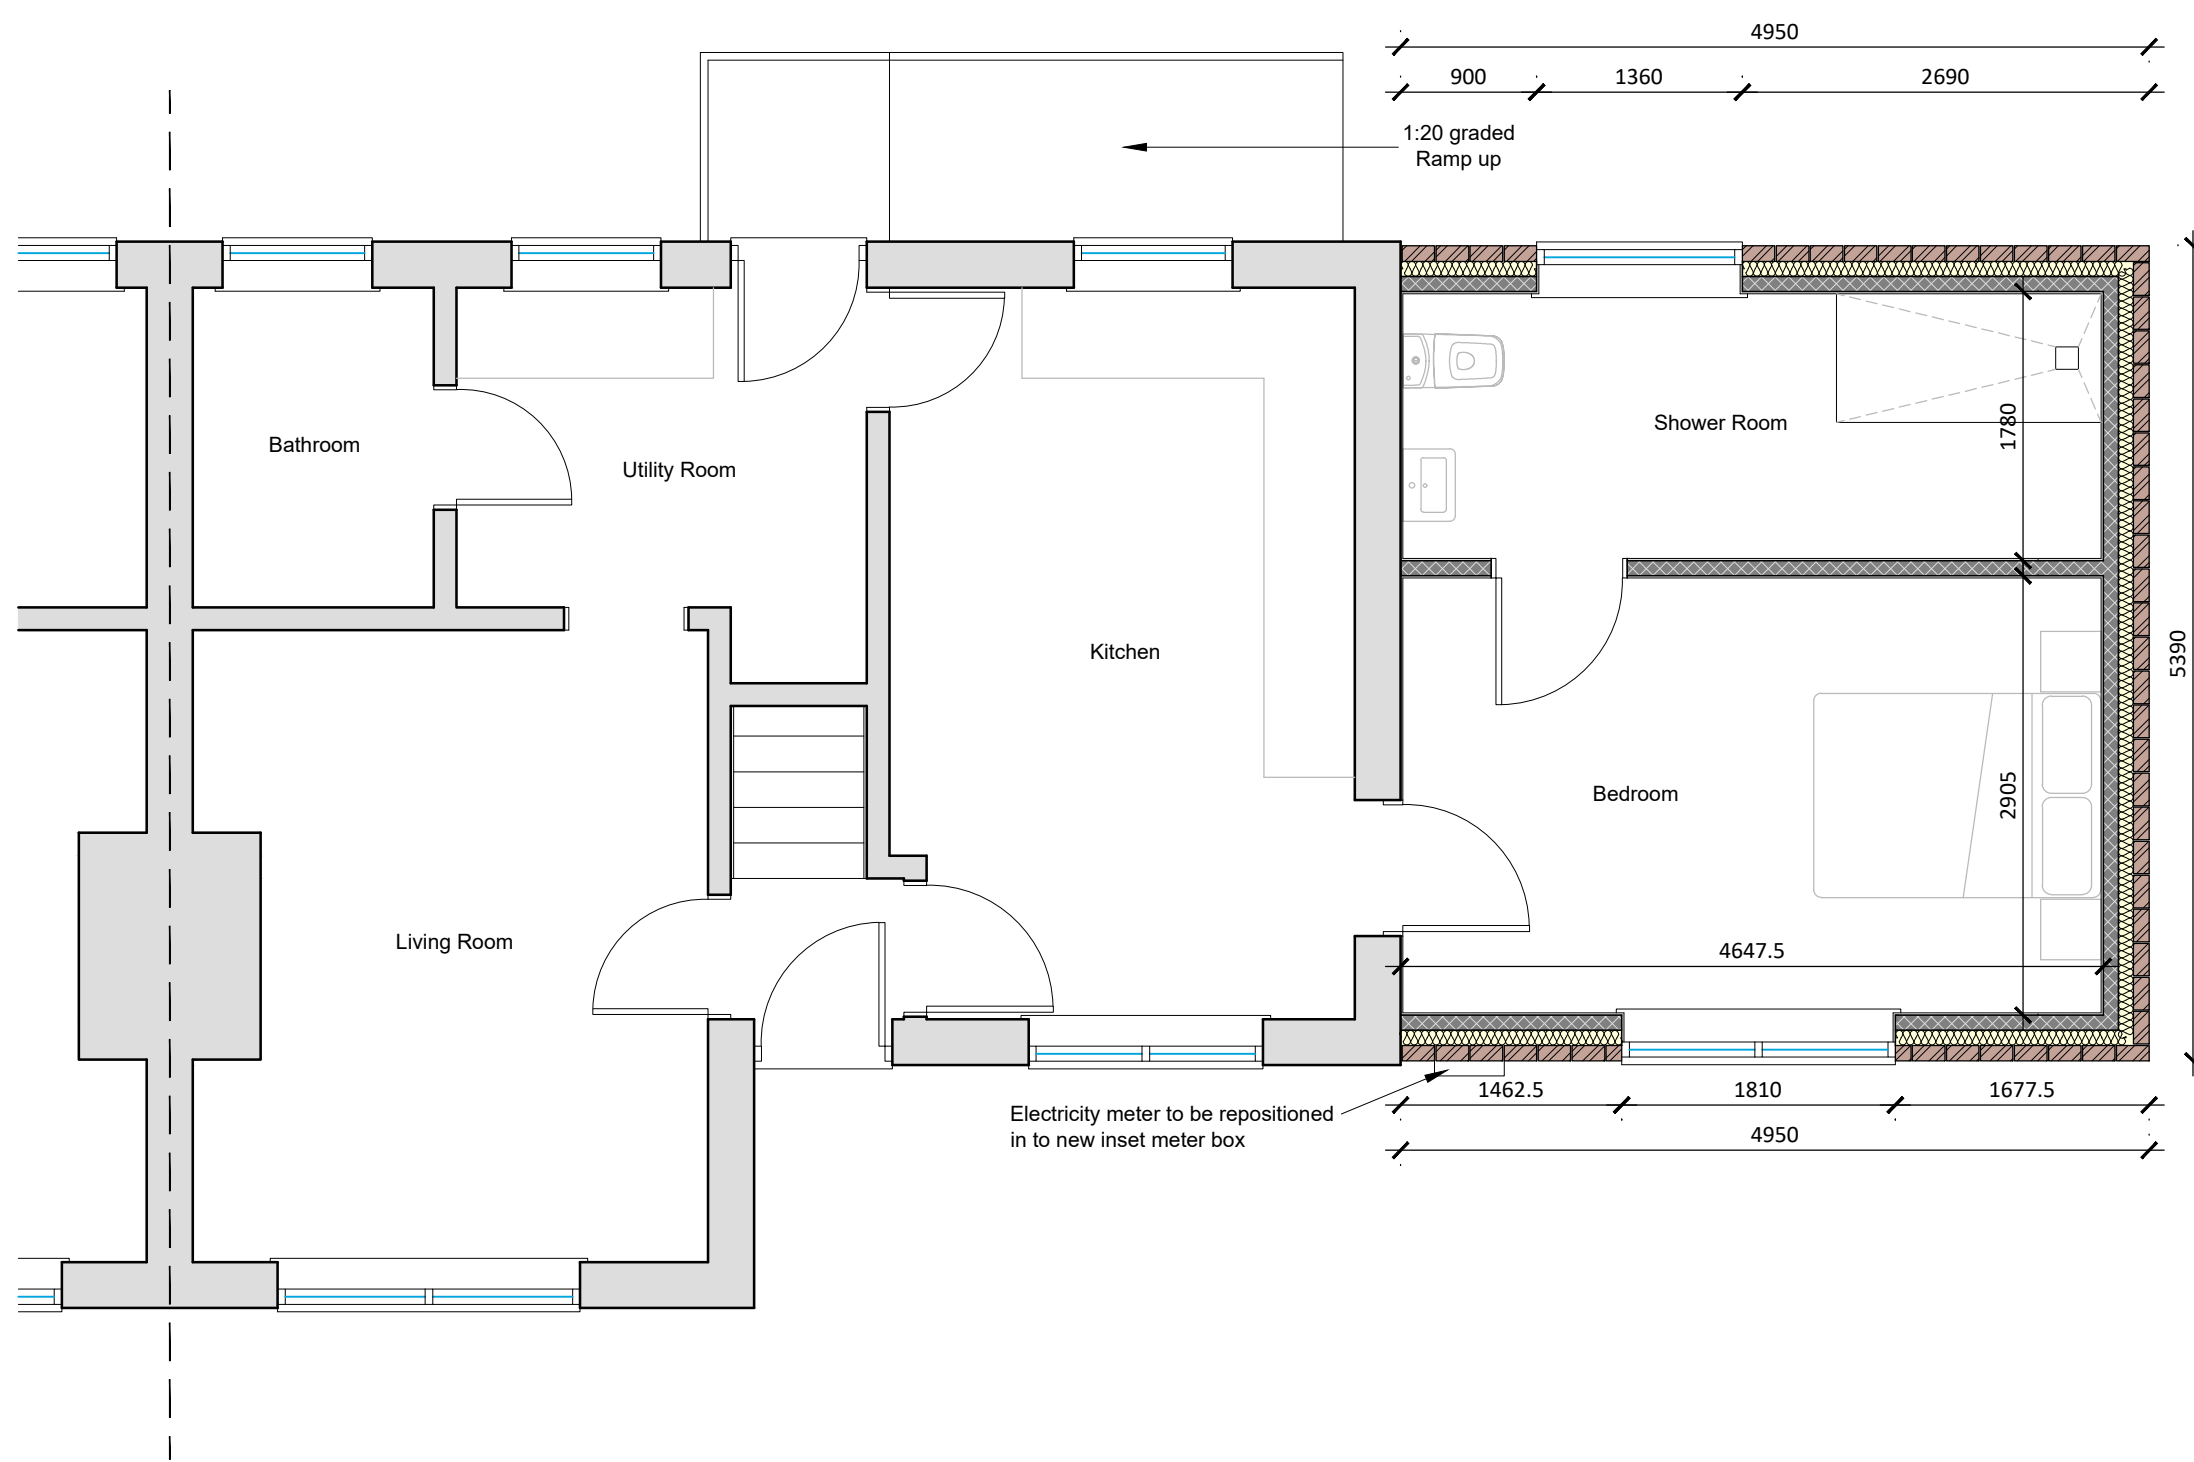


Existing Ground Floor Plan
Scale 1:50

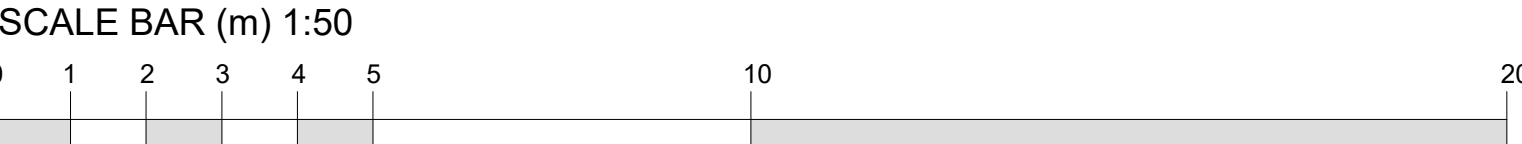

Proposed Ground Floor Plan
Scale 1:50

 

SCALE BAR (m) 1:100

 

SCALE BAR (m) 1:500




SCALE BAR (m) 1:1250




Existing Front (S) Elevation
Scale 1:100



Proposed Front (S) Elevation
Scale 1:100

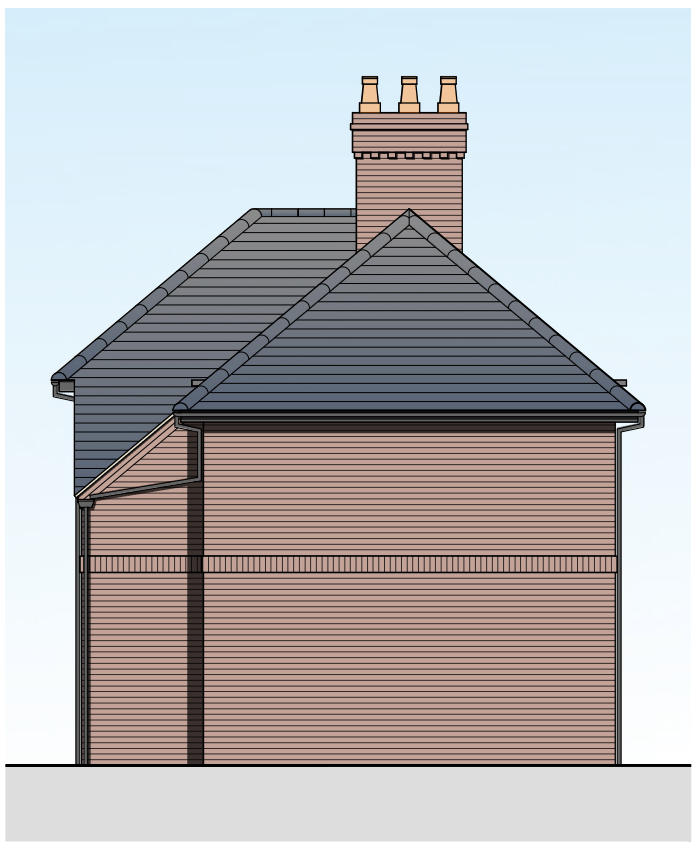

Existing Side (E) Elevation
Scale 1:100

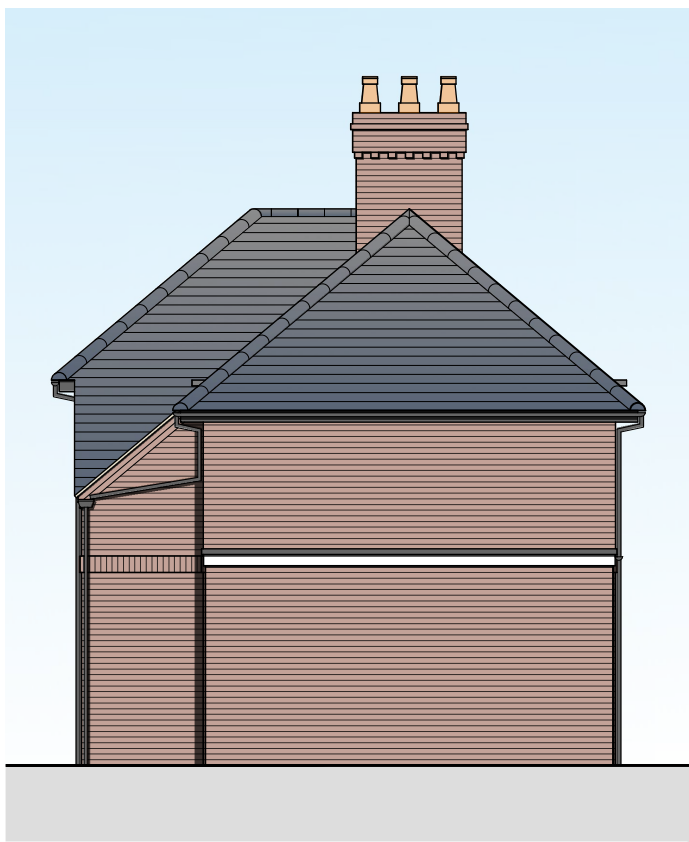

Proposed Side (E) Elevation
Scale 1:100




Existing Rear (N) Elevation
Scale 1:100



Proposed Rear (N) Elevation
Scale 1:100



Site Location Plan
Scale 1:1250

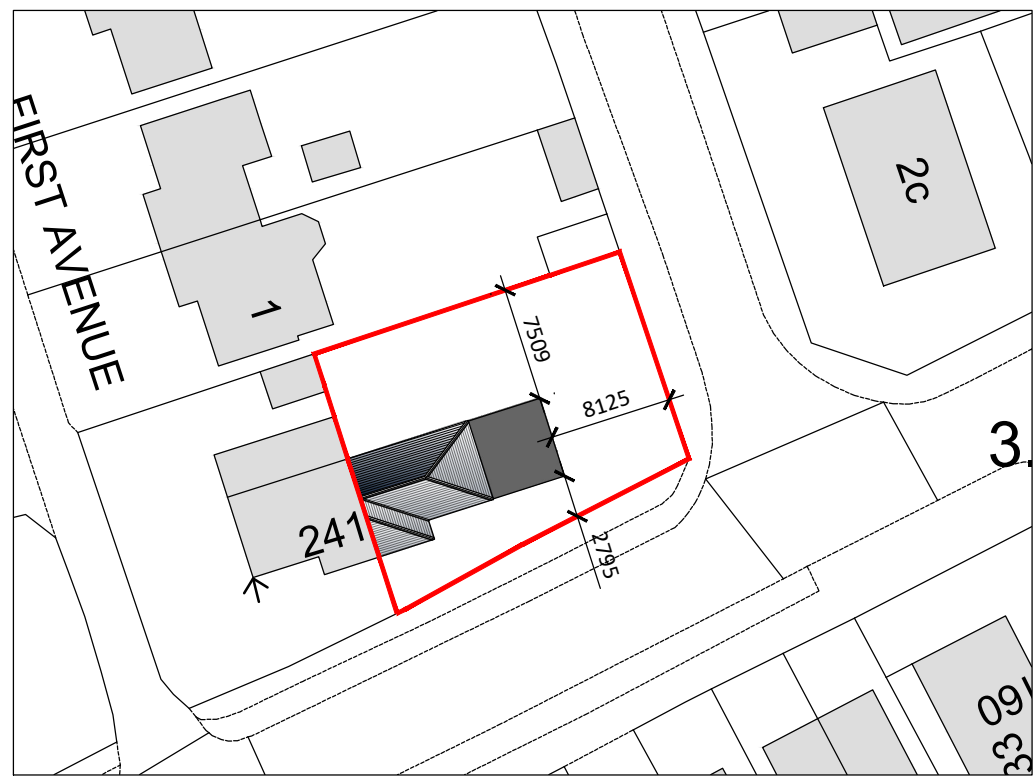

Proposed Block Plan
Scale 1:500

REV	DESCRIPTION	DATE
A	Shower room altered	15.04.2025



DESCRIPTION
SINGLE STOREY SIDE EXTENSION
AND INTERNAL ALTERATIONS AT 239
PENNYGATE, SPALDING,
LINCOLNSHIRE, PE11 1LS

Do Not Scale From This Drawing

PROJECT:	SINGLE STOREY SIDE EXTENSION
DRAWING:	EXISTING & PROPOSED FLOOR PLANS EXISTING & PROPOSED ELEVATIONS
CLIENT:	Westone Housing Ltd
DATE:	07/04/2025
APPROVED:	CT
SCALE:	as labelled
DRAWING BY:	JC
SHEET:	0498/25/01A

NOTES: THIS DRAWING IS THE PROPERTY OF JC ARCHITECTURAL CONSULTANT. NO UNAUTHORIZED COPYING OR REPRODUCTION IN ANY FORM IS PERMITTED WITHOUT OBTAINING PRIOR WRITTEN PERMISSION FROM JC ARCHITECTURAL CONSULTANT. JC ARCHITECTURAL CONSULTANT RESERVES THE RIGHT TO WITHDRAW THIS INFORMATION AT ANY TIME. ALL DIMENSIONS ARE TO BE CONFIRMED ON SITE BY CONTRACTOR. ANY DISCREPANCIES ARE TO BE REPORTED TO JC ARCHITECTURAL CONSULTANT IMMEDIATELY. THE DESIGN HAS BEEN UNDERTAKEN AS FAR AS POSSIBLE TO AVOID RISKS TO HEALTH AND SAFETY OR TO REDUCE AND CONTROL THE EFFECTS OF ANY UNAVOIDABLE RISK. ANY RELEVANT INFORMATION REGARDING RISKS WHICH ARE NOT ABLE TO BE ELIMINATED WILL BE INCLUDED WITHIN THE PROJECT HEALTH AND SAFETY FILE.