



NORTH EAST ELEVATION

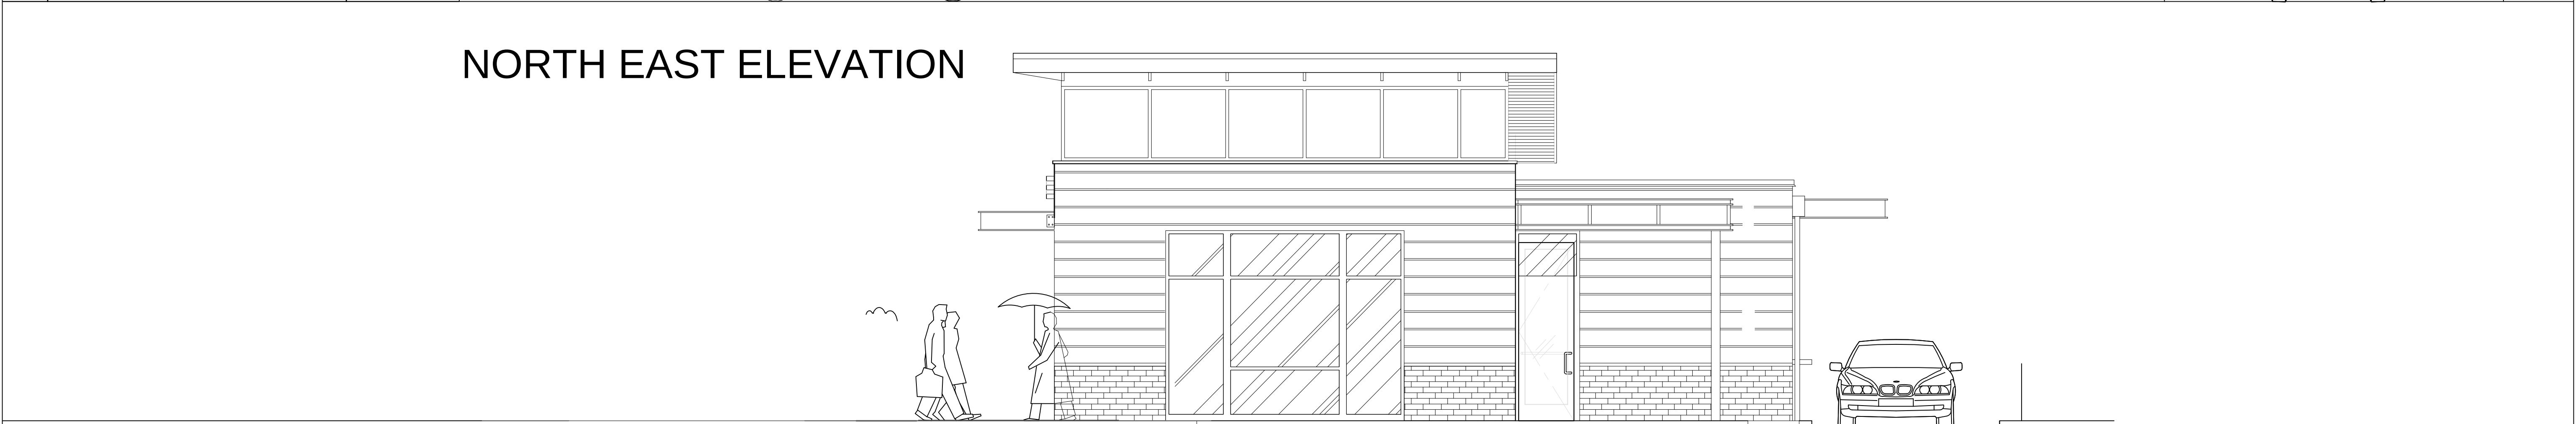


SOUTH EAST ELEVATION

DRIVE THROUGH FACILITY

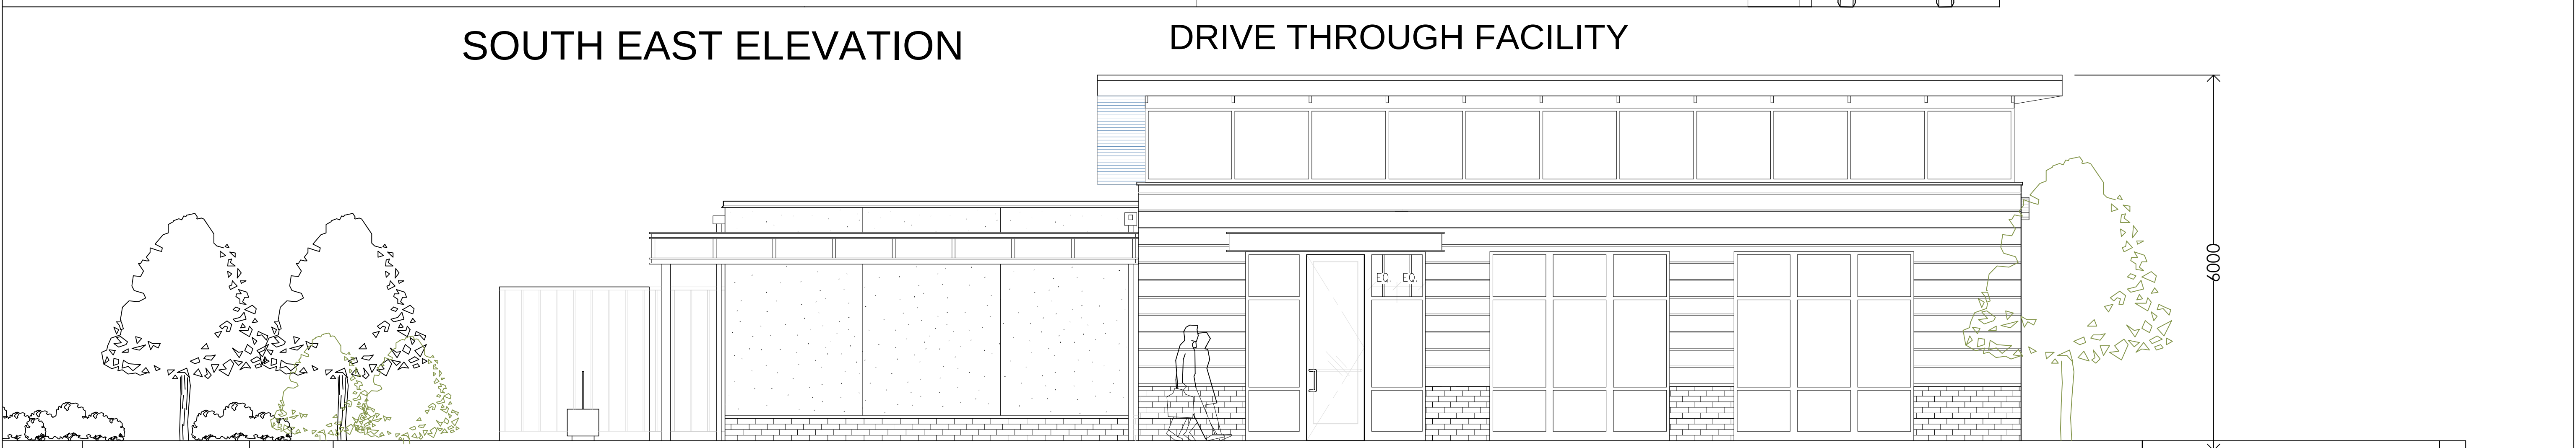

SOUTH WEST ELEVATION

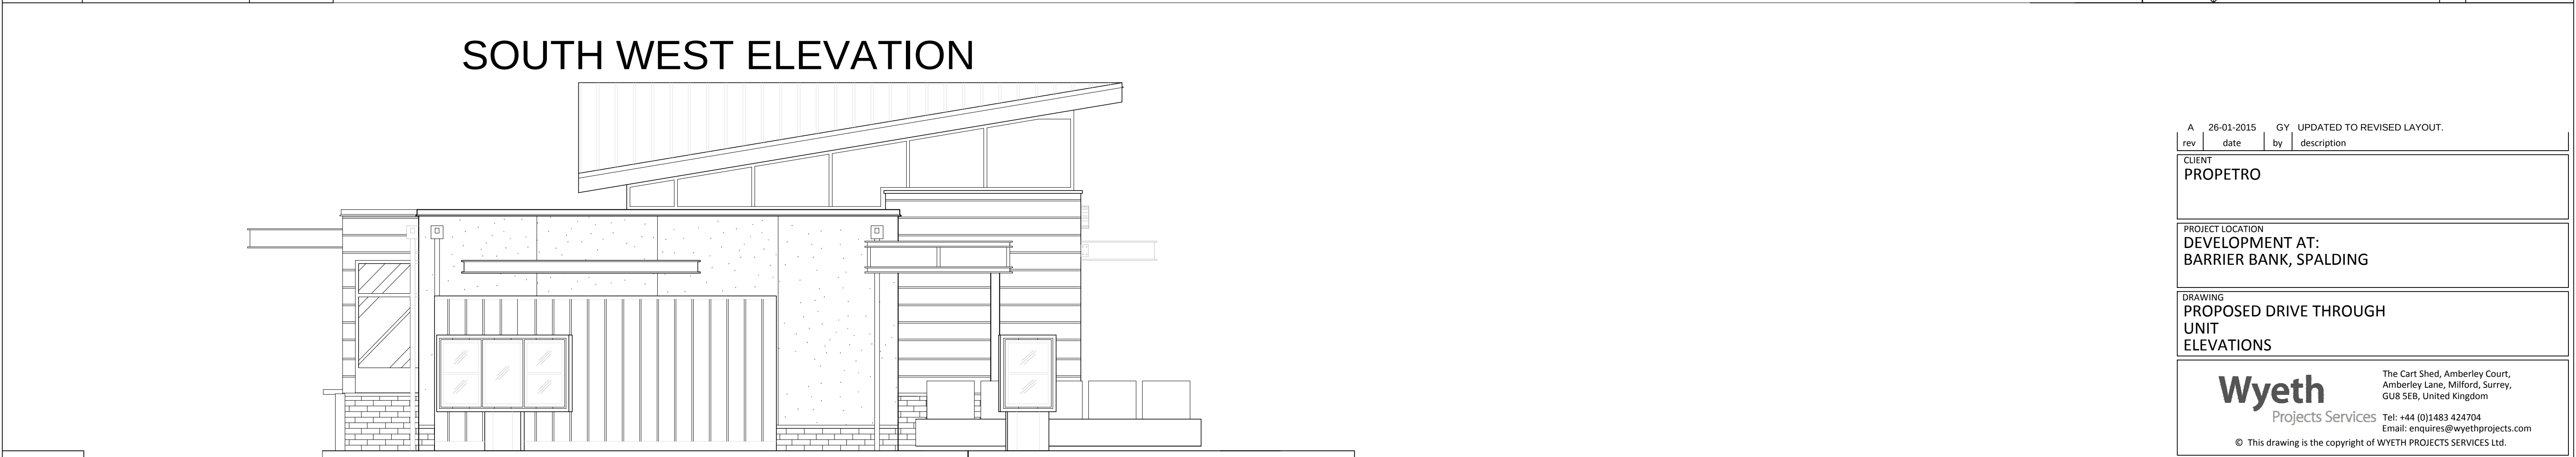

NORTH WEST ELEVATION

A		26-01-2015		GY		UPDATED TO REVISED LAYOUT.	
rev	date	by	description				
CLIENT							
PROPETRO							
PROJECT LOCATION							
DEVELOPMENT AT: BARRIER BANK, SPALDING							
DRAWING							
PROPOSED DRIVE THROUGH UNIT ELEVATIONS							
Wyeth Projects Services The Cart Shed, Amberley Court, Amberley Lane, Millford, Surrey, GU8 5EB, United Kingdom Tel: +44 (0)1483 424704 Email: enquires@wyethprojects.com © This drawing is the copyright of WYETH PROJECTS SERVICES Ltd.							
Date: OCT 2014		Draw By: Gary Young		A1 original plot size			
Scale: 1:50		Dwg No: WPS-102-PL04		Rev: A			