



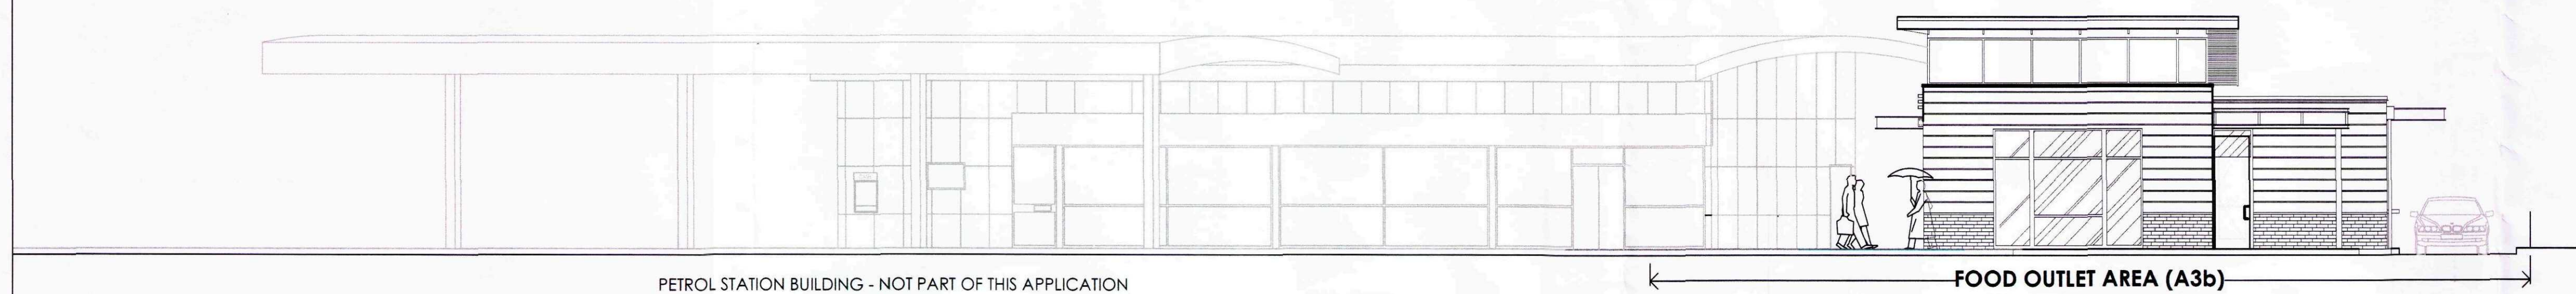


NORTH EAST ELEVATION

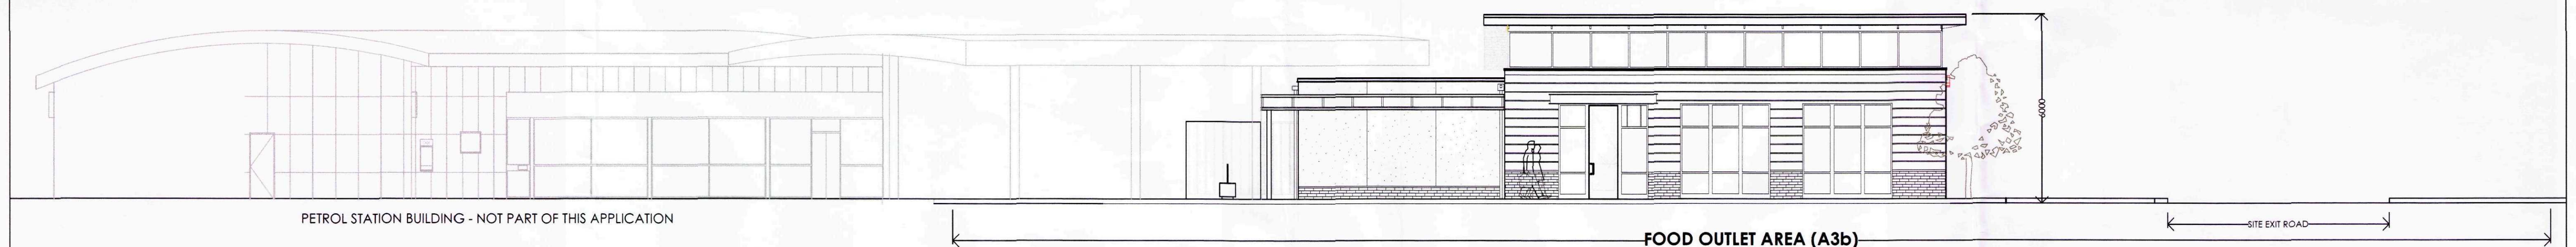

SOUTH EAST ELEVATION



SOUTH WEST ELEVATION

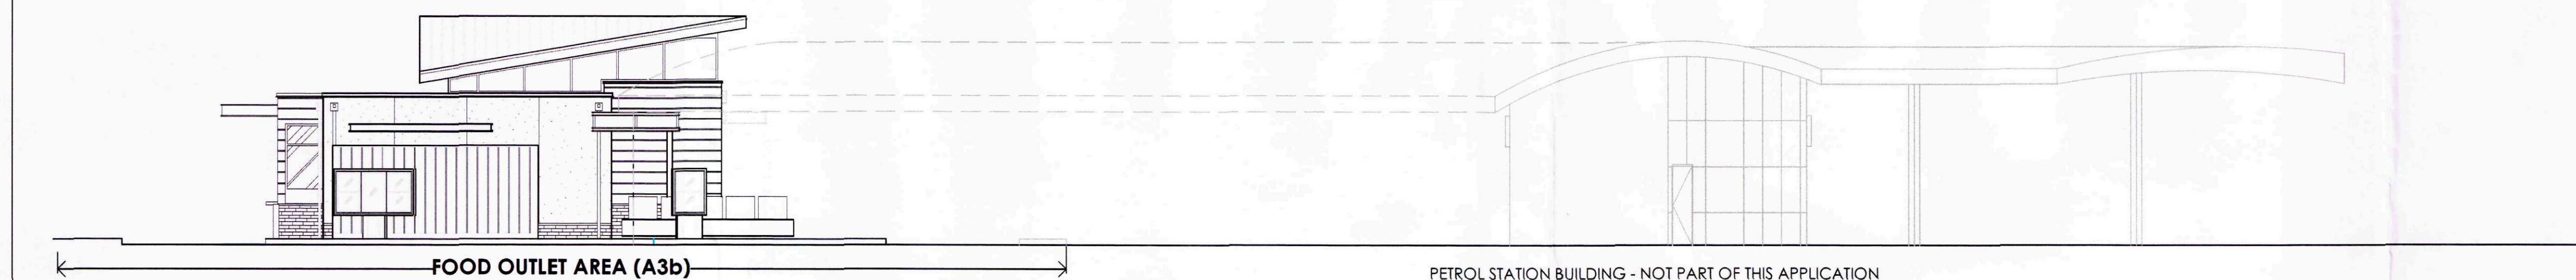

NORTH WEST ELEVATION

CAD file ref:

B 01-06-2015 DS FOOD OUTLET DRIVE THROUGH POSITION CLARIFIED	
A 26-01-2015 GY UPDATED TO REVISED LAYOUT.	
rev	date by description
CLIENT	
PROPETRO	
PROJECT LOCATION	
DEVELOPMENT AT: BARRIER BANK, SPALDING	
DRAWING	
PROPOSED DRIVE THROUGH UNIT SITE ELEVATIONS	
Wyeth	
Projects Services	
The Cart Shed, Amberley Court, Amberley Lane, Milford, Surrey, GU8 5EB, United Kingdom	
Tel: +44 (0)1483 424704 Email: enquires@wyethprojects.com	
© This drawing is the copyright of WYETH PROJECTS SERVICES LTD.	
Date: JAN 2014	Drawn By: Gary Young
Scale: 1:100	Dwg No: WPS-102-PL03
	Rev: B

A1