



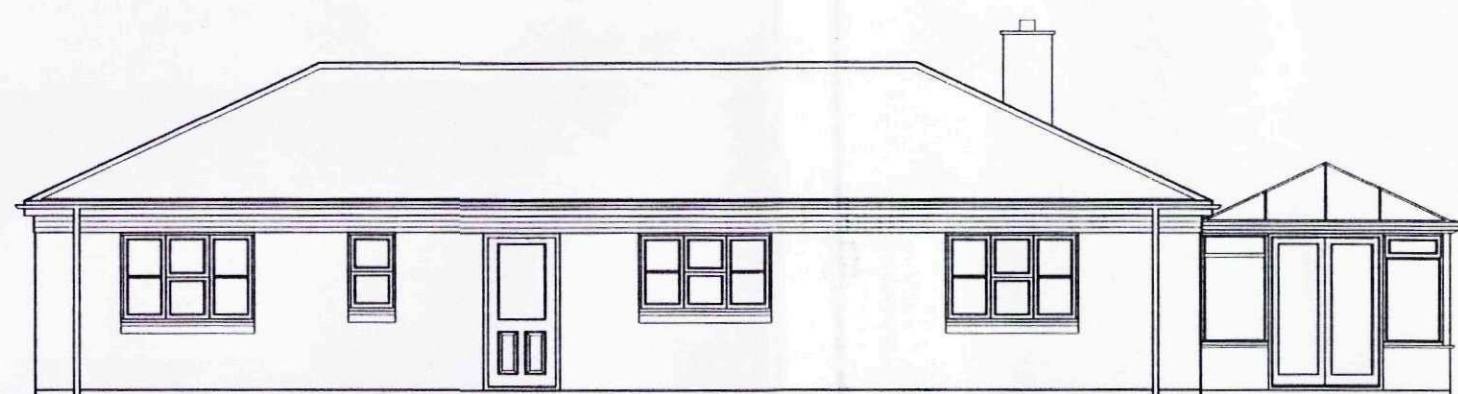


REAR ELEVATION.

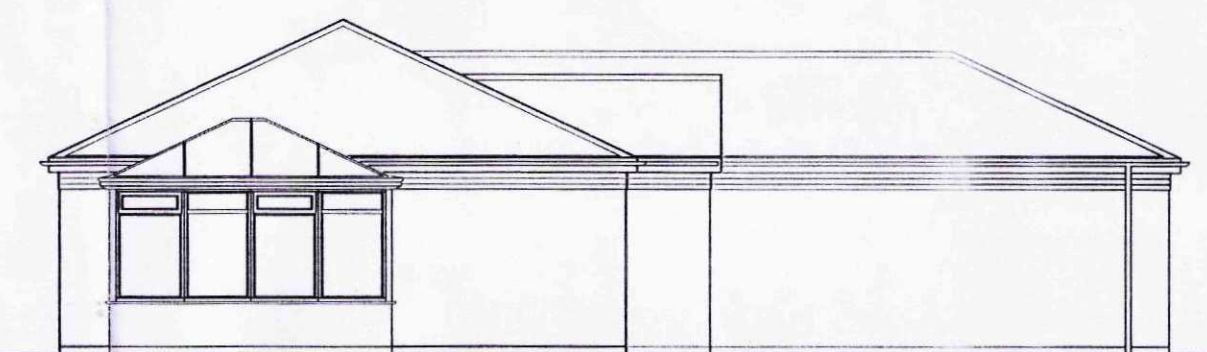

SIDE ELEVATION.



SIDE ELEVATION.

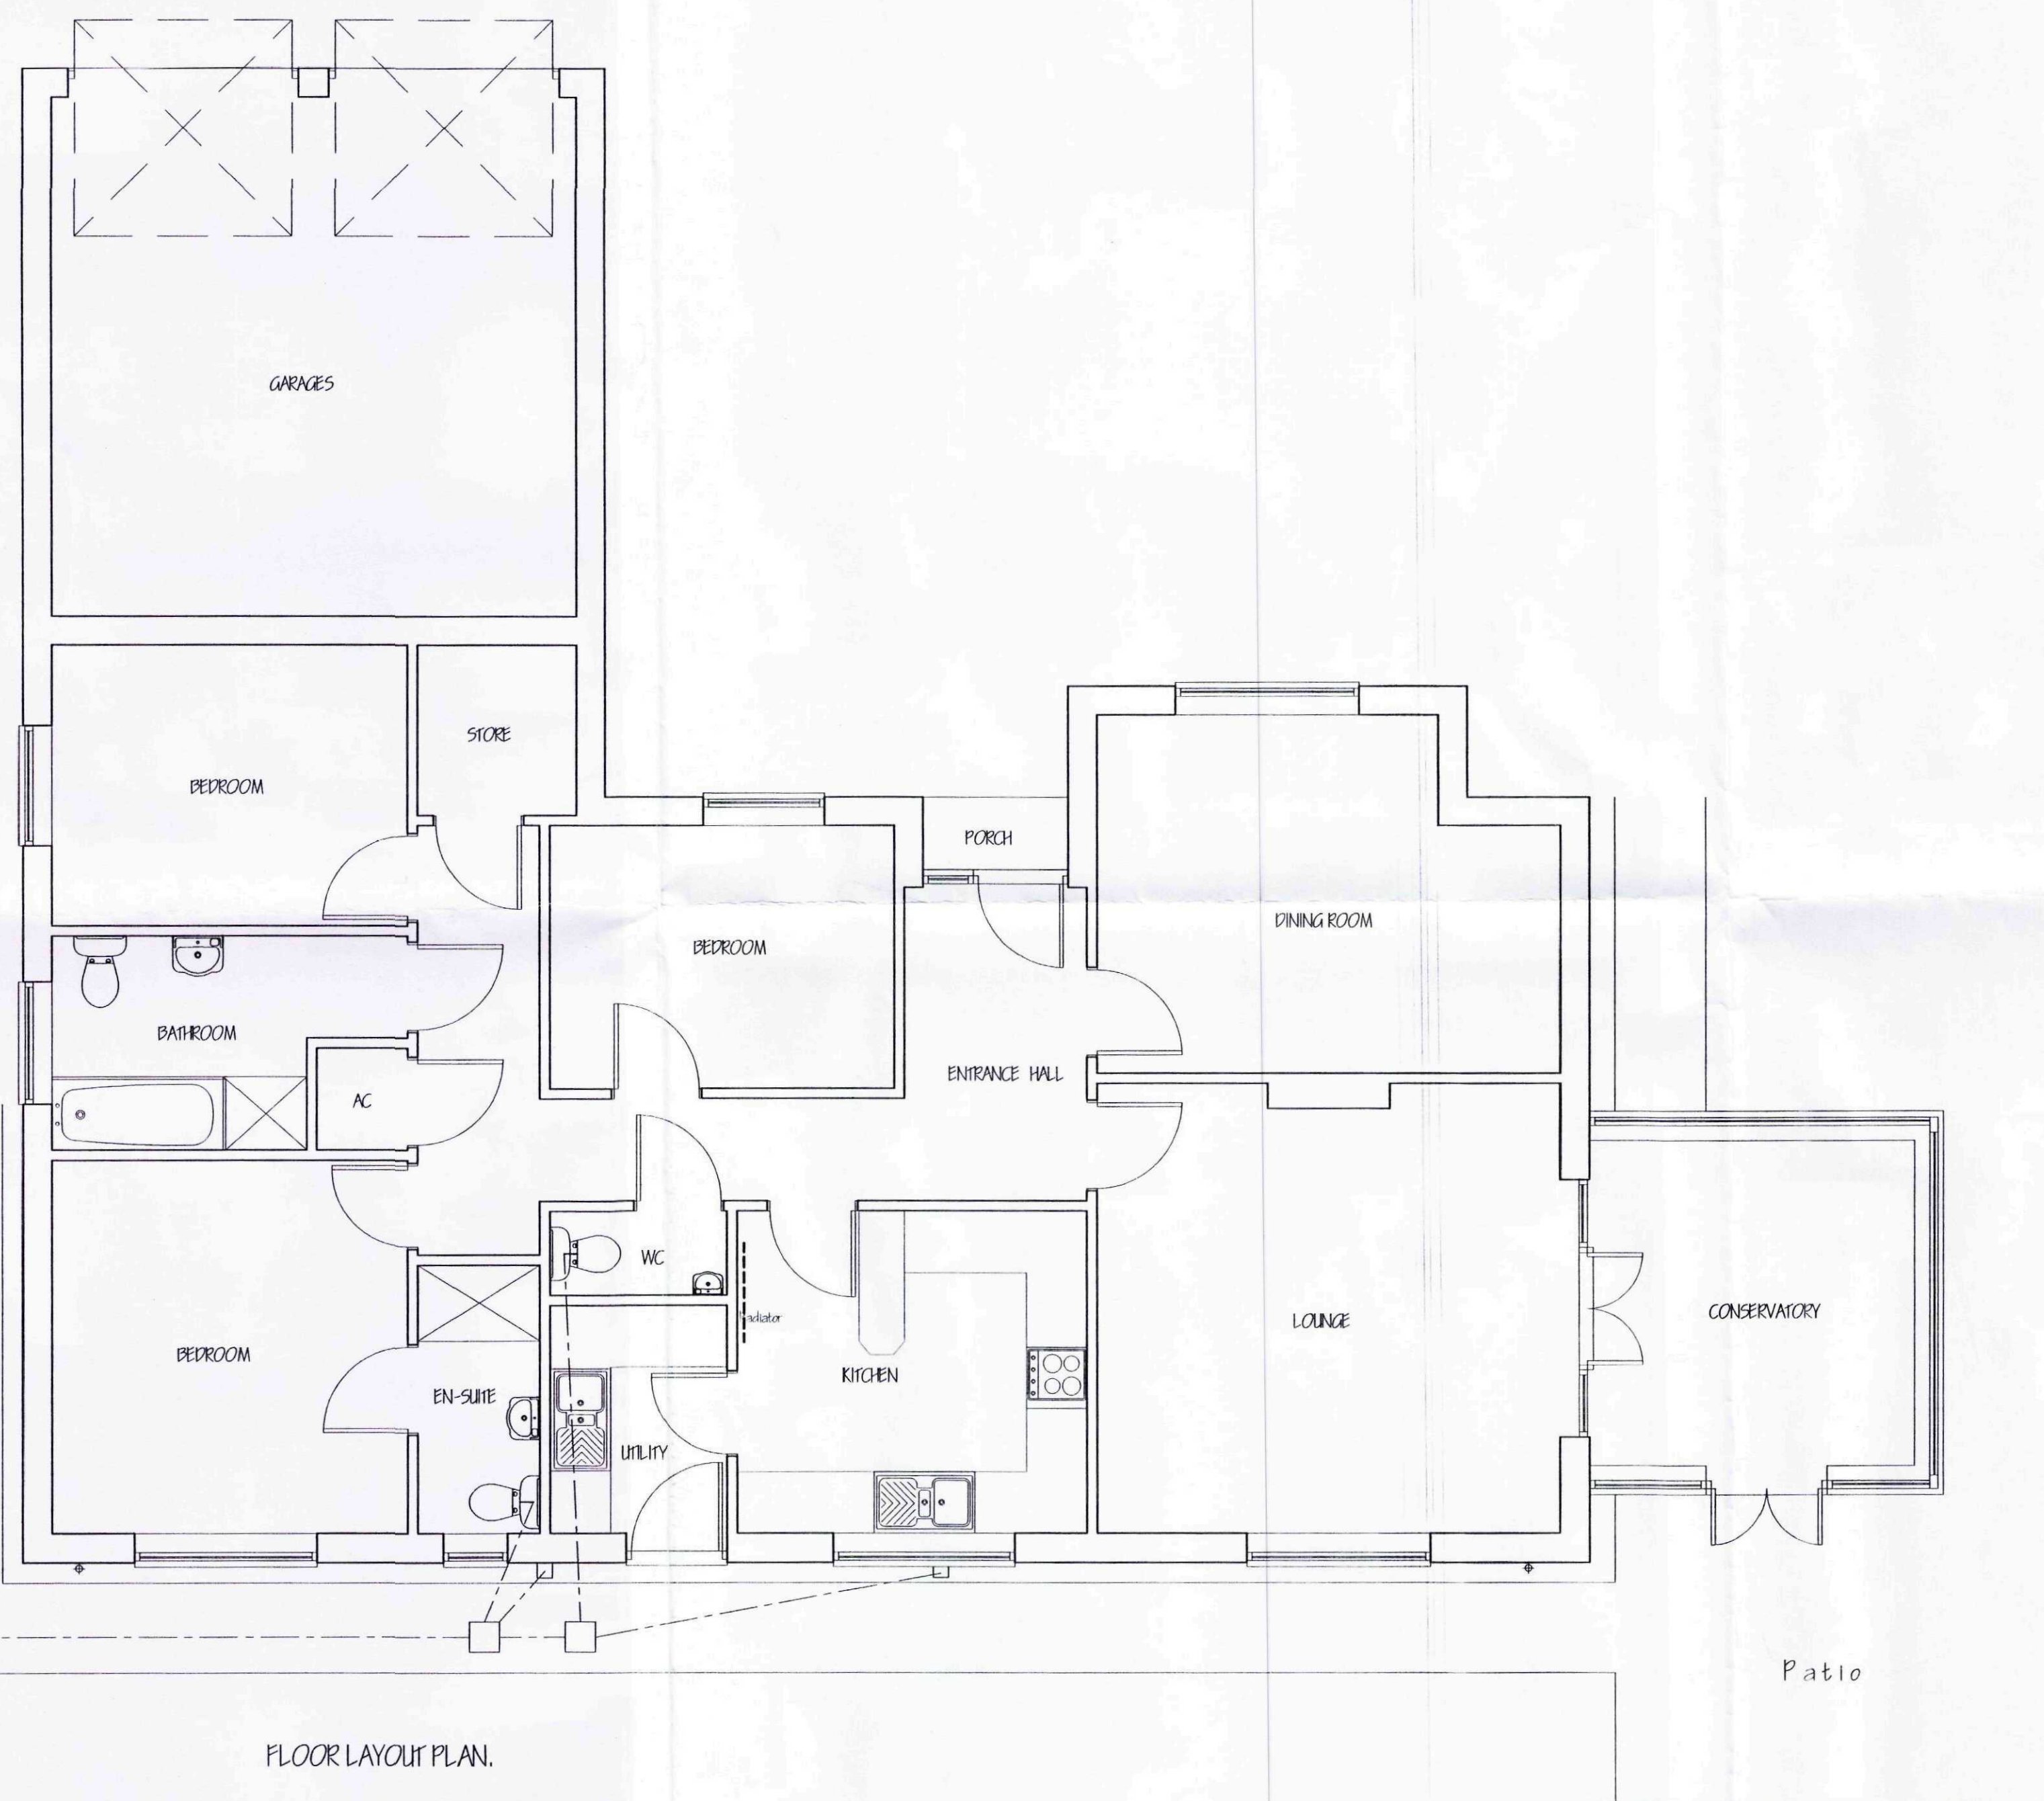

FLOOR LAYOUT PLAN.

Lawn



SITE



LOCATION PLAN.
1/2500.



SITE PLAN.
1/250.

ref.	revision	date

G. R. MERCHANT LTD.
I.ENG AMICE FIMO
**ARCHITECTURAL, STRUCTURAL
AND LAND DRAINAGE
CONSULTANTS**
4 WRIGHTS PLEAS
12A Park Road, Colchester,
Suffolk, Essex, CO1 2 7TE
Tel: 01403 600000
Fax: 01403 600744
E-Mail: gr.merchant@btconnect.com

Project
REAR EXTENSION & ALTERATIONS,
5 DAFODIL CLOSE,
SPALDING,
Lincs.

Client
MR. & MRS. M. TAYLOR.

Drawing
FLOOR PLANS & ELEVATIONS - EXISTING,
SITE & LOCATION PLANS.

Job Ref.	Drawing No.
2274-11.	01.

Date	Drawn
MAY 2011.	ARM.

Scales
1/50, 1/100. [unless otherwise stated]

DO NOT SCALE FROM THIS DRAWING
This drawing is copyright and may not be drawn, copied, photocopied or used for any other purpose other than that for which it is issued. The Designer/Consultant is to check all dimensions on site and report any discrepancies to the Architect. All details shown on this drawing including third parties are based upon typical site conditions related to the area. No responsibility can be accepted for abnormal conditions which may be discovered during construction unless reported to the Architect on that design amendments may be considered. All not surveys are not recommended in respect of boundaries. To establish specific site conditions before foundation work is undertaken. This drawing is limited to the amount of information contained and does not purport to contain a full specification of the work. It is issued for the purpose of obtaining Planning / Building Regulations approval. This drawing must not be used as a contract document alone. The works will not be approved or implemented unless by G.R.M. Merchant or any representative thereof. It is the client or their professional agents responsibility to ensure that all necessary permissions, consents, approvals or consents are obtained to ensure that the materials to be used are otherwise stated and all components and materials are to be used as stated and installed as to what is shown on the drawings. Materials shall conform to appropriate British standard specifications or BSAs, certificates of European conformity. The Designer/Consultant shall ensure that the selected materials are consistent with and comply with all necessary requirements with Health and Safety legislation for Building sites and Work places. The Designer/Consultant is not to be held responsible for the work that is not specifically shown but may be reasonably inferred as necessary to carry out the work that is shown to be indicated. In the plot / land survey responsibility is the owner of the Party Wall etc. Act 1996, when building in close proximity to adjoining neighbours boundaries.

SHDC
Planning & Development
24 JUN 2011
Ref: 9484-11