




Contractor to check all Dimensions on site prior to ordering materials / commencing work.Do Not Scale from this Drawing - If in doubt then please ask

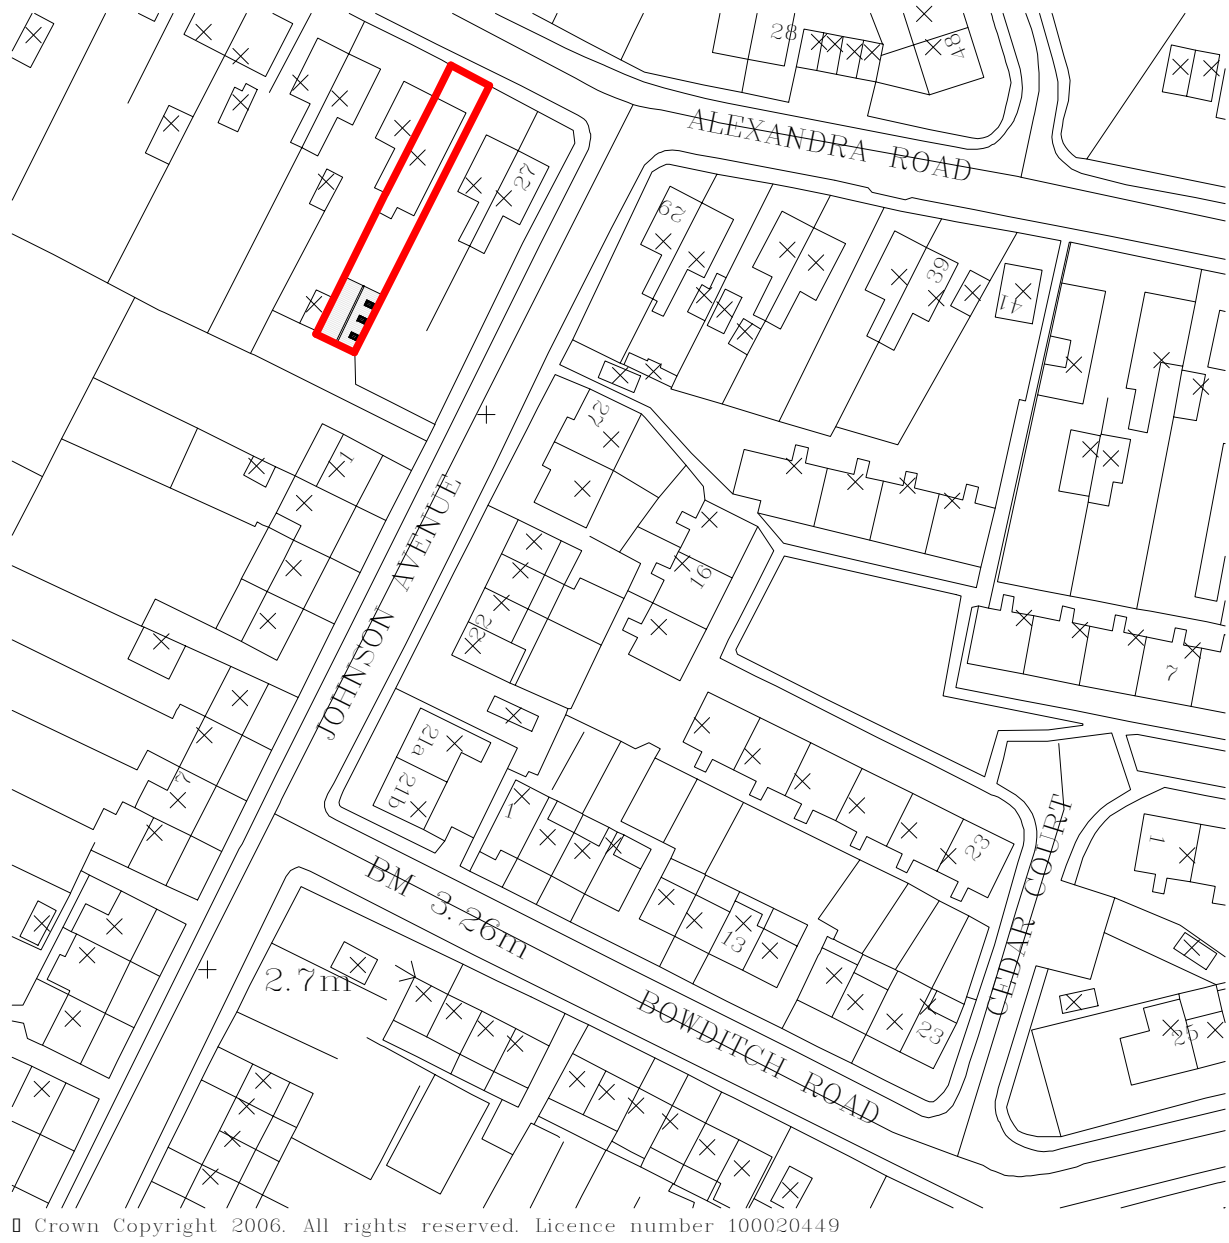

6 Site Location
1 : 1000

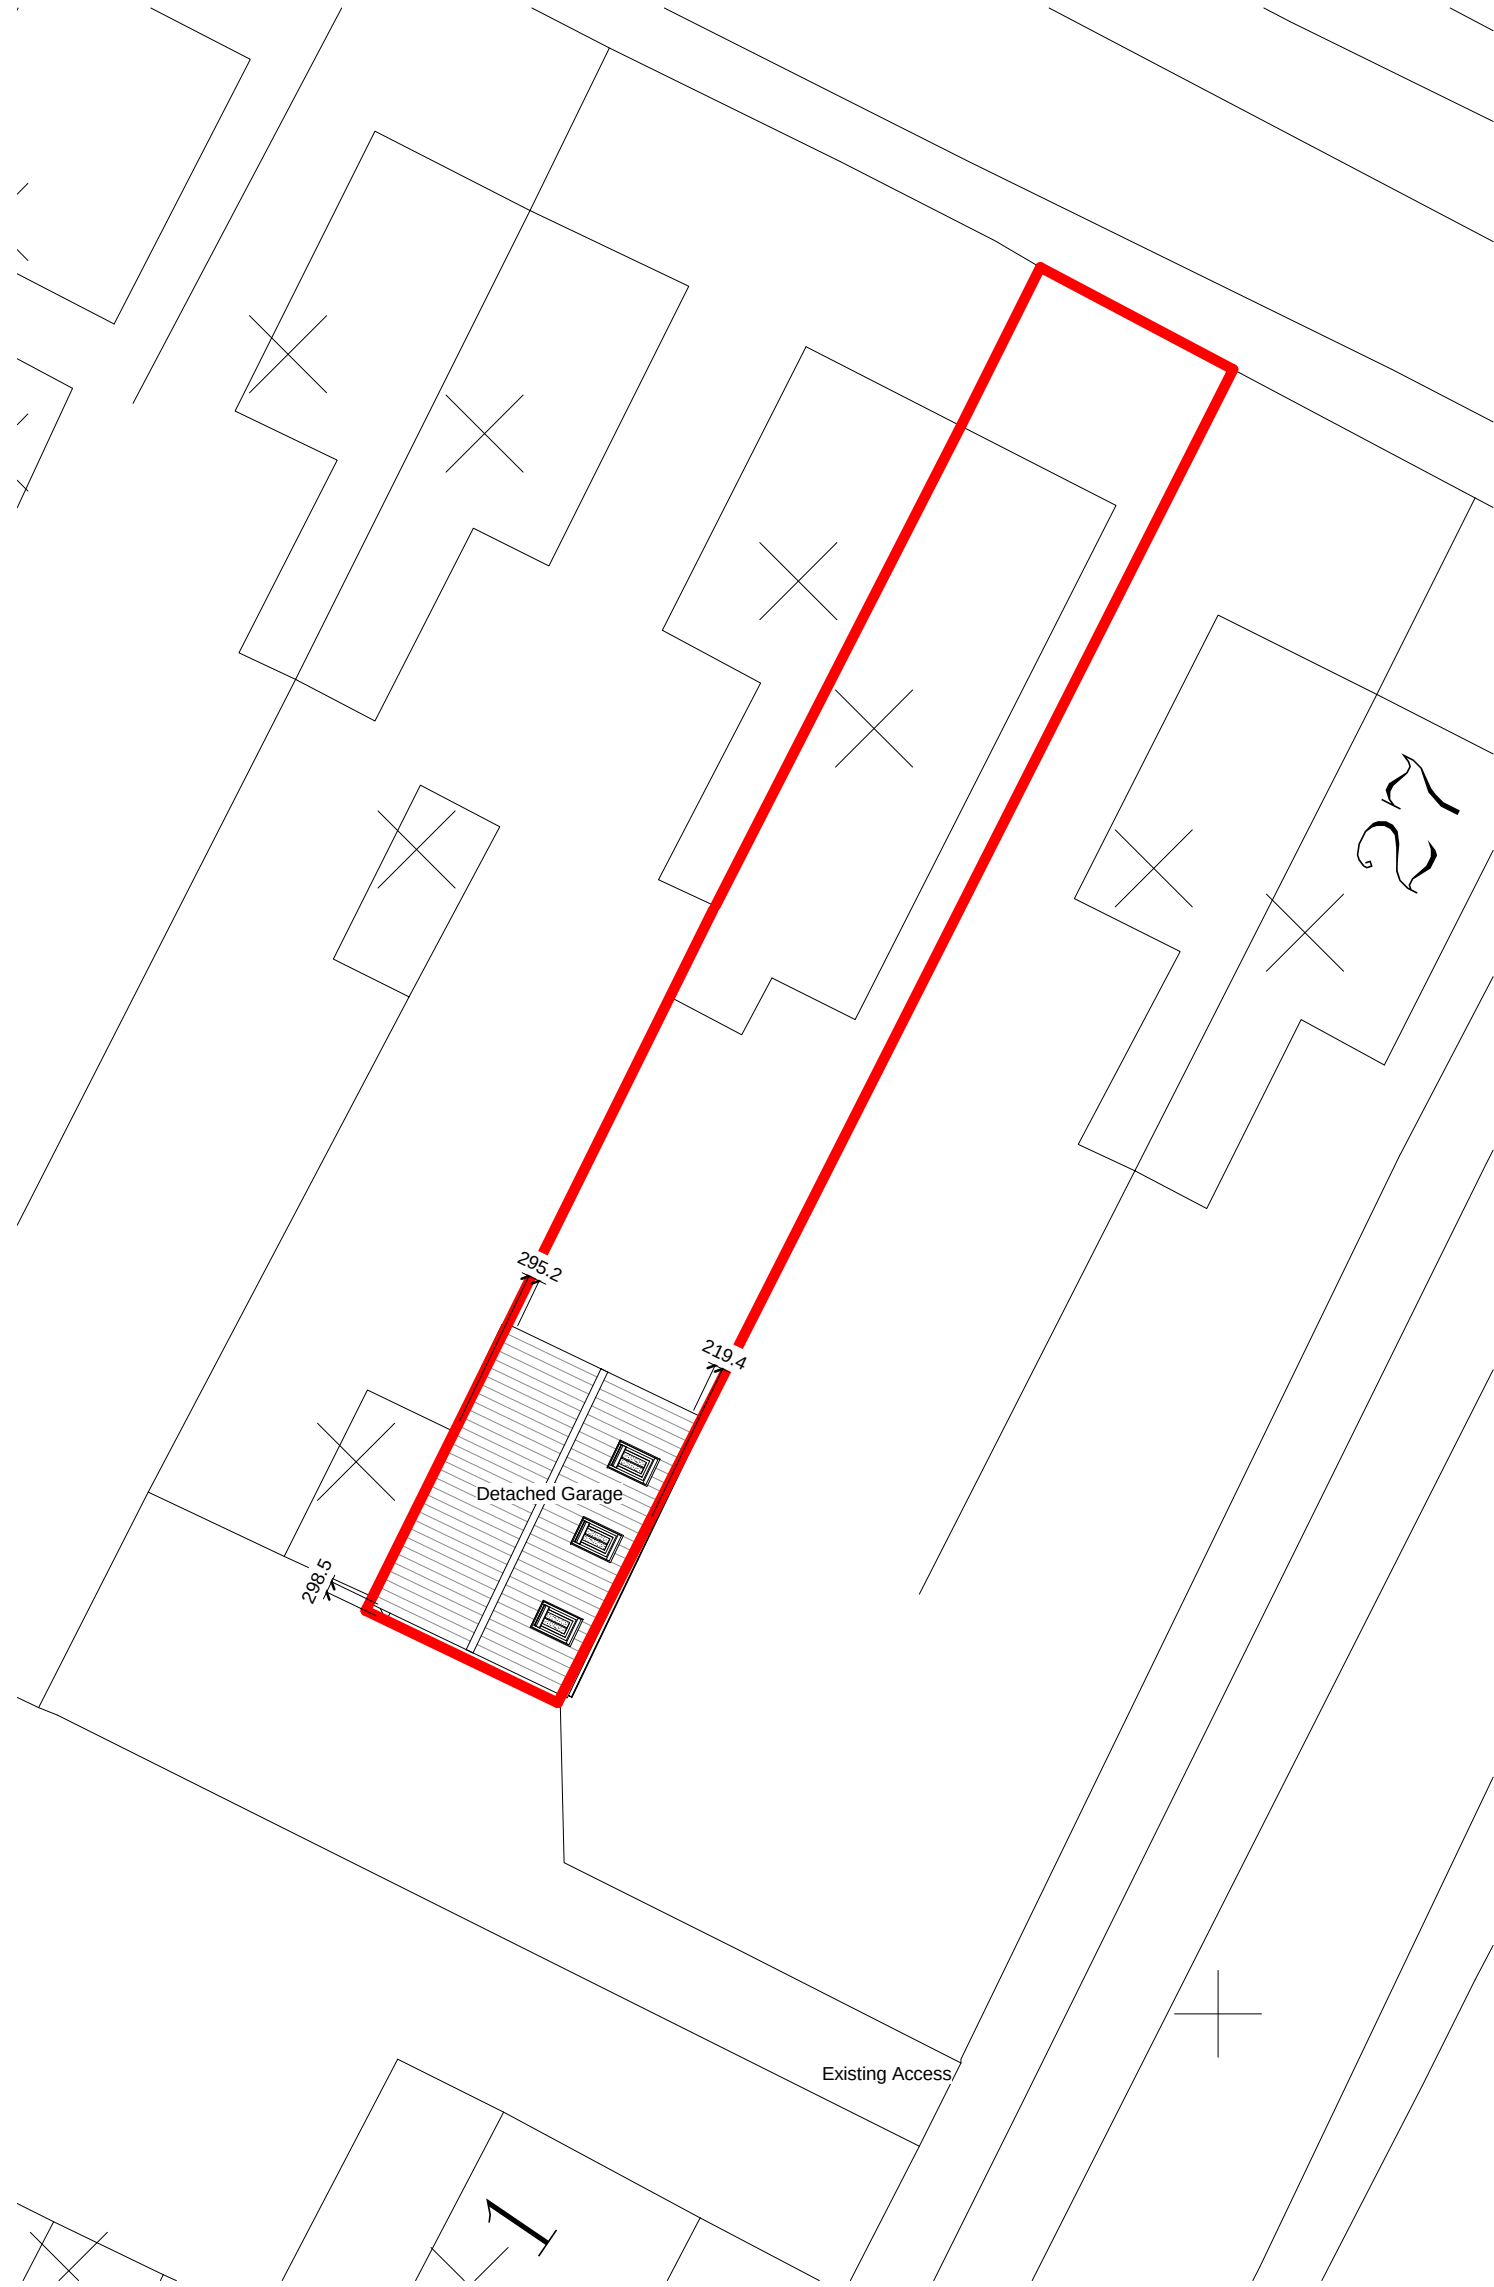

7 Site Block
1 : 200

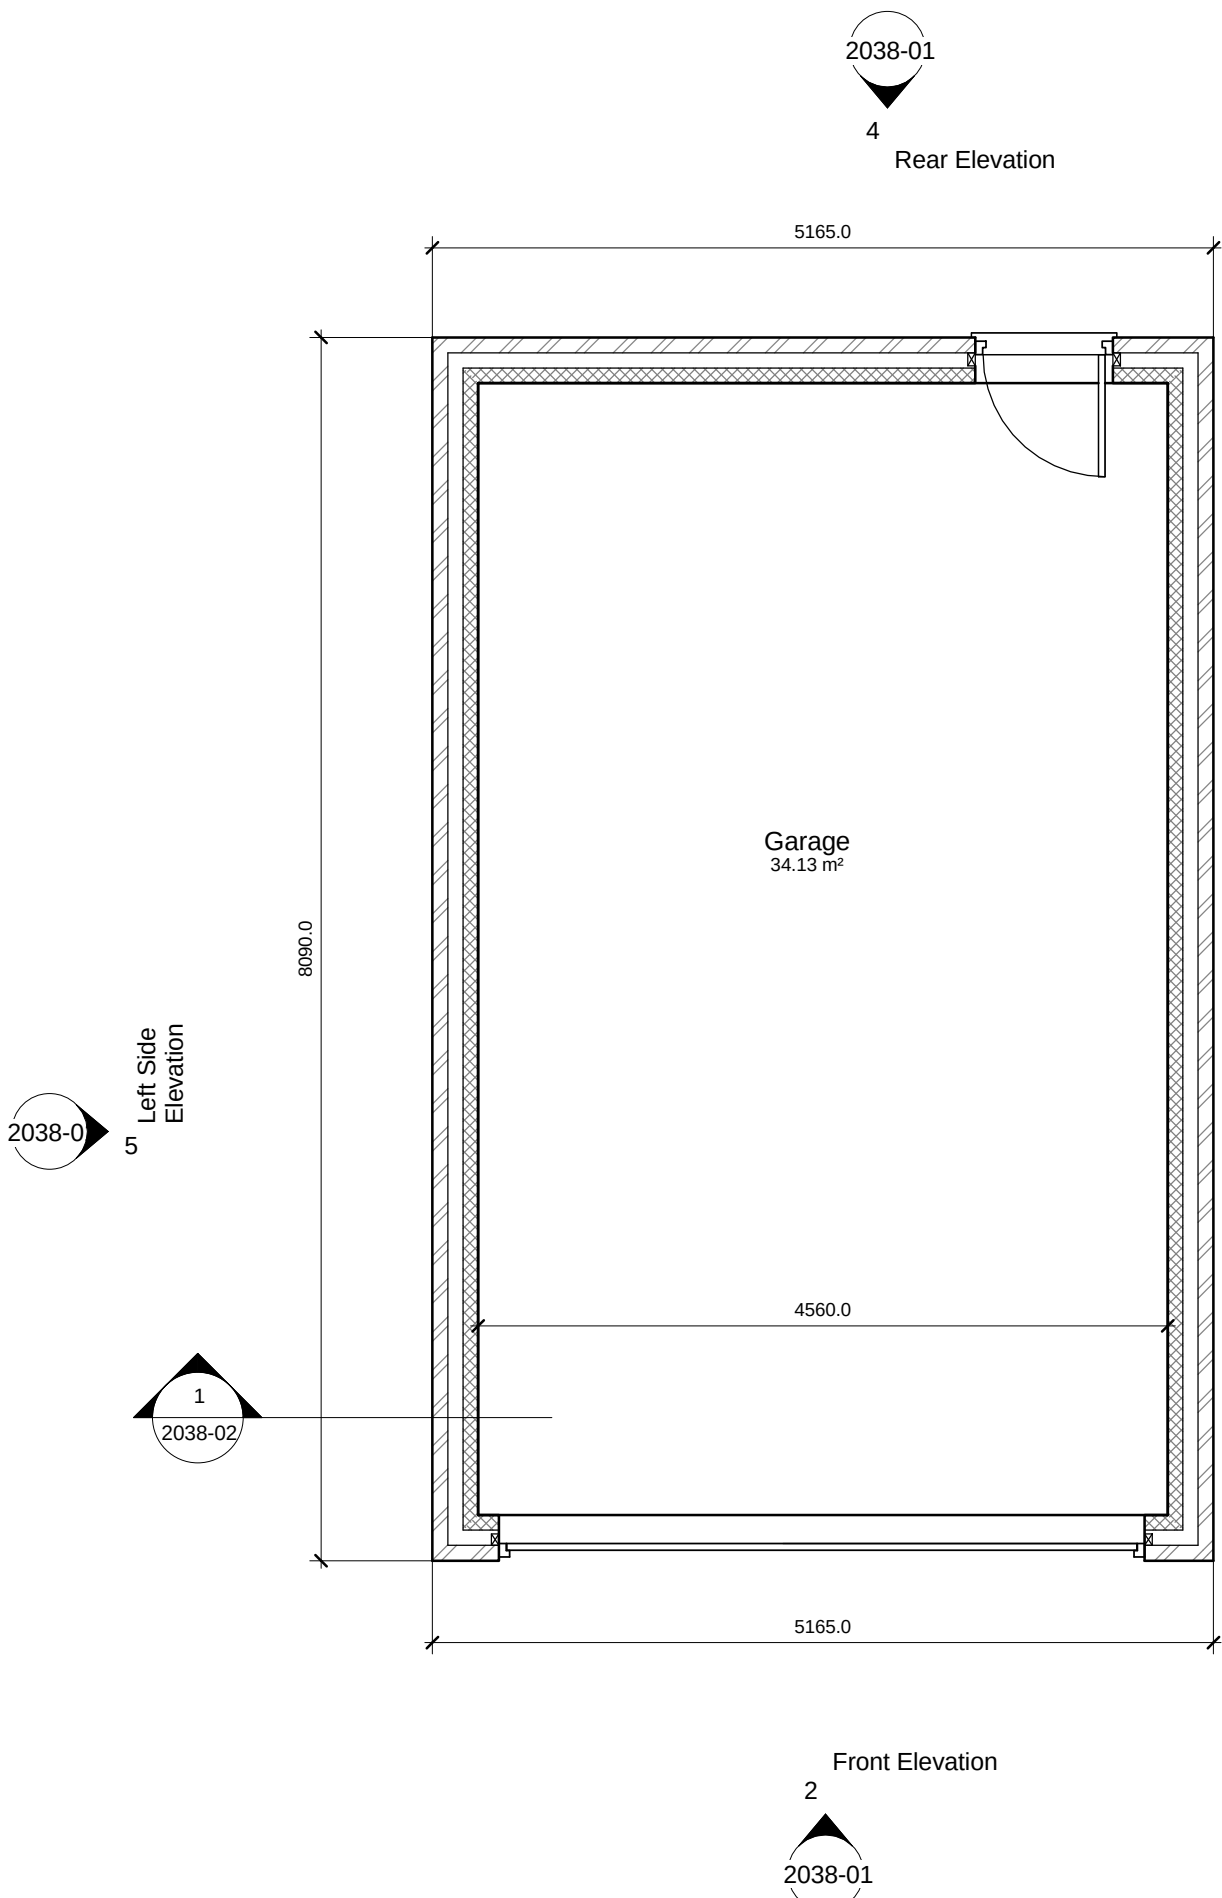

1 Ground Floor
1 : 50


Structural Foundation Schedule				
Mark	Length	Width	Foundation Thickness	Volume
sf1	7790.0	450.0	600.0	2.22 m³
sf2	5162.5	450.0	600.0	1.31 m³
sf3	8090.0	450.0	600.0	2.10 m³
sf4	5162.5	450.0	600.0	1.19 m³

Wall Material Takeoff - Blockwork		
Mark	Material: Area	Block Qtys
A	6.34 m²	63
B	20.06 m²	201
C	13.42 m²	134
D	20.06 m²	201
E	2.28 m²	23
F	3.55 m²	36
G	2.23 m²	22
H	3.46 m²	35
71.40 m²		715

Wall Material Takeoff - Brickwork		
Mark	Material: Area	Brick Qtys
A	6.83 m²	410
B	21.11 m²	1267
C	14.39 m²	864
D	21.11 m²	1267
Grand total: 4		63.45 m² 3808

Roof Material Takeoff	
Material: Area	Comments
48.46 m²	roof covering
Grand total: 1	


Room Schedule		
Name	Area	Perimeter
Garage	34.13 m²	24090.0
Grand total: 1		34.13 m² 24090.0

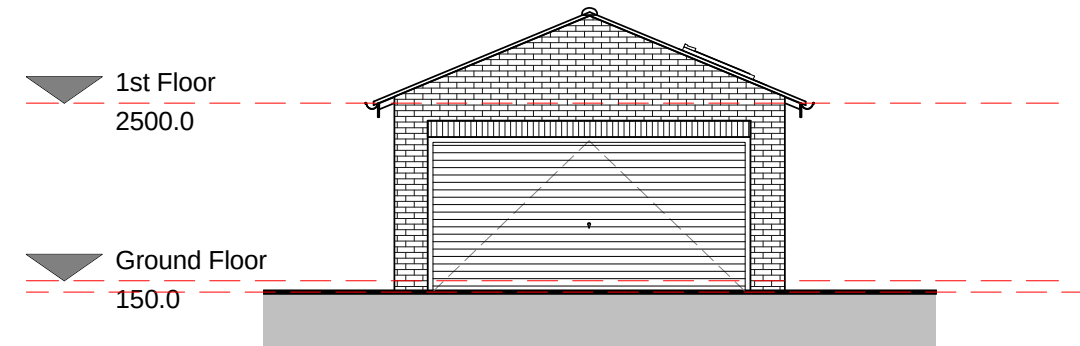


2 Front Elevation
1 : 100



4 Rear Elevation
1 : 100

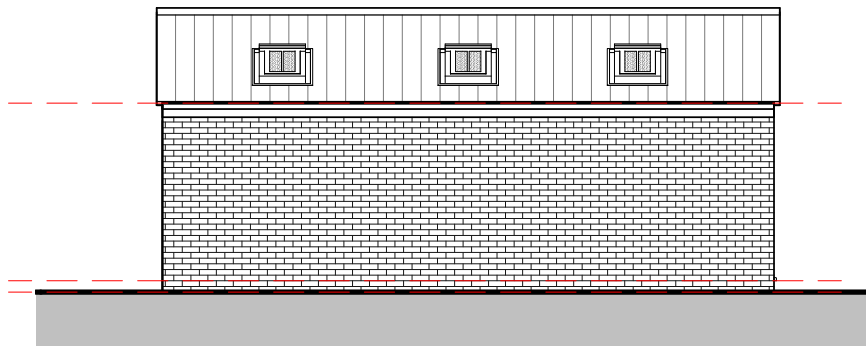

3 Right Side Elevation
1 : 100

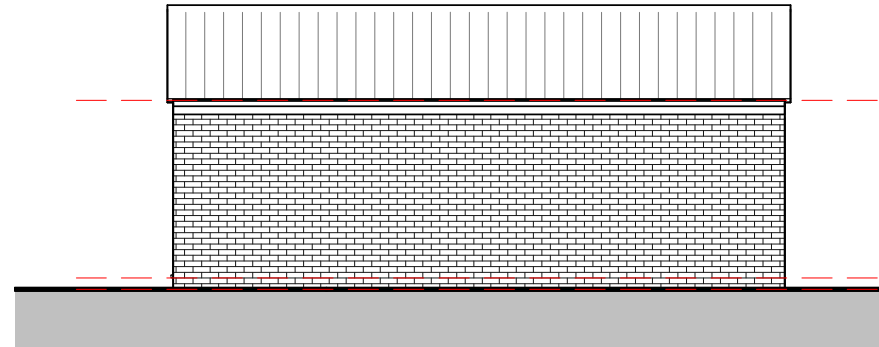

5 Left Side Elevation
1 : 100

GENERAL CONDITIONS
Contractors are responsible for checking all dimensions on site when work commences and before ordering any materials. Any discrepancies should be brought to the attention of the Client for remedial action before commencing further.
All materials not specified to be of a standard suitable for the work proposed and be fit for purpose. All work to be in accordance with good building practise and all necessary BS codes for Workmanship on Building Sites.



Revisions
Client: Mr G Chamberlain
Site: Detached Garage

Drg Title: Garage Details


remway Design Ltd
2nd Floor - 5B Sheepmarket
Spalding
P E 1 1 1 B H
Tel : 01775 768 921
e-mail: enquiries@remwaydesign.co.uk

Drawing Number: a1 2038-01
Revision:


Contractor to check all Dimensions on site prior to ordering materials / commencing work.Do Not Scale from this Drawing - If in doubt then please ask

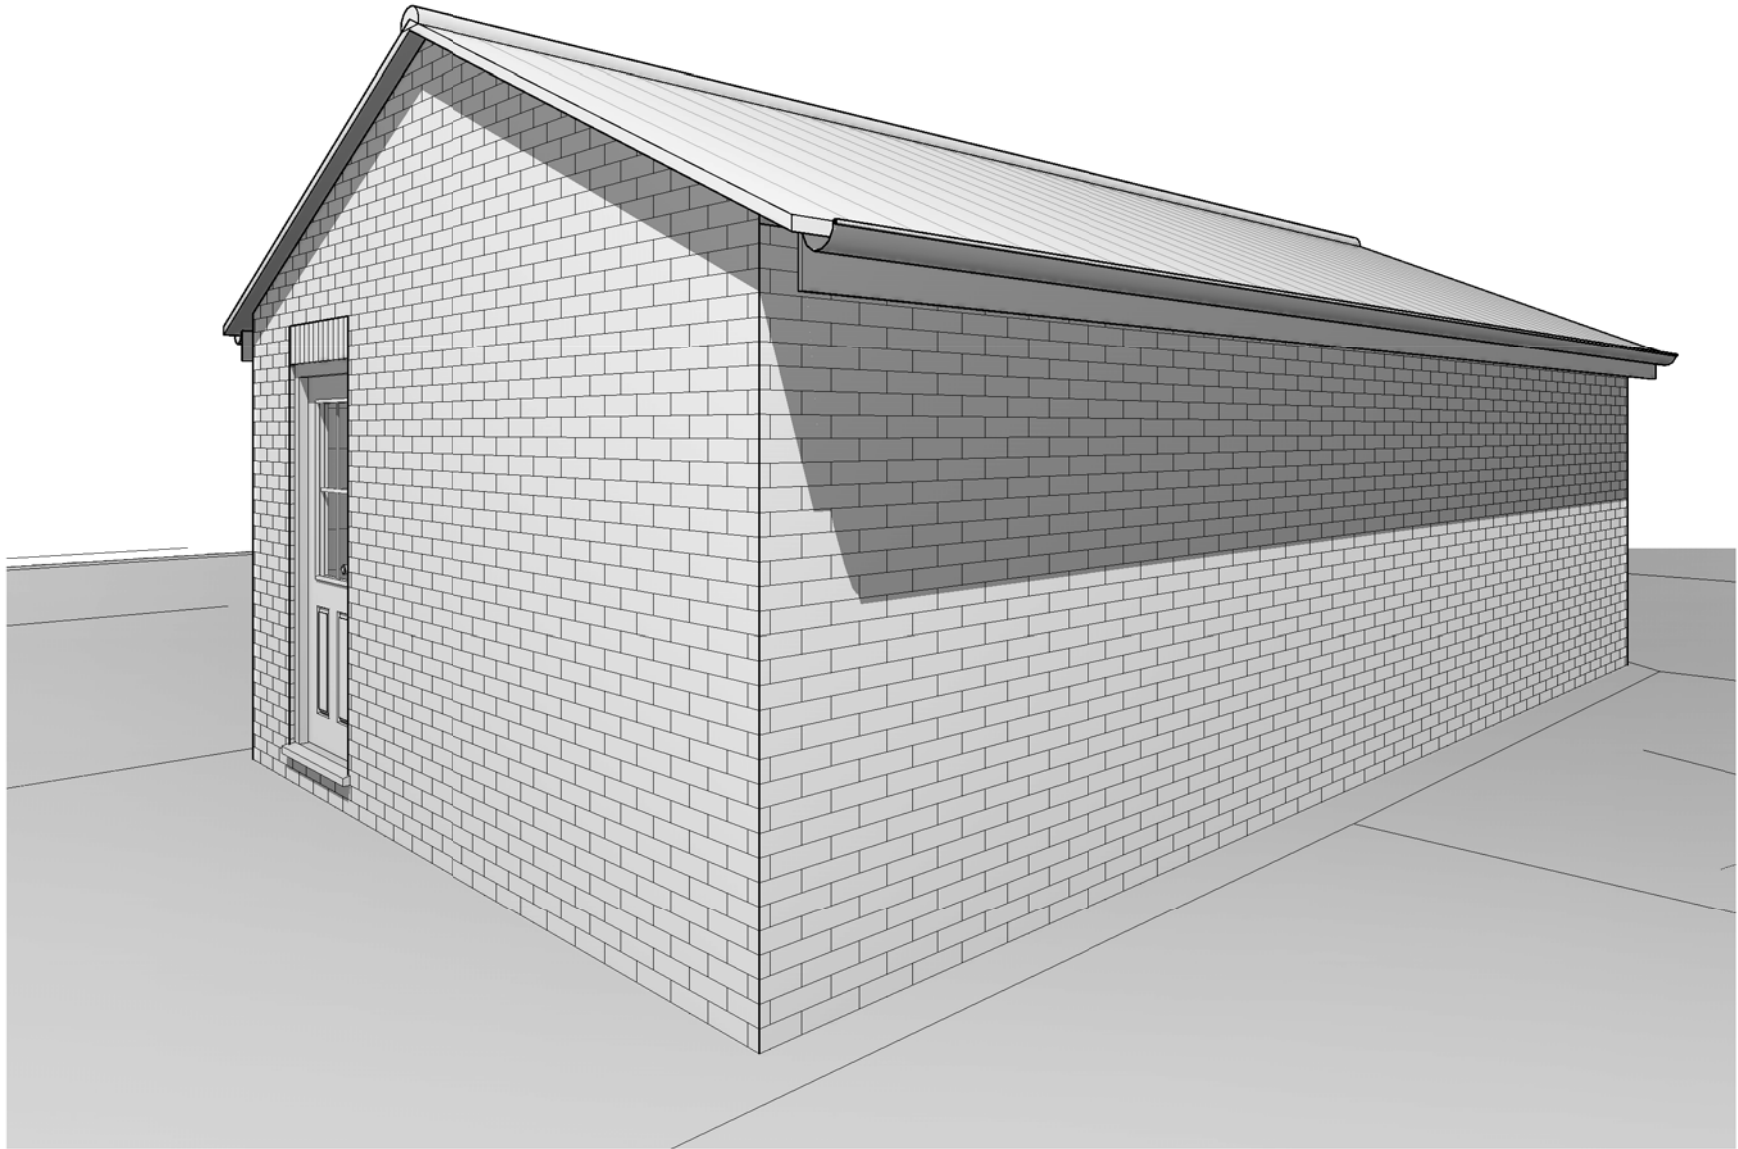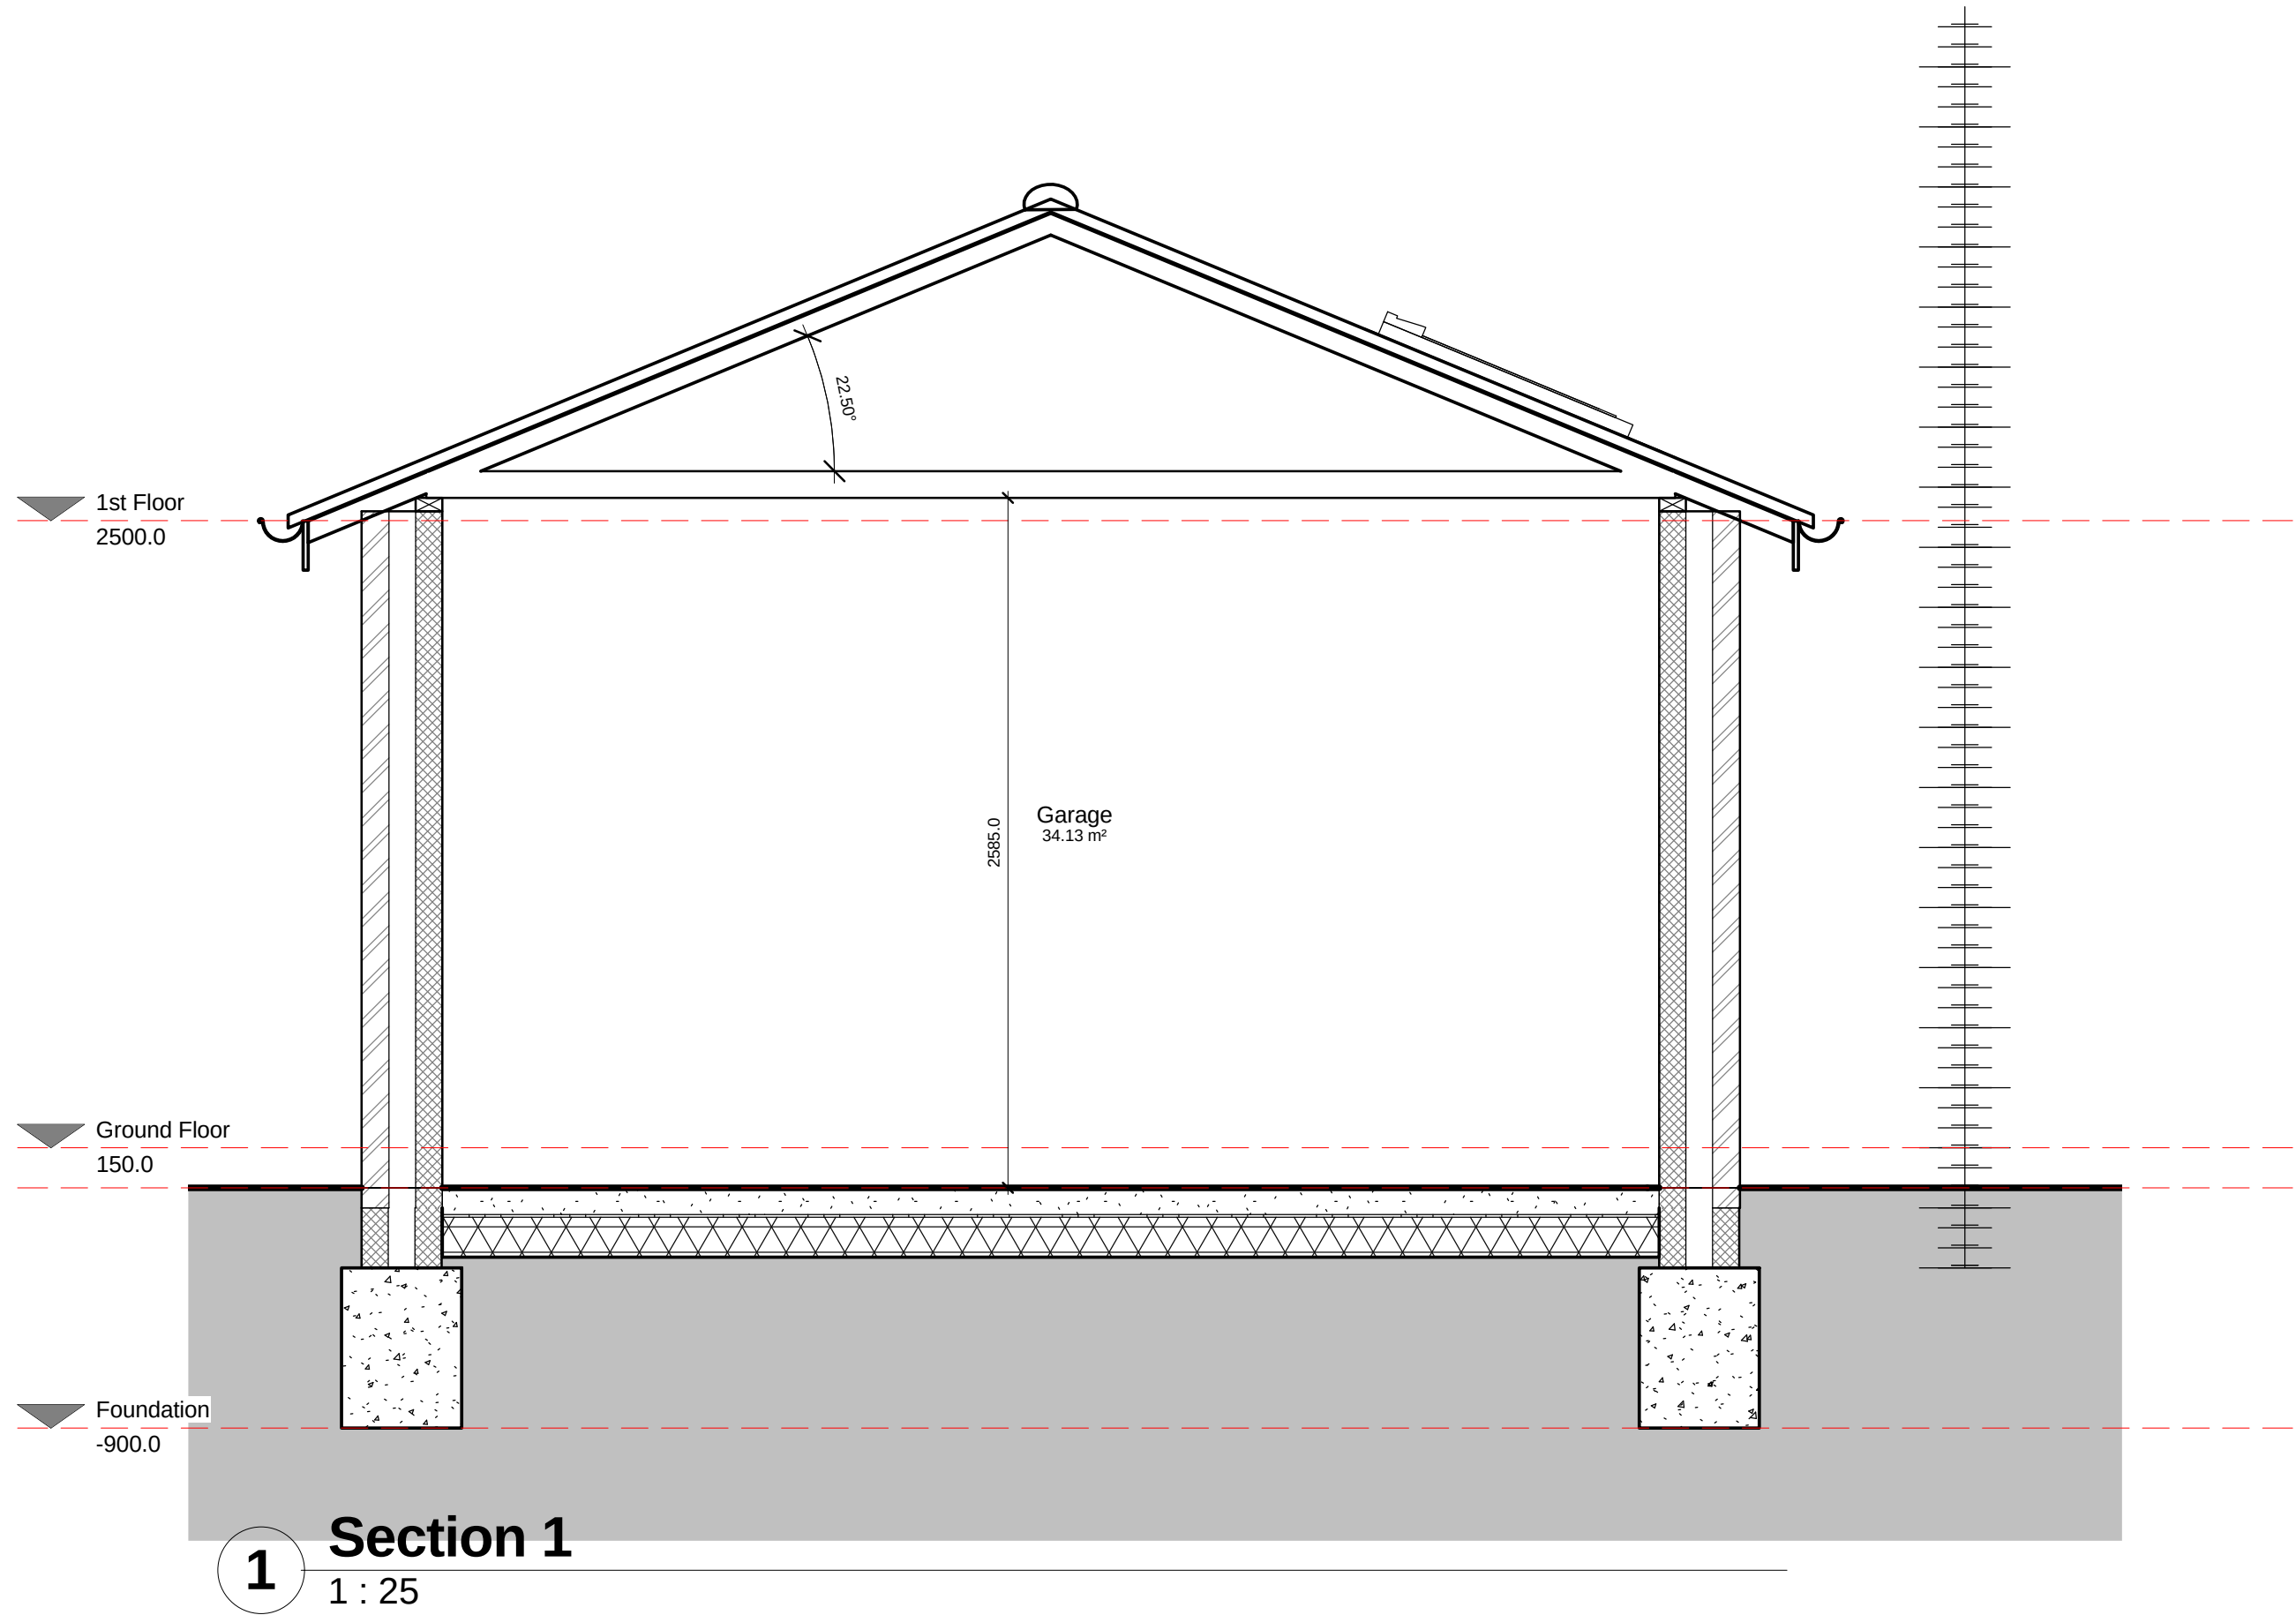


5 3D View Rear Right

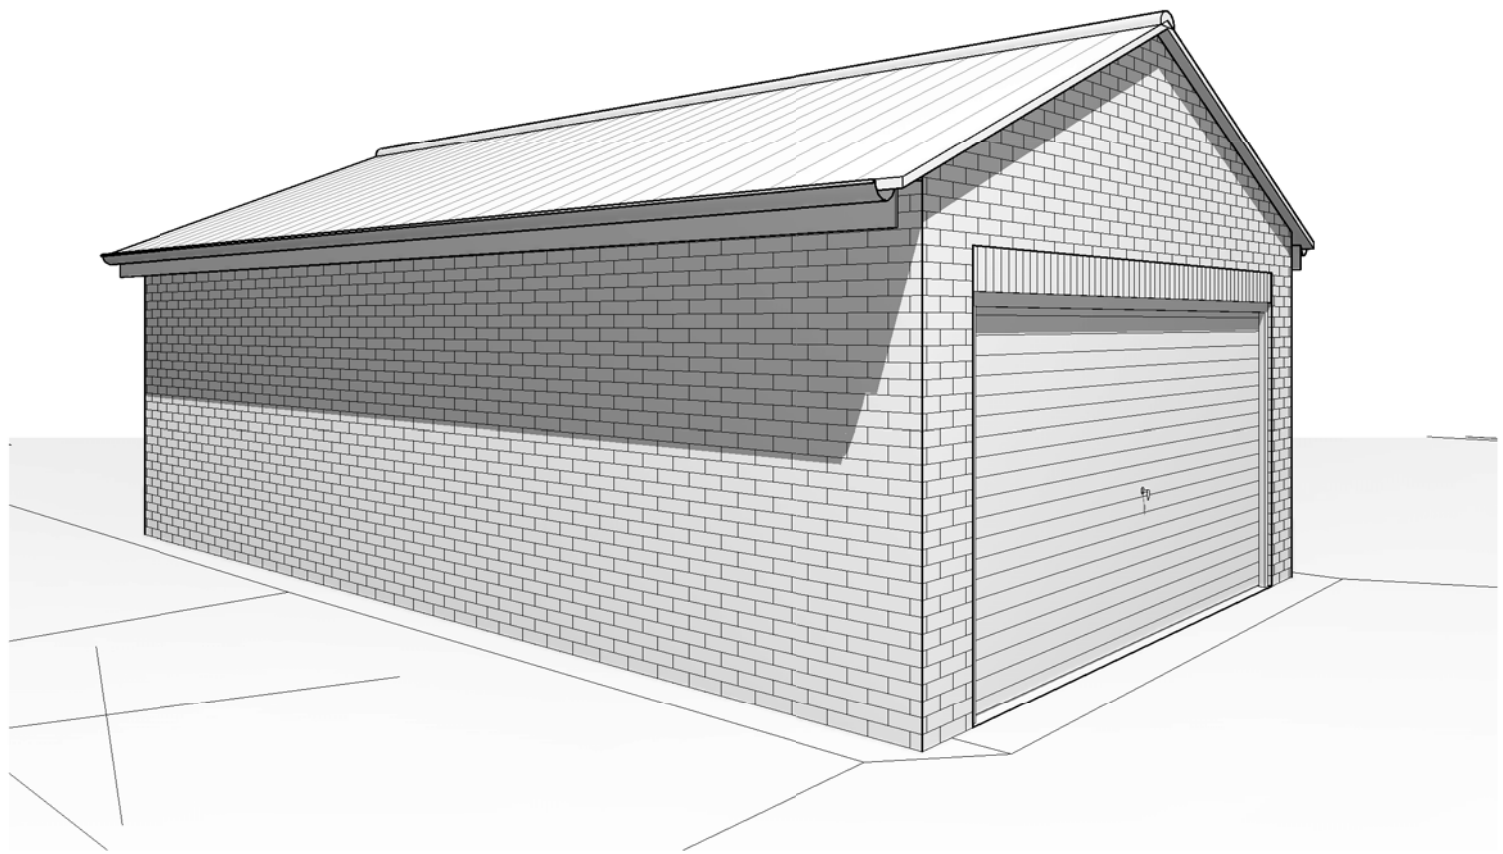

2 3D View Front Left

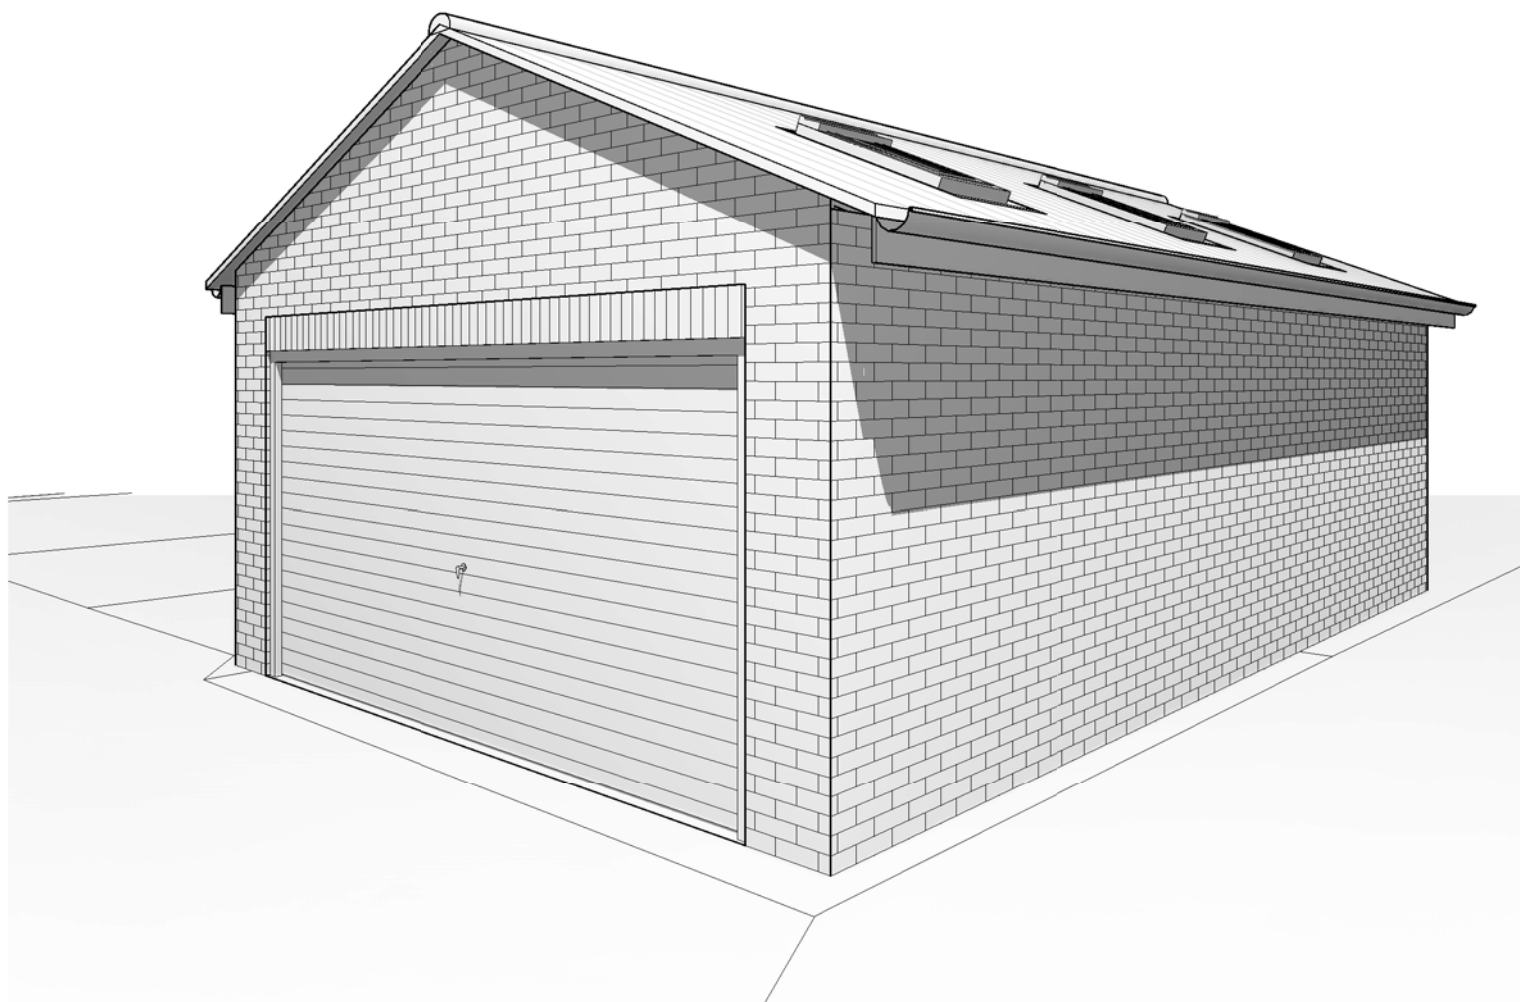

3 3D View Front Right

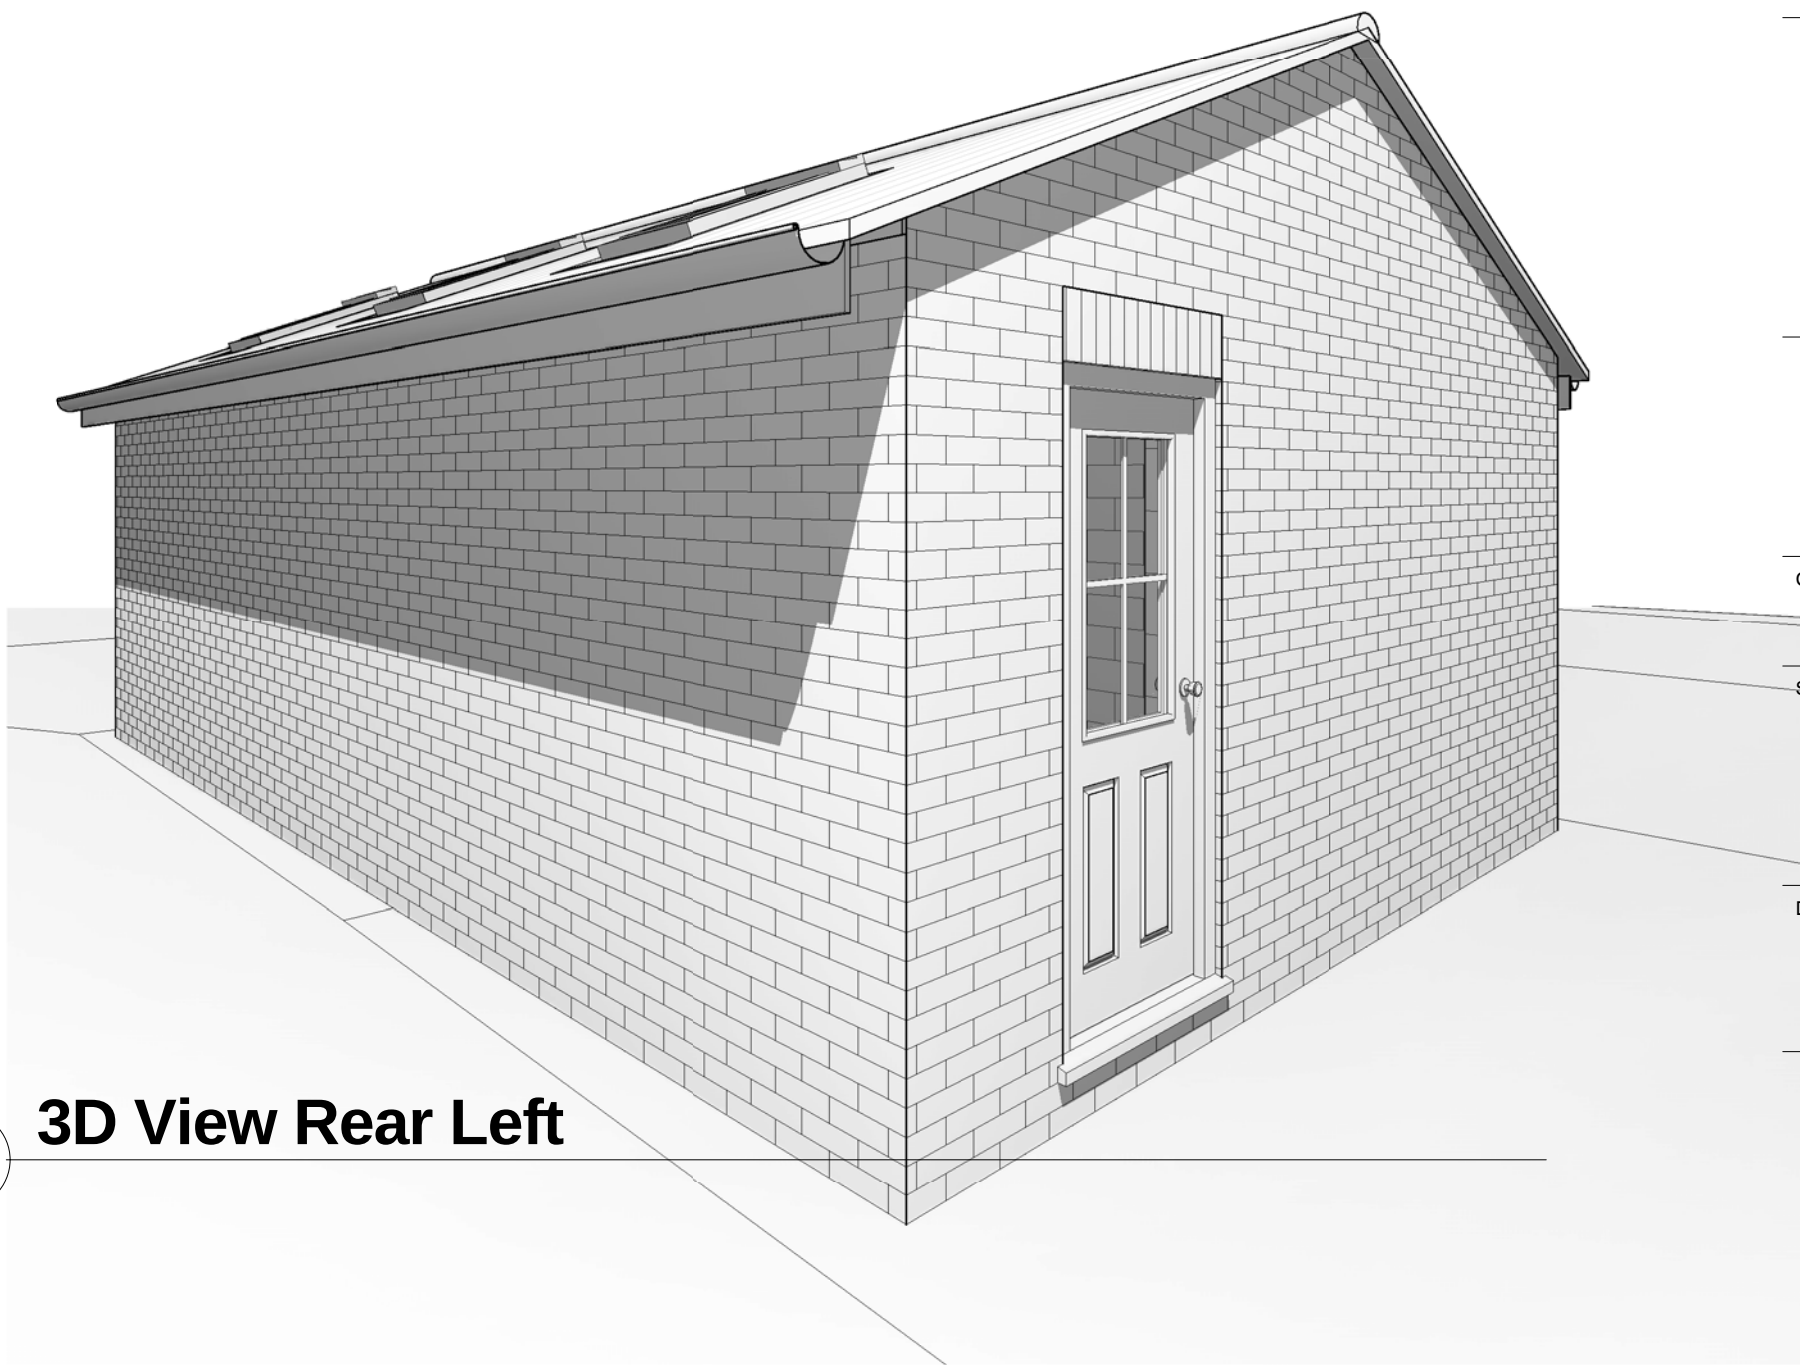

4 3D View Rear Left

GENERAL CONDITIONS
Contractors are responsible for checking all dimensions on site when work commences and before ordering any materials. Any discrepancies should be brought to the attention of the Client for remedial action before commencing further.
All materials not specified to be of a standard suitable for the work proposed and be fit for purpose. All work to be in accordance with good building practise and all necessary BS codes for Workmanship on Building Sites.

Revisions		
Client:	Mr G Chamberlain	
Site:	Detached Garage	
Org Title:	Section and 3D Views	
		
2nd Floor - 5B Sheepmarket Spalding PE11 1BH Tel : 01775 768 921 e-mail: enquiries@remwaydesign.co.uk		
Drawing Number	Revision:	
a1	2038-02	