



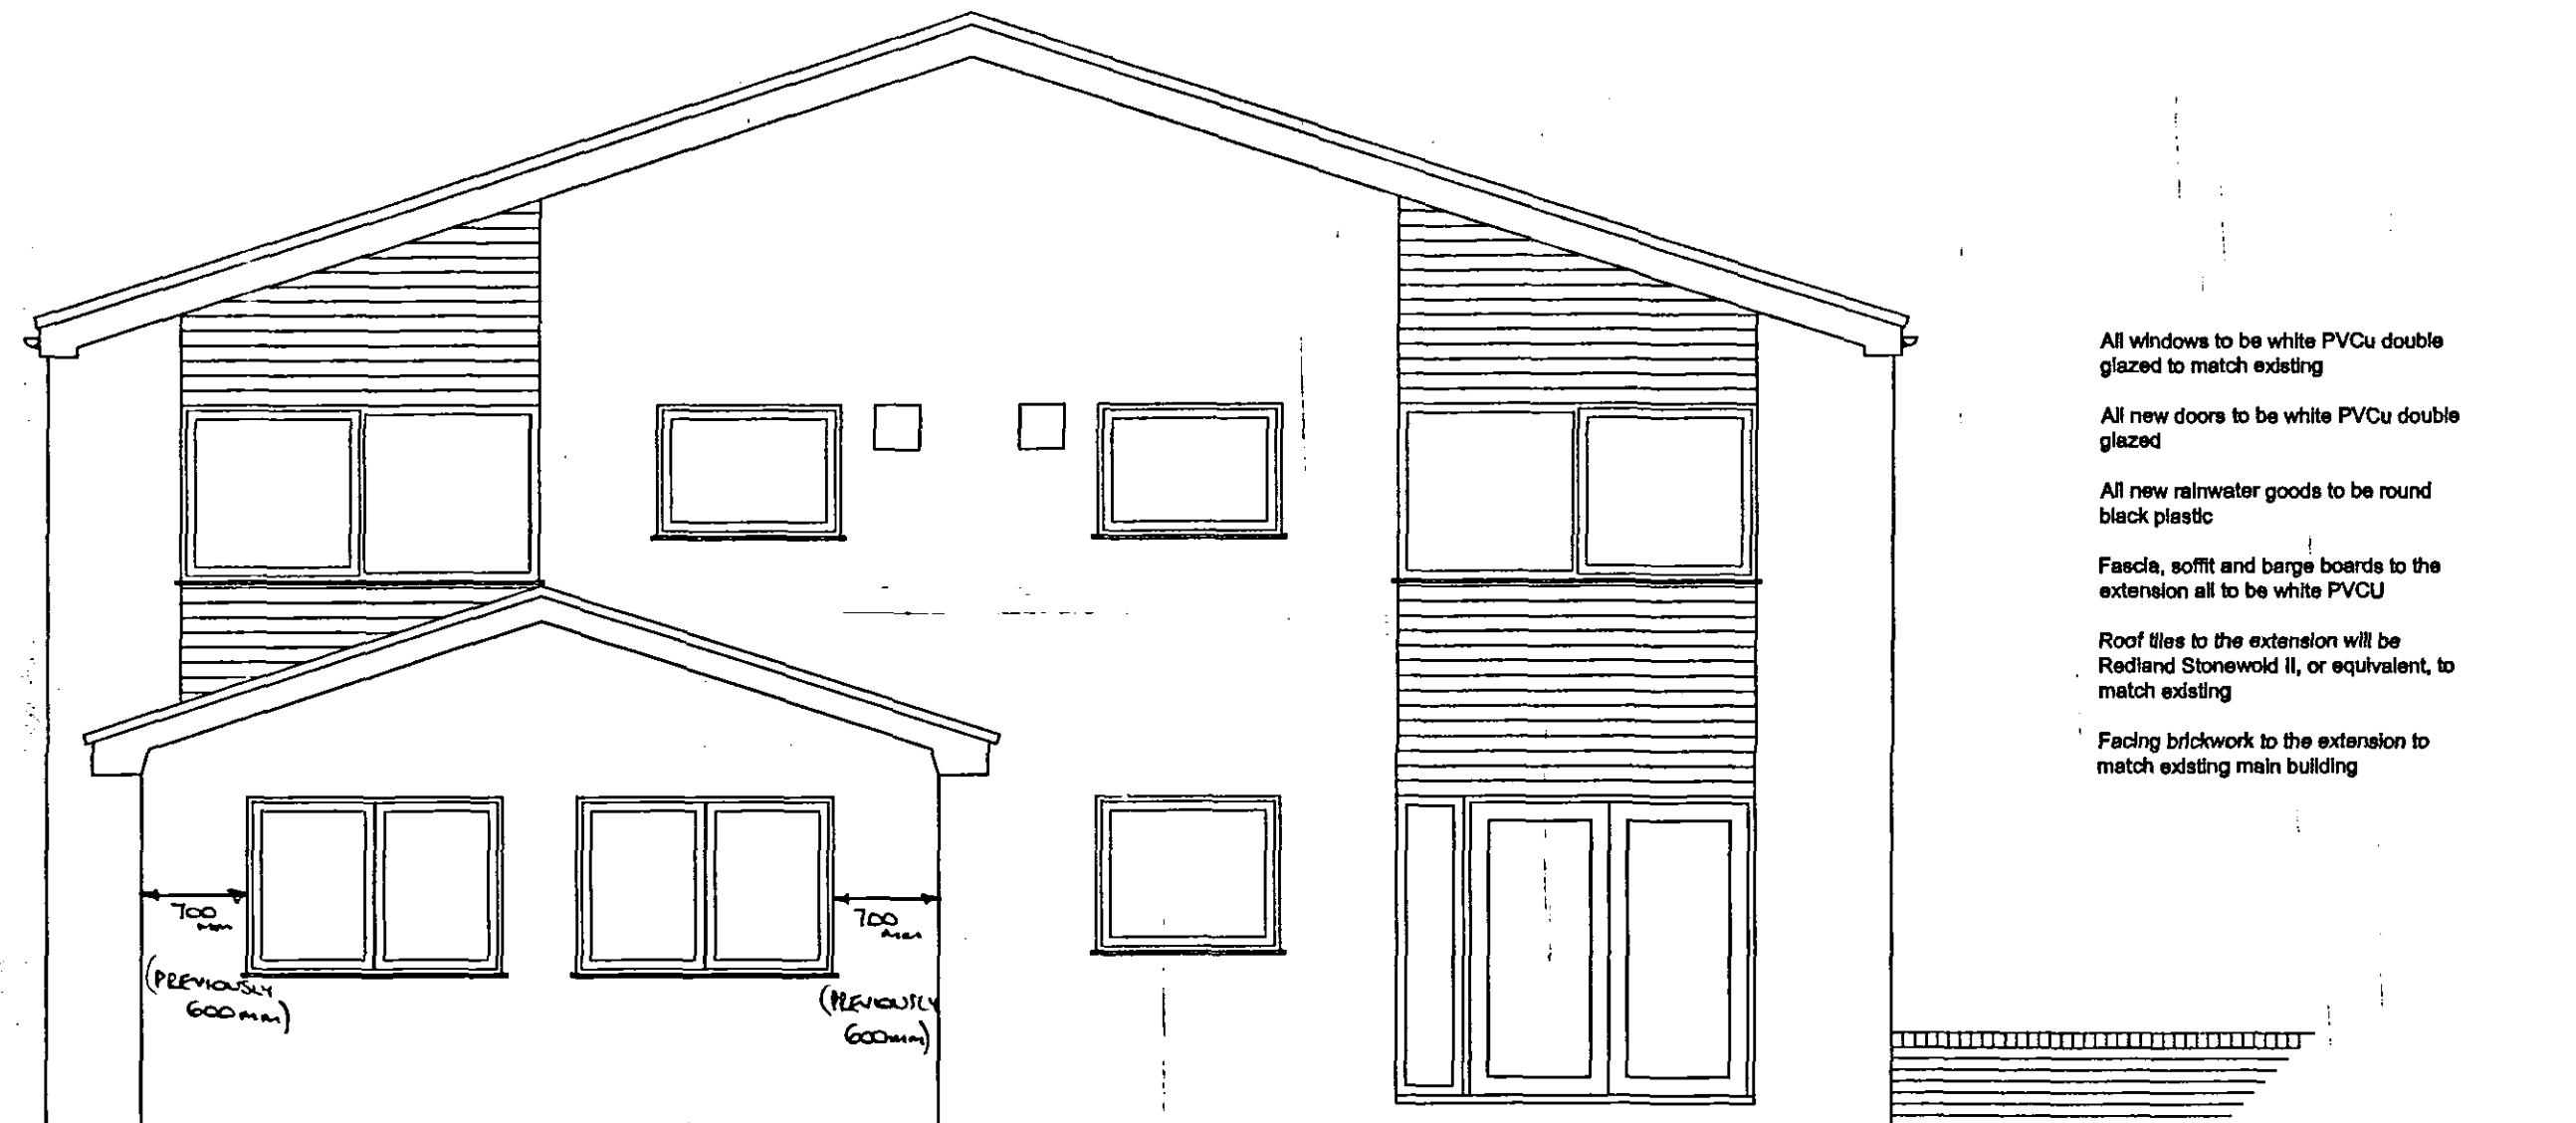

Proposed South Elevation

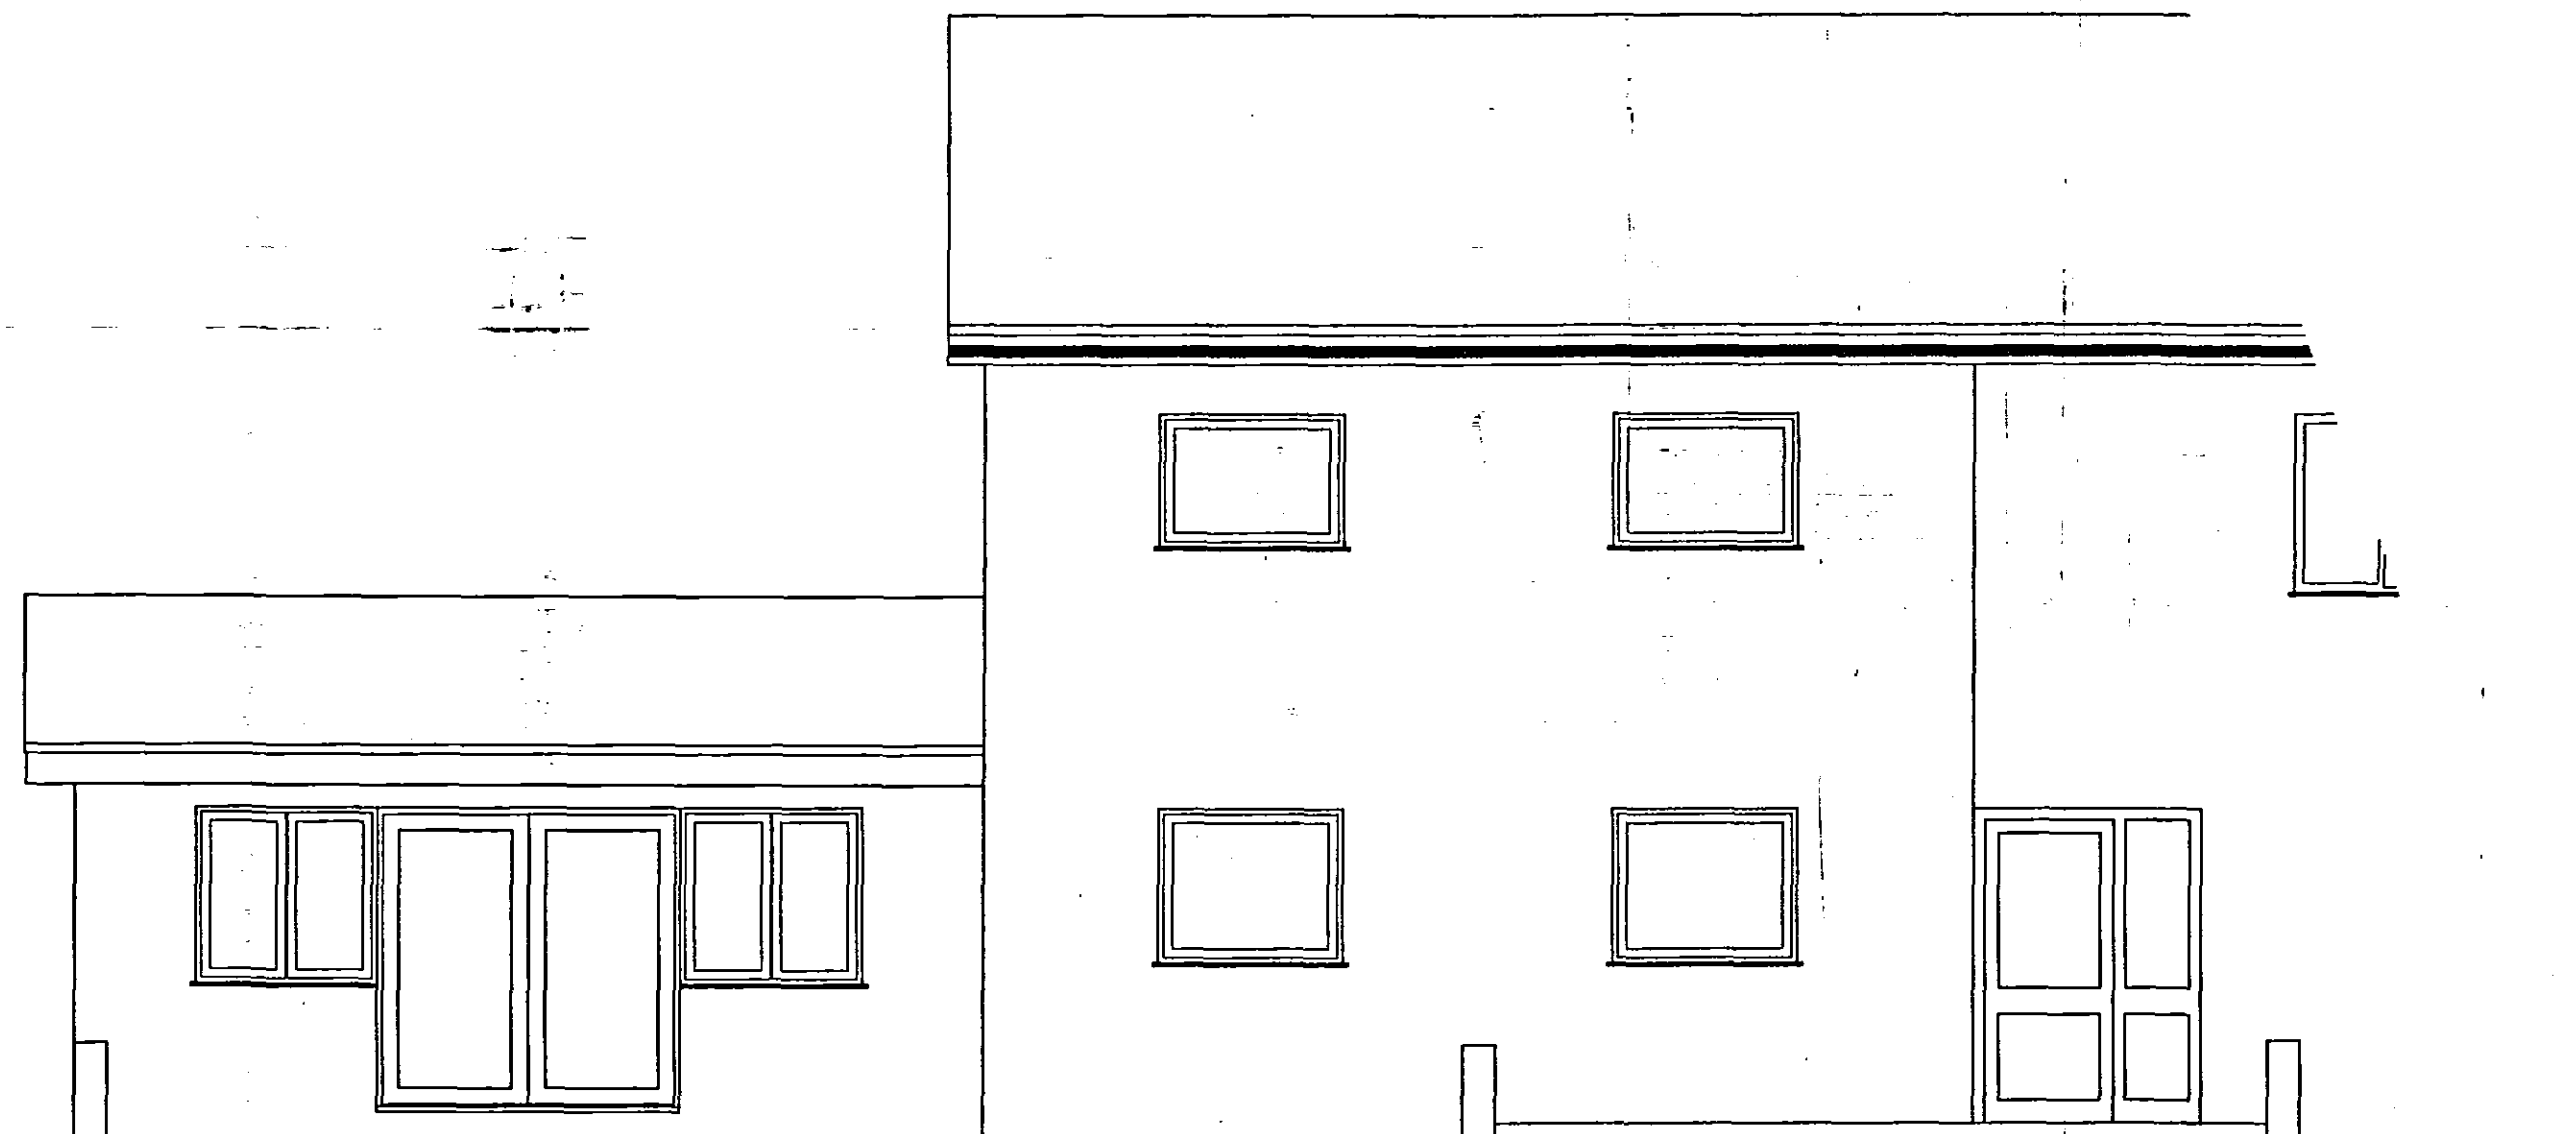

Proposed East Elevation

PROPERTY SERVICES

Council Offices, Priory Road
Spalding, Lincolnshire, PE11 2XE
Telephone (01775) 761161
Fax (01775) 761048



PROJECT

Proposed single storey extension to the community
centre at Nene Court, Spalding

DATE

11 April 2007

SCALE

1:50

DRAWN

R. Scorthorne

DRAWING No.

NC-SL005