



All windows to be white PVCu double glazed to match existing

All new doors to be white PVCu double glazed


All new rainwater goods to be round black plastic

Fascia, soffit and barge boards to the extension all to be white PVCU

Roof tiles to the extension will be Redland Stonewold II, or equivalent, to match existing

Facing brickwork to the extension to match existing main building

Proposed South Elevation

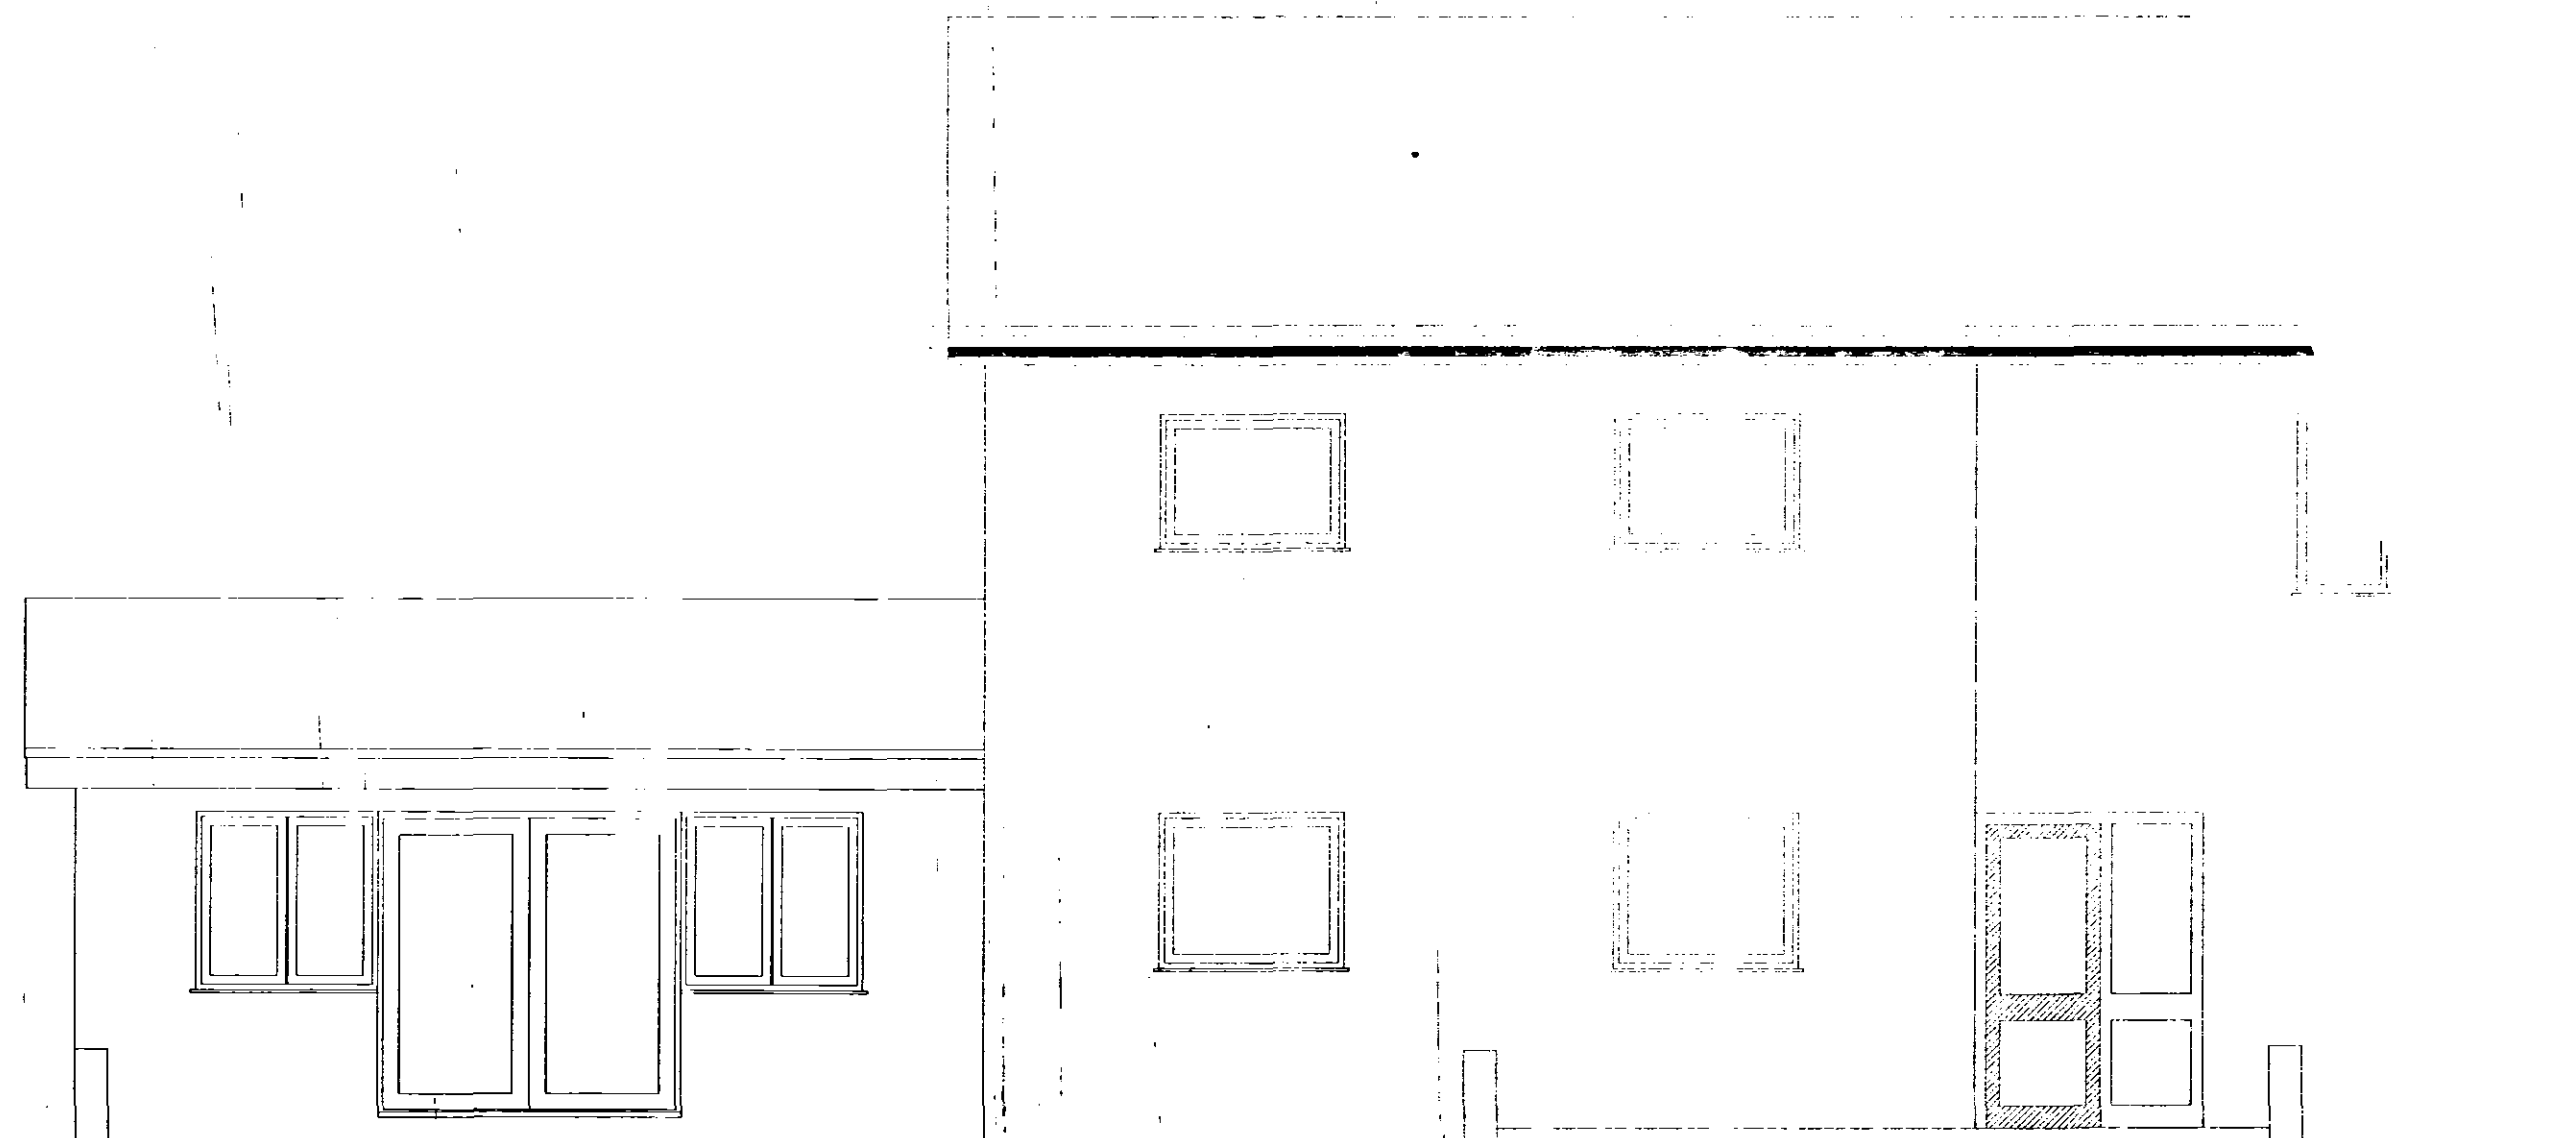

Proposed East Elevation

SHDC
Planning & Development
13 APR 2007
Ref: 0490/07

PROPERTY SERVICES

Council Offices, Priory Road
Spalding, Lincolnshire. PE11 2XE
Telephone (01775) 761161
Fax (01775) 761048



PROJECT

Proposed single storey extension to the community centre at Nene Court, Spalding

DATE SCALE

11 April 2007

1:50

DRAWN DRAWING No.

R. Scorthorne

NC-SL005

DETERMINED
PLAN