



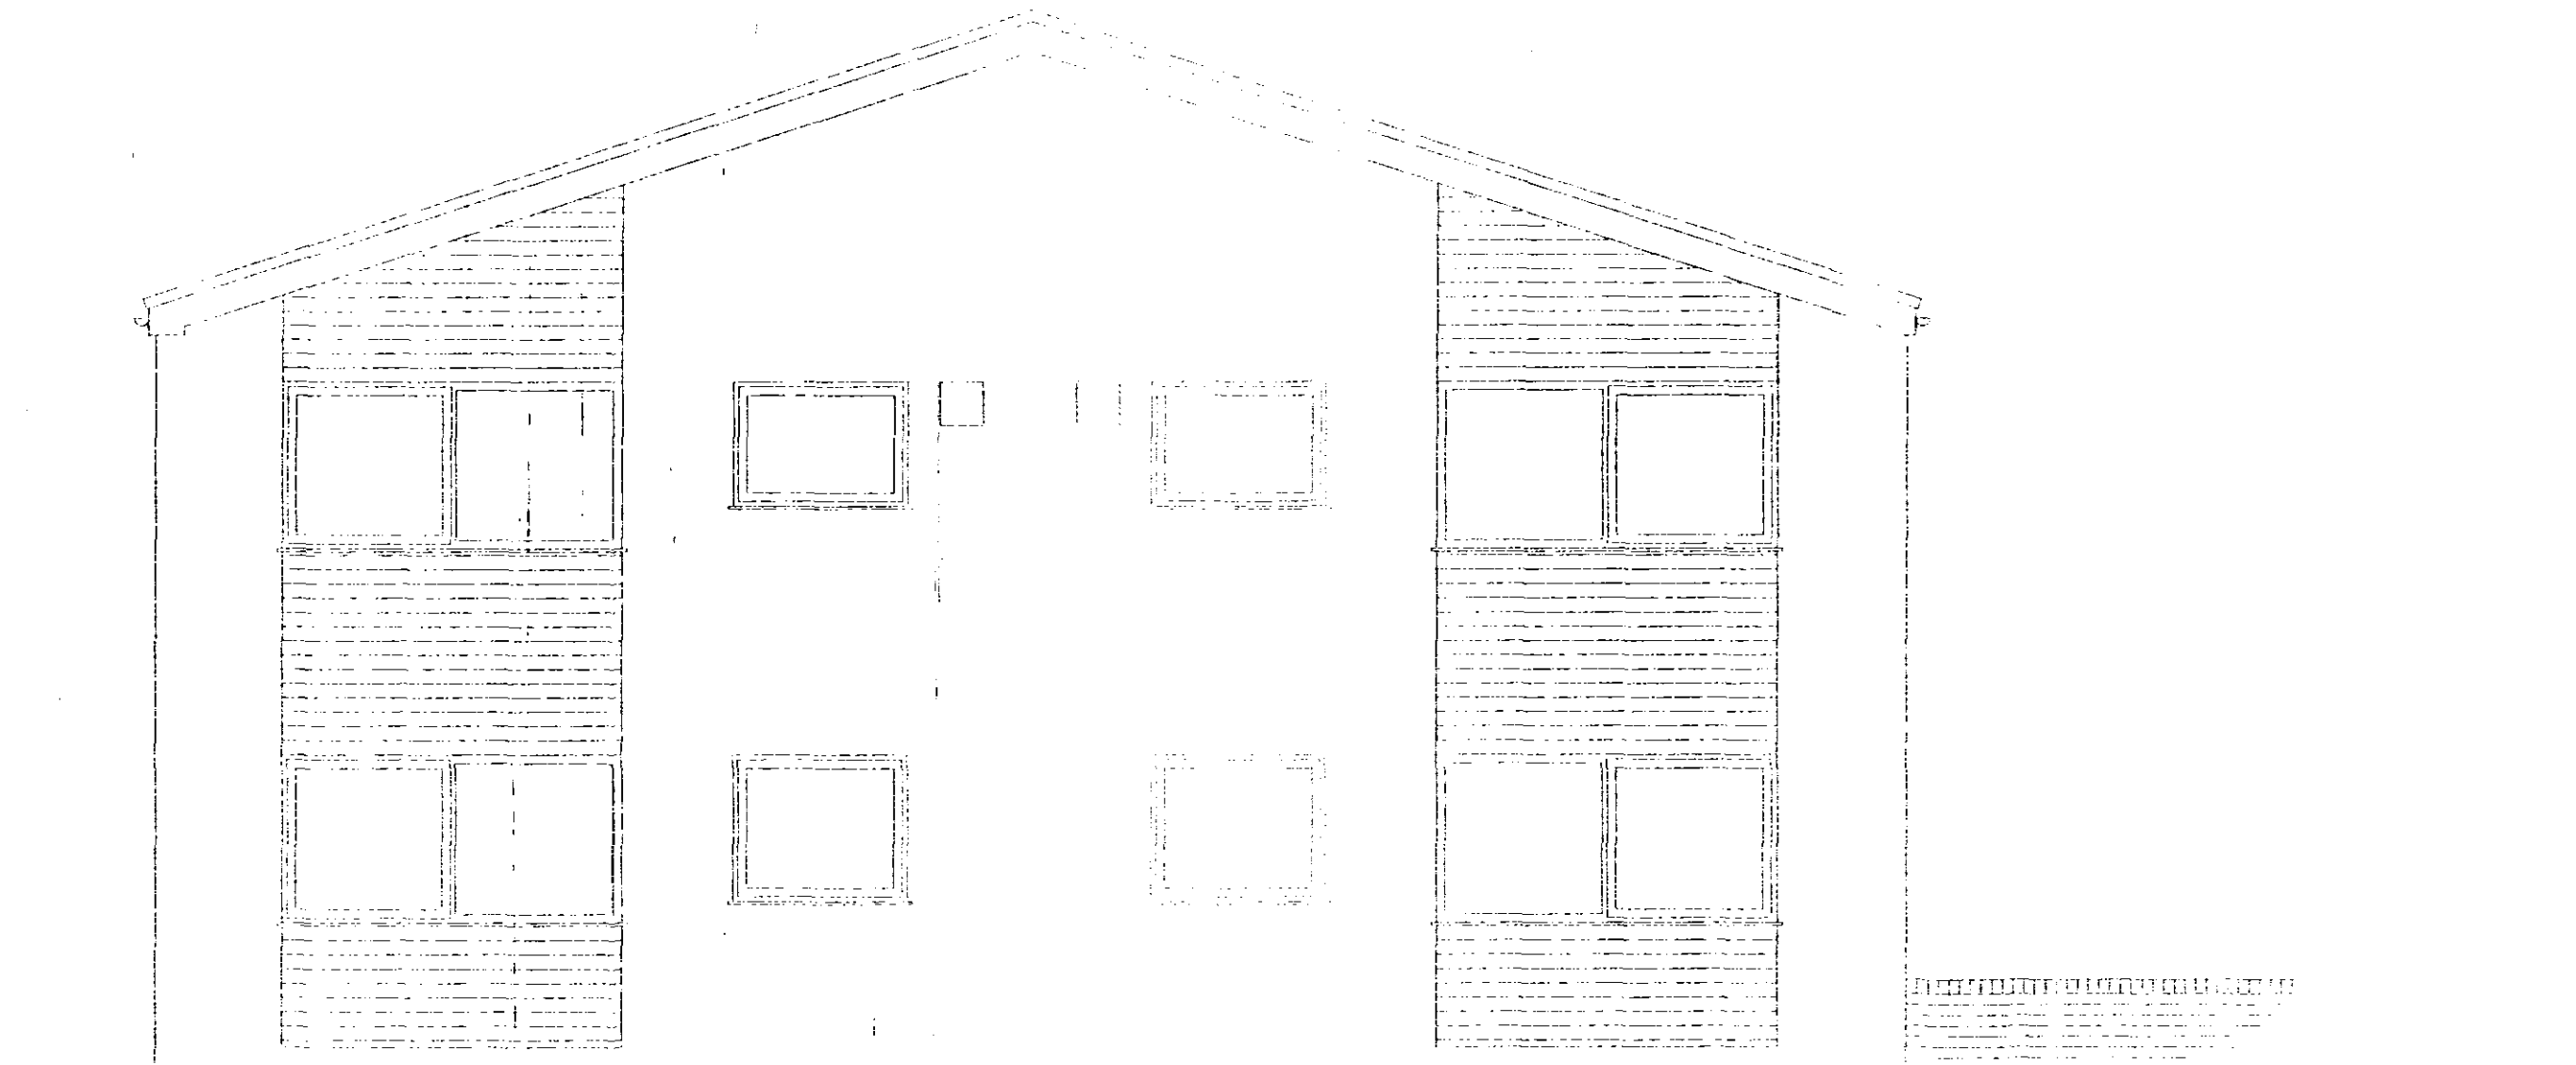

Existing South Elevation

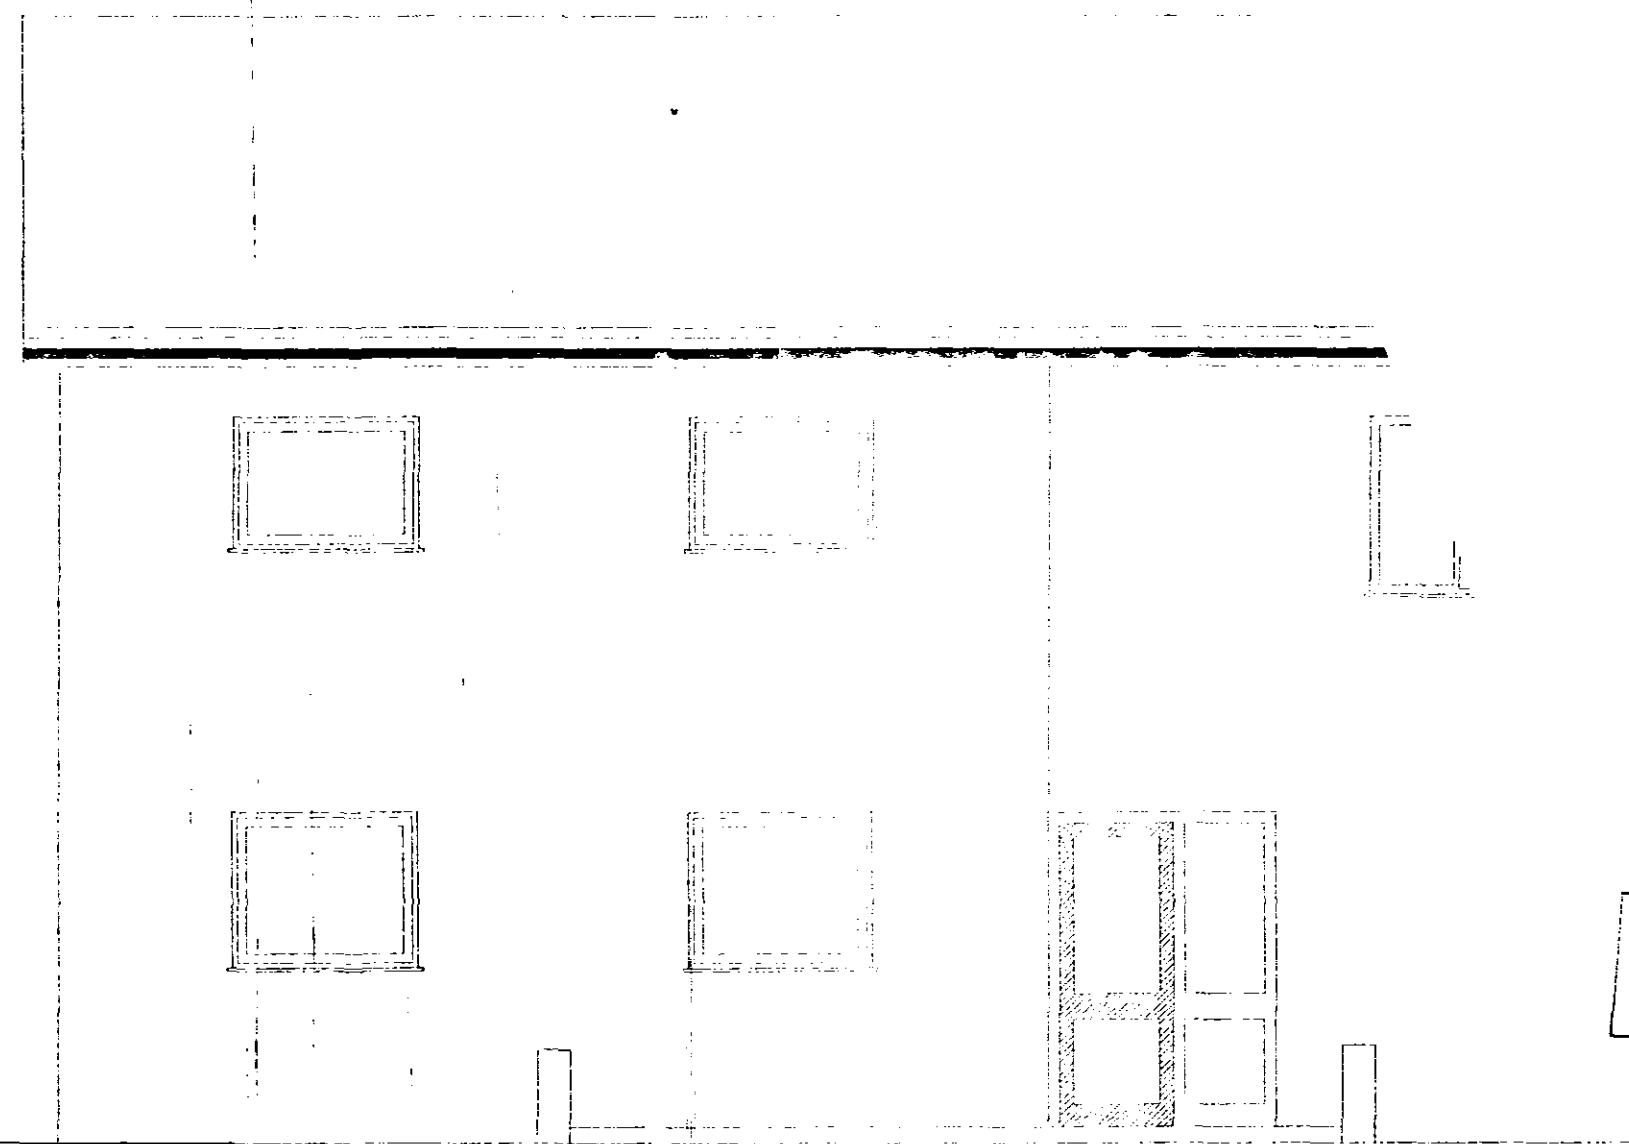


Existing East Elevation

SHDC
Planning & Development
13 APR 2007
Ref: 0490/07

PROPERTY SERVICES

Council Offices, Priory Road
Spalding, Lincolnshire. PE11 2XE
Telephone (01775) 761161
Fax (01775) 761048

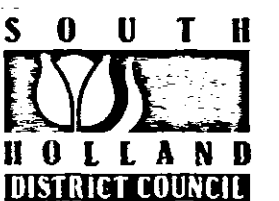

PROJECT

Proposed single storey extension to the community
centre at Nene Court, Spalding

DATE	SCALE
11 April 2007	1:50
DRAWN	DRAWING No.
R. Scorthorne	NC-SL003