
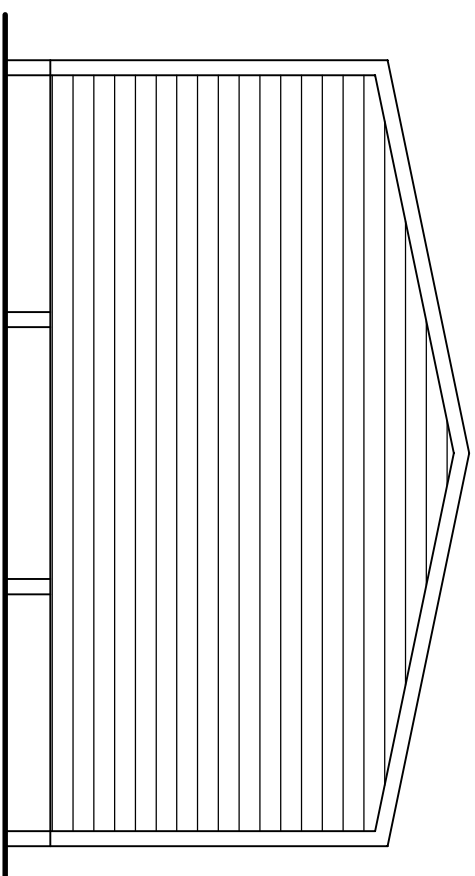
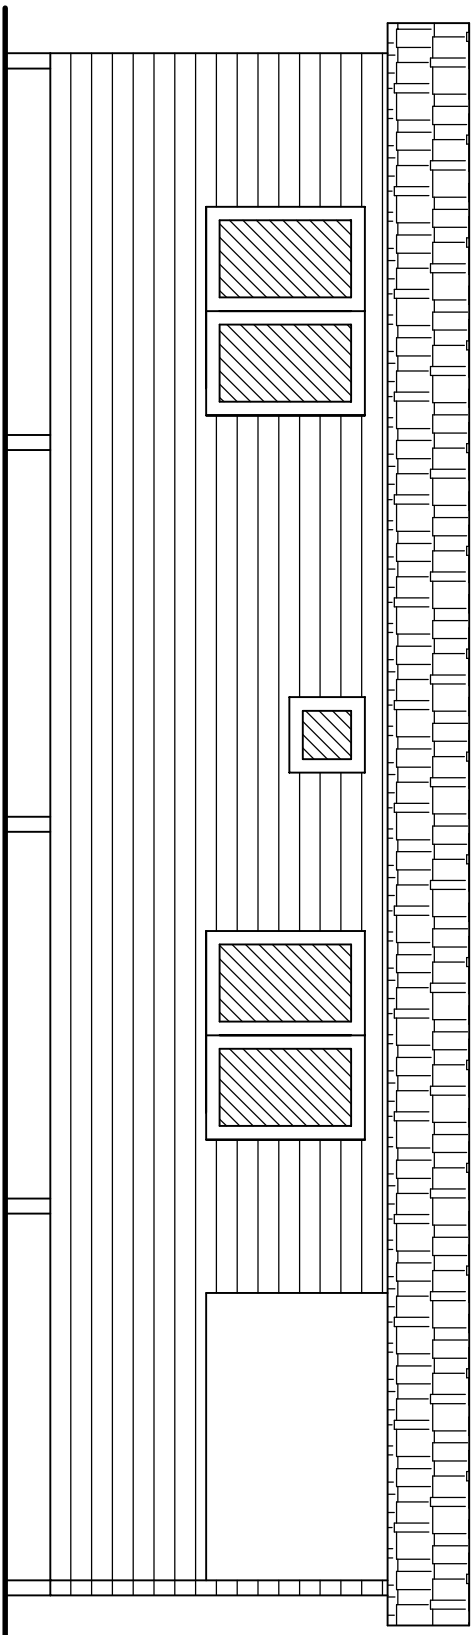
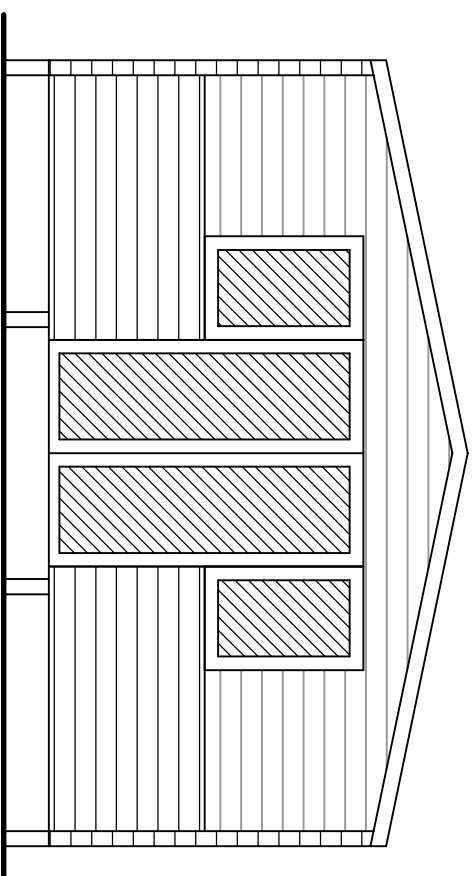


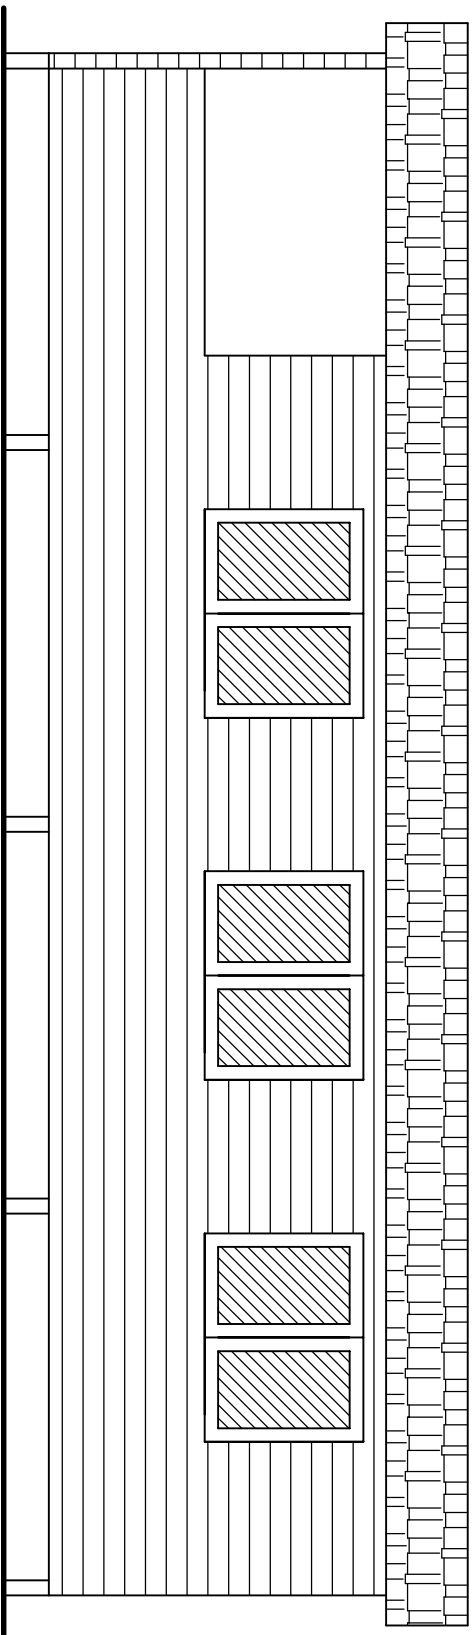


SIDE ELEVATION

REAR ELEVATION

SIDE ELEVATION

FRONT ELEVATION

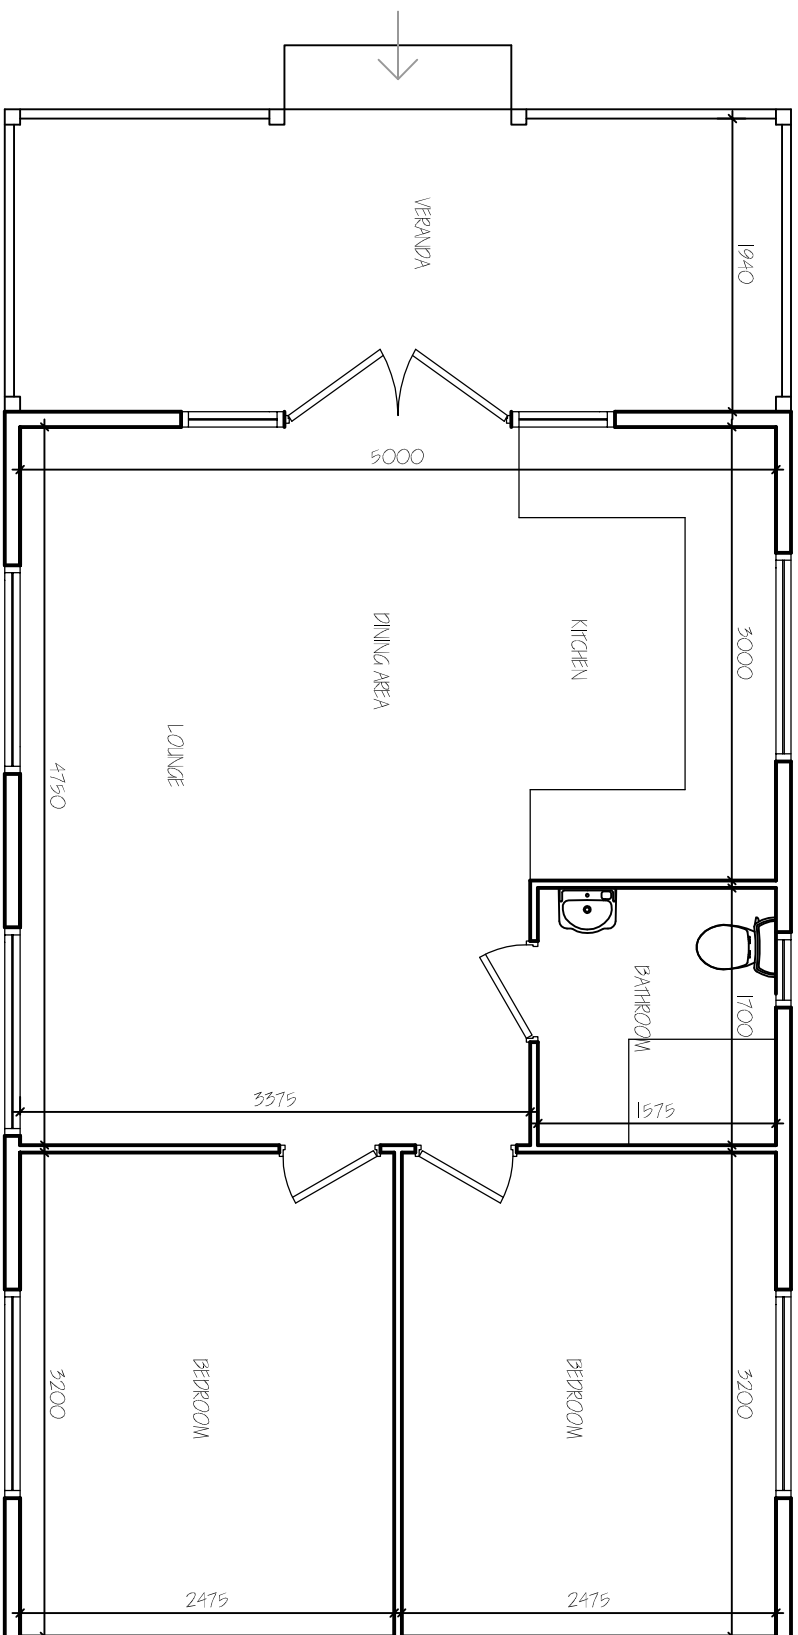

FLOOR PLAN

Material Schedule:-

Walls - Timber Horizontal Boarding Natural Wood

Roof - Black Roofing Felt (tile effect)

Windows & Doors - UPVC White

Rainwater Goods - LPVC Black

A	JUN 2020
real position	

G. R. MERCHANT LTD.
I.ENG AMICE FWO
ARCHITECTURAL, STRUCTURAL
AND LAND DRAINAGE
CONSULTANTS

4 Wrights Mews
12A Park Road, Holbeach,
Spalding, Lincs. PE12 7EE
Tel: 01406 490800
Fax: 01406 425744
E-Mail: gr.merchant@btconnect.com

Project
LOG CABIN,
26 GREEN LANE
SPALDING,
LINCS, PE11 2YD.

Client
MR M NICHOLLS

LOG CABIN.
FLOOR PLAN & ELEVATIONS

Job Ref.	Drawing No.
3650-20.	OZA.

Date	Drawn
JUNE 2020.	HLB / SLB.

Scales

1:50 (Unless otherwise stated)

[illegible]