



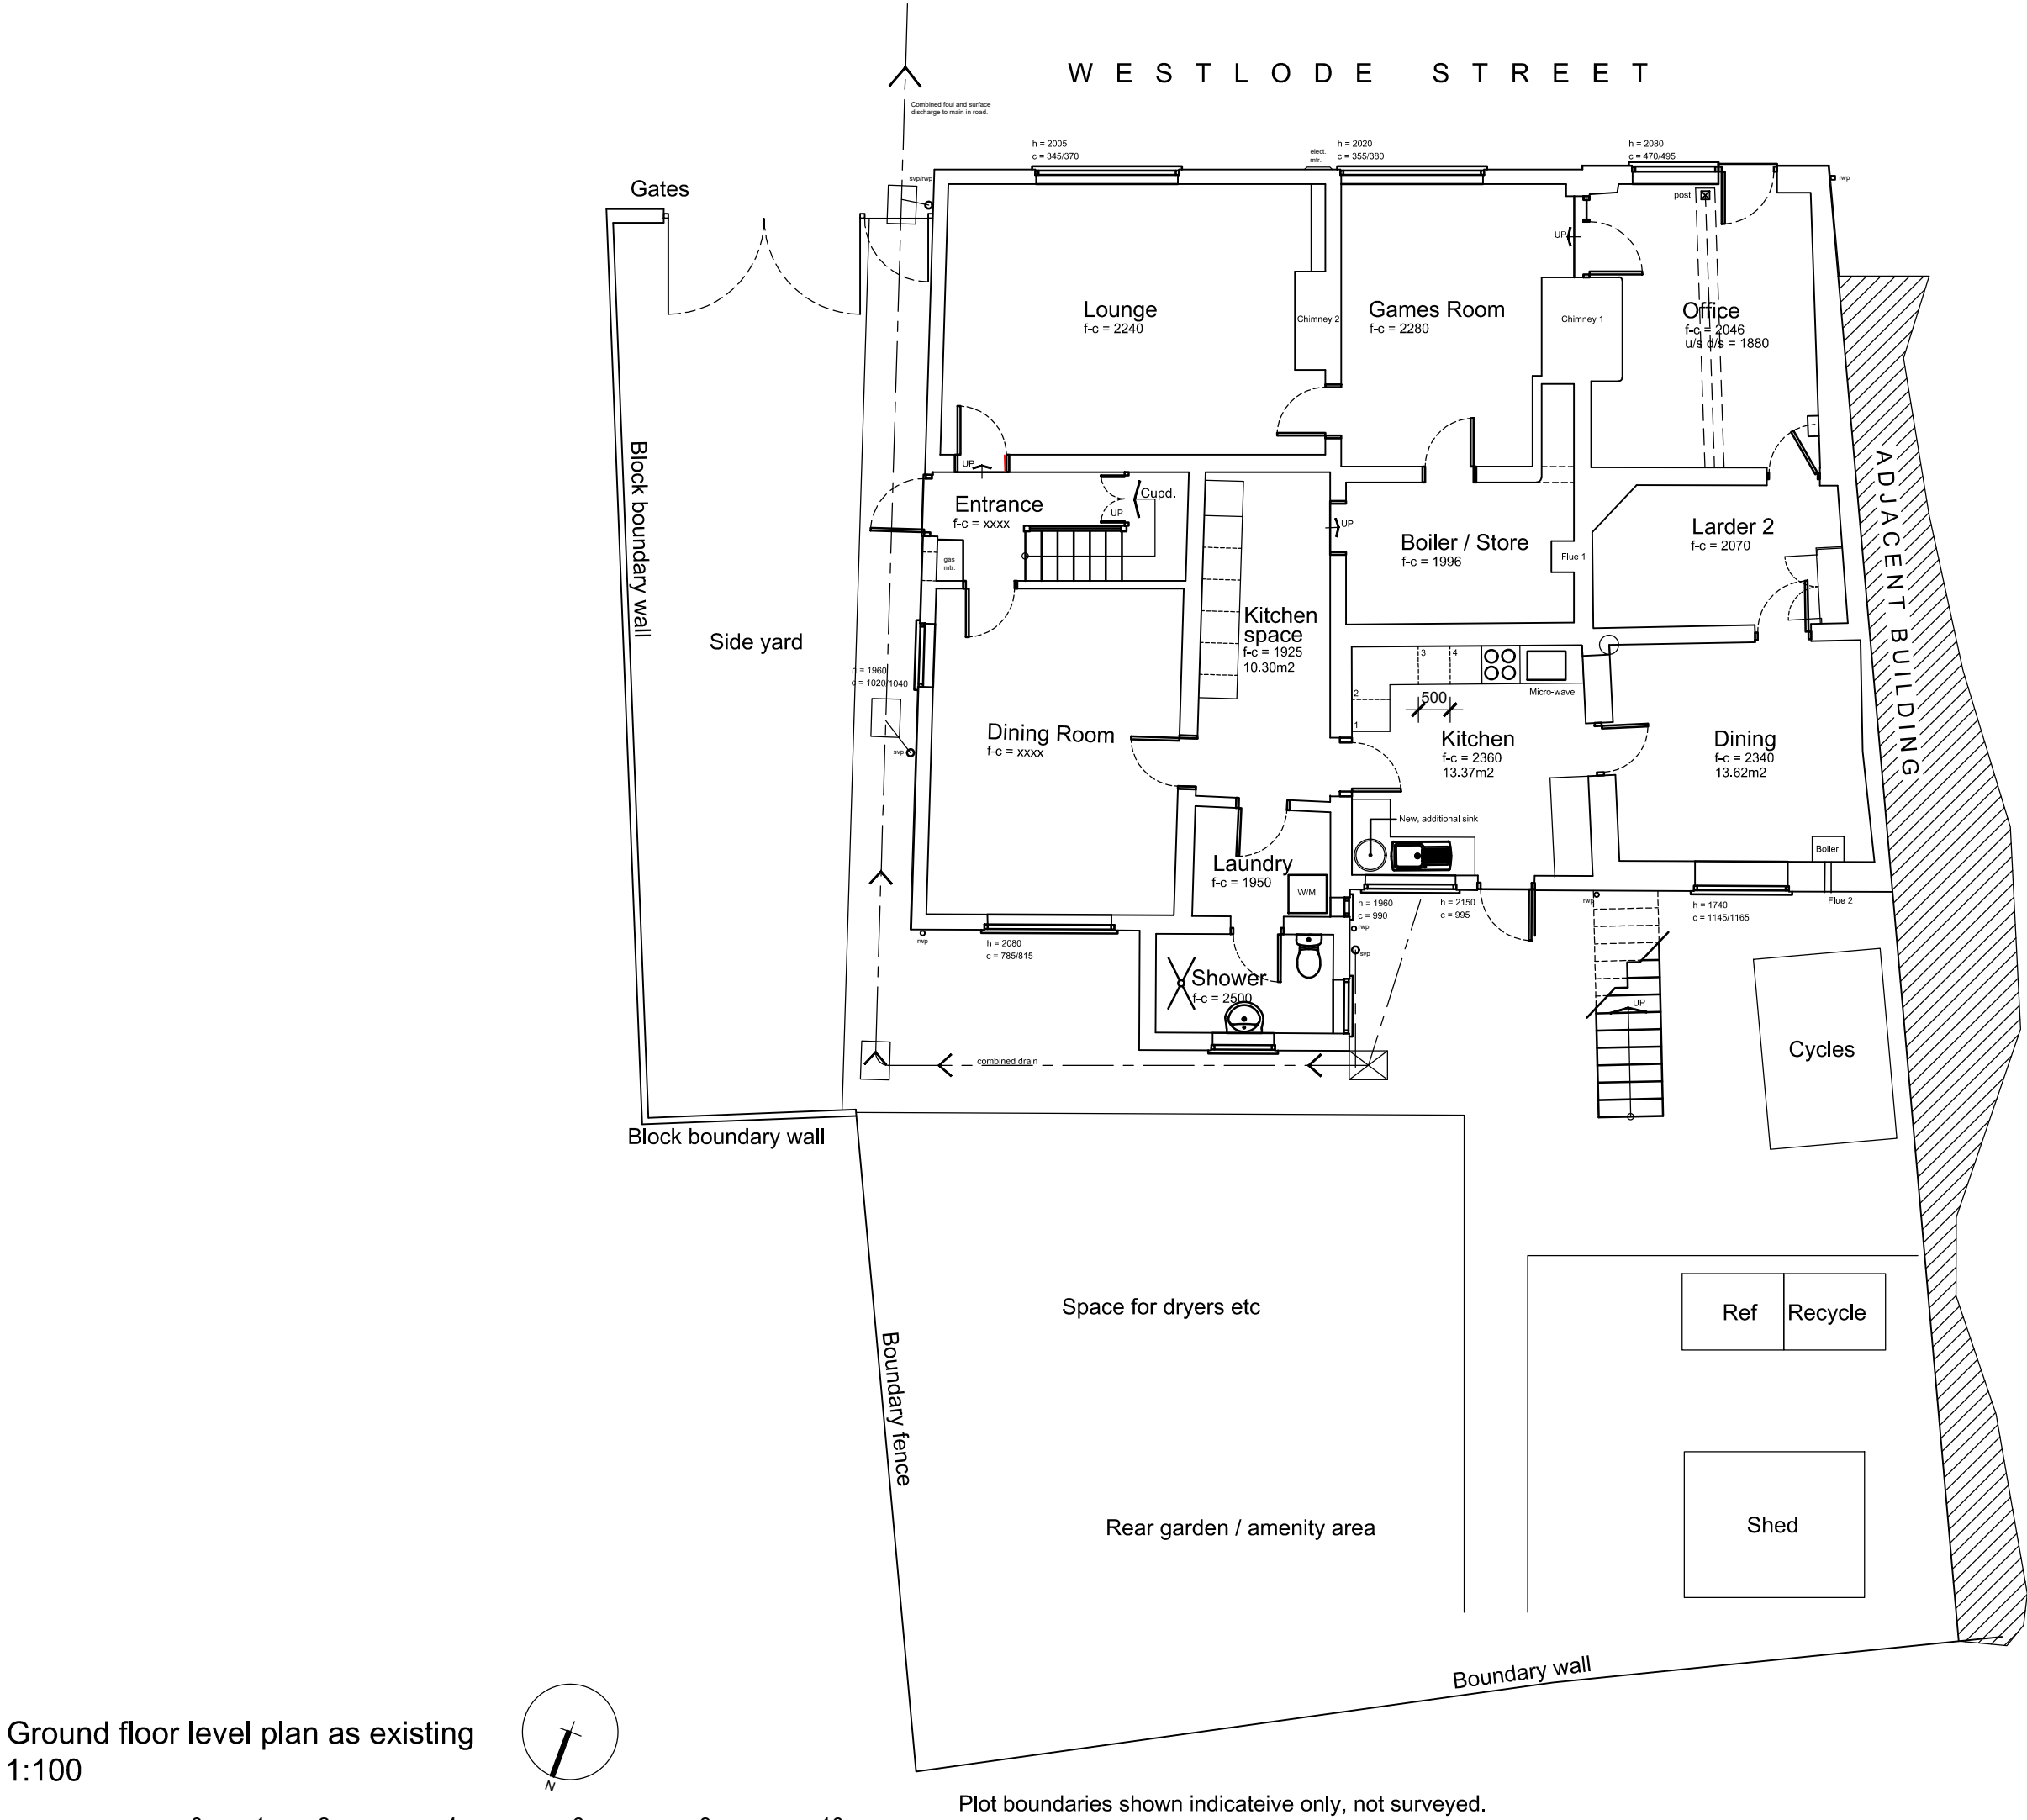

Ground floor level plan as existing
1:100

SCALE 1 : 100
SCALE 1 : 1

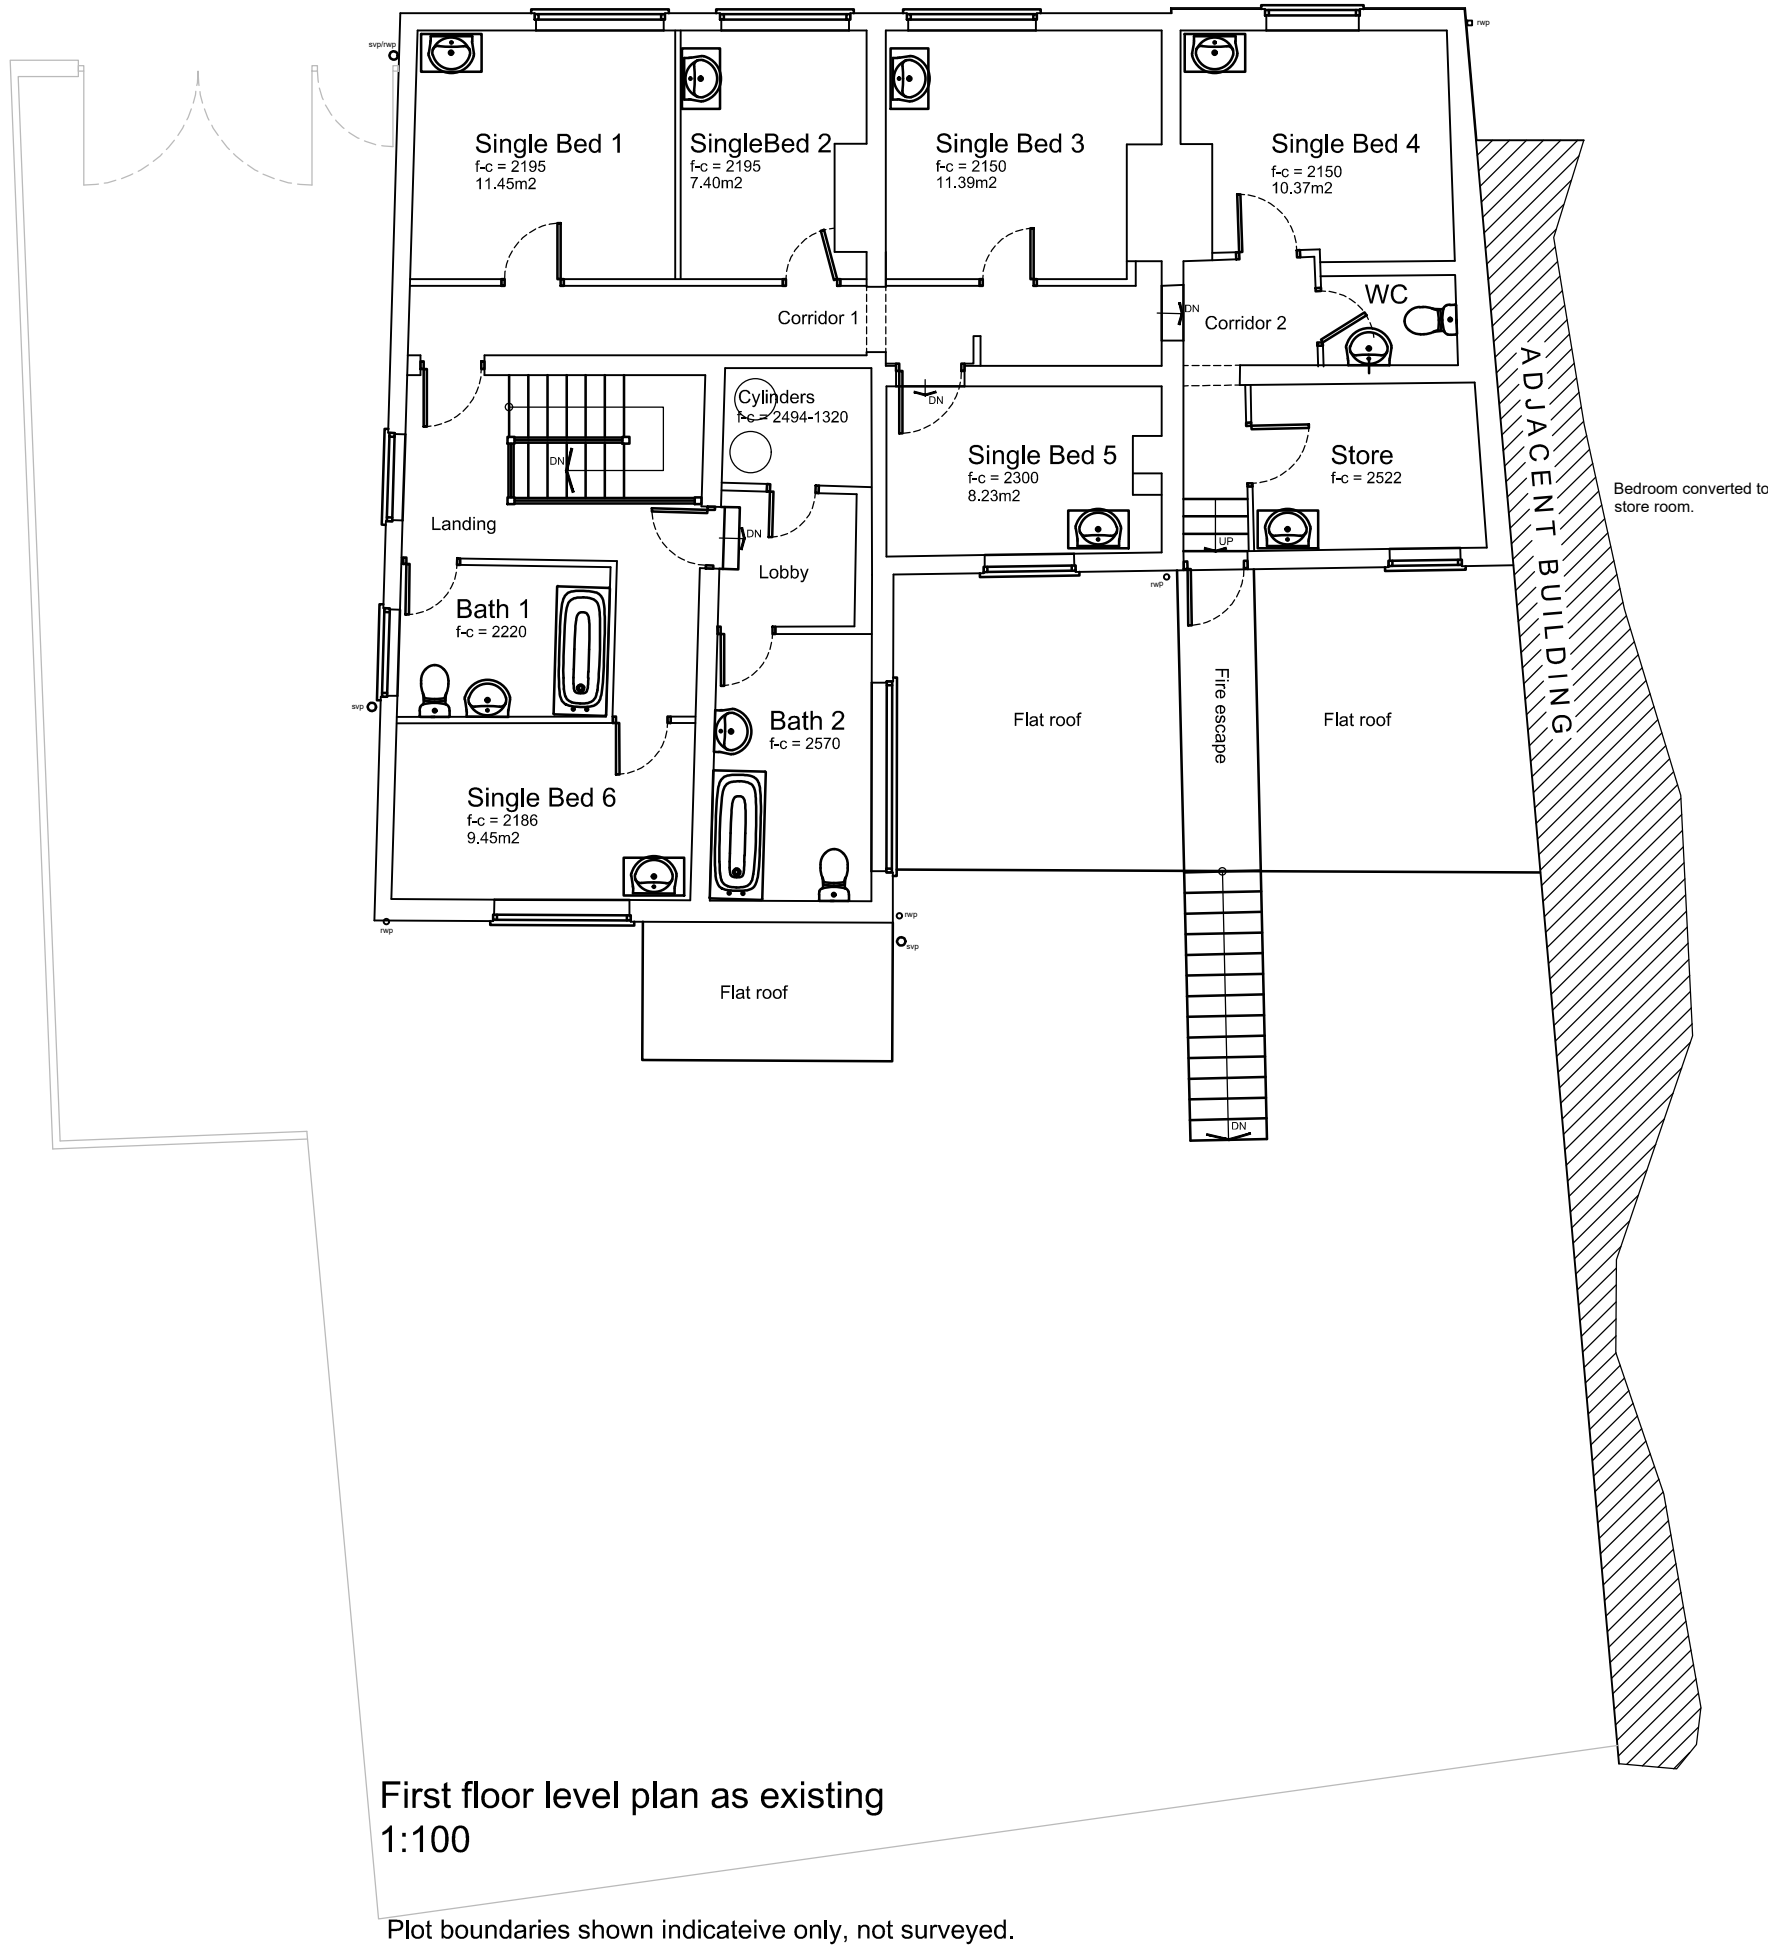

First floor level plan as existing
1:100

Plot boundaries shown indicative only, not surveyed.

DO NOT SCALE THIS DRAWING. THE CONTRACTOR IS DEEMED TO HAVE CHECKED ALL DIMENSIONS ON SITE AND REPORT ANY DISCREPANCIES TO OGLESBY & LIMB LTD. THE CONTENTS OF THIS DRAWING ARE COVERED BY COPYRIGHT AND REMAIN THE PROPERTY OF OGLESBY & LIMB LTD. WRITTEN APPROVAL MUST BE OBTAINED FROM OGLESBY & LIMB LTD PRIOR TO DUPLICATION OR REPRODUCTION OF THIS DRAWING OR ITS CONTENTS. ANY DIMENSIONS NOT SHOWN ARE TO BE CHECKED AND AGREED WITH OGLESBY & LIMB LTD.

X	XX.XX.XX	XXXXX	XXX
Ref.	Date	Description	Initial

Oglesby & Limb Ltd

Chartered Architect

Suite 1, Market Chambers
12 Market Place, Spalding, Lincs
PE11 1SL

Tel: 01775 761196

e-mail: design@o-l-ltd.co.uk

Client:

Grzegorz Wiglusz

Project:

**Proposed Change of Use of building to
Larger HMO at
34-36 Westlode Street
Spalding
Lincolnshire
PE11 2AF**

Drawing Title:

Floor plans as existing

PLANNING APPLICATION ISSUE

Date:	March 2024	Scale:	as shown @ A1
Drawn by:	AJO	Checked by:	CLS

Drawing Number:	Rev.
A1612-13	P1