
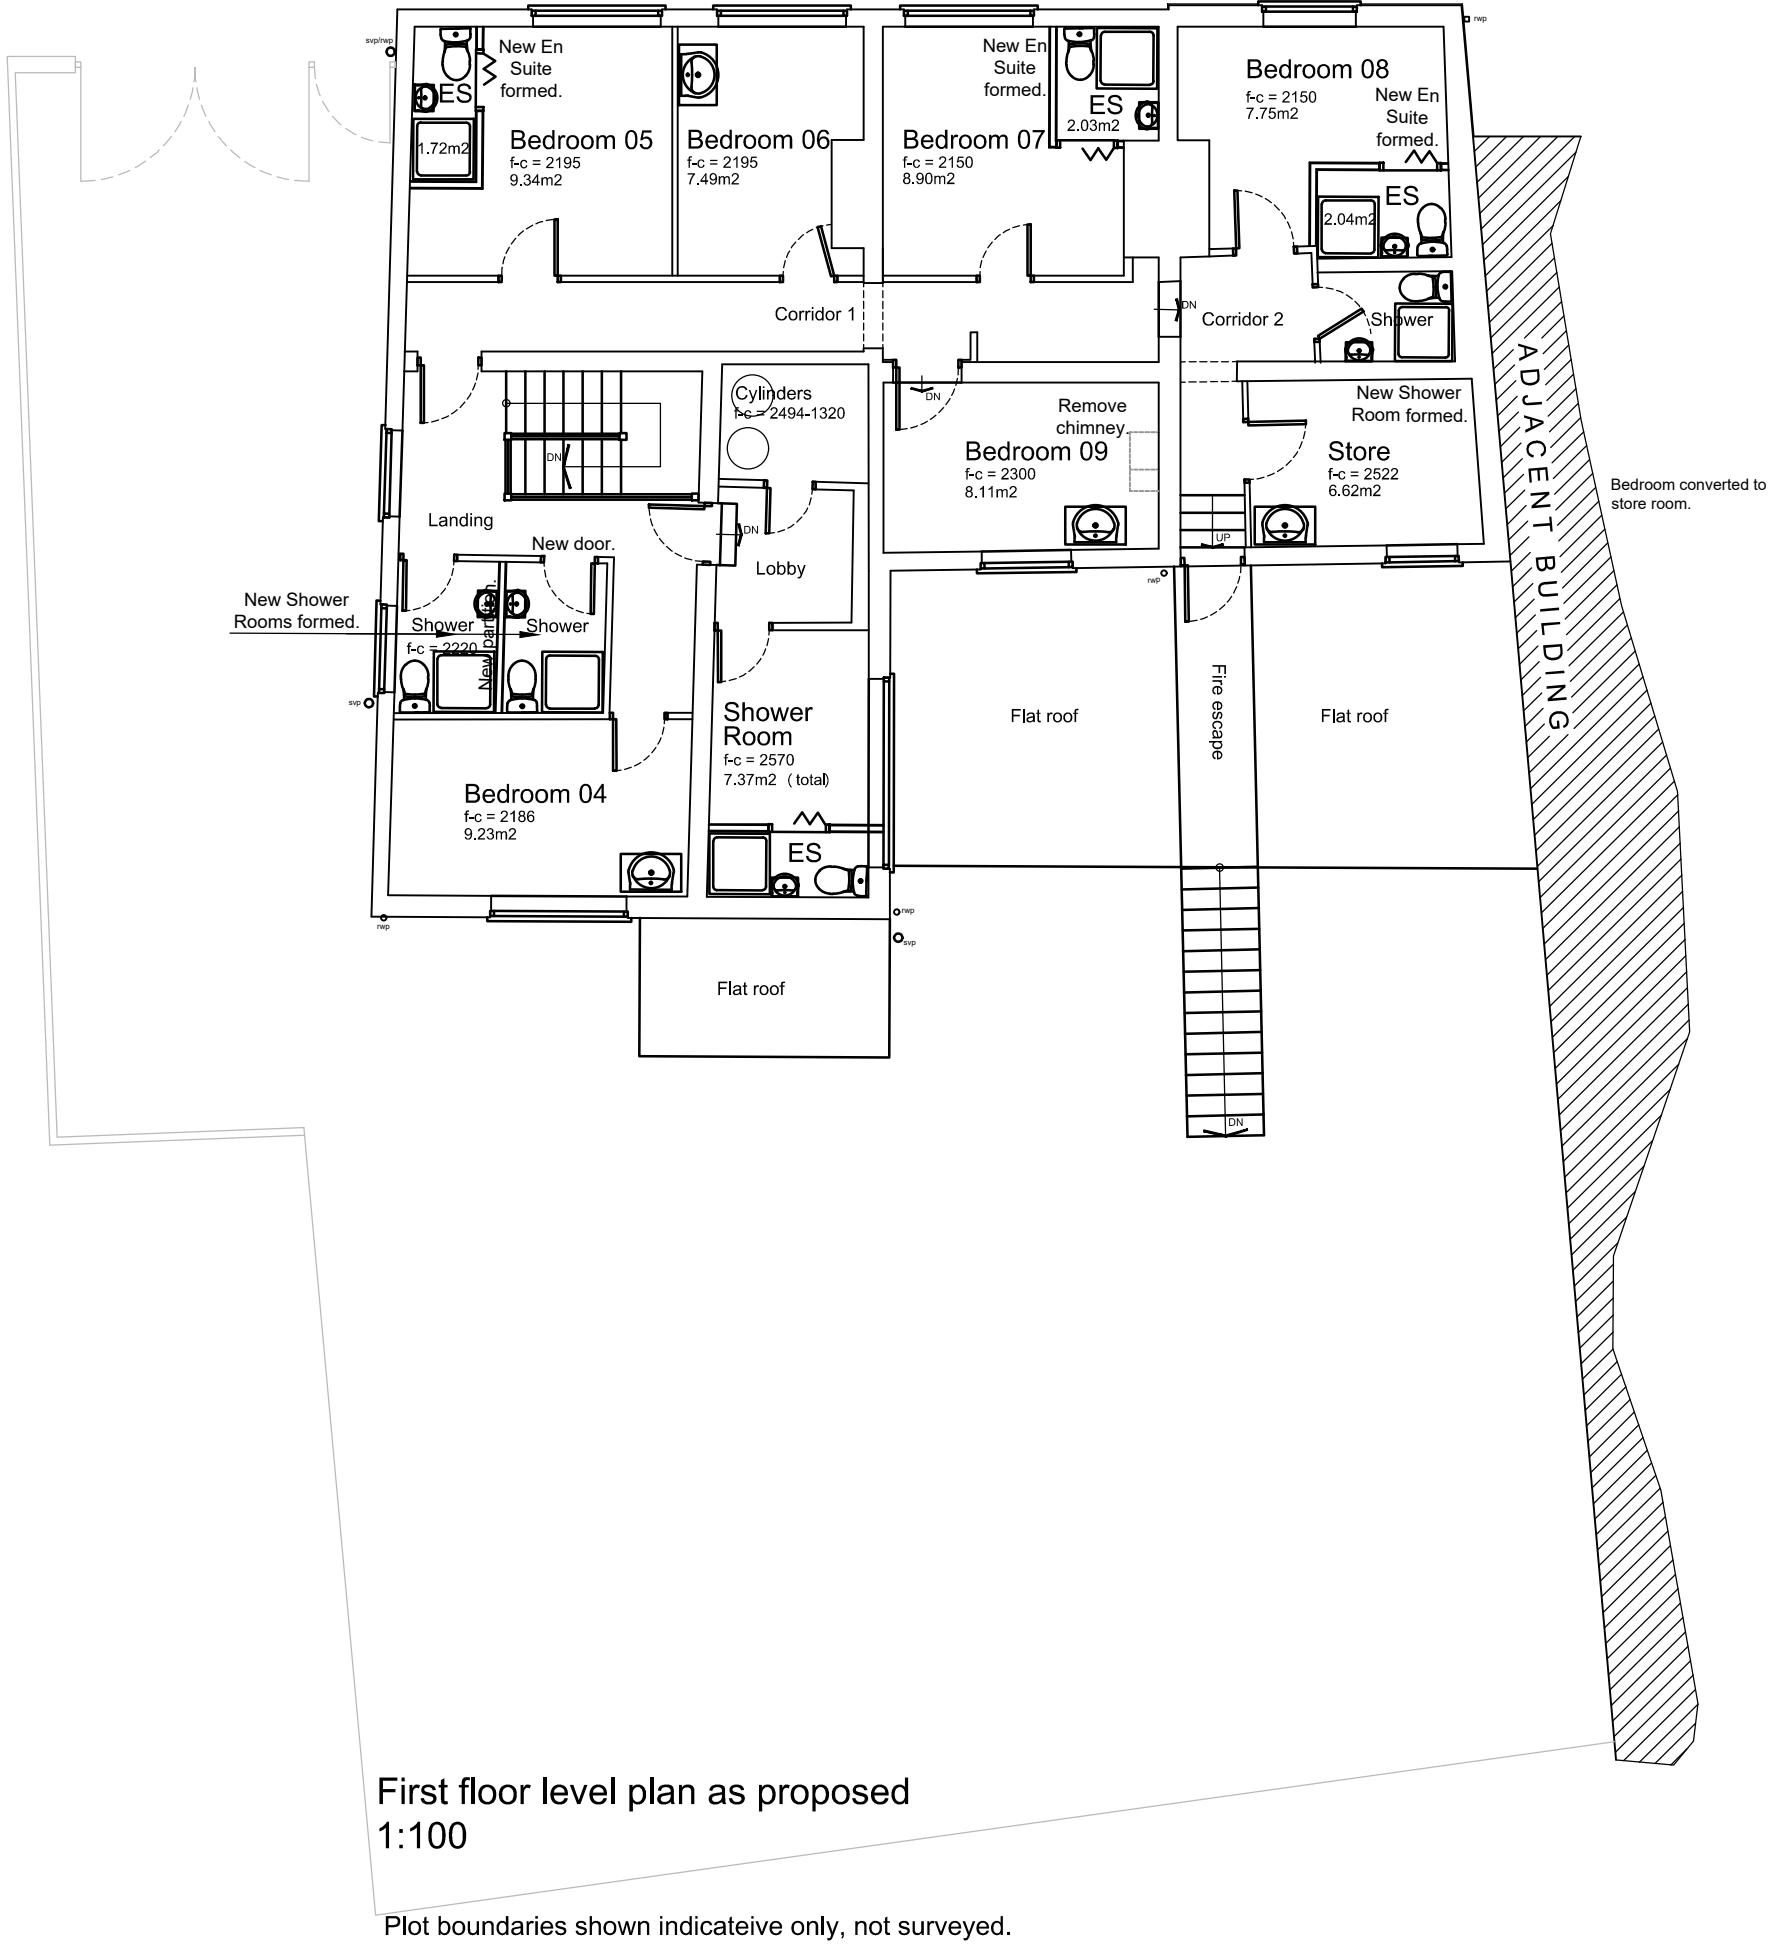


DO NOT SCALE THIS DRAWING. THE CONTRACTOR IS DEEMED TO HAVE CHECKED ALL DIMENSIONS ON SITE AND REPORT ANY DISCREPANCIES TO OGLESBY & LIMB LTD.
THE CONTENTS OF THIS DRAWING ARE COVERED BY COPYRIGHT AND REMAIN THE PROPERTY OF OGLESBY & LIMB LTD. WRITTEN APPROVAL MUST BE OBTAINED FROM OGLESBY & LIMB LTD PRIOR TO DUPLICATION OR REPRODUCTION OF THIS DRAWING OR ITS CONTENTS.
ANY DIMENSIONS NOT SHOWN ARE TO BE CHECKED AND AGREED WITH OGLESBY & LIMB LTD.

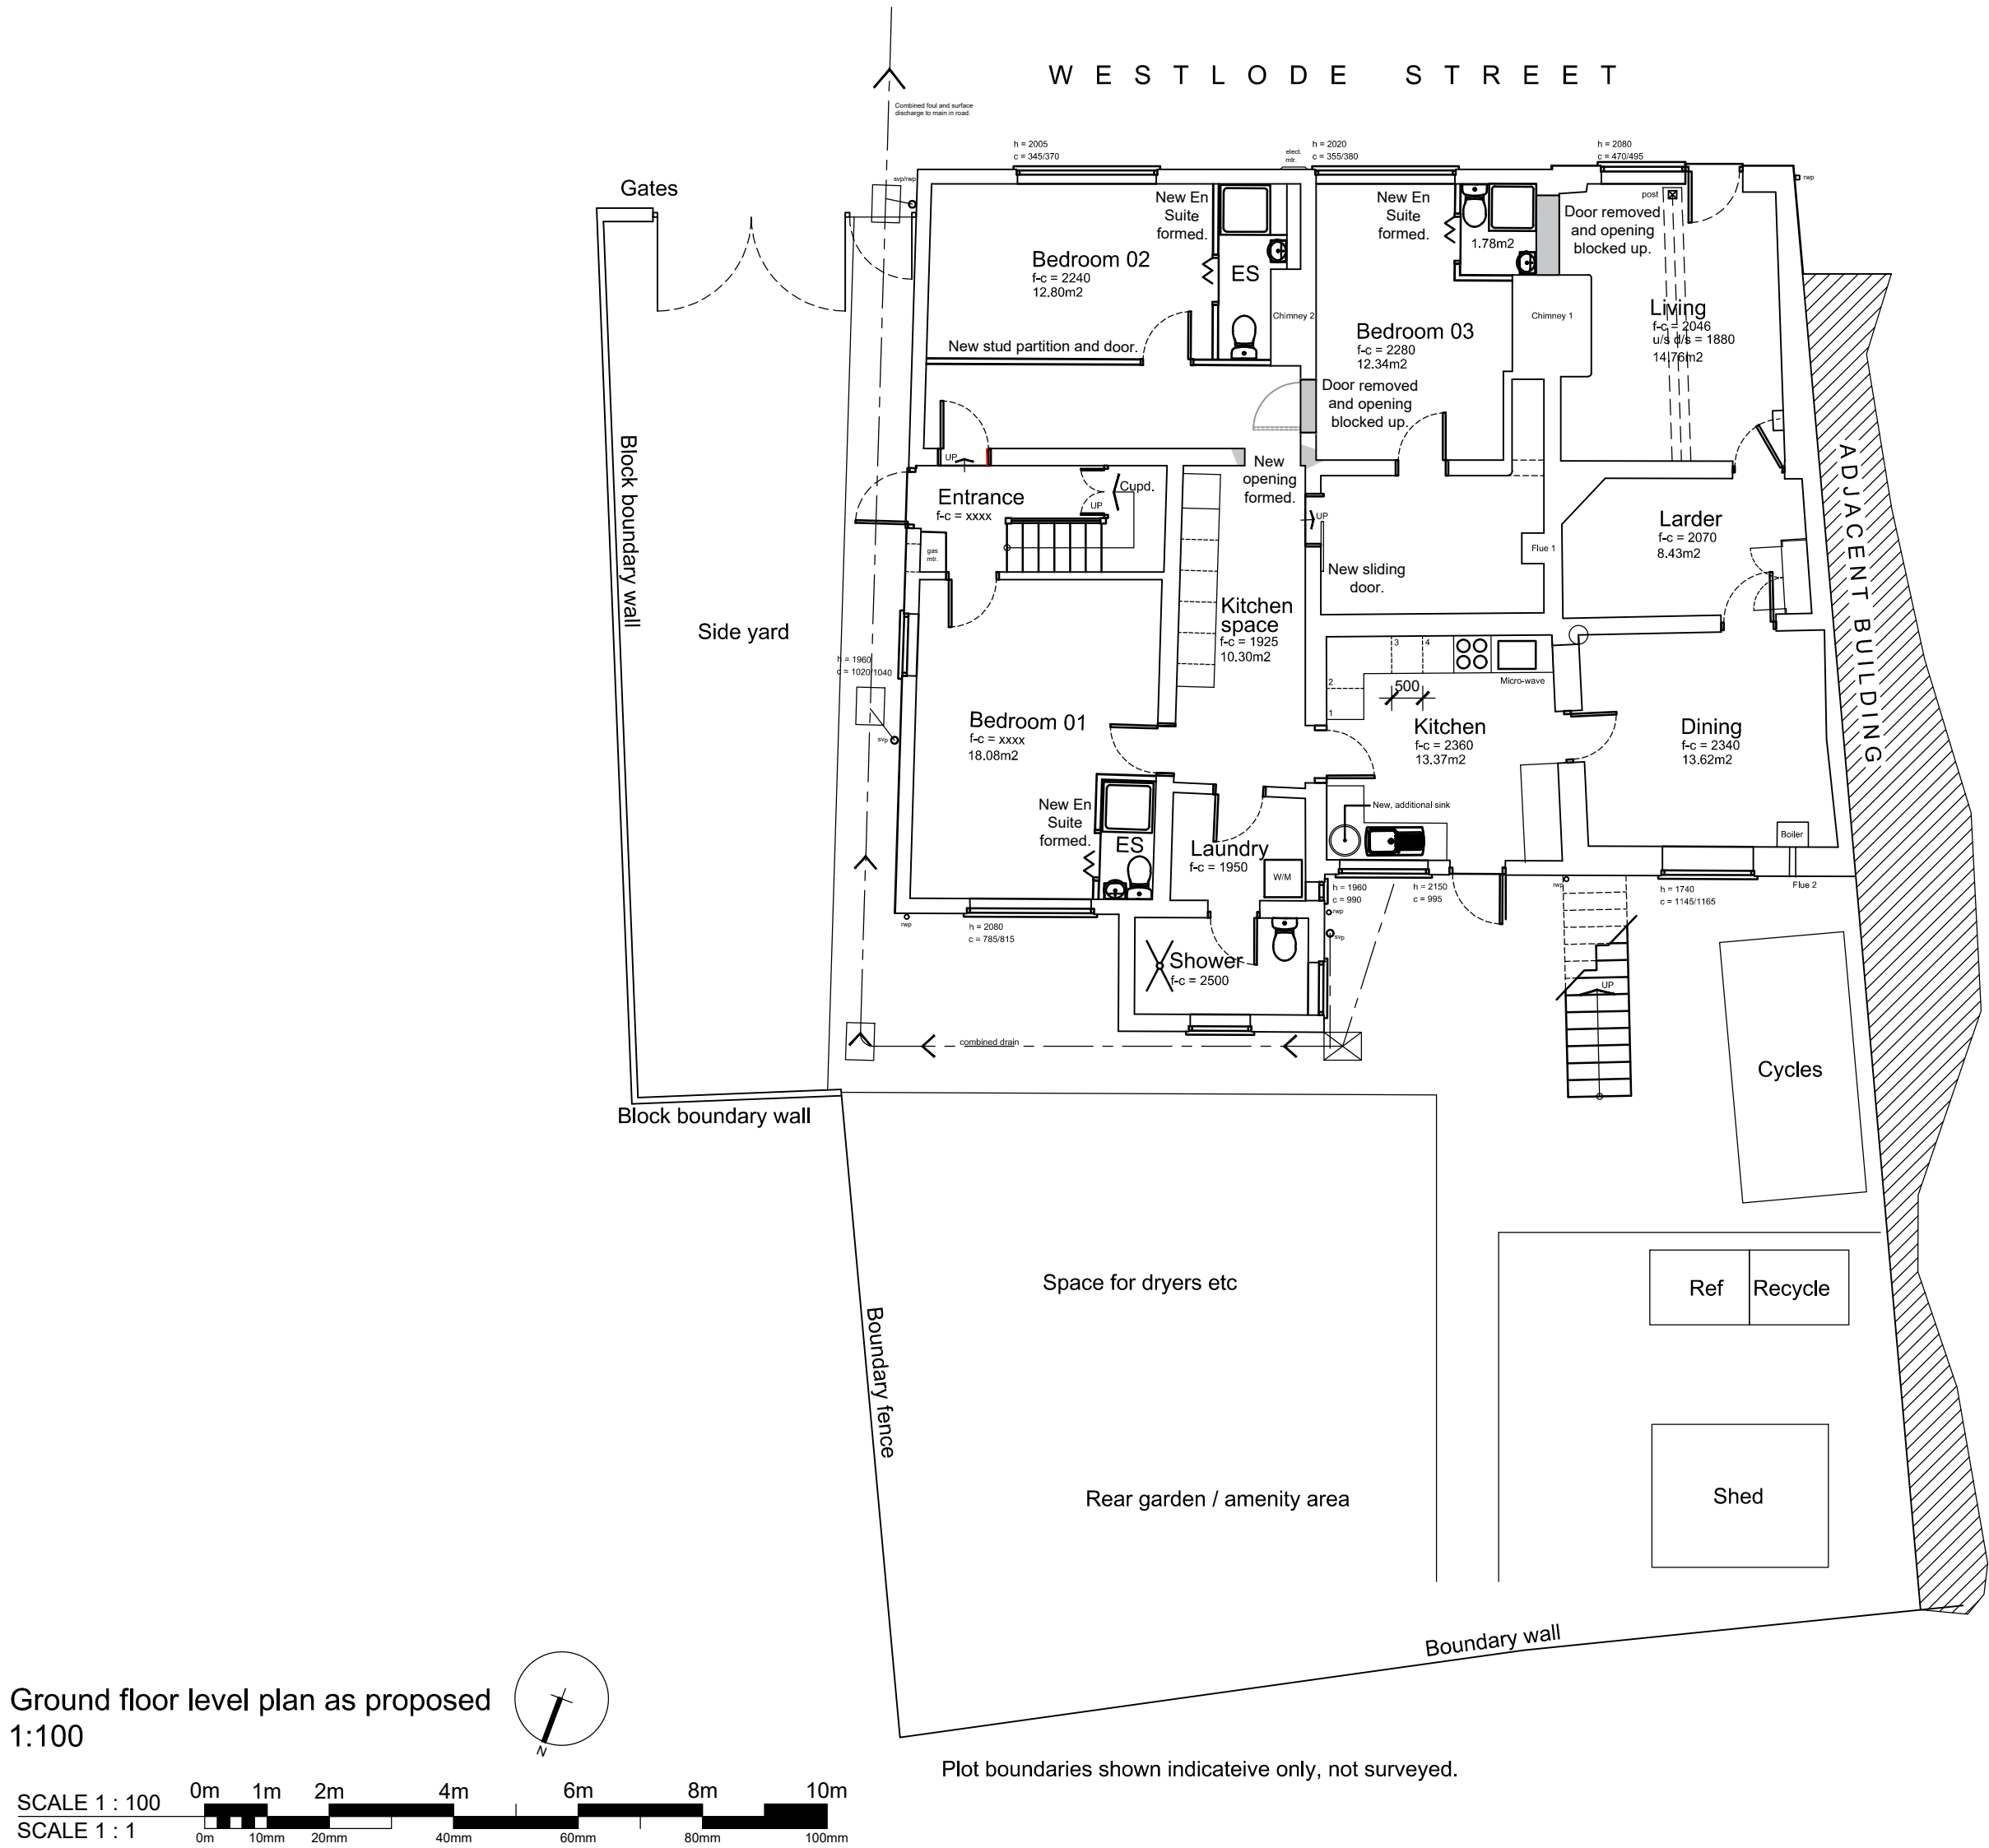

P2	31.05.24	Drawing updated following discussion with SHDC Planning Department as follows: GFL - former bedroom 4 changed to a Living Room to increase communal facilities. FFL - bedroom 5 changed to a shower room, bedroom 12 changed to a store. Bedrooms renumbered - 9 in total.	ajo
Ref.	Date	Description	Initial

Oglesby & Limb Ltd
Chartered Architect

Suite 1, Market Chambers
12 Market Place, Spalding, Lincs
PE11 1SL
Tel: 01775 761196
e-mail: design@o-l-ltd.co.uk

Client:
Grzegorz Wiglusz

Project:
Proposed Change of Use of building to Larger HMO at 34-36 Westlode Street Spalding Lincolnshire PE11 2AF

Drawing Title:
Floor plans as proposed

PLANNING APPLICATION ISSUE

Date:	March 2024	Scale:	as shown @ A1
Drawn by:	RCW	Checked by:	AJO

Drawing Number:	Rev:
A1612-14	P2