



Contractor to check all Dimensions on site prior to ordering materials / commencing work.Do Not Scale from this Drawing - If in doubt then please ask

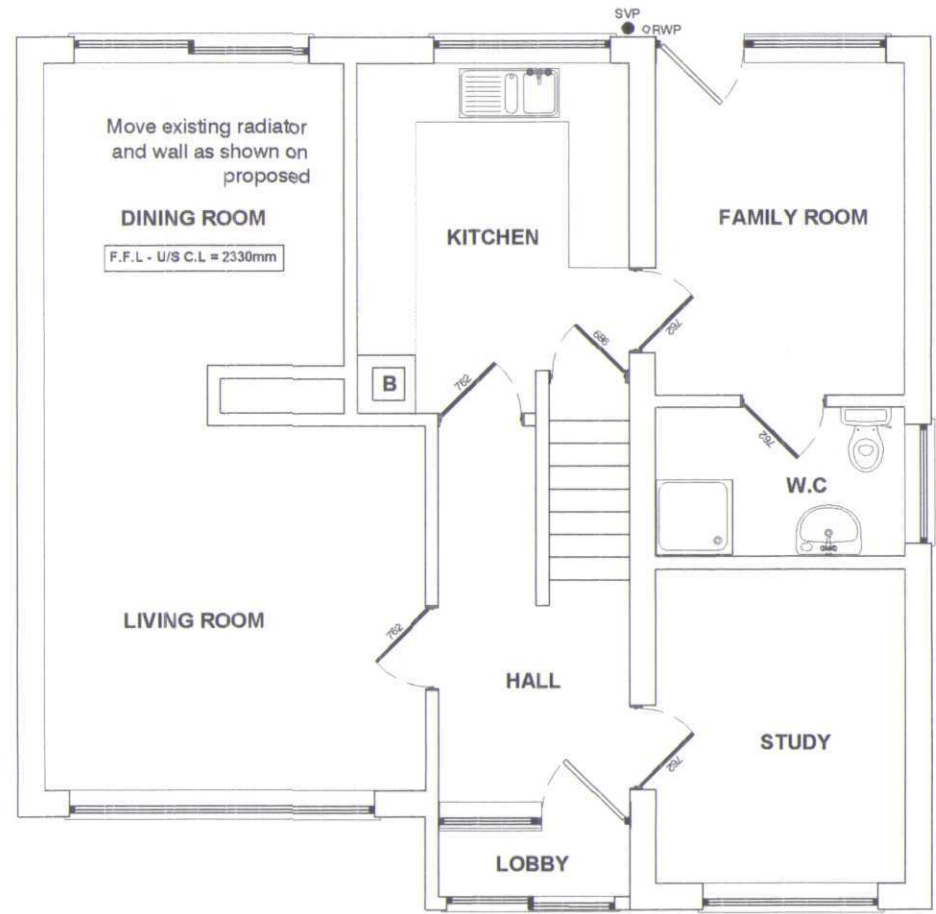

EXISTING GROUND FLOOR PLAN
Not to Scale

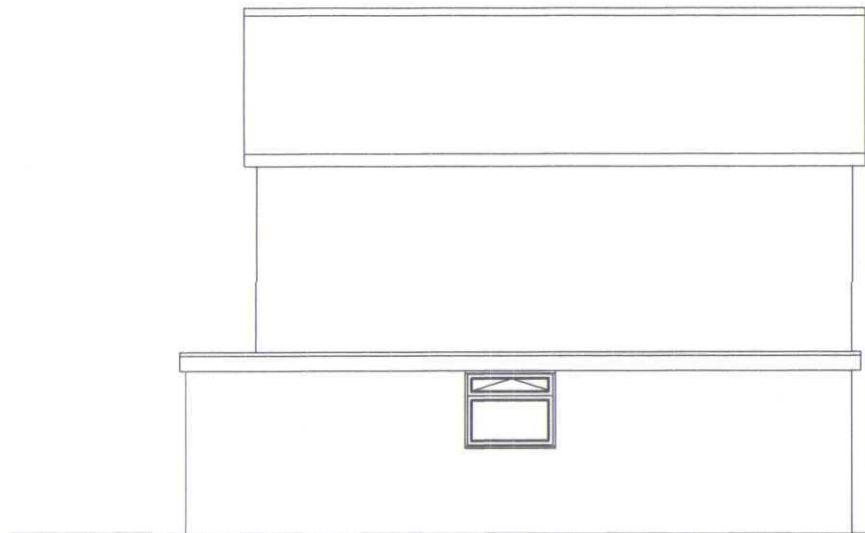


EXISTING SIDE ELEVATION
Scale 1:100



EXISTING REAR ELEVATION
Scale 1:100




EXISTING SIDE ELEVATION
Scale 1:100

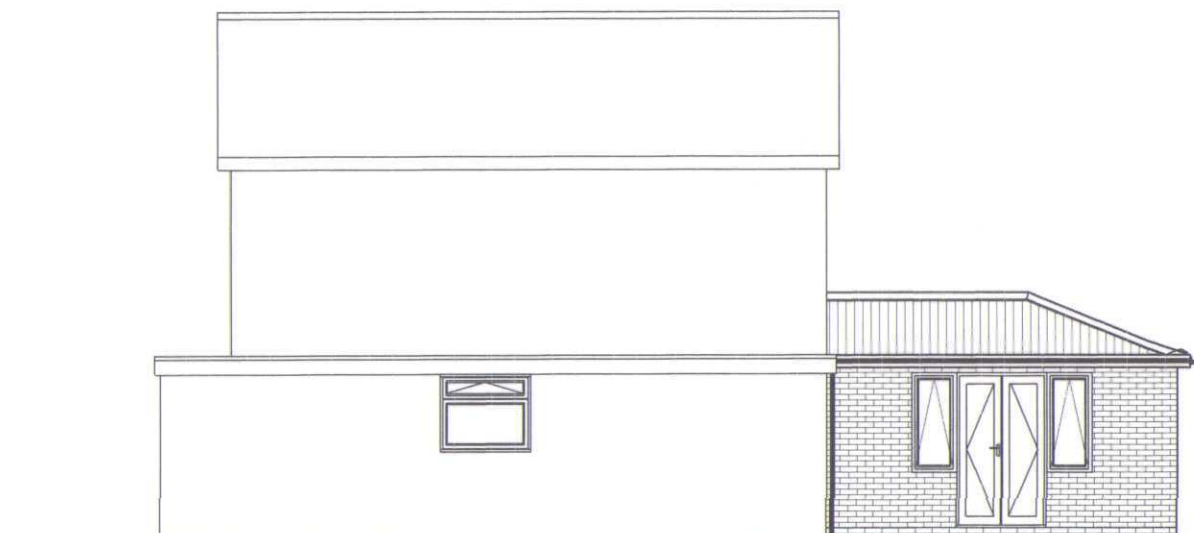


PROPOSED SIDE ELEVATION
Scale 1:100




PROPOSED REAR ELEVATION
Scale 1:100

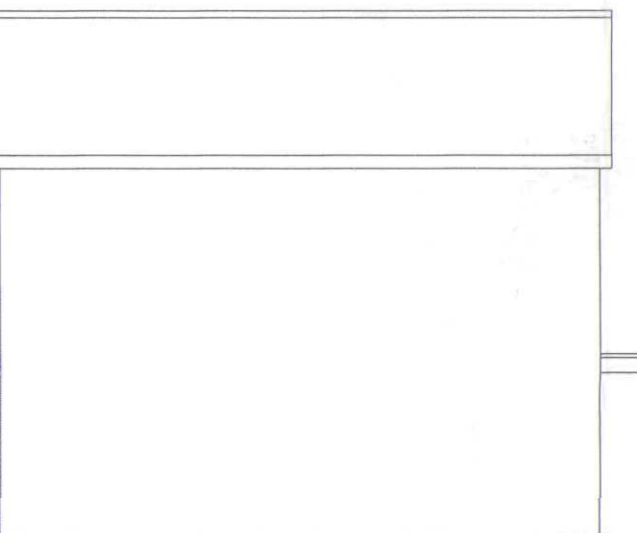


PROPOSED SIDE ELEVATION
Scale 1:100

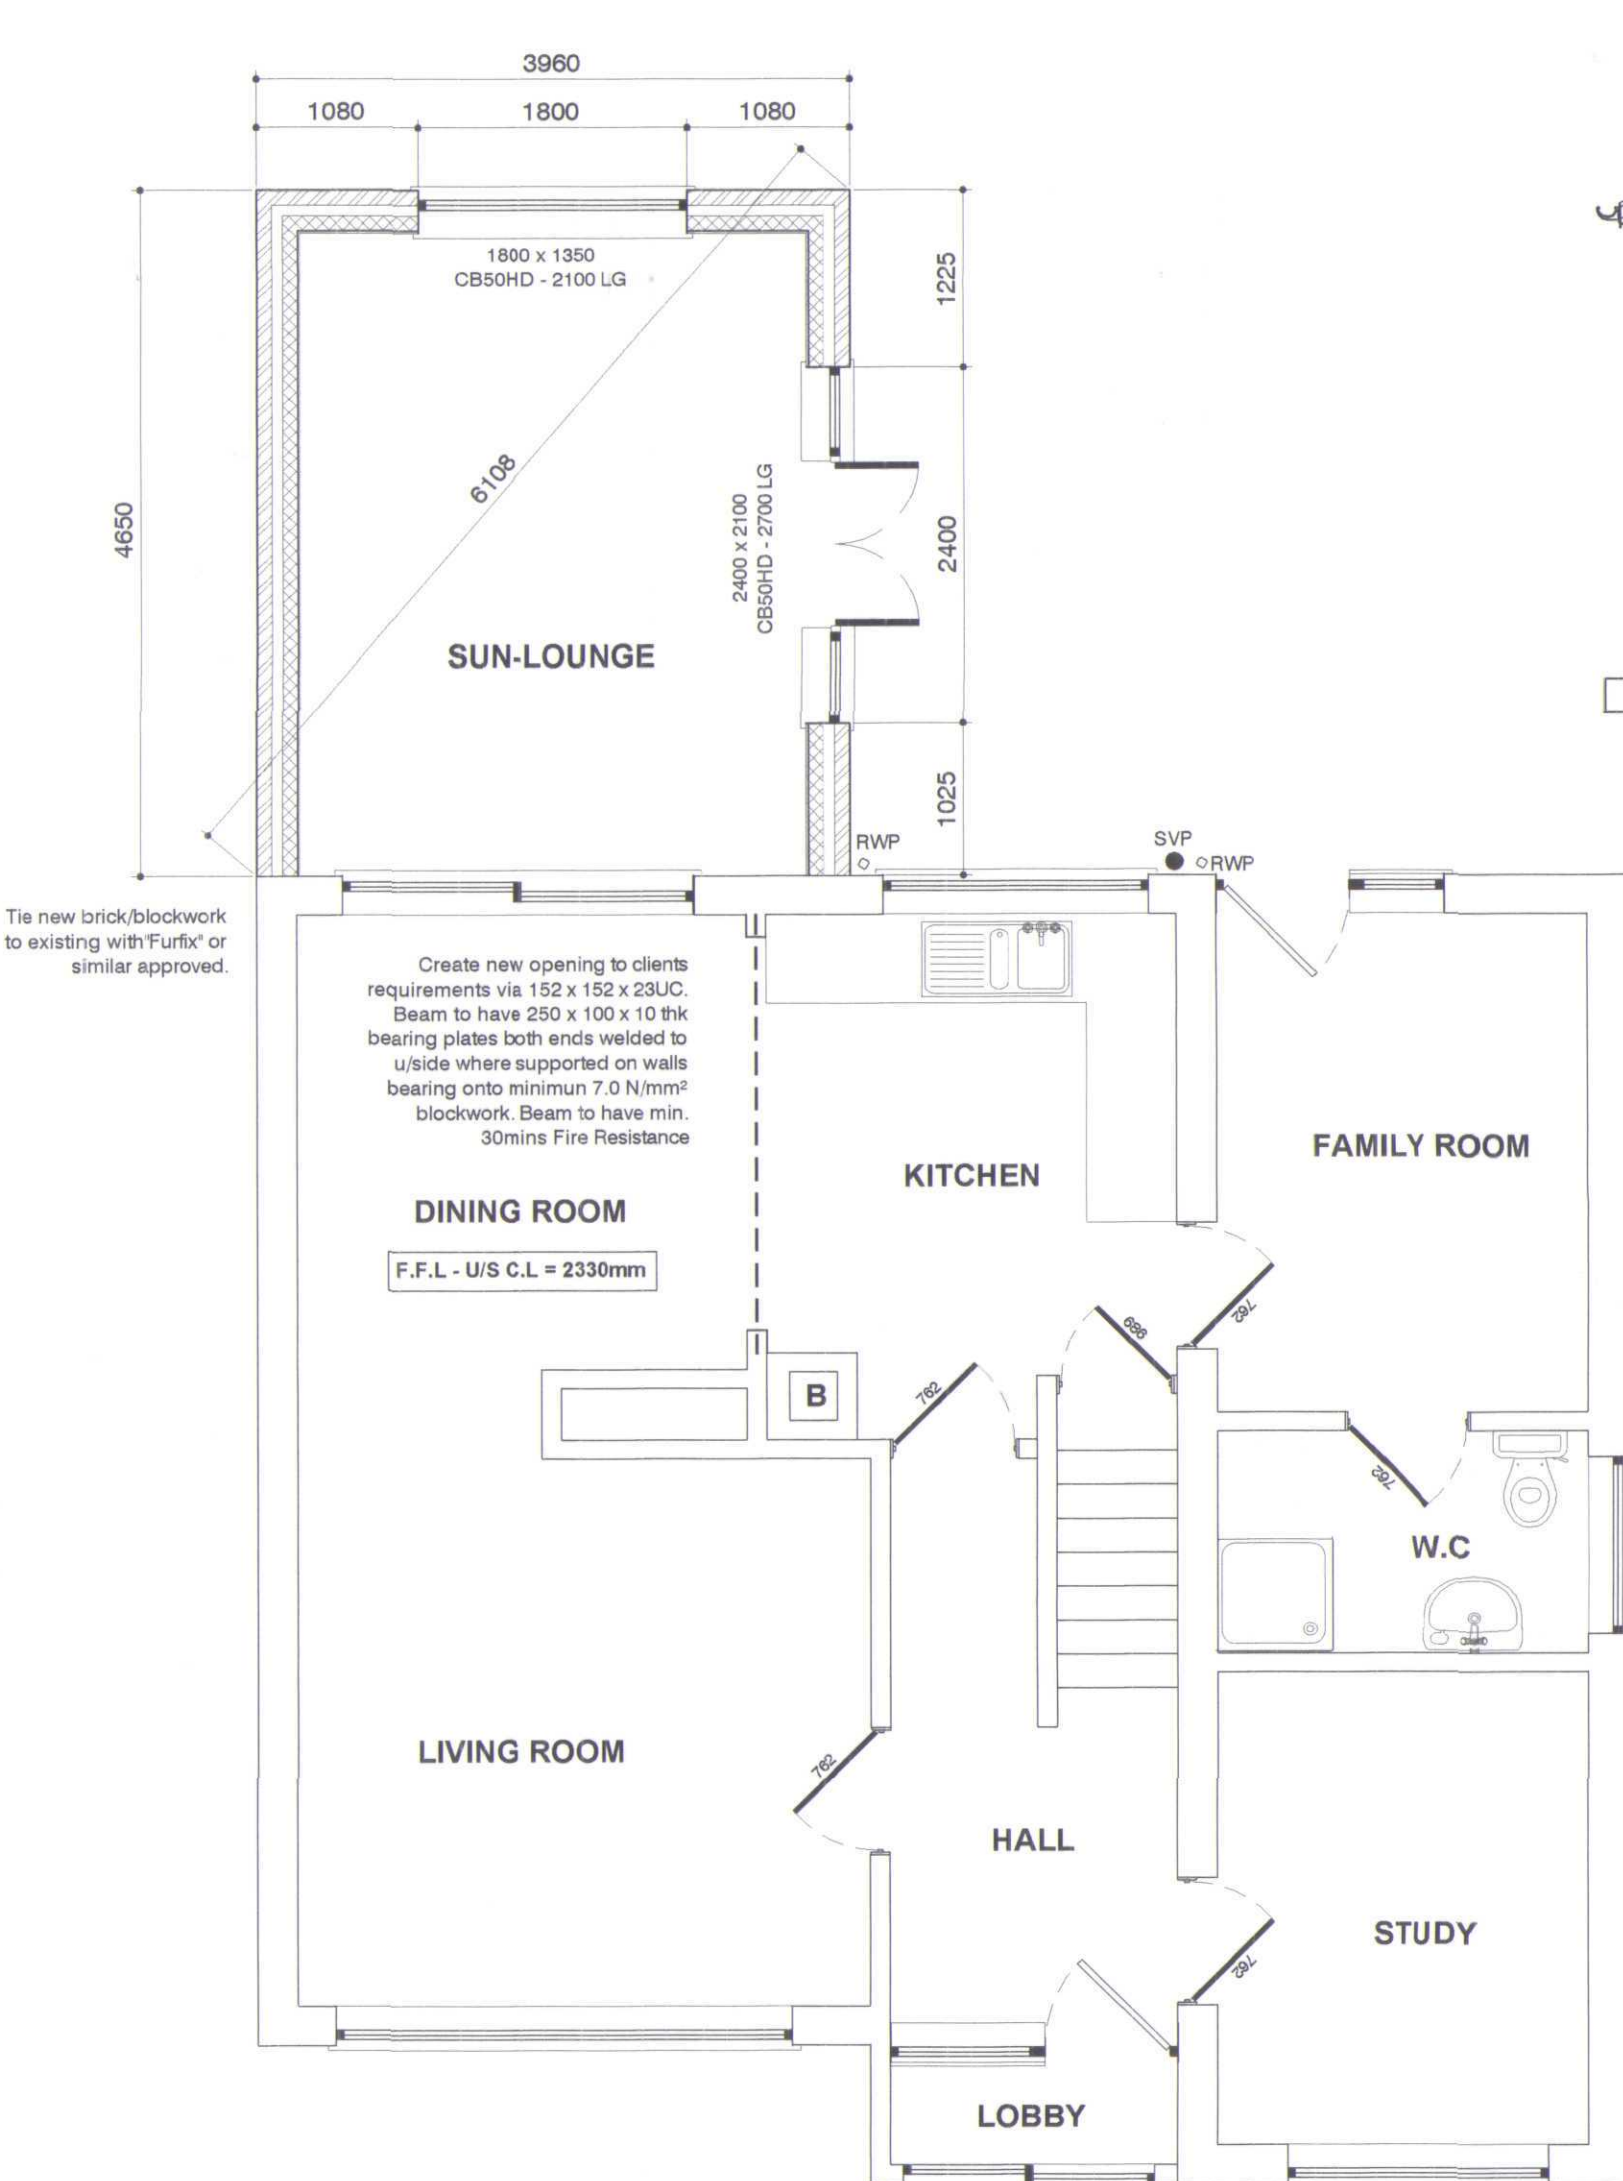


PROPOSED GROUND FLOOR PLAN
Scale 1:50

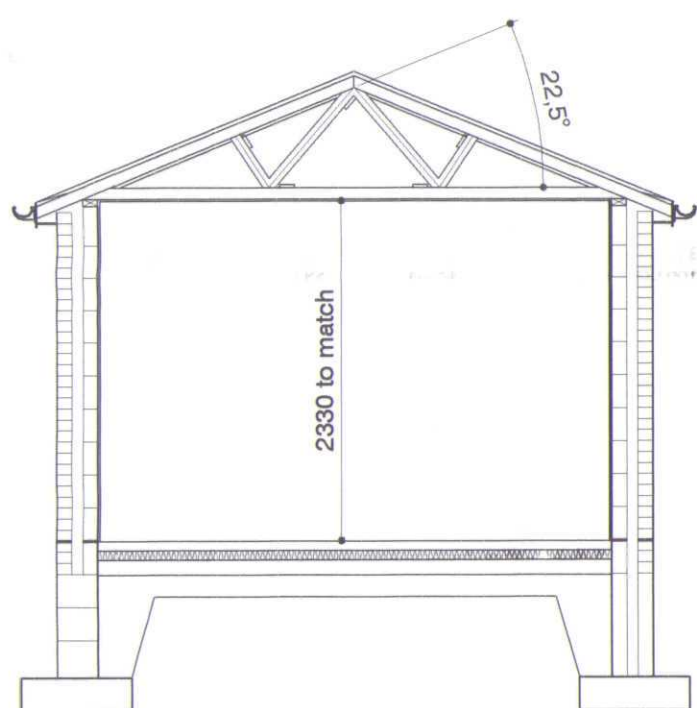

PROPOSED SECTION
Scale 1:50

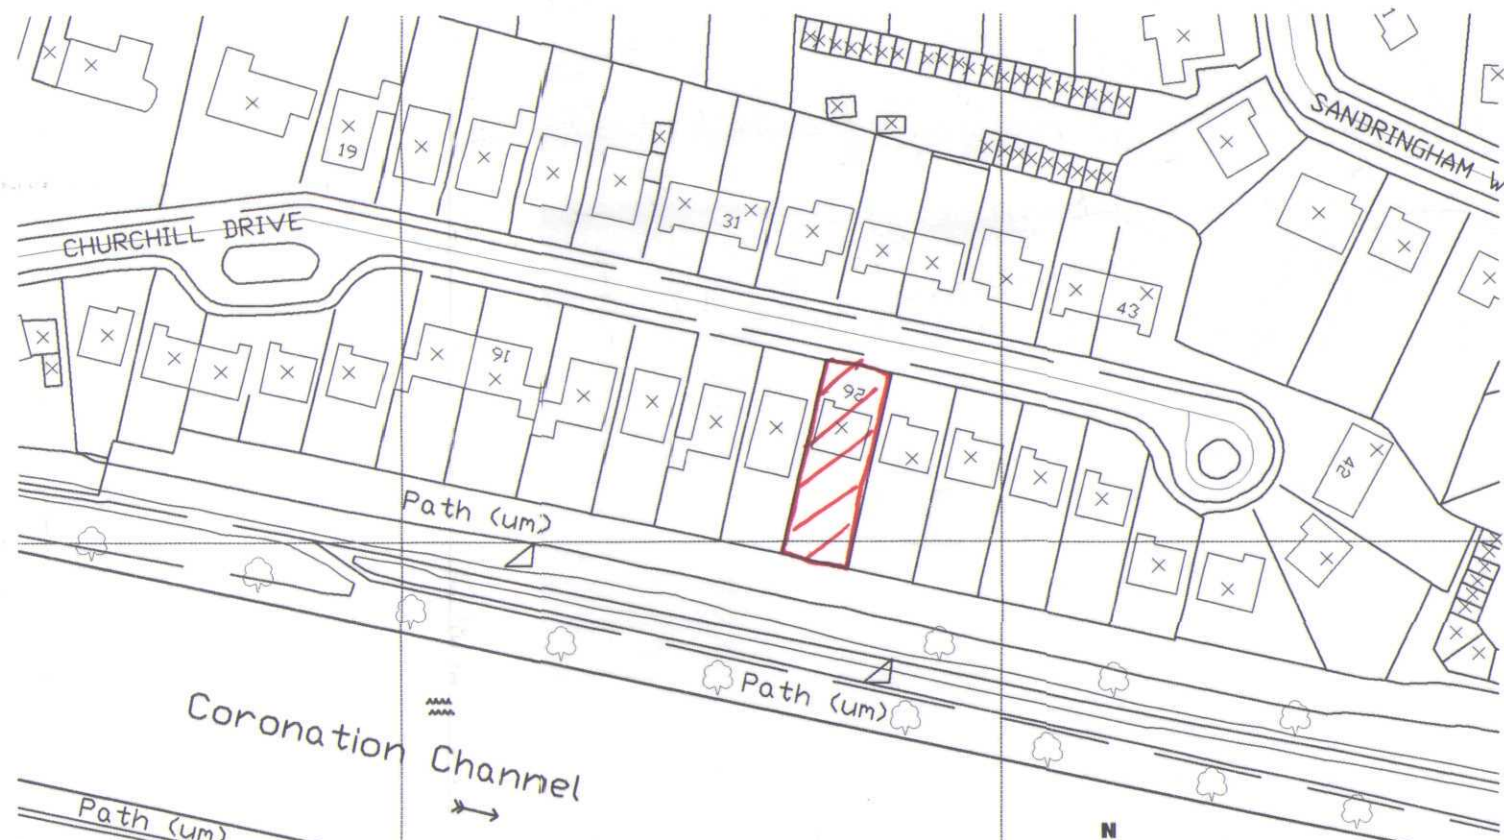

LOCATION PLAN
Scale 1:1250

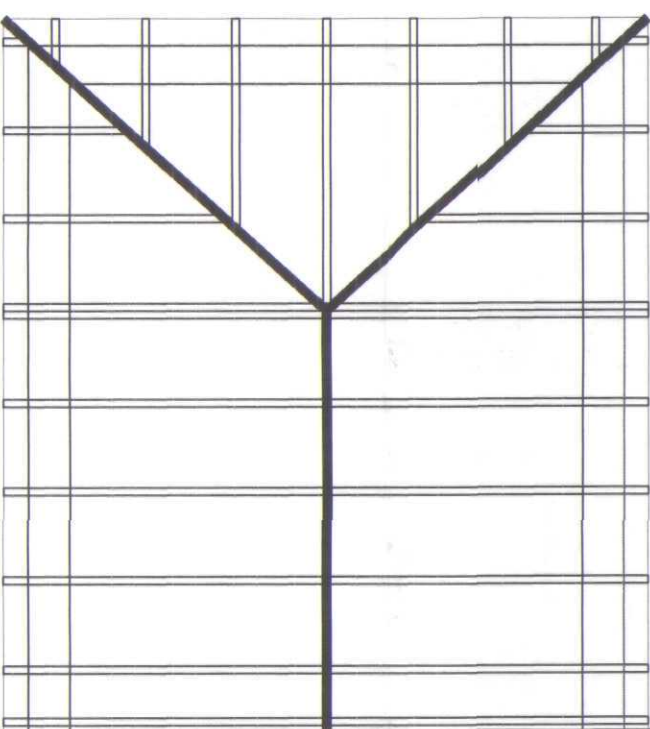

PROPOSED ROOF PLAN
Scale 1:50

ROOF INSULATION
Lay 300mm mineral fibre insulation to roof area to achieve a U-value of 0.16w/m²K. 100mm between rafters and 200mm over rafters at right angles to first layer. Fix Dovetail rafter tray in accordance with manufacturers instructions or similar approved where insulation meets roof slope to maintain roof ventilation.

ROOF FINISH
Concrete interlocking roof tiles to Clients requirements / approval in accordance with manufacturers instructions on 50x25 preservative treated timber battens on unserviceable sarking felt type IF with min. 150mm overlaps. Generally all tiles at perimeter of roof to be clipped and nailed.

ROOF VENTILATION
Roof ventilation to be achieved via installing 'Tyvek' or similar approved Breathable membrane with min. 150mm overlaps strictly in accordance with manufacturers instructions.

CEILINGS
All ceilings to be 15mm plasterboard to BS1230. Ceilings to be finished to clients requirements. Plasterboard sheets to be fixed with joints staggered and must be lapped perpendicular to all joist runs. Fix boards at a min. 150mm centres.

SMOKE ALARMS
To be self contained interconnected and wired to a separately fused circuit with a battery back up. Smoke alarms to be fitted to u/side of plasterboard ceiling to the ground floor max 7m from the kitchen / lounge and to be max. 3m from any bedroom door. All alarms to be strictly in accordance with BS 5446 and to be wired that when one alarm is triggered all alarms are activated.

NOGGINGS
Fix 38x38mm timber noggings to all potential loose plasterboard ceiling edges and light fittings. Position of light fittings to be advised by client on site.

INTERNAL JOINERY, SKIRTING & ARCHITRAVES
All internal finished timber to be free from all defects and to clients approval prior to ordering any materials.

ELECTRICAL INSTALLATION
To be in strict accordance with the latest I.E.E Regulations and Engineer to advise if any appliance, or position of appliance does not conform to regulations. Contractor to seek advice from Client with regard to lighting requirements.

SOAKAWAYS
All rainwater to discharge into soakaways and to be min. of 5m from any building & a min. of 1m³ filled with rubble to within 450mm of external ground level. Overlay rubble with polythene sheet and backfill with clean topsoil. Note the soakaway inlet pipe must discharge to the centre of the soakaway in all directions.

RAINWATER DRAINAGE
White uPVC gutters and downpipes to clients approval. Falls for guttering to be 1:600 and brackets fixed at max. 2m ctrs. Downpipes to be connected into underground drains via reducing adapter. Underground drains to be 110mm Ø Orma uPVC or similar approved with flexible joints laid on 100mm pea-gravel and min 150mm surrounds laid to 1:100 falls to new soakaway. Soakaway specification detailed elsewhere.

BUILDING CONTROL SPECIFICATION

FOUNDATIONS
Existing building area to be stripped of all vegetable matter and rubbish to a min depth of 150mm before excavation commences. Concrete mix for foundations to be GEN3 in accordance with BS5928:1981. Foundations to external wall to be min. 700mm wide x 225mm deep. Excavate down to solid firm strata & 750mm deep (min. 1000mm if soil is of a shrinkable nature). Exact depth to suit conditions on site and to the strict approval of the L.A Building Inspector. Any irregularities in subsoil during excavation to be brought to the immediate attention of the Building Inspector & advice to be sought from a Chartered Structural Engineer.

WALLS BELOW D.P.C.
3no Courses of Class B brickwork below D.P.C on outer face and 1no course of 7N/mm² on inner skin of cavity face. Elsewhere to be either 7N/mm² concrete blockwork or full width trench blocks. Both to be within 225mm of DPC level. Cavity to be filled to within 225mm min. of below DPC with lean concrete mix.

GROUND FLOOR
65mm mortar screed with a light gauge reinforcing chicken wire on 500 gauge polythene separating layer on a 60mm Celotex. Double R GA2000 rigid insulation board or similar approved, provide 30mm thick perimeter insulation between screed and floor insulation upto d.p.c level on 100mm thick GEN3 concrete sub-floor on a 1200 gauge DPM lapped onto DPC within walls on min. 150mm clean and well compacted hardcore. Depth of hardcore must not exceed 600mm and must be compacted in 150mm thick layers. All service entries to be sealed with pressure sensitive tape. Floor to achieve a min U-Value of 0.25w/m²K.

DAMP PROOF COARSE (D.P.C.)
Horizontal heavy duty polythene DPC 'Hyload' or similar approved to all walls in accordance with BS 6515 and set min. 150mm above all external ground levels. DPC in walls must be linked / lapped with DPM in ground floor. Provide performed cavity wall trays above windows & doors with weep vents at a max. of 2m centres with a min. of 2no. per opening.

EXTERNAL WALLS
All external walls to be 275mm overall thickness comprising of:
- 100mm Brickwork to match existing
- 65mm cavity filled with Crown Drithem (or equal approved) built in as work progresses. Insulation batts should be kept clean and free from mortar droppings, all joints should be closely butted. Any cutting and fitting should be neatly done and not distort the layers of glass wool which comprise the material. All DPCs should be installed to ensure that penetrating water is directed only to the outer leaf.

- 100mm Thermatite Shield insulating blockwork.
Continue wall insulation at least 150mm below top of perimeter floor insulation and support off wall ties.
External wall to achieve a min U-Value of 0.35w/m²K.

CAVITIES
Close all cavity walls at jambs with Thermabate or similar approved insulated cavity closers fitted strictly in accordance with manufacturers instructions. Roof insulation to be continuous with wall cavity insulation. Install Insulated Cavity Closers by Thermabate or equal approved, 25mm thick x 75mm wide (to equal cavity width) at jambs and colls of all openings in masonry cavity walls. Secure with the proprietary clips provided at maximum 500mm centres. Ensure that closers fit tightly to each other and to the lintel. The closer at the jamb must completely lap the closer at the coll.

MORTAR
All mortar to be 6:1:1 sand/cement/lime or equally approved and to be a consistent colour throughout duration of contract. Finish mortar joints as agreed with Client on site.

WALL TIES
Stainless steel cavity wall ties to BS1243:1978. To be built into cavity wall as works proceeds and spaced at 750mm centres horizontally & 450mm centres vertically and 300mm staggered around all openings. Ensure wall ties are level or at least sloping to the outside leaf. Bed ties a minimum of 50mm into each leaf and ensure wall ties are completely free from mortar droppings.

LINTELS
All lintels to cavity wall to be factory insulated Birtley Supergelv range unless noted otherwise or equalled approved. All lintels must have a min. 150mm endbearing and installed in accordance with manufacturers instructions. Do not allow masonry to overhang lintel by more than 25mm. Note: lintels are not to have a continuous baseplate.

WINDOWS & DOORS
All windows to be White uPVC to clients requirements based on styles shown on elevations. Fit with 4000mm² trickle ventilators to Kitchen, Utility, Bathroom & En-Suite windows and 8000mm² elsewhere all in accordance with manufacturers recommendations. Patio doors to be fitted with 10000mm² ventilators. Opening vents to give 1:20 th of floor area rapid ventilation to all rooms. All glazing within 800mm of floor level and within 300mm of a door to a height of 1500mm of ground level to have toughened glass in accordance with Section N of the Building Regulations and BS6066 class B. All double glazed units to be installed in accordance with BS 6262 and to have a 16mm Air gap with a soft Low 'E' coating on glass inner pane to achieve a min U-Value of 2.0 w/m²K. Note all windows to have a perimeter weatherseal both internally and externally and to be fully draught sealed. Provide frosted glass to all Bathroom, W.Cs and En-suite windows. Ensure windows & doors are fitted within masonry reveal to overlap cavity closer by min. 10mm to avoid cold bridging.

TIMBER WALL PLATES
All timber wallplates supporting roof trusses to be 100mm x 50mm bedded on top of wall. Timber to be SC3 grade and use a min. length of 3m and half-lap plates at joints and corners. Provide anchor straps as described in notes elsewhere.

LATERAL RESTRAINT STRAPS
The roof structure to blockwork wall with 30X5 galvanised mild steel straps at max 1.8m ctrs where rafters and ceiling joists run parallel to blockwork walls. Also fit at max 1.8m ctrs to anchor wallplate to blockwork wall with min 3no. fixings per strap.

ROOF / LOFT ACCESS
Provide insulated roof access trap door with a fully weathered sealed frame and a 36mm brass bolt to clients requirements.

GENERAL CONDITIONS
Contractors are responsible for checking all dimensions on site when work commences and before ordering any materials. Any discrepancies should be brought to the attention of the Client for remedial action before commencing further.

All details shown are based on typical site conditions for that area, any abnormal conditions should be brought to the attention of the Client and Local Authority.

The notes shown are mainly to cover the requirements of Building Regulations and should not be treated as full specification.

No allowance has been made for any Structural Calculations, a "SAP" calculation, Soil Investigation or Flood Risk Assessment. If deemed necessary then these will be a chargeable extra. All steel beam sizes shown on drawing are all subject to confirmation from Structural Engineer.

All materials not specified to be of a standard suitable for the work proposed and be fit for purpose. All work to be in accordance with good building practice and all necessary BS codes for Workmanship on Building Sites.

PLEASE NOTE:
Due to areas of the structure being covered, unexposed or otherwise inaccessible the notes / specifications of existing materials are subject to confirmation of site when it is feasible to expose the relevant areas of construction.

PLEASE NOTE:

DETERMINED
PLAN

remway design
Plans drawn for: Local Authority - Planning permission & Building Control.

3, Rembrandt Way
Spalding
Lincs
PE11 3HX
Tel: 07815 112 058
Fax: 01775 766 921
e-mail: jason@remwaydesign.co.uk

Project: Proposed Rear Sun Lounge Extension

Client: Mr P Jenkins
26 Churchill Drive
Spalding
PE11 2RL

Date: April 04 DRG No.: PJ-01 REV: