


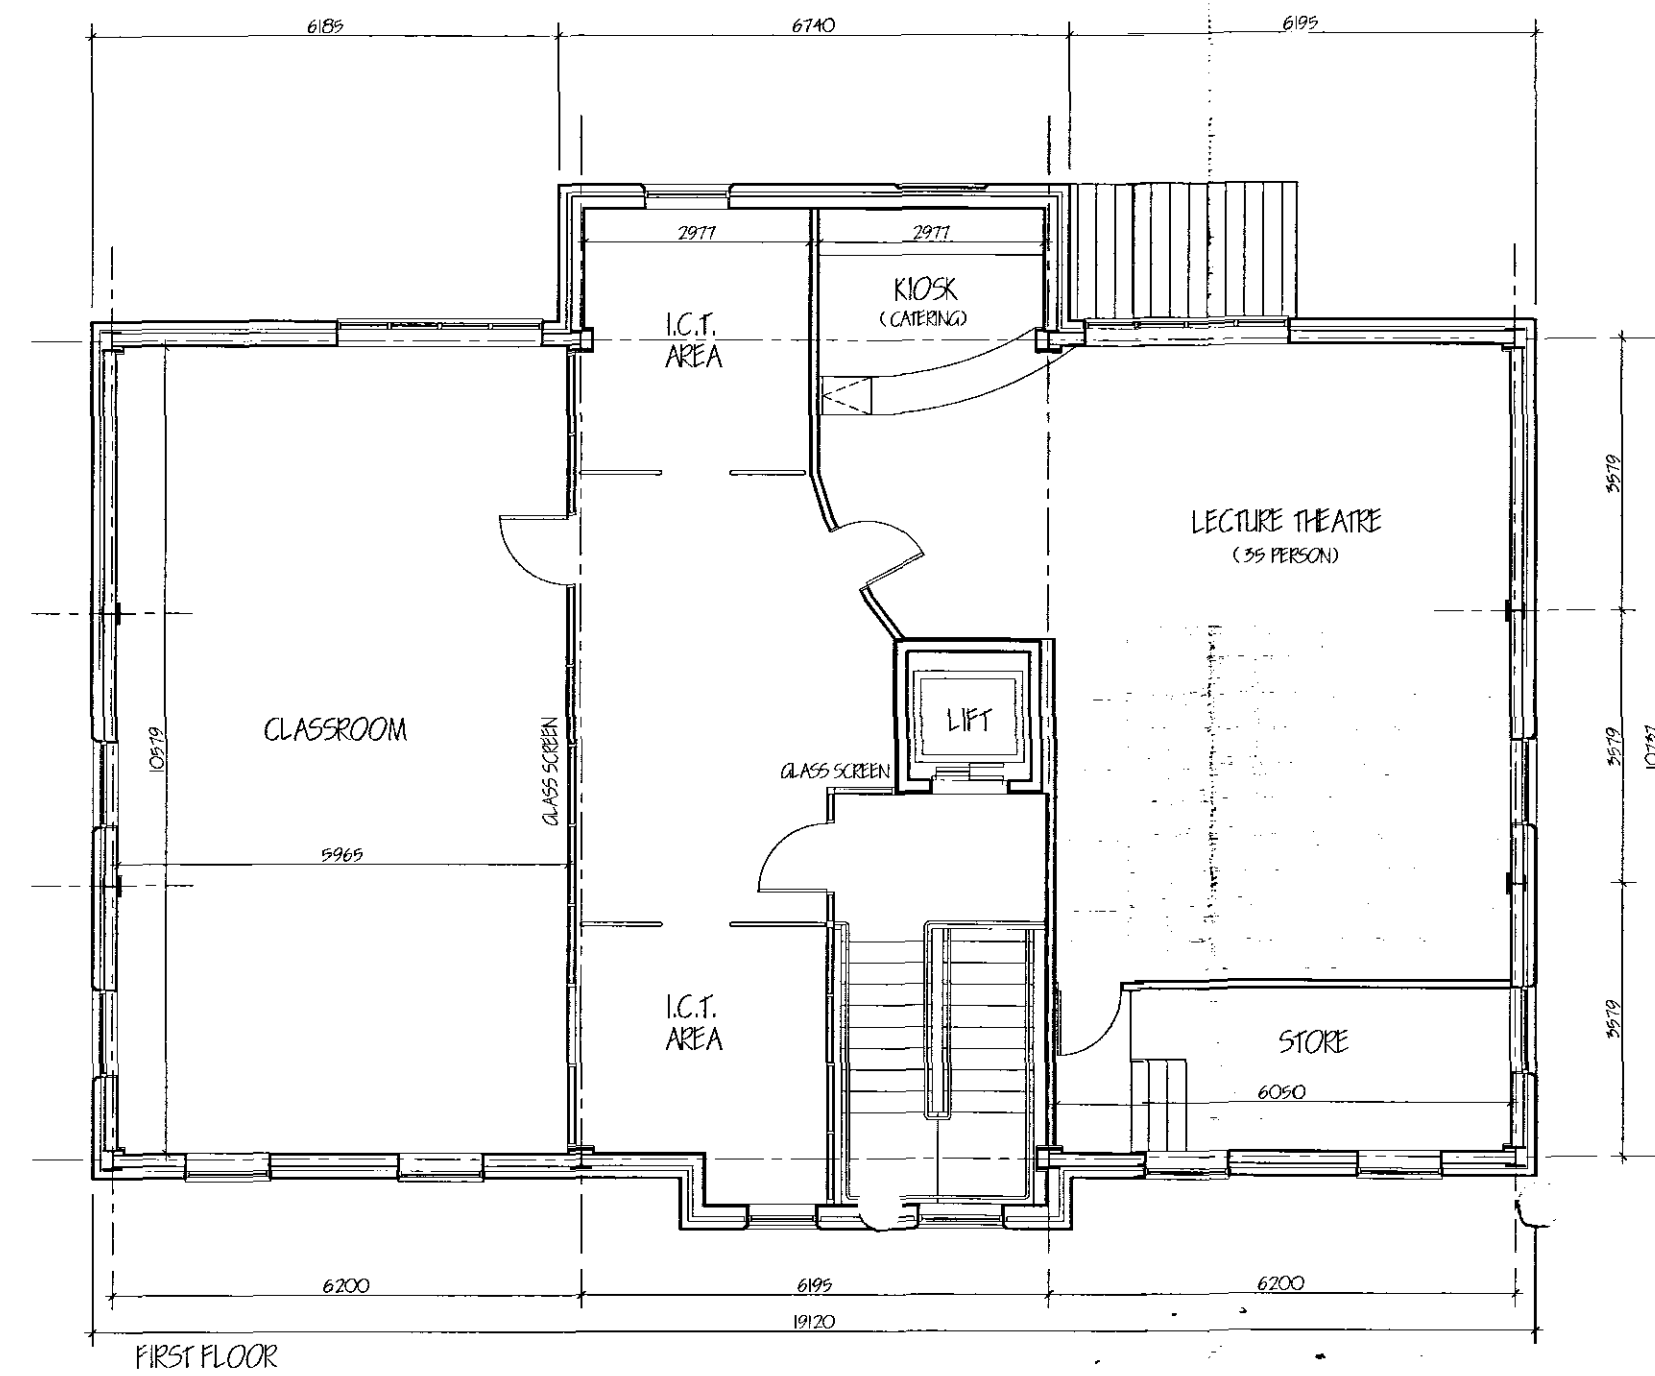

EAST ELEVATION






NORTH ELEVATION



WEST ELEVATION



SOUTH ELEVATION

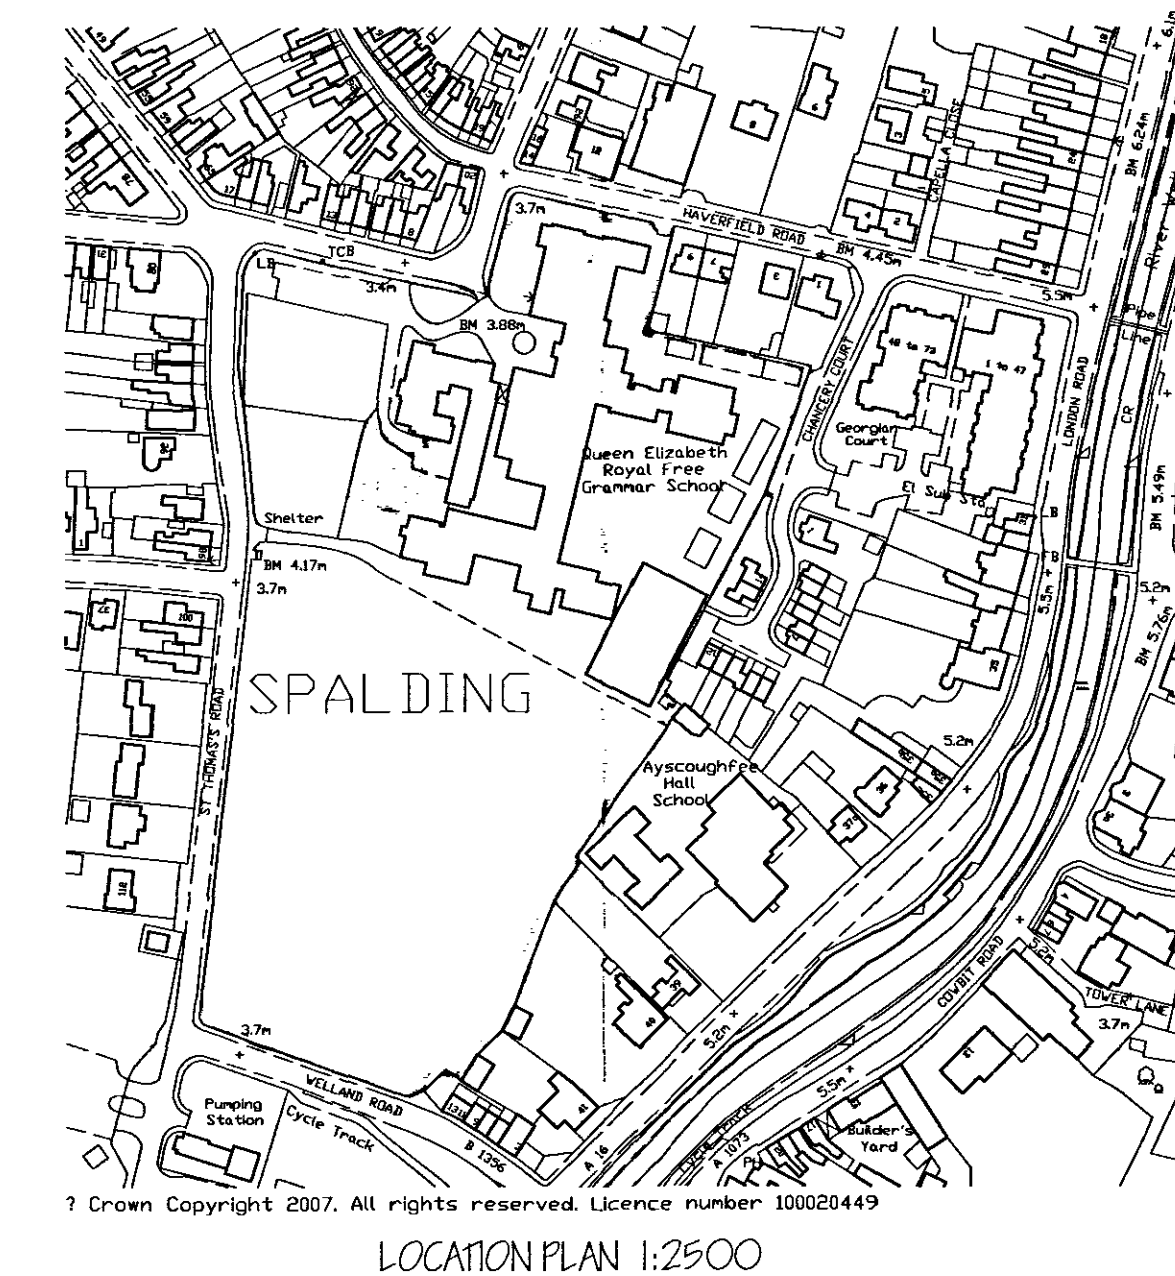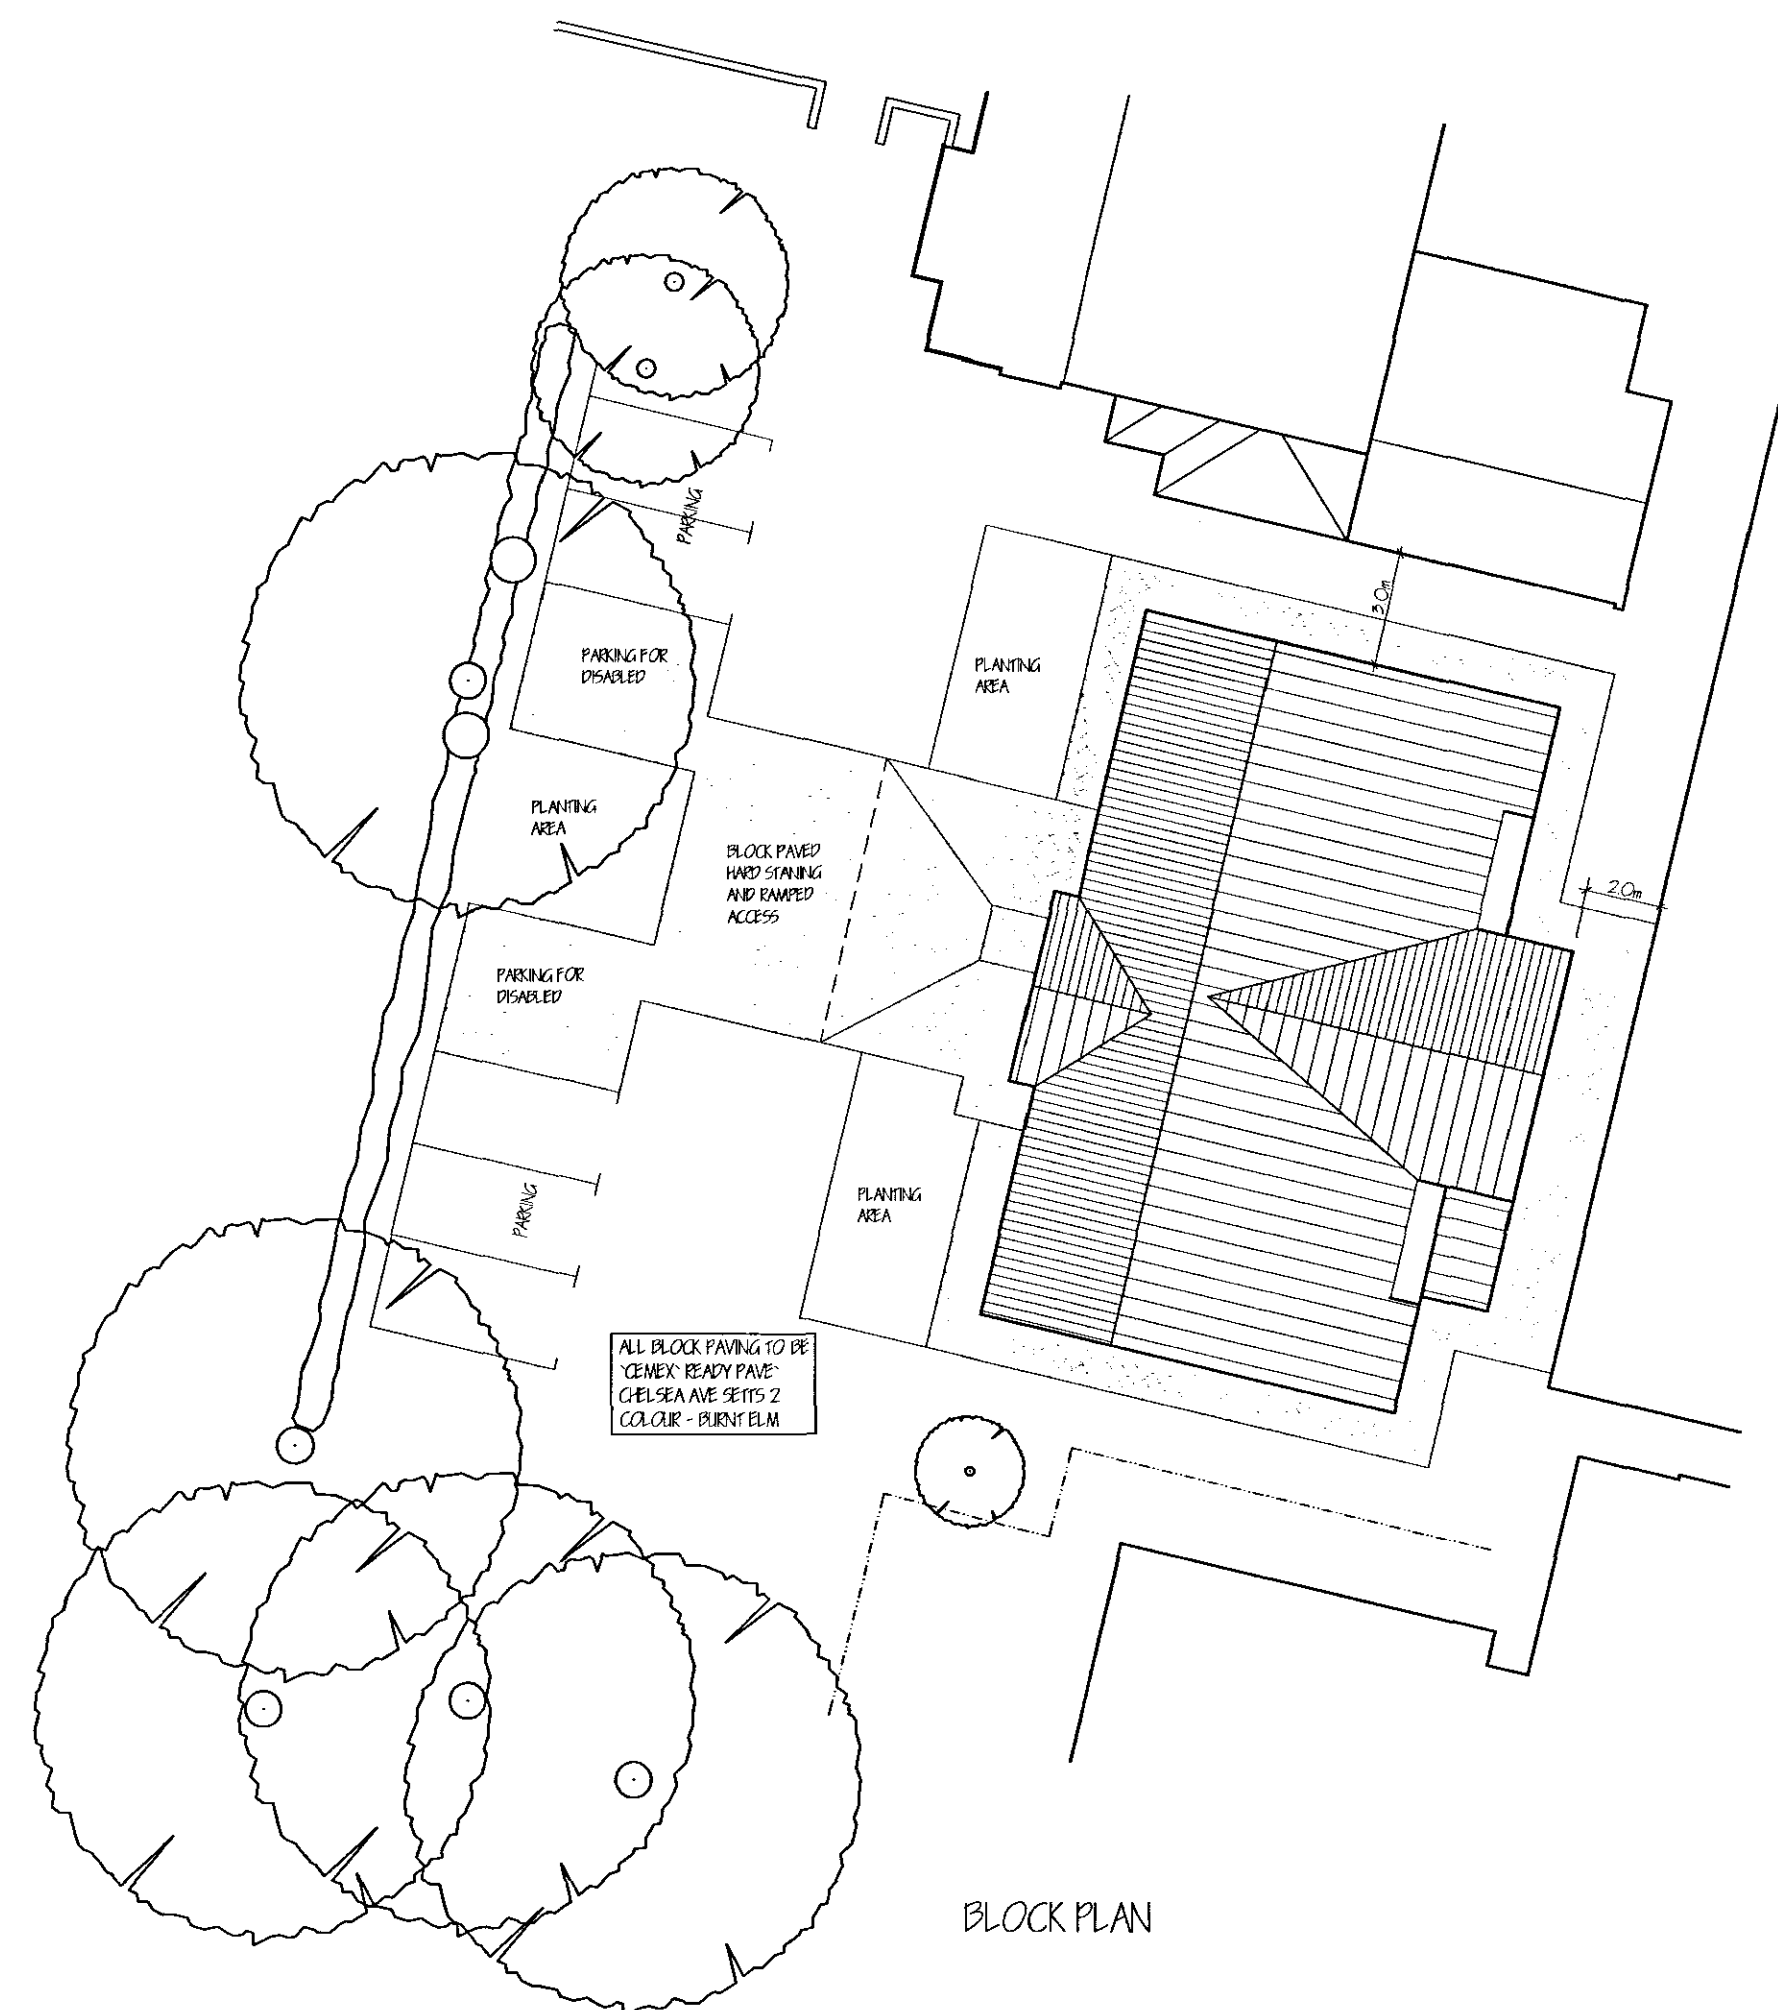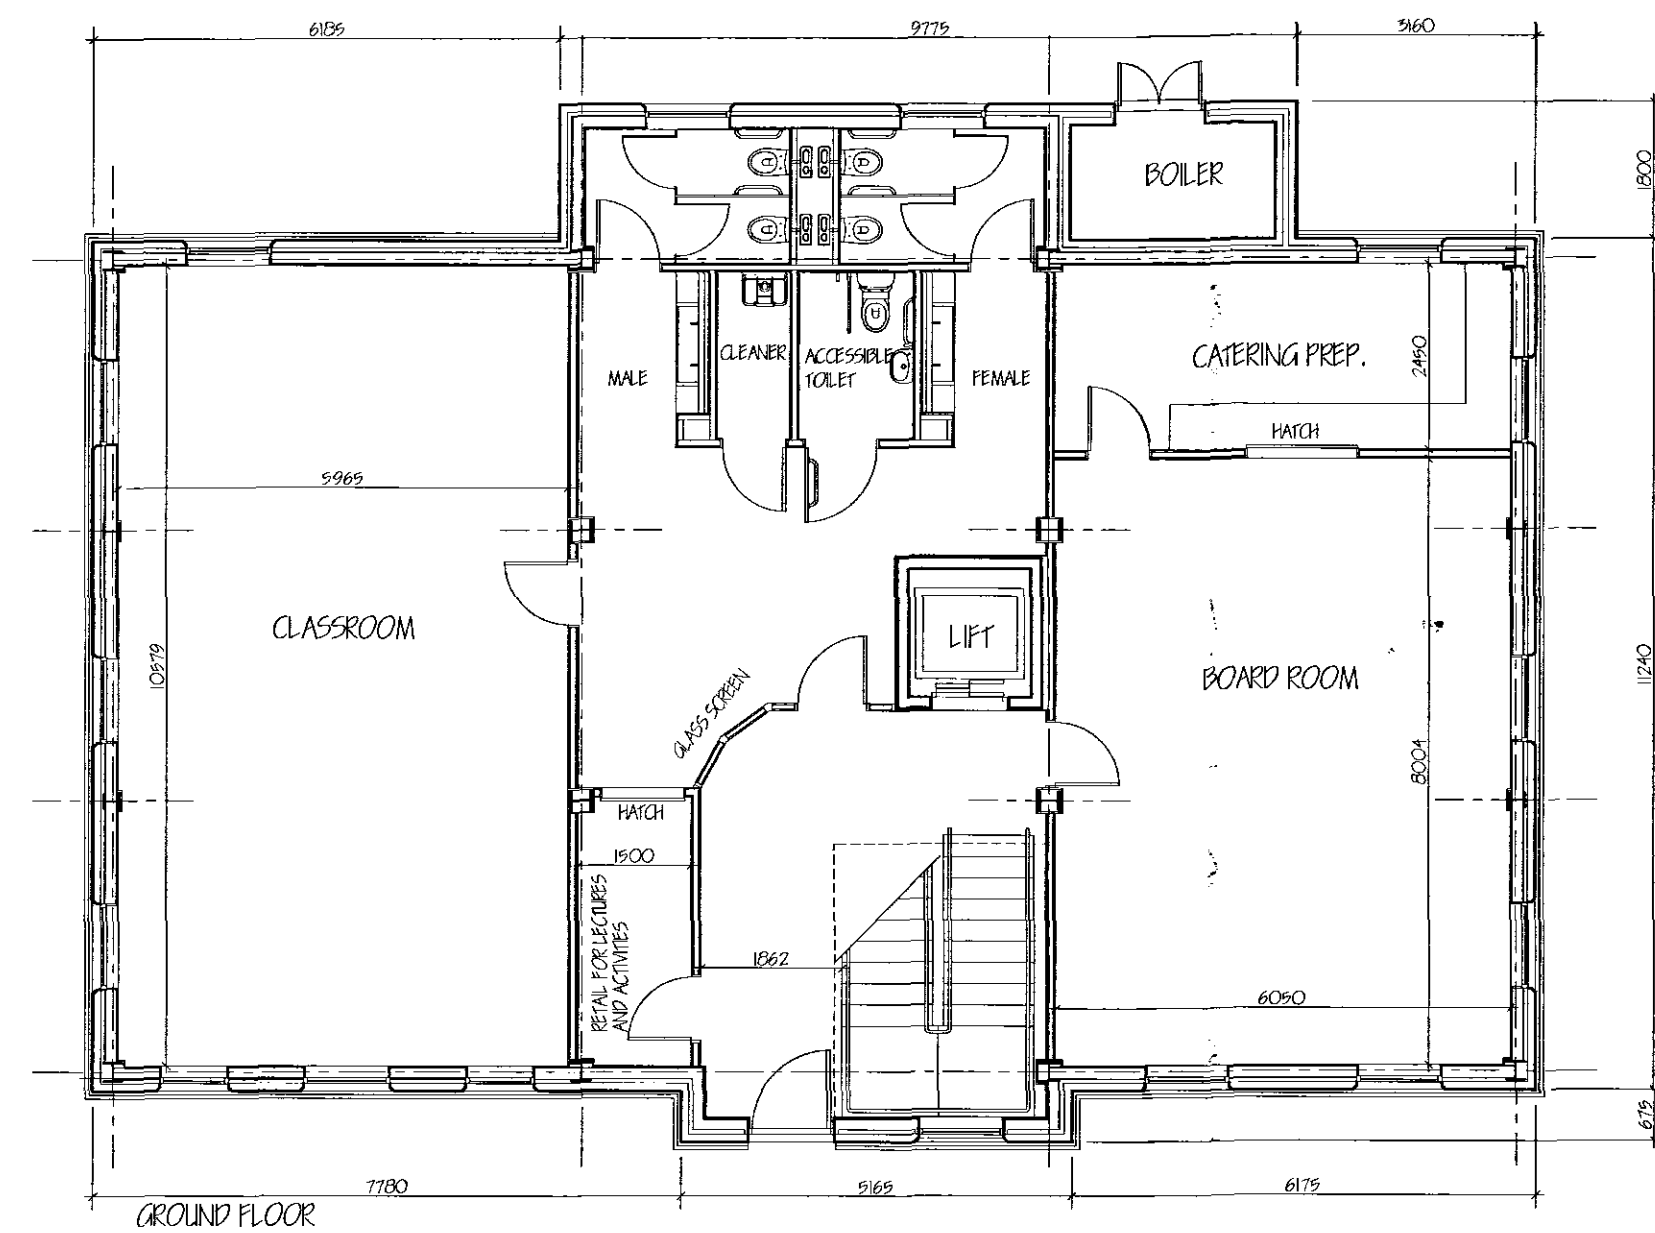

SHDC
Planning & Development
- 5 JUN 2008
Ref: 0494408

Langwith Builders Limited

registered office
72 Church Street
Holbeach
Spalding
Lincolnshire PE12 7LL
tele: Holbeach (01406) 425766
fax: Holbeach (01406) 425766

Amendments

AMENDED PLAN
Ref: A1

© Copyright Reserved

Client

SPALDING ROYAL FREE GRAMMAR SCHOOL

Job
PROPOSED EDUCATION BLOCK
HAVERFIELD ROAD
SPALDING
Lincs.
PE12 2AP

Drawing

FLOOR PLANS AND ELEVATIONS

Scale 1:100 Date MARCH '08
No. Ref.