






WEST ELEVATION

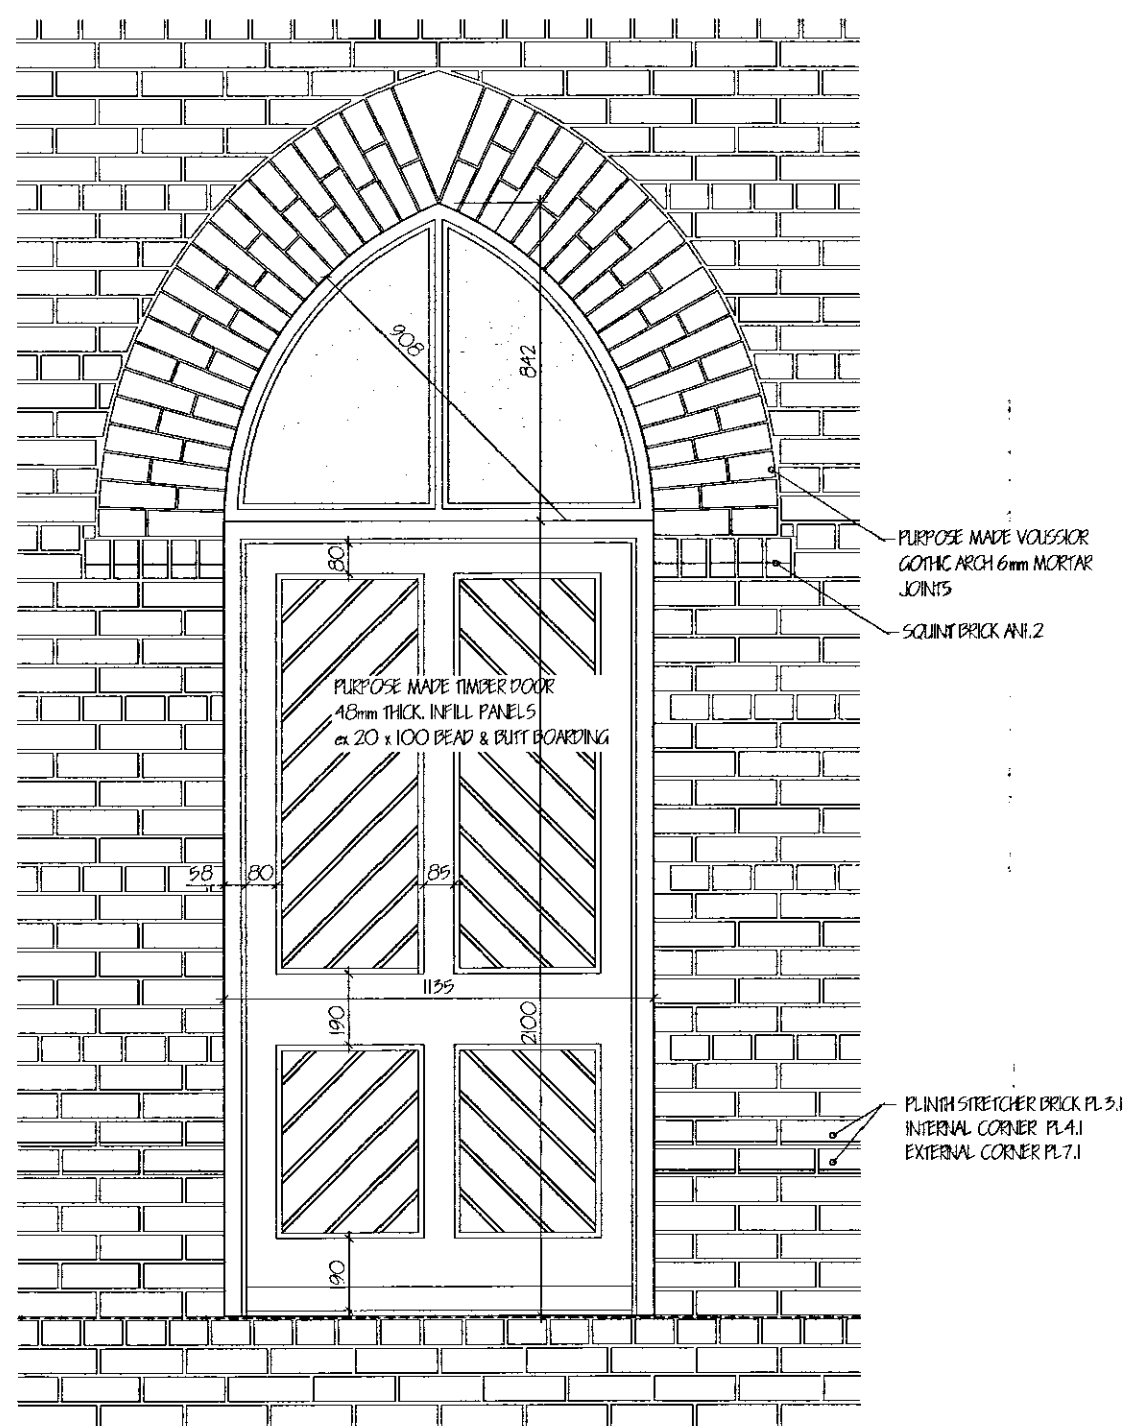



SOUTH ELEVATION

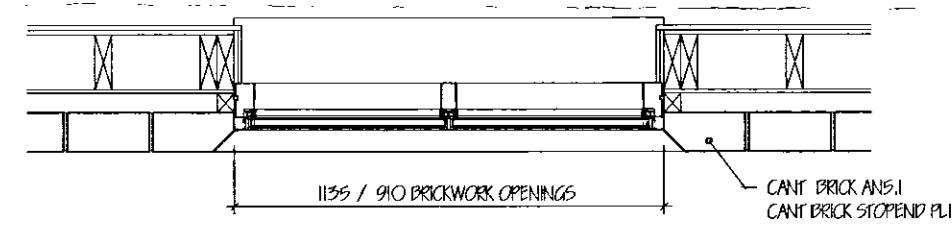

DOOR DETAIL 1:20

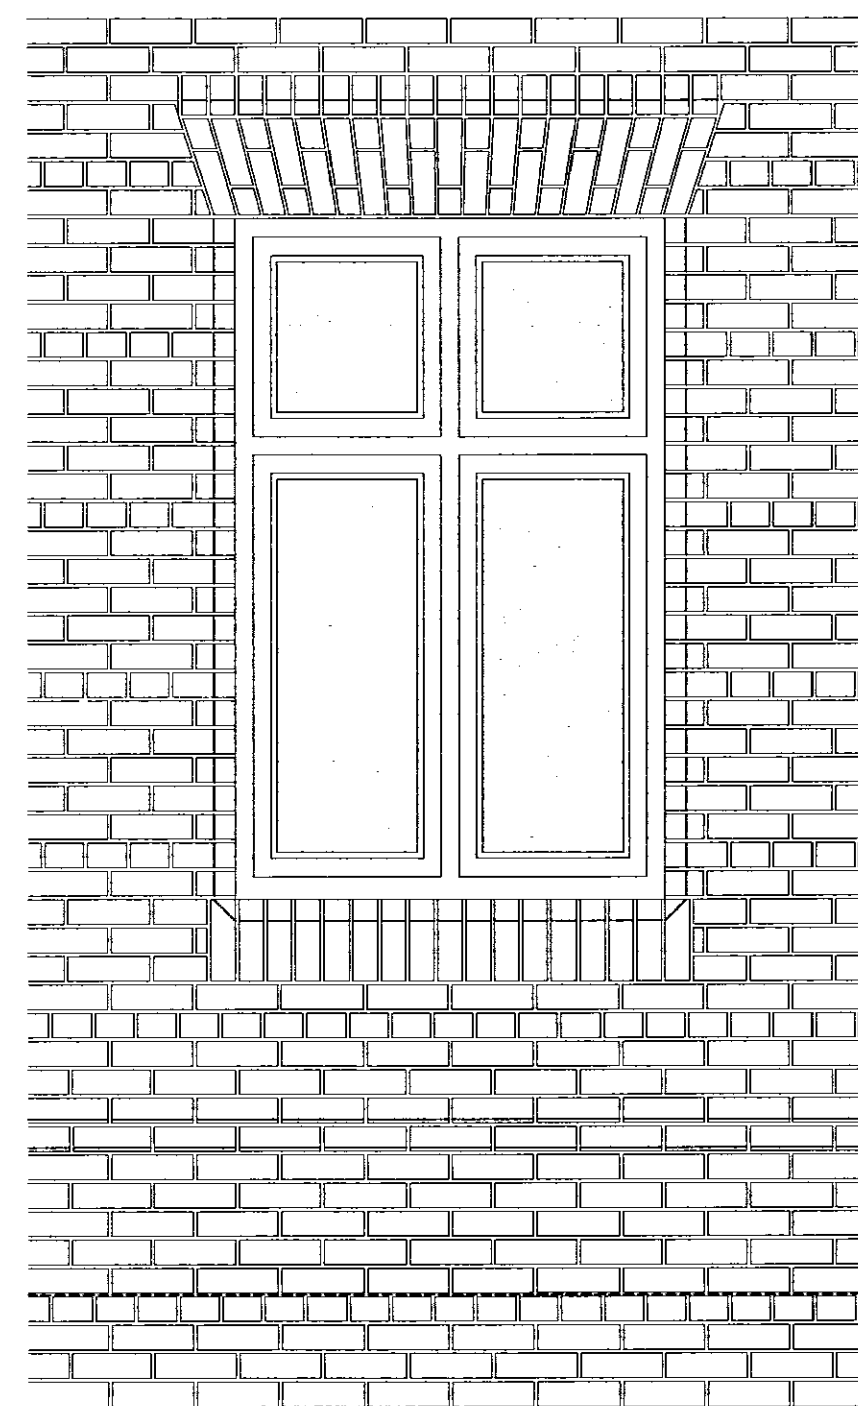

WINDOW DETAIL 1:20

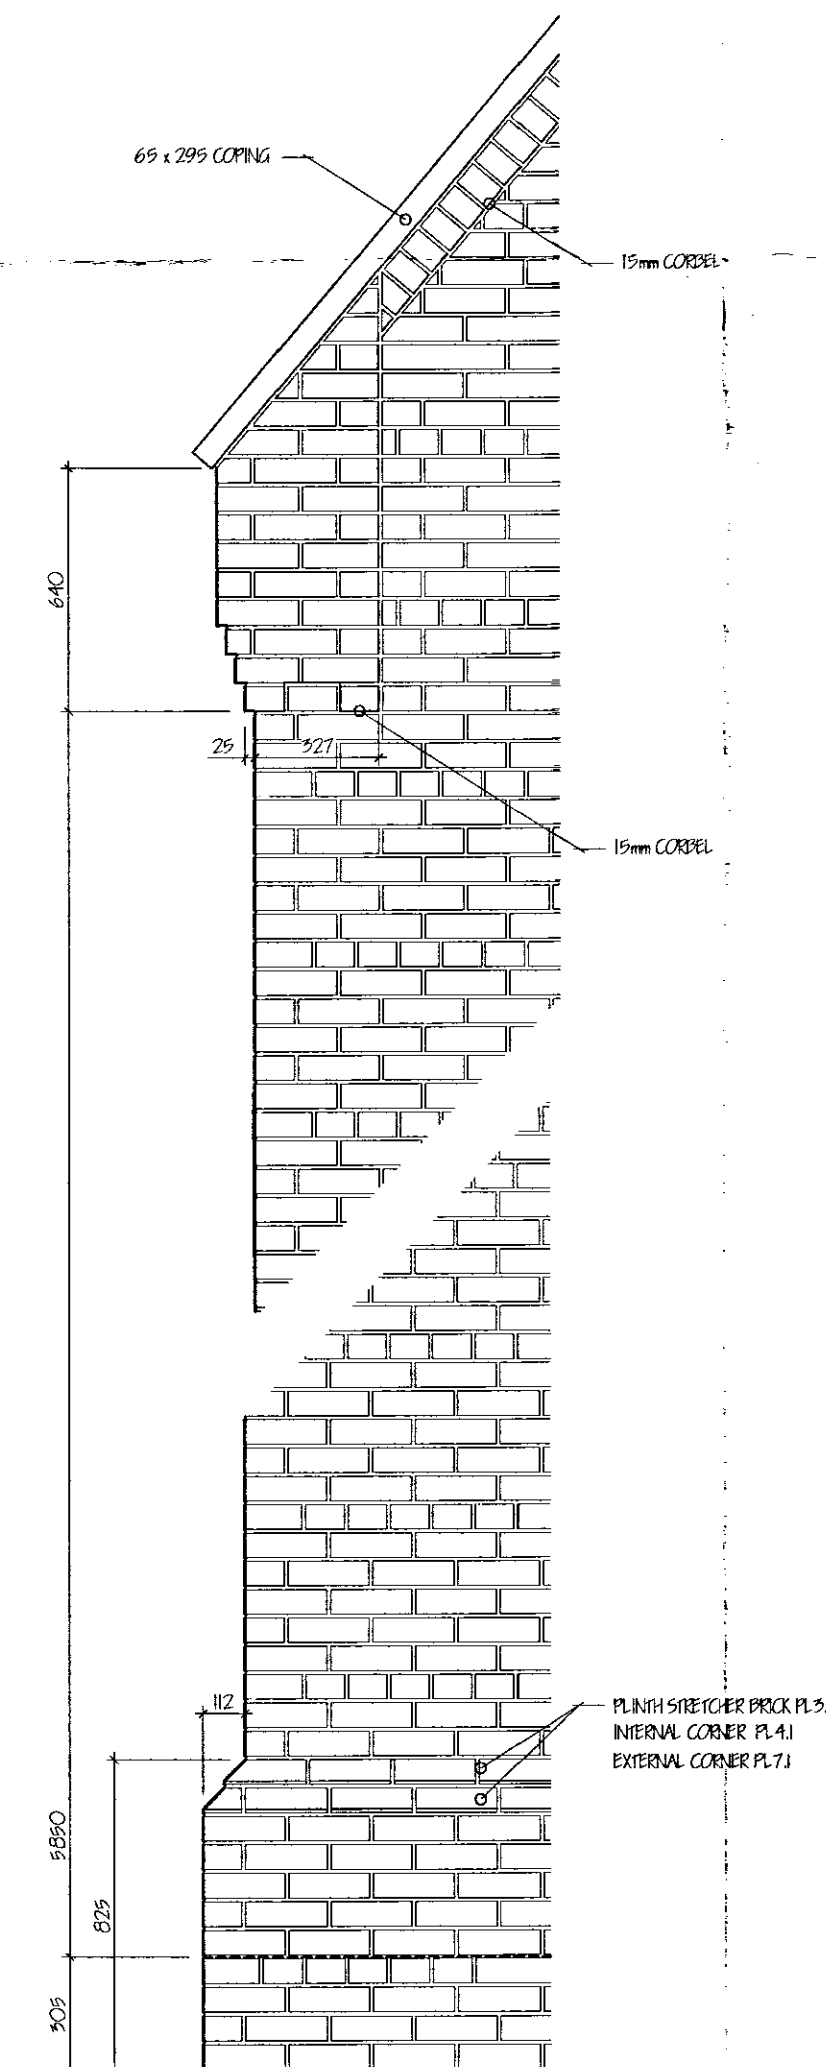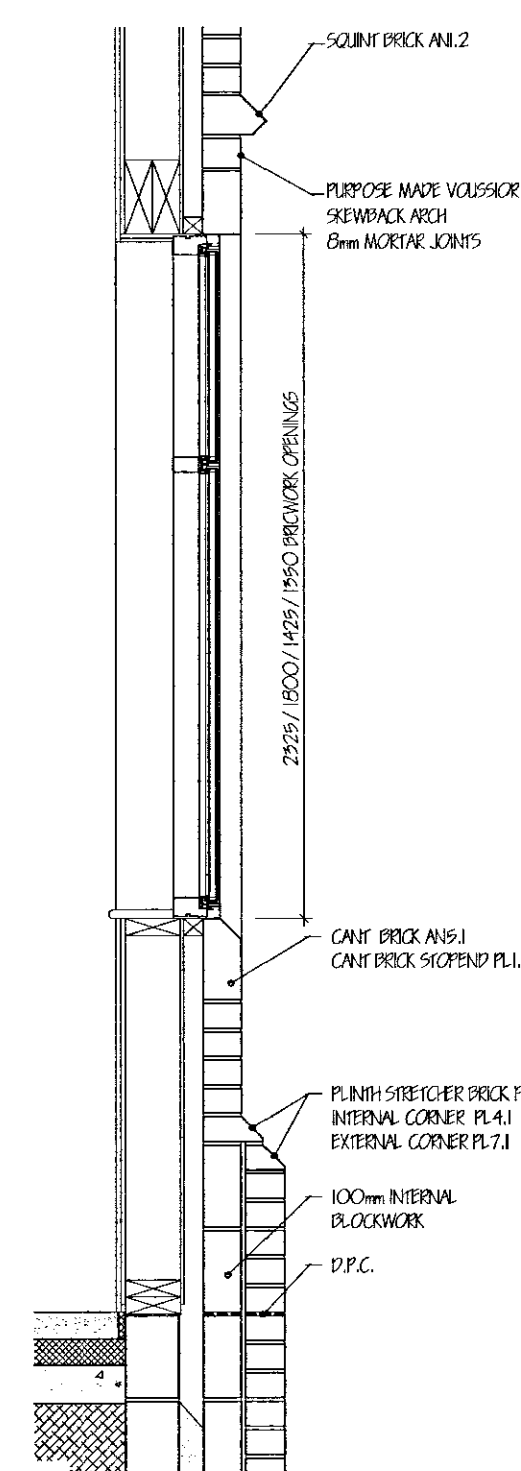

PLINTH-EAVE DETAIL 1:20

**DETERMINED
PLAN**

Langwith Builders Limited

registered office
72 Church Street
Holbeach
Spalding
Lincolnshire PE12 7LL
tele: Holbeach (01406) 425766
fax: Holbeach (01406) 425766

Amendments

SHDC
Planning & Development
16 APR 2008
Ref: 0494/08

© Copyright Reserved

Client

SPALDING ROYAL FREE GRAMMAR SCHOOL

Job

PROPOSED EDUCATION BLOCK
HAVERFIELD ROAD
SPALDING
LINC'S
PE11 2NP

Drawing

STREET SCENE - DETAILS

Scale 1:100

Date MARCH '08

No.

Ref.