



DO NOT SCALE THIS DRAWING. THE CONTRACTOR IS DEEMED TO HAVE CHECKED ALL DIMENSIONS ON SITE AND REPORT ANY DISCREPANCIES TO OGLESBY & LIMB LTD.
THE CONTENTS OF THIS DRAWING ARE COVERED BY COPYRIGHT AND REMAIN THE PROPERTY OF OGLESBY & LIMB LTD. WRITTEN APPROVAL MUST BE OBTAINED FROM OGLESBY & LIMB LTD PRIOR TO DUPLICATION OR REPRODUCTION OF THIS DRAWING OR ITS CONTENTS.
ANY DIMENSIONS NOT SHOWN ARE TO BE CHECKED AND AGREED WITH OGLESBY & LIMB LTD.

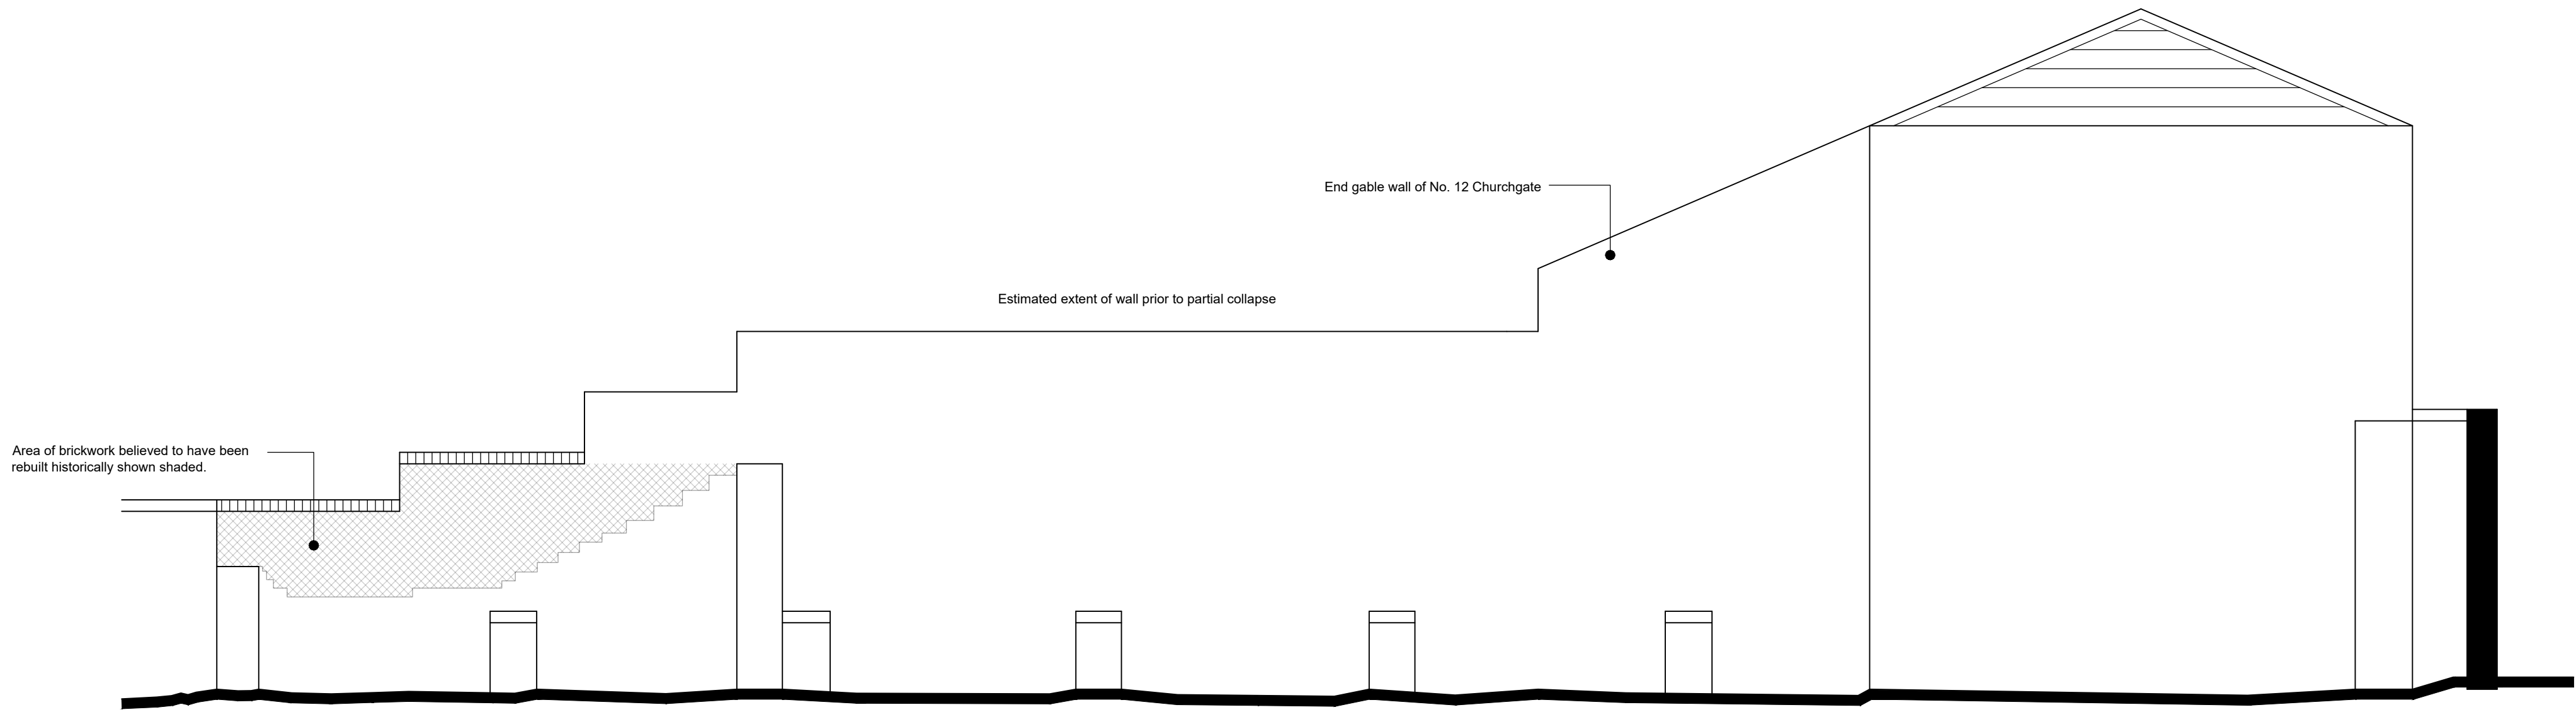

Part North elevation of boundary wall to No. 12 Churchgate as existing (prior to partial collapse)
Scale 1:50

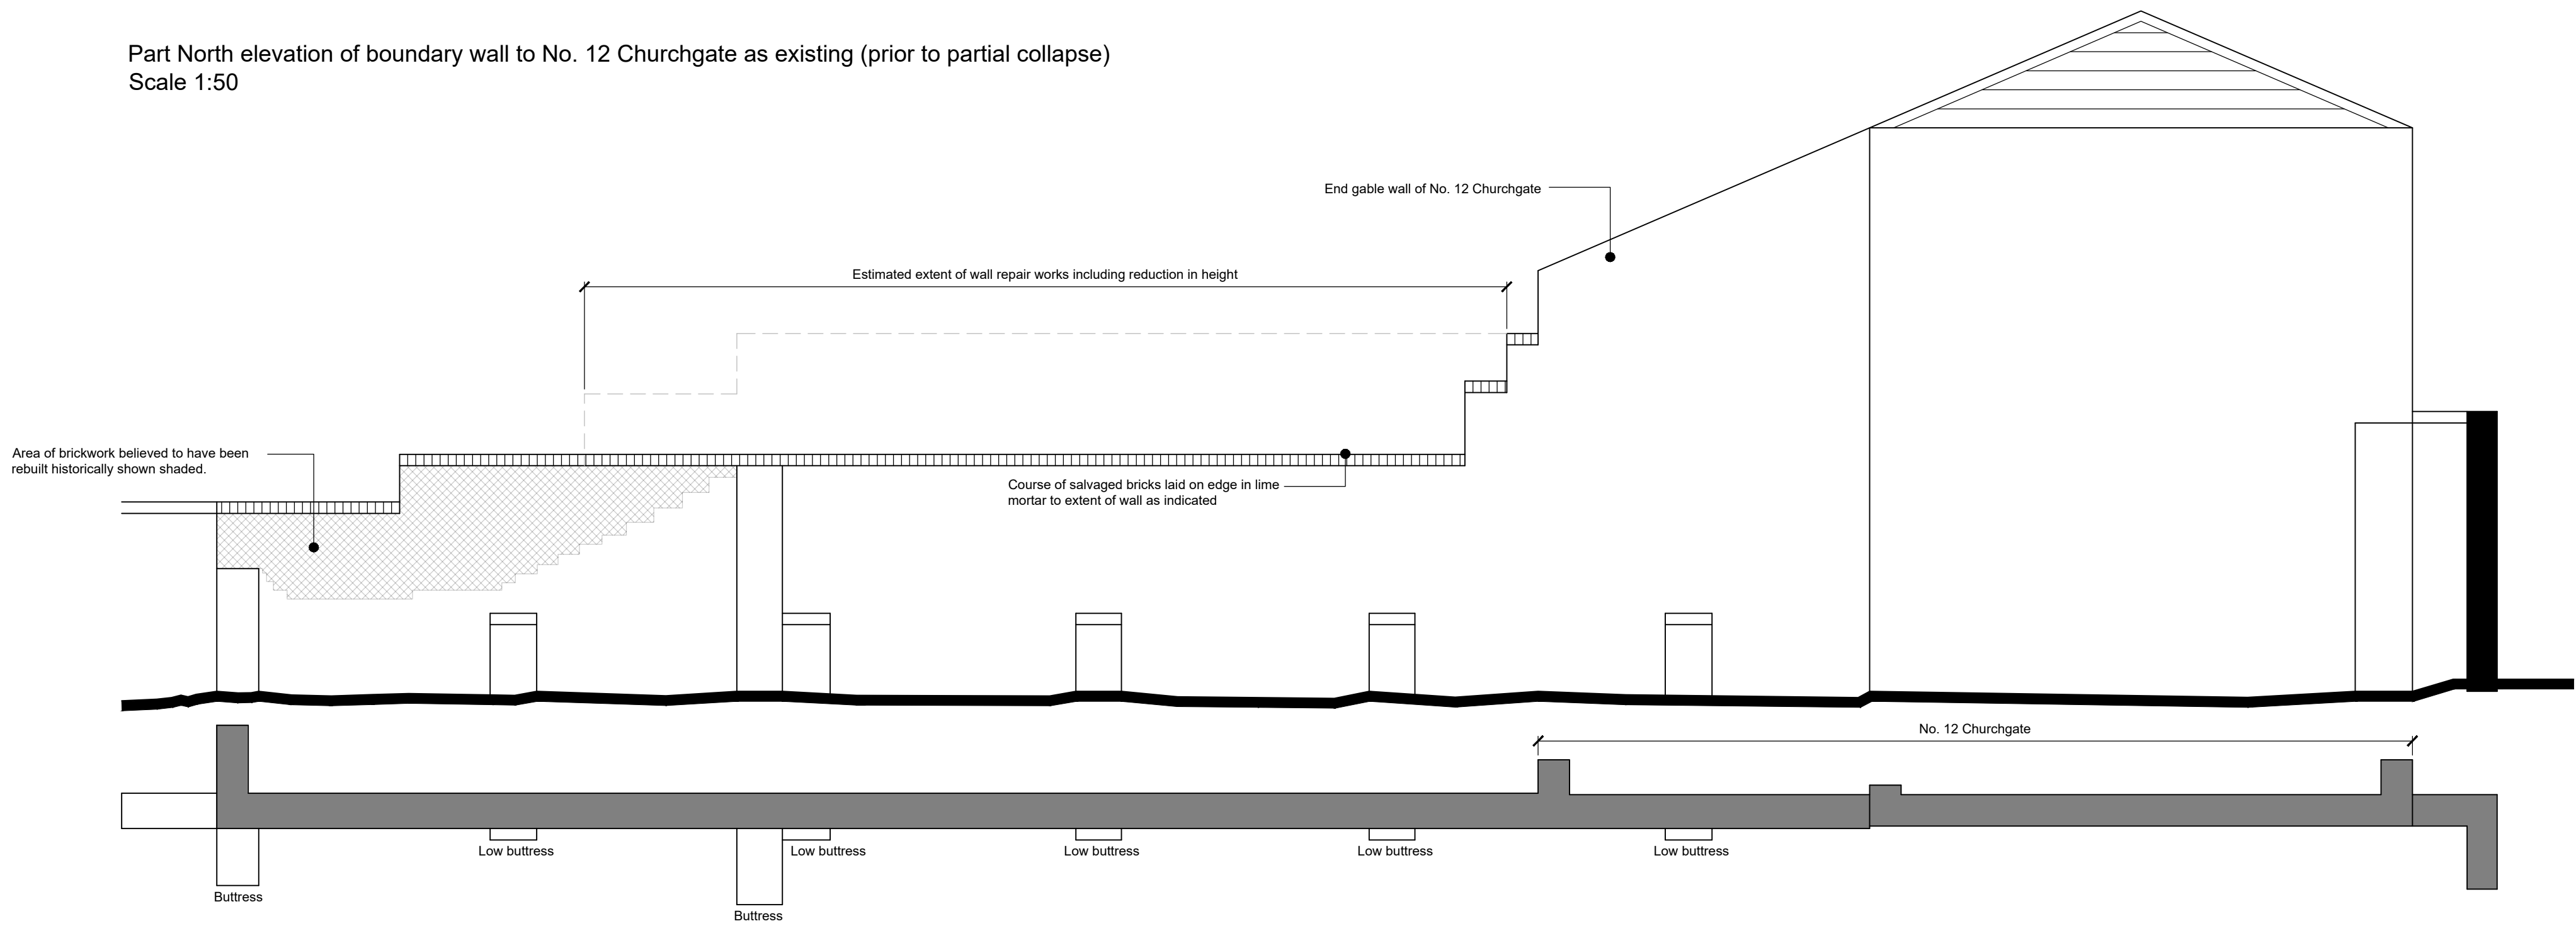

Part plan and north elevation of boundary wall to No. 12 Churchgate as existing (after partial collapse)
Scale 1:50

SCALE 1 : 50
SCALE 1 : 1



View of wall from SE prior to partial collapse and rebuild



View of wall from SE after partial collapse and rebuild



View of wall from N after partial collapse and rebuild



Detailed view showing capping course set in lime mortar

X	XX.XX.XX	XXXXX	XXX
Ref.	Date	Description	Initial
Oglesby & Limb Ltd Chartered Architect Suite 1, Market Chambers 12 Market Place, Spalding, Lincs PE11 1SL Tel: 01775 761196 e-mail: design@o-l-ltd.co.uk			

Client:
South Holland District Council

Project:
**Ayscoughfee Hall Museum & Gardens
Church Gate, Spalding, PE11 2RA**

**Proposed repair works to boundary
wall including reduction in height**

Drawing Title:
Elevations and photos as existing
PLANNING & LBC APPLICATION ISSUE

Date:	April 2022	Scale:	as shown @ A1
Drawn by:	ajo	Checked by:	cls

Drawing Number:	Rev.
A1572-30	P1