




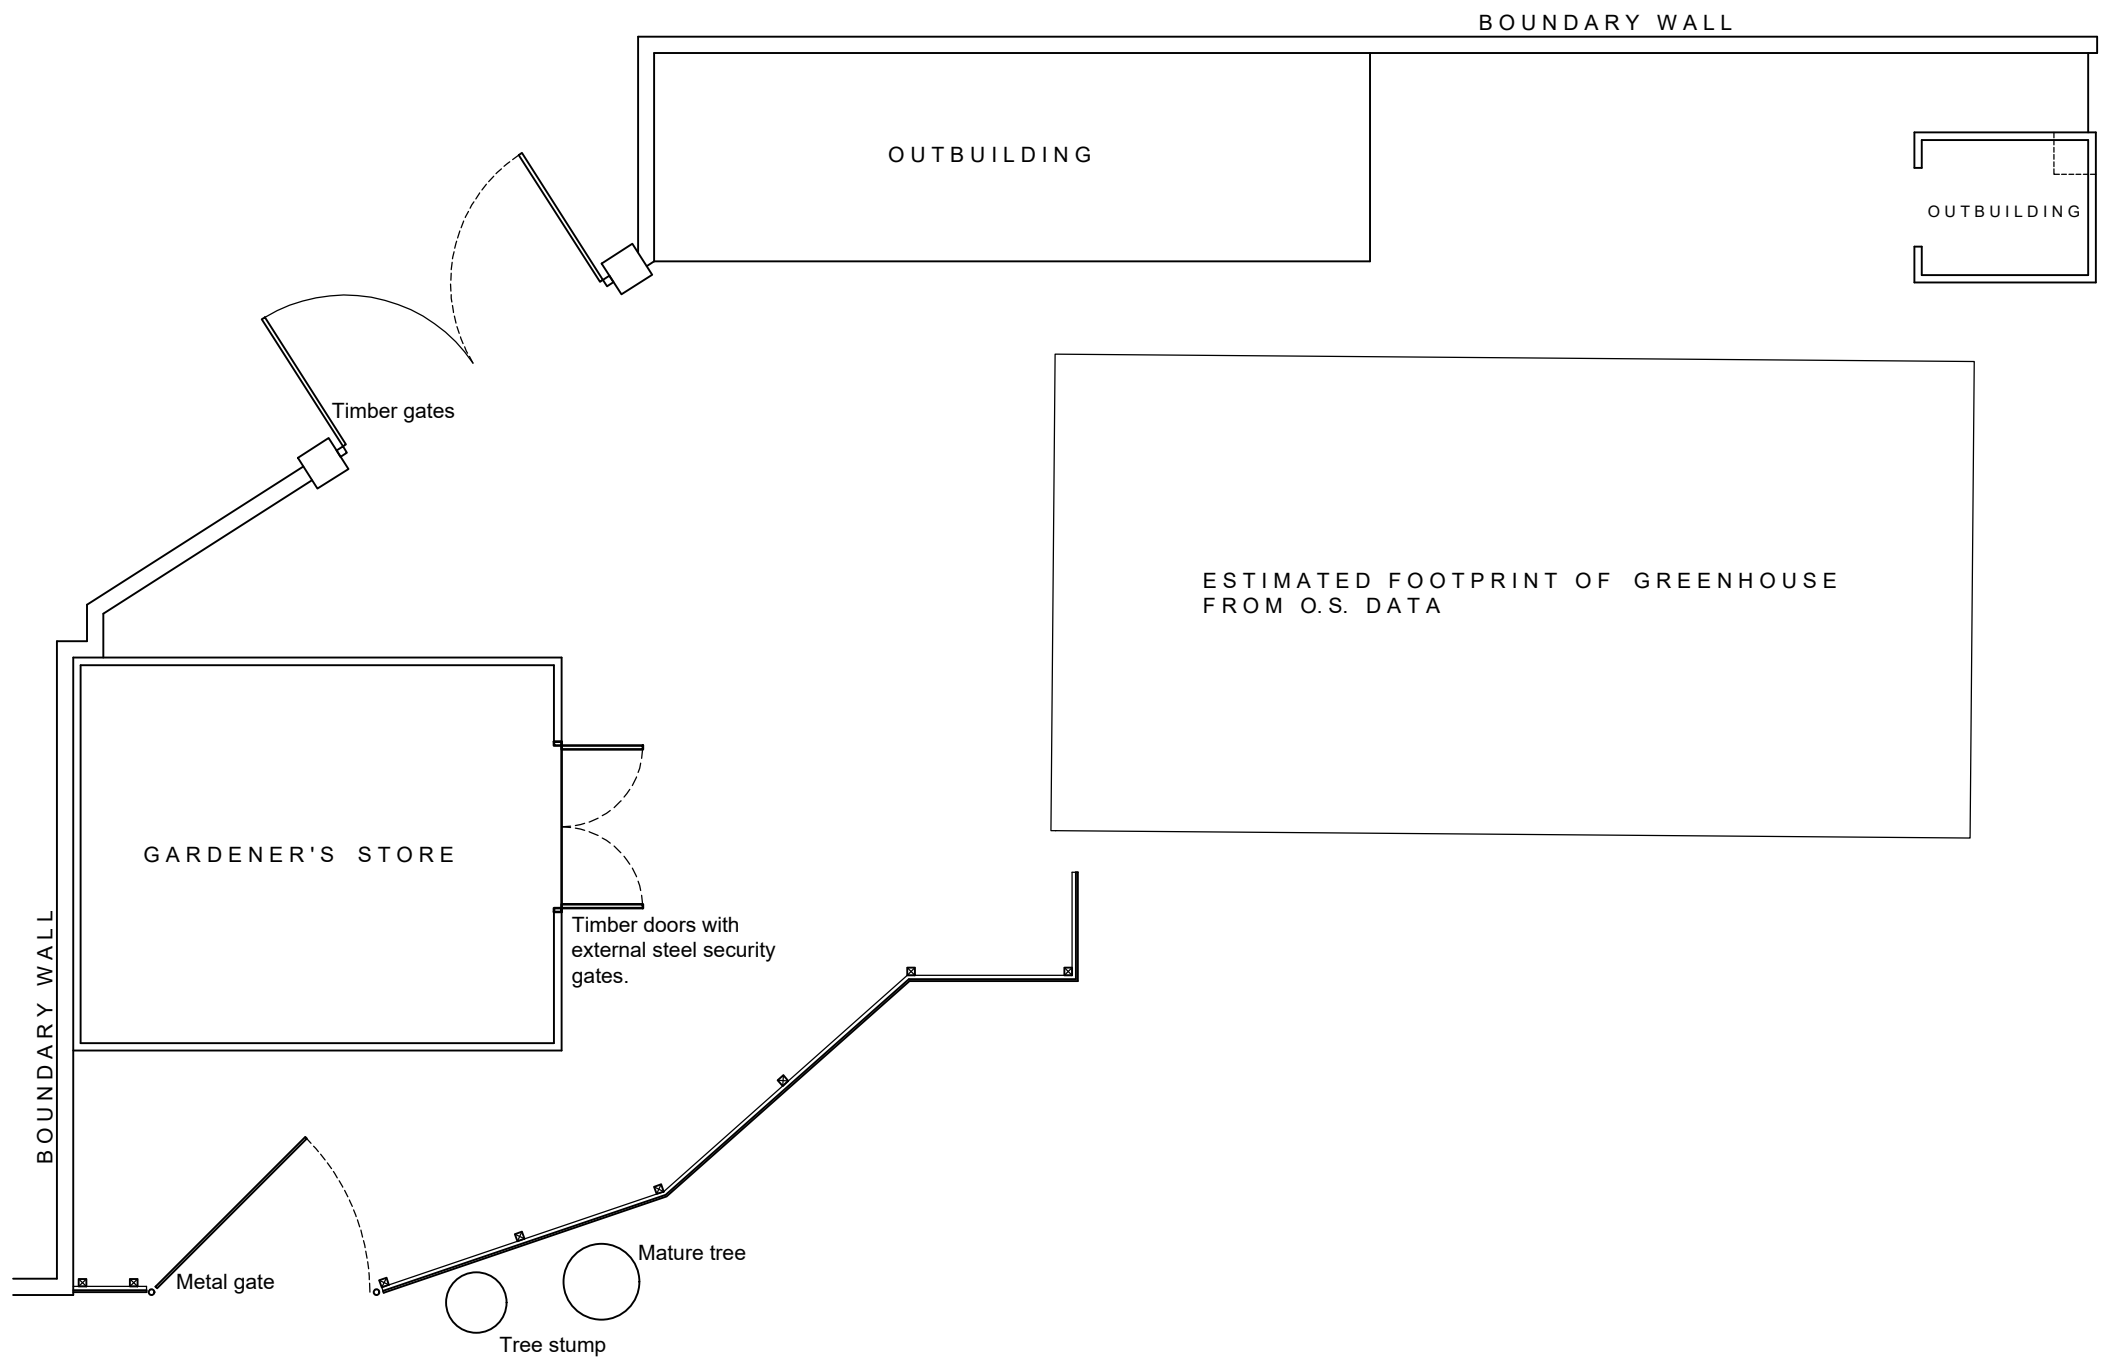

Plan of Gardener's Area prior to 2021 / 2022 works (estimated) - existing
Scale 1:100
SCALE 1 : 100
SCALE 1 : 1

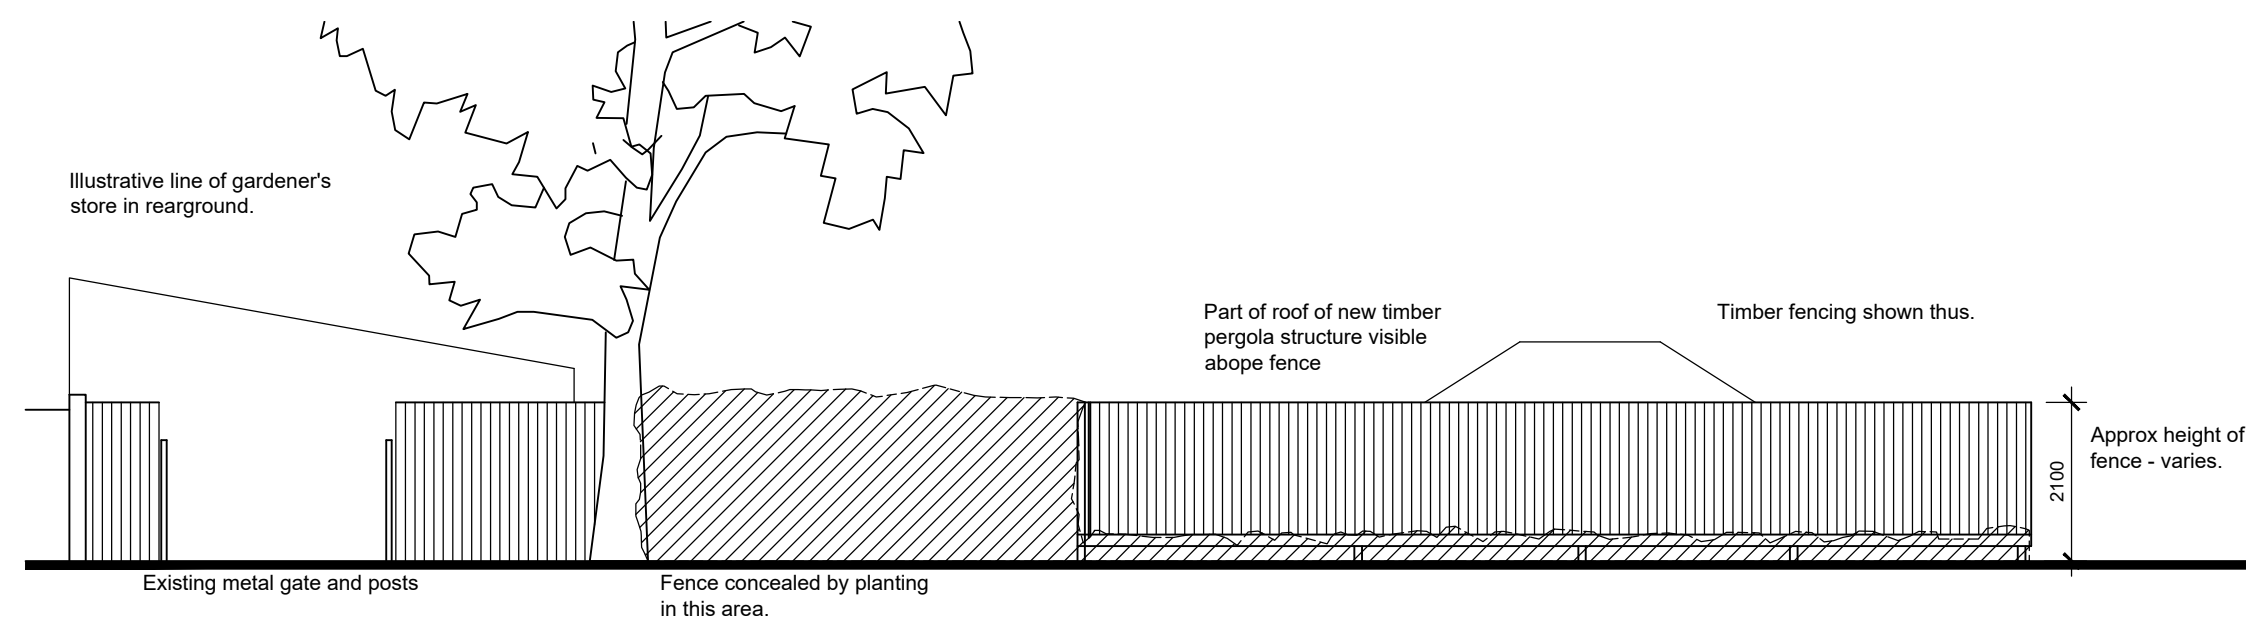


South elevation showing fence and pergola in rearground
Scale 1:100
SCALE 1 : 100
SCALE 1 : 1

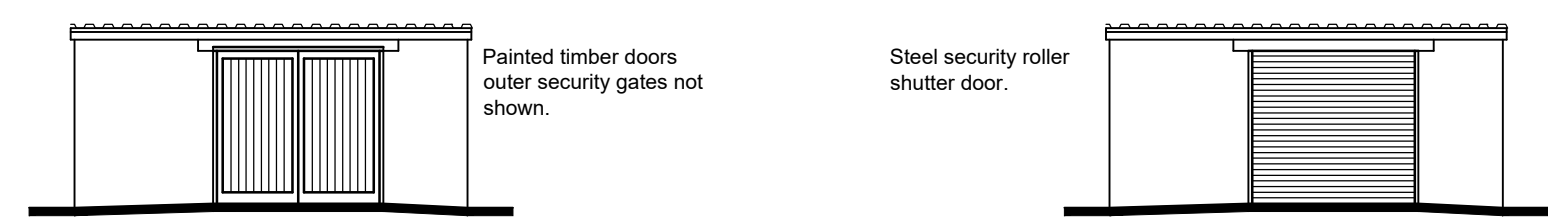


East elevation of Gardener's Store as existing
Scale 1:100
SCALE 1 : 100
SCALE 1 : 1


East elevation of Gardener's Store as proposed
Scale 1:100

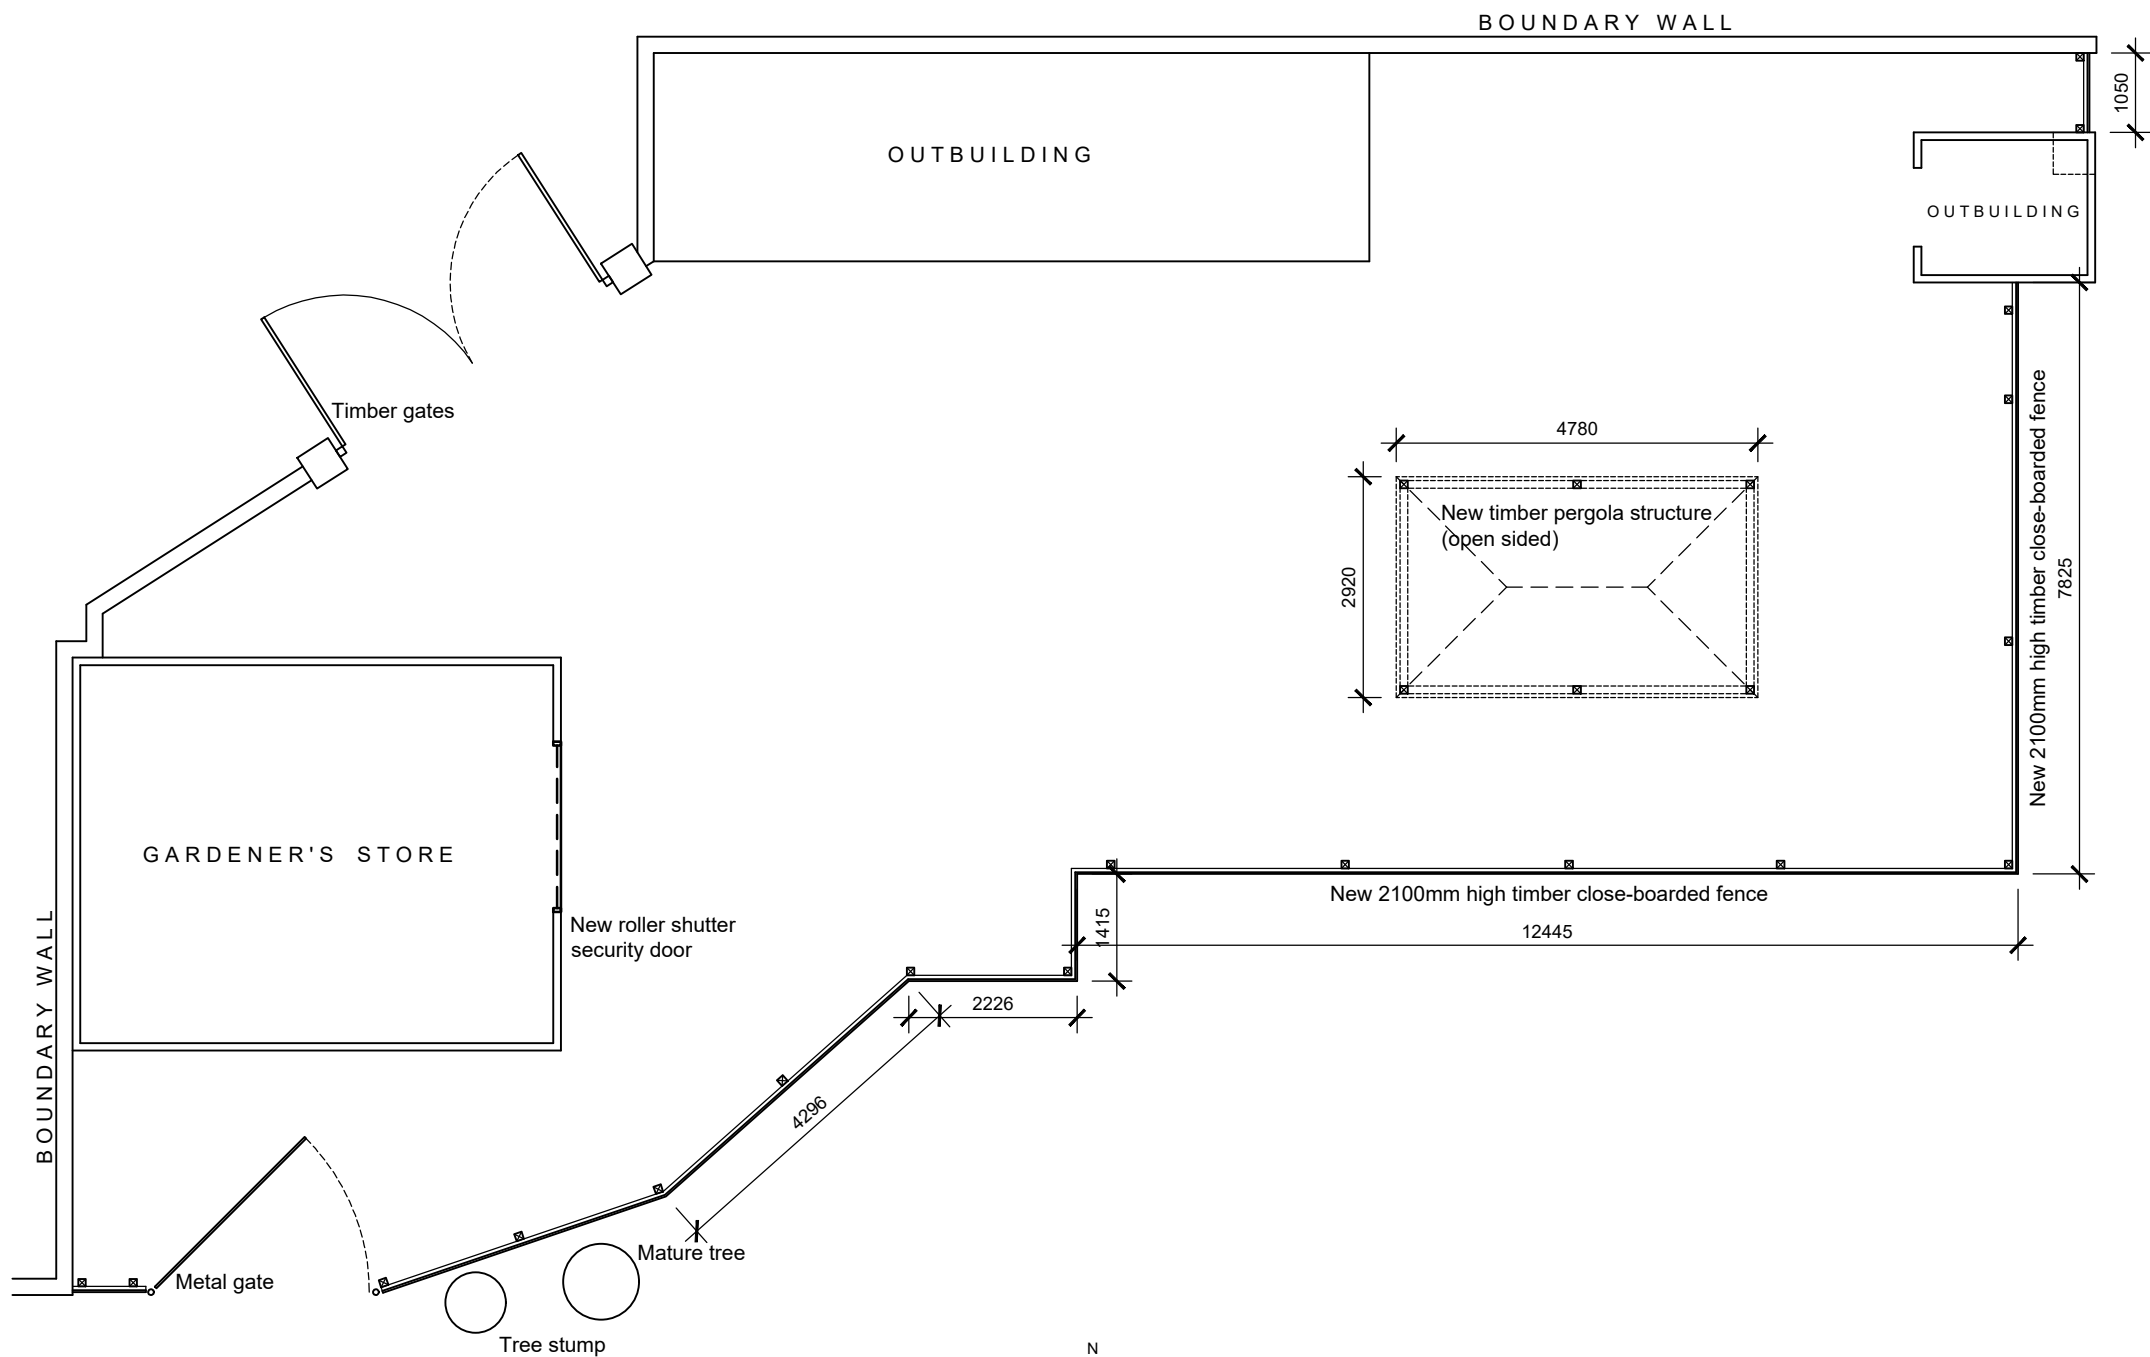

Plan of Gardener's Area after 2021 / 2022 works - proposed
Scale 1:100

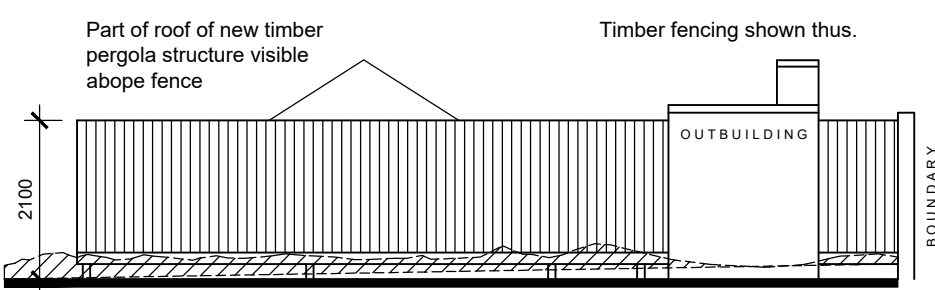

East elevation showing fence and pergola in rearground
Scale 1:100

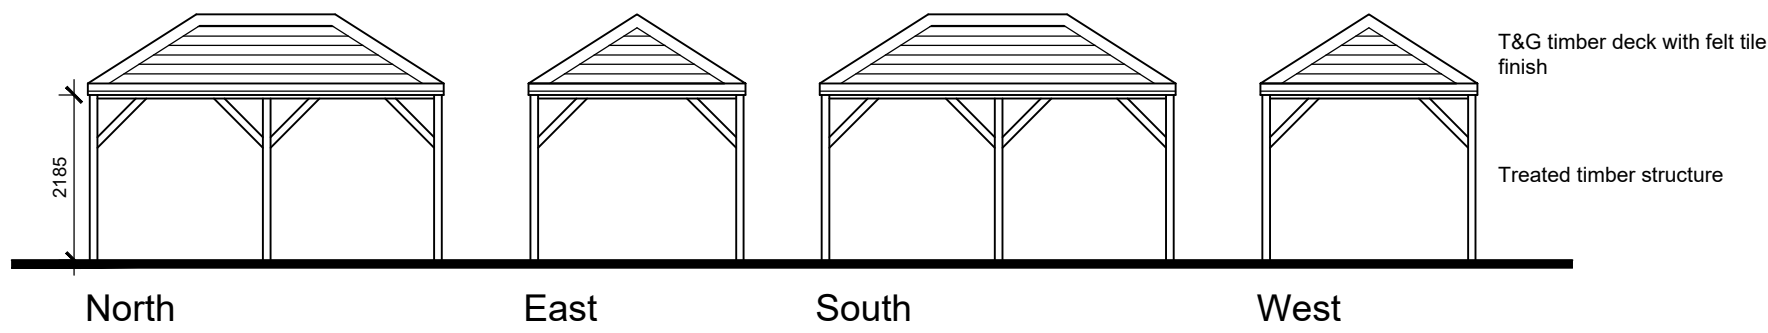

Indicative Elevations of timber pergola structure
Scale 1:100

DO NOT SCALE THIS DRAWING. THE CONTRACTOR IS DEEMED TO HAVE CHECKED ALL DIMENSIONS ON SITE AND REPORT ANY DISCREPANCIES TO OGLESBY & LIMB LTD. THE CONTENTS OF THIS DRAWING ARE COVERED BY COPYRIGHT AND REMAIN THE PROPERTY OF OGLESBY & LIMB LTD. WRITTEN APPROVAL MUST BE OBTAINED FROM OGLESBY & LIMB LTD PRIOR TO DUPLICATION OR REPRODUCTION OF THIS DRAWING OR ITS CONTENTS. ANY DIMENSIONS NOT SHOWN ARE TO BE CHECKED AND AGREED WITH OGLESBY & LIMB LTD.

X	XX.XX.XX	XXXXX	XXX
Ref.	Date	Description	Initial
Oglesby & Limb Ltd Chartered Architect Suite 1, Market Chambers 12 Market Place, Spalding, Lincs PE11 1SL Tel: 01775 761196 e-mail: design@o-l-ltd.co.uk O&L			

Client:
South Holland District Council

Project:
Ayscoughfee Hall Museum & Gardens
Church Gate, Spalding, PE11 2RA

Proposed works to Gardener's Area

Drawing Title:
Plans, elevation and photos showing demolition of greenhouse, erection of fencing and pergola, and replacement of door to Gardener's Store.
PLANNING & LBC APPLICATION ISSUE

Date:	April 2022	Scale:	as shown @ A1
Drawn by:	ajo	Checked by:	cls

Drawing Number:	Rev.
A1572-40	P1



View from south, fence and pergola visible right of centre



View from south showing new fencing.



View of fencing from inside gardener's area



View of timber pergola



View of gardener's store door to be replaced