


SHDC
Planning & Development
16 JUN 2010
Ref: 0501-10

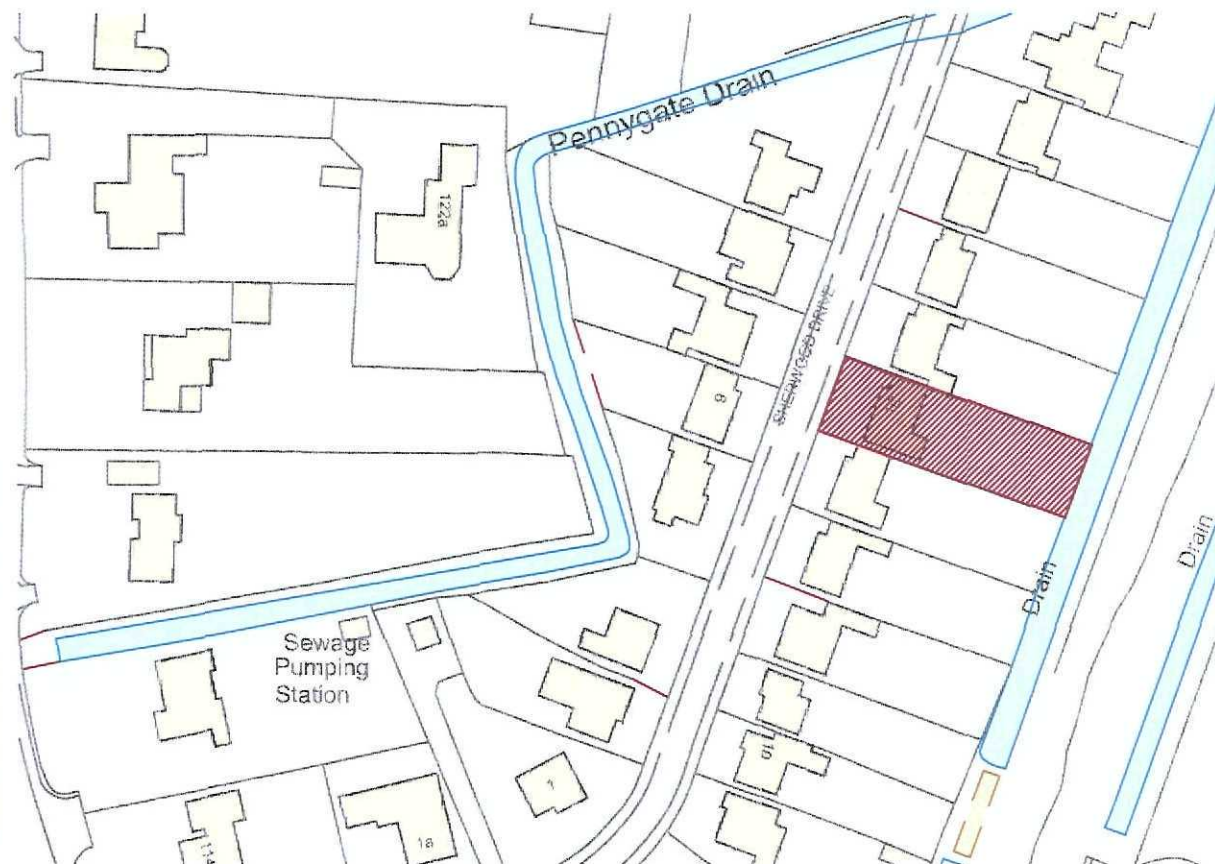

Site Location Plan

Scale 1:1250



2nd Floor - 58 Sheepmarket
Spalding
PE11 1BH
Tel: 01775 766 921
e-mail: enquiries@remiwaydesign.co.uk

Site:

20 Sherwood Drive
Spalding

Client:


Mr & Mrs Niall

Date: *****

Scale: as noted

Drawing No:

1913-01

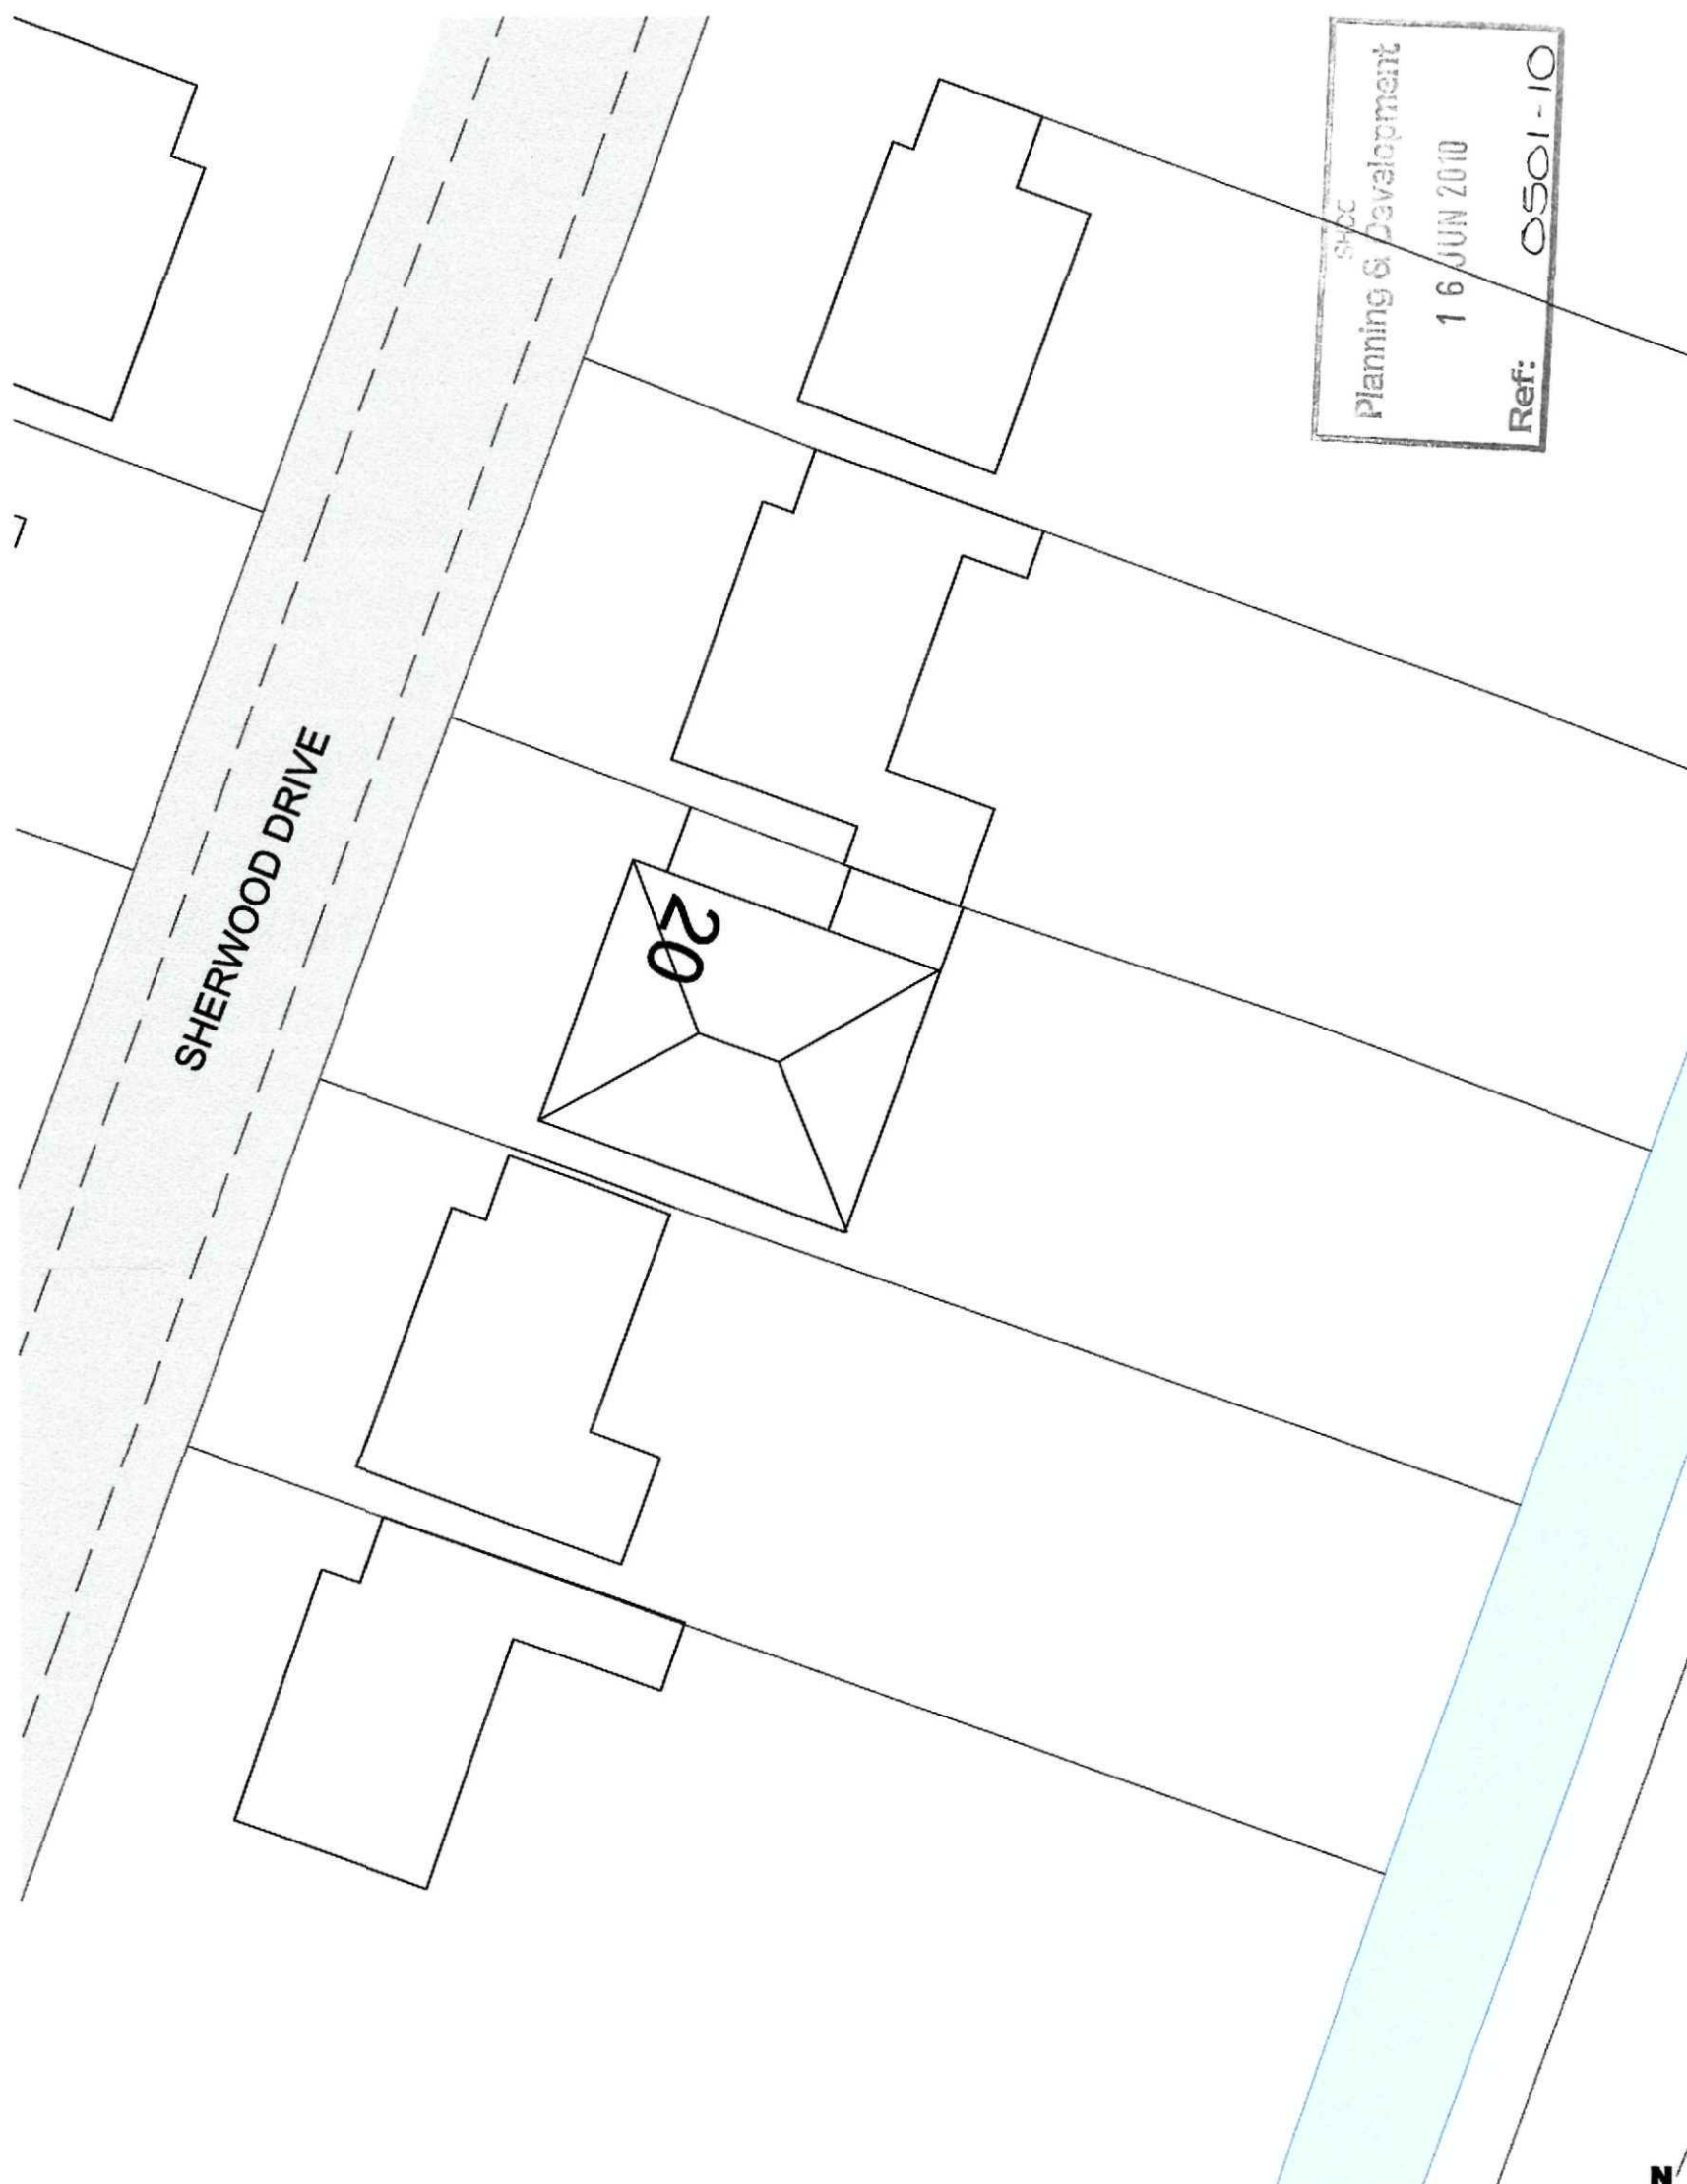

Site Block Plan
Scale 1:250



2nd Floor - 5B Sheepmarket
Spalding
PE11 1BH
Tel: 01775 768 921
e-mail: enquiries@remiwaydesign.co.uk

Site :

20 Sherwood Drive
Spalding

Client :

Mr & Mrs Niall




Date : *****

Scale : as noted

Drawing No:

1913-02

Contractor to check all Dimensions on site prior to ordering materials / commencing work. Do Not Scale from this Drawing - If in doubt then please ask

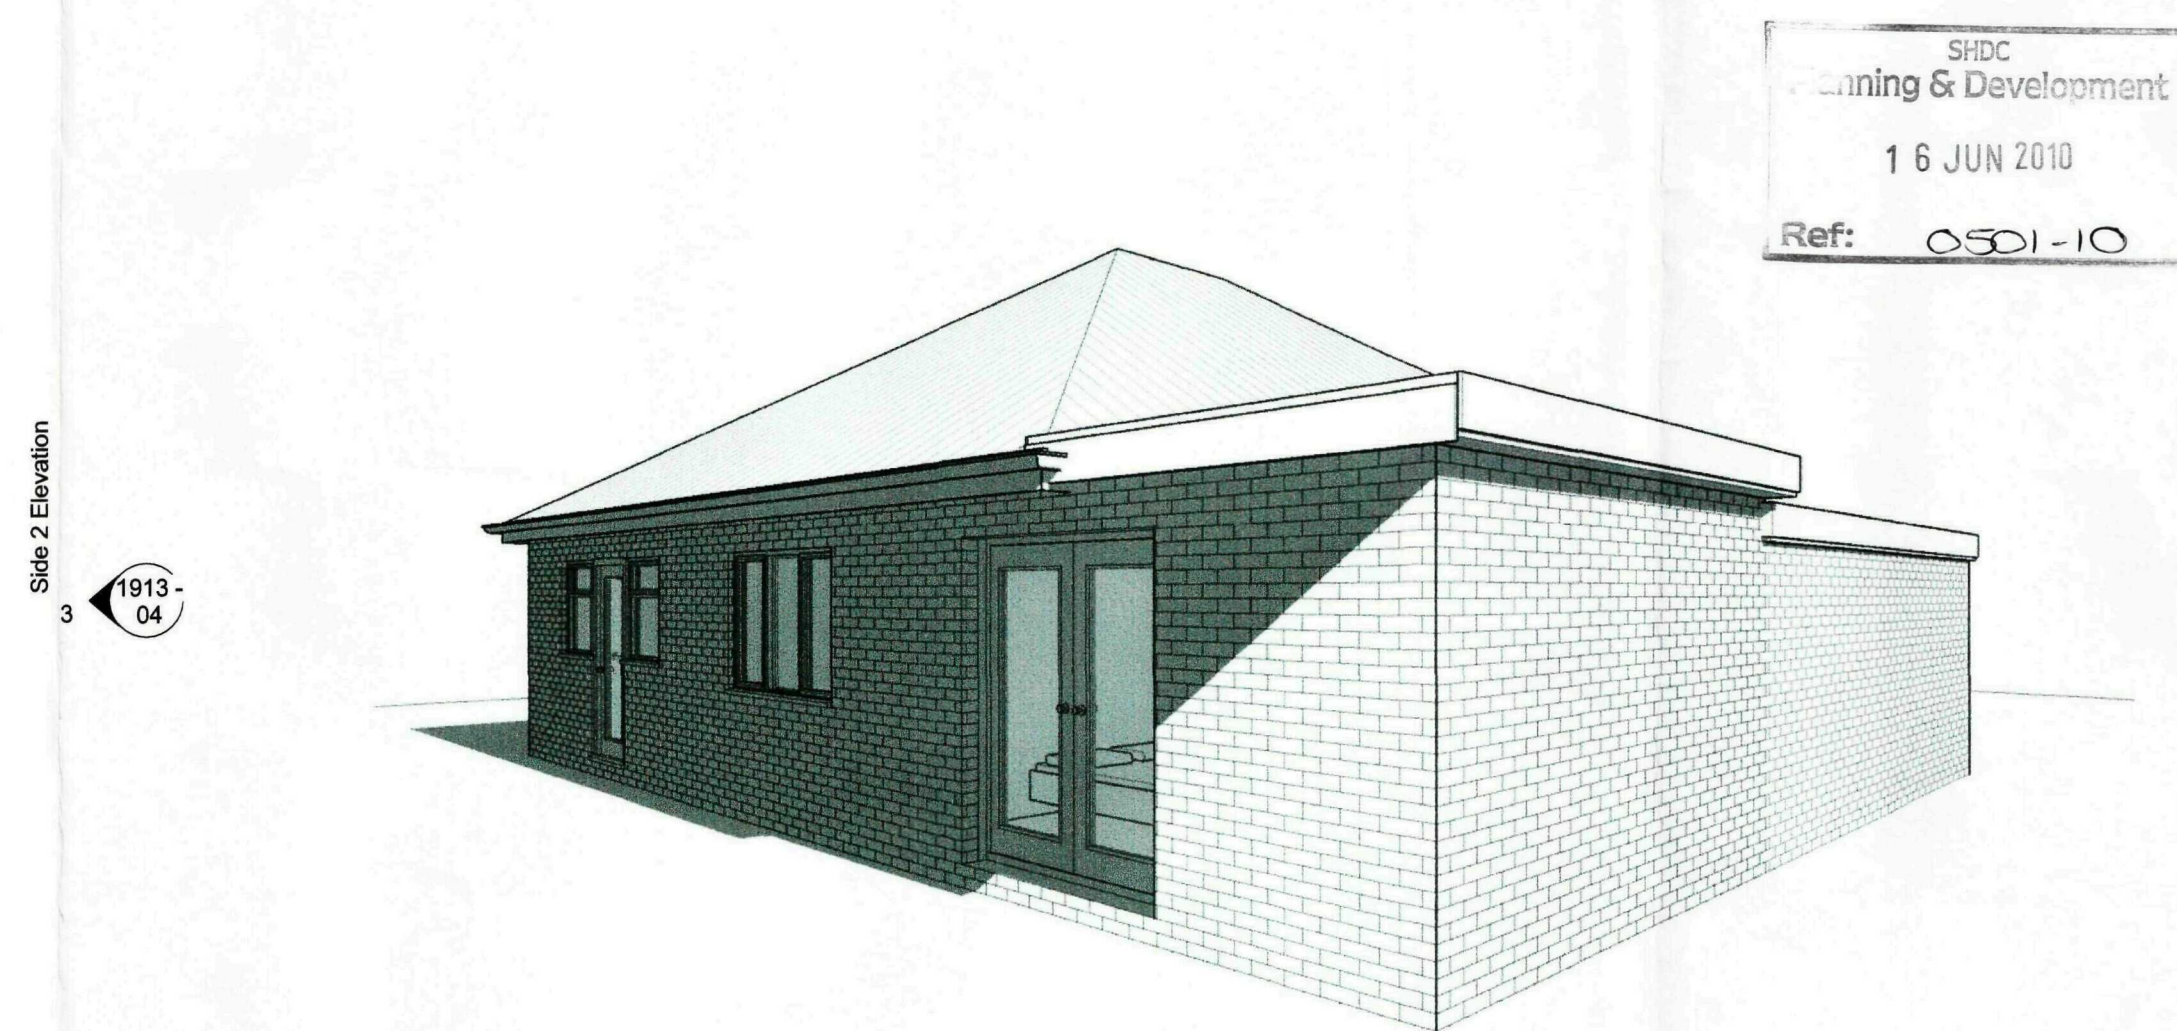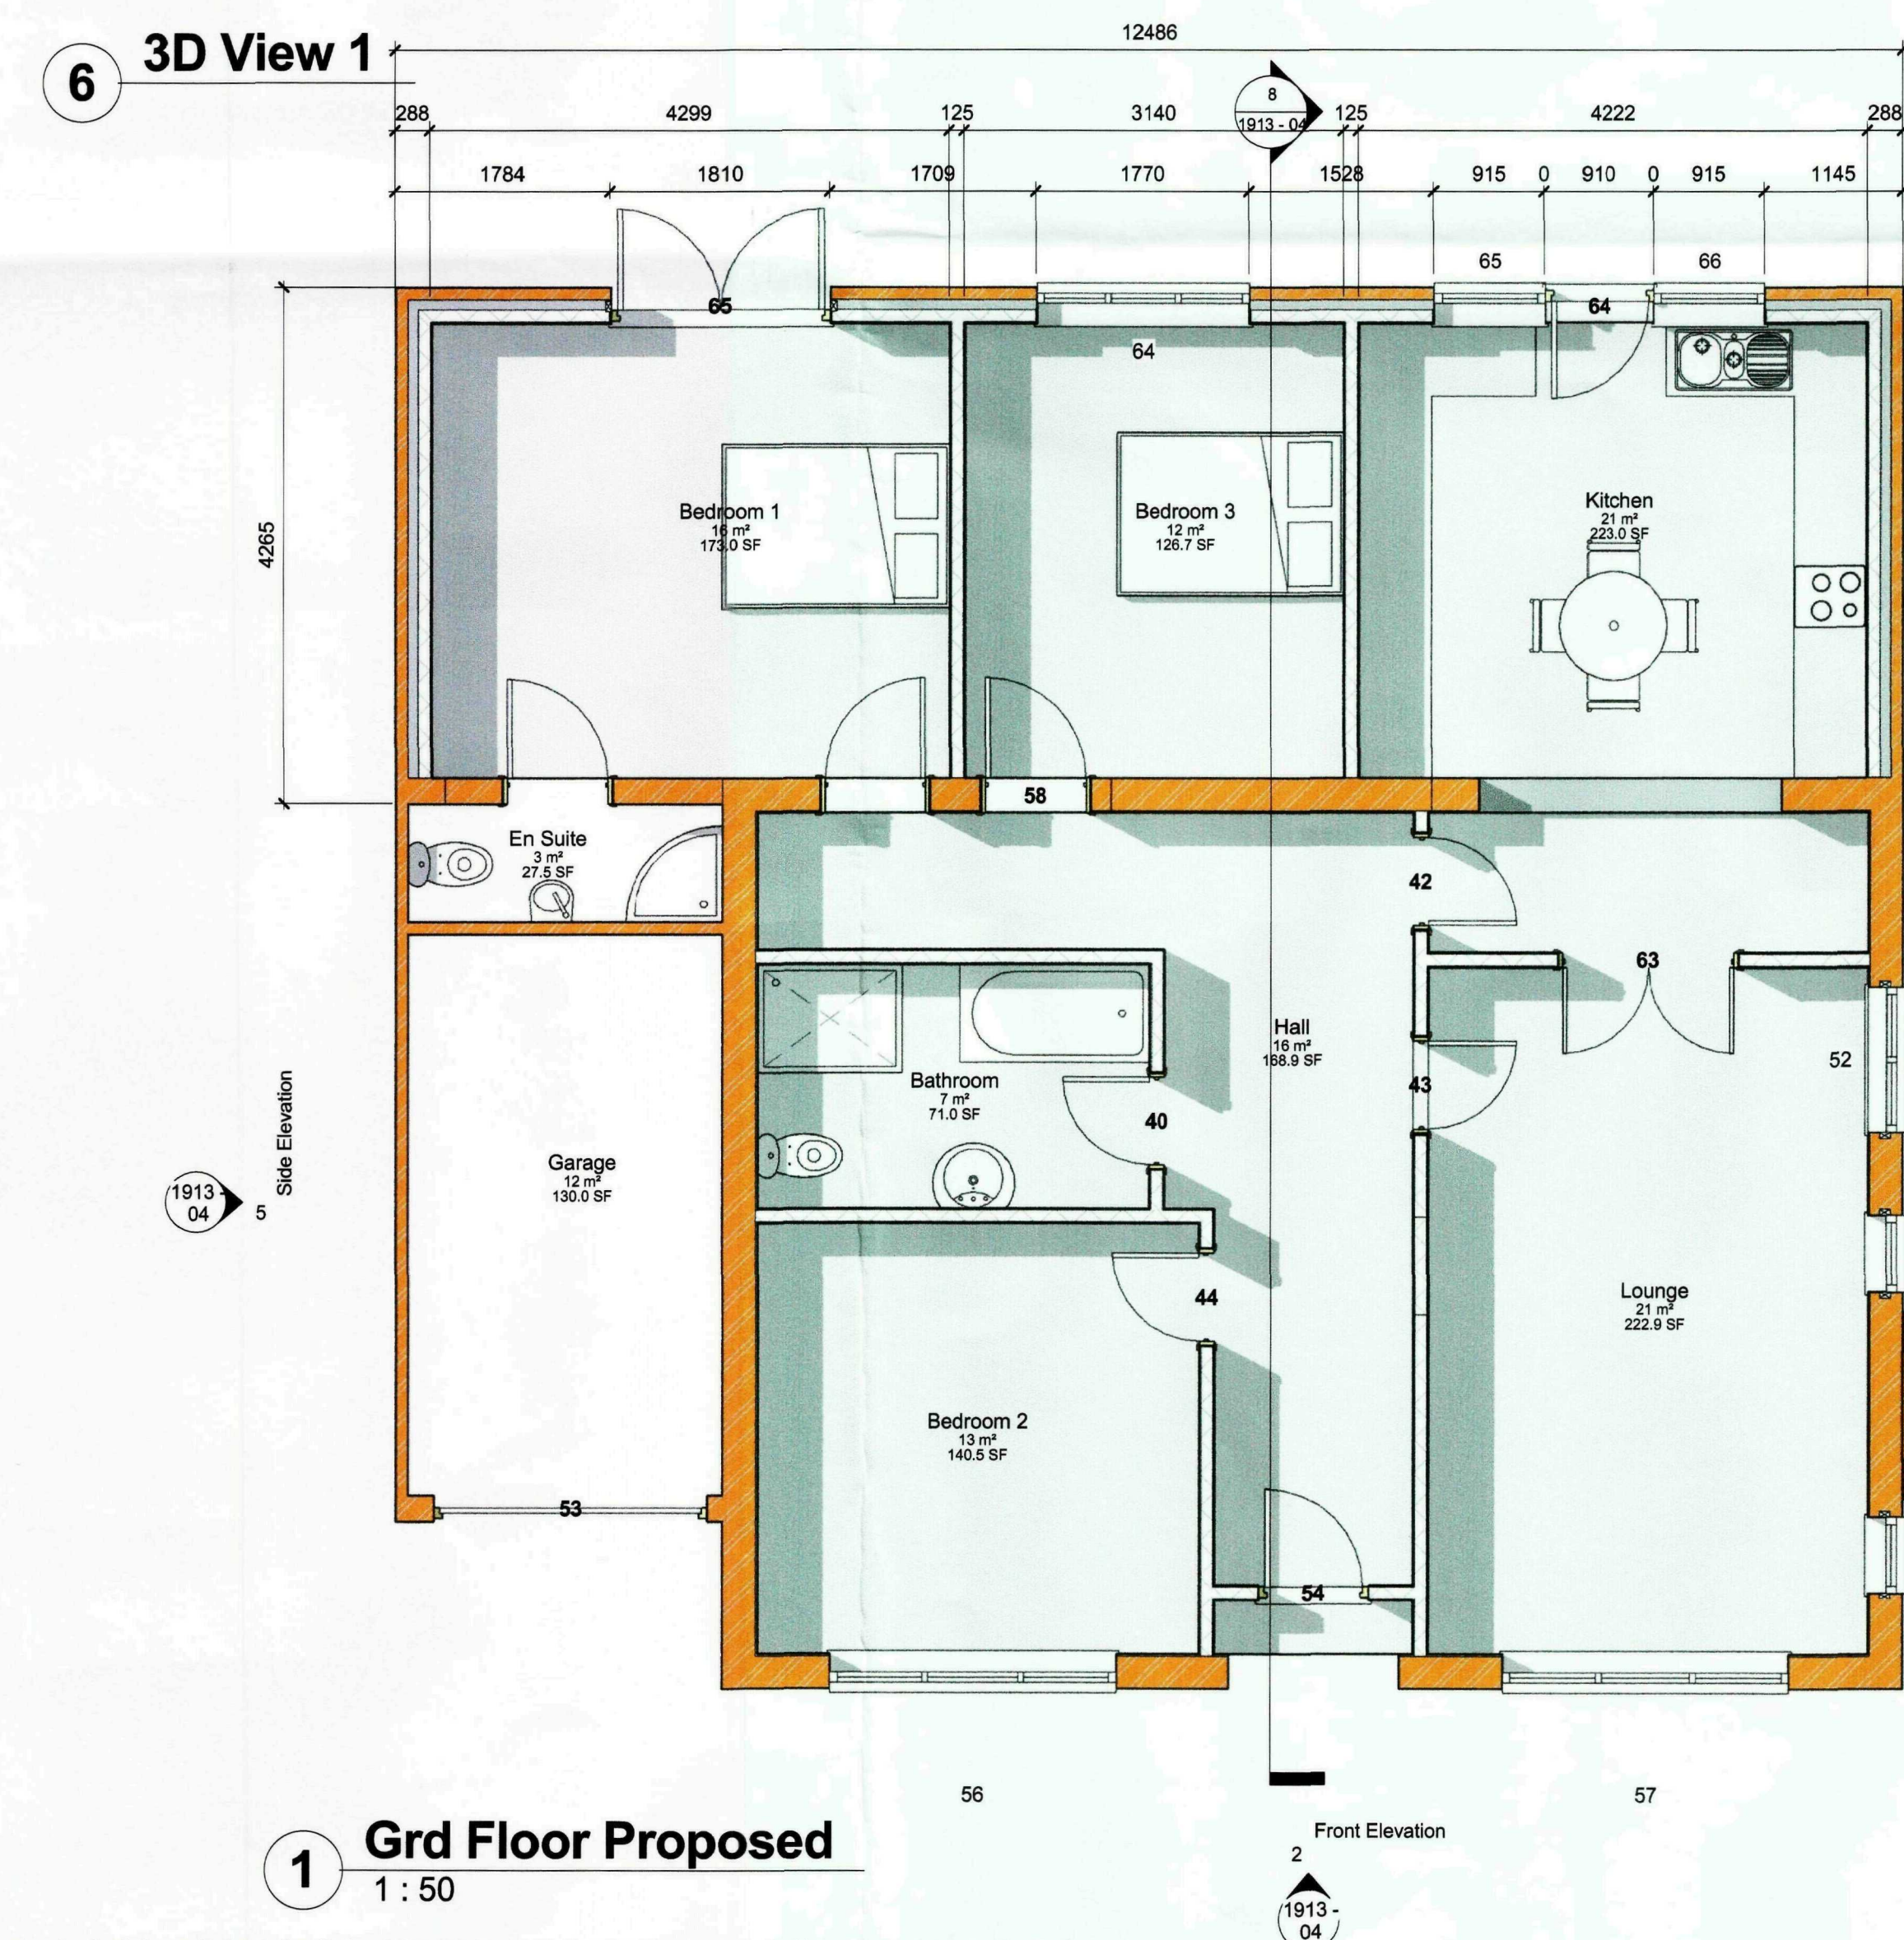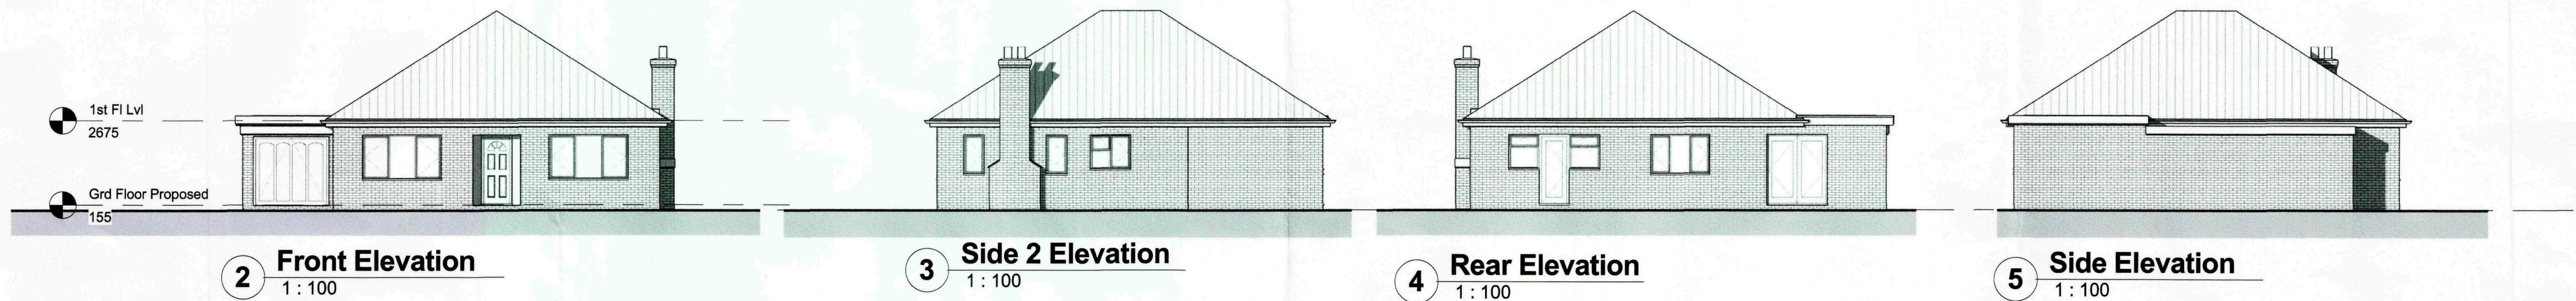

SHDC
Planning & Development
16 JUN 2010
Ref: 0501-10

GENERAL CONDITIONS
Contractors are responsible for checking all dimensions on site when work commences and before ordering any materials. Any discrepancies should be brought to the attention of the Client for remedial action before commencing further.
All materials not specified to be of a standard suitable for the work proposed and be fit for purpose. All work to be in accordance with good building practice and all necessary BS codes for Workmanship on Building Sites.

A - 09.06.10 - Amended to suit Clients comments
Revisions

Client: **Mr & Mrs Niall**

Site: **Alterations to 20
Sherwood Drive, Spalding**


Dwg Title: **Proposed Plans**



2nd Floor - 5B Sheepmarket
Spalding
P E 11 1 B H
Tel : 01775 768 921
e-mail: enquiries@remwaydesign.co.uk

Dwg Size	Drawing Number	Revision:
a1	1913 - 04	A

Contractor to check all Dimensions on site prior to ordering materials / commencing work.Do Not Scale from this Drawing - If in doubt then please ask

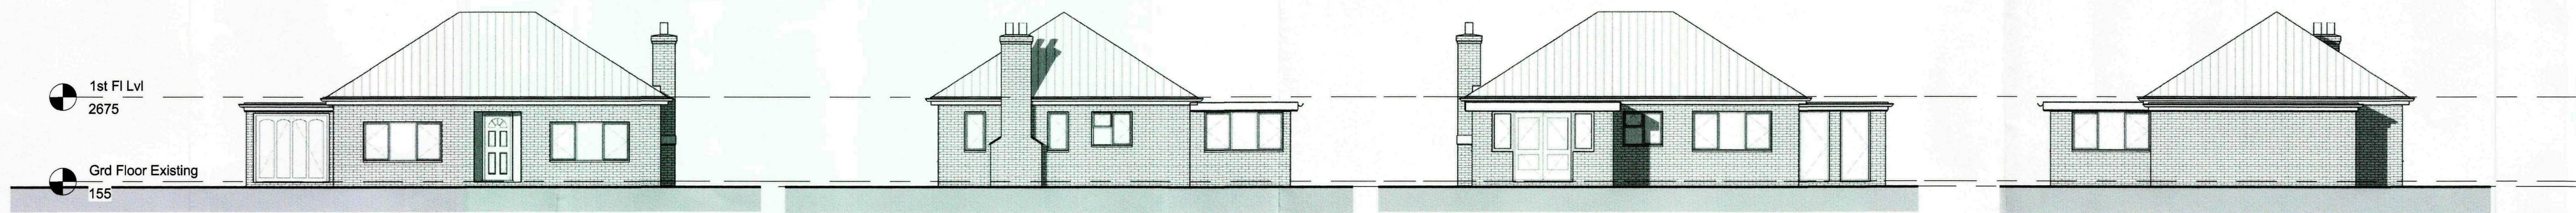


2 Front Elevation
1 : 100


3 Side 2 Elevation
1 : 100

4 Rear Elevation
1 : 100

5 Side Elevation
1 : 100

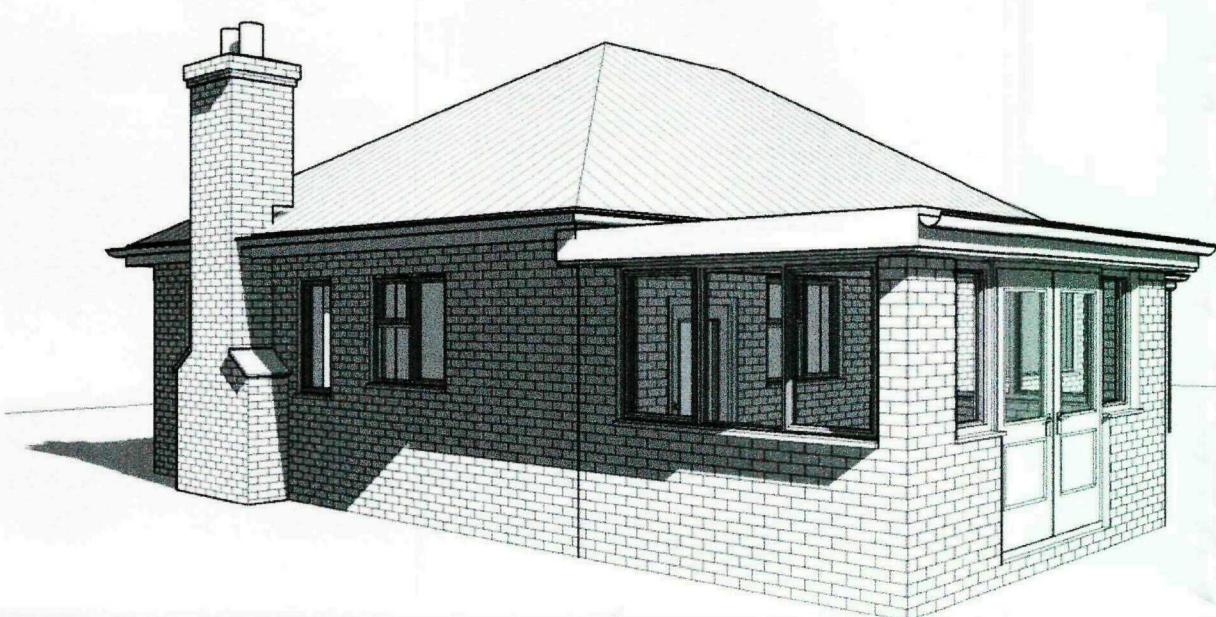

6 3D View 1

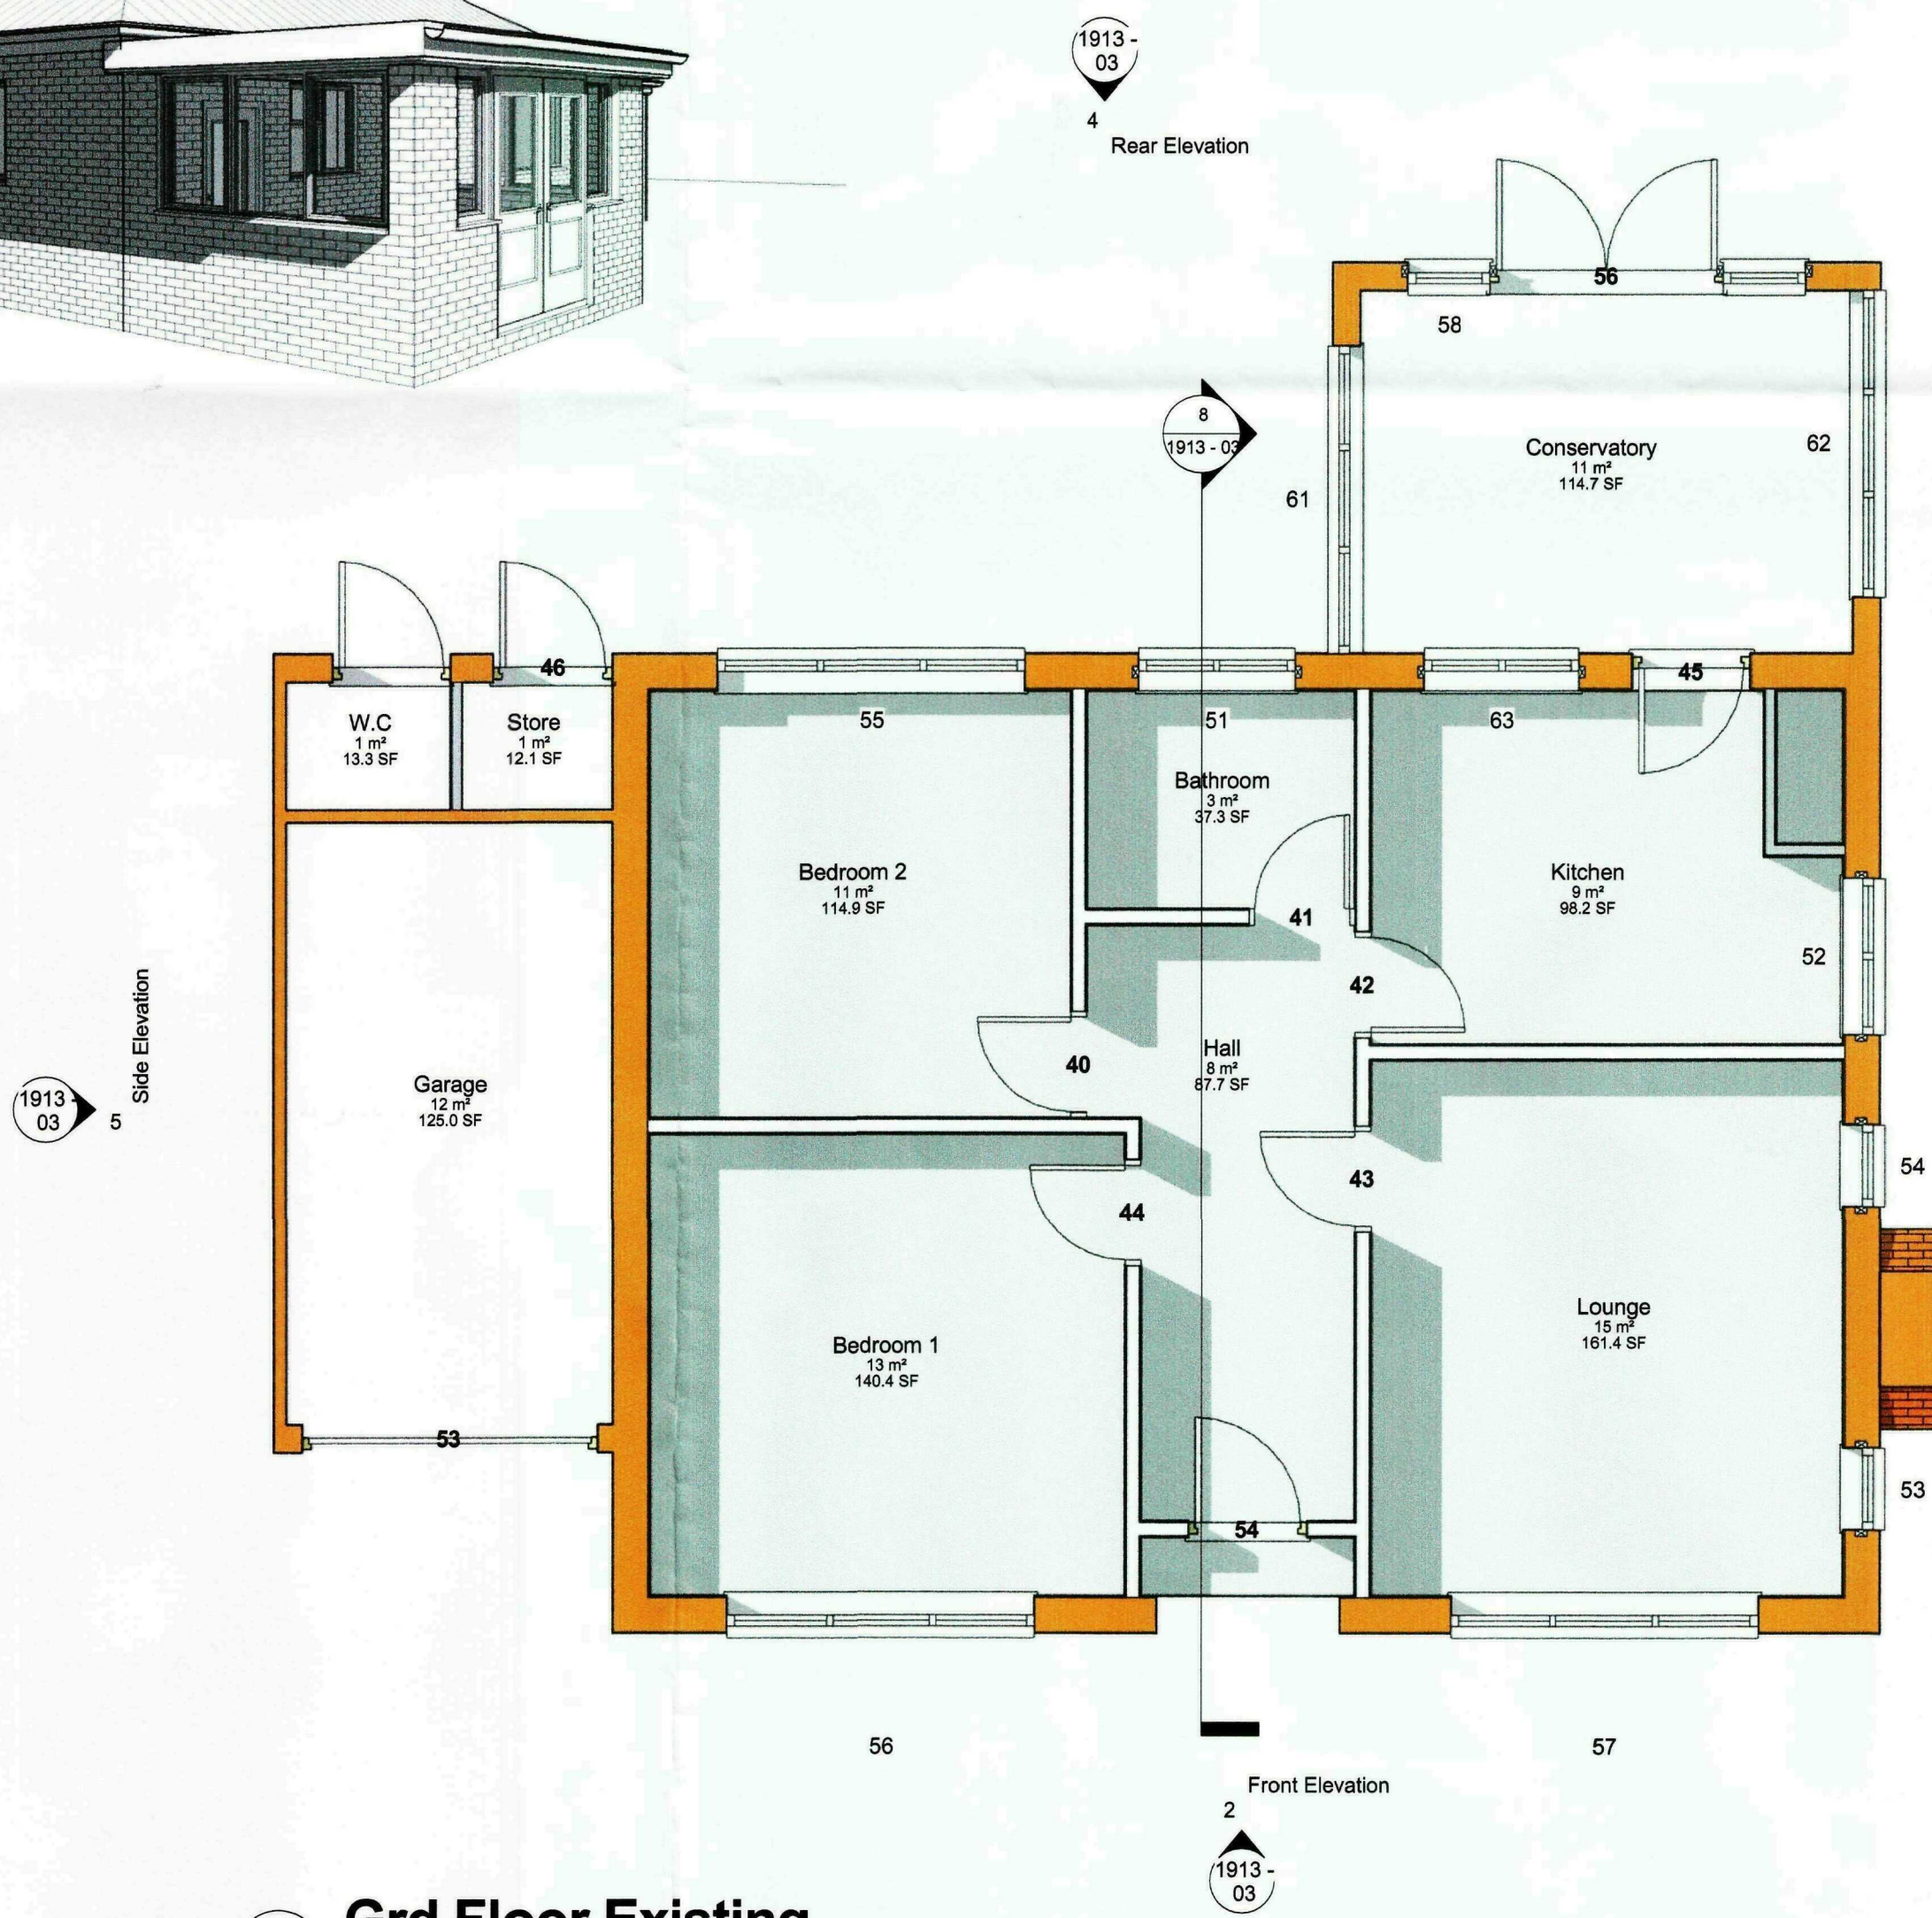

1 Grd Floor Existing
1 : 50



8 Section 1
1 : 50

Side 2 Elevation
3 1913-03



7 3D View 2



GENERAL CONDITIONS
Contractors are responsible for checking all dimensions on site when work commences and before ordering any materials. Any discrepancies should be brought to the attention of the Client for remedial action before commencing further.
All materials not specified to be of a standard suitable for the work proposed and be fit for purpose. All work to be in accordance with good building practice and all necessary BS codes for Workmanship on Building Sites.

Revisions
Client: Mr & Mrs Niall
Site: Alterations to 20 Sherwood Drive, Spalding
Drg Title: Existing Plans

remway Design Ltd
2nd Floor - 5B Sheepmarket Spalding
PE11 1BH
Tel : 01775 768 921
e-mail: enquiries@remwaydesign.co.uk
Drg Size: a1 Drawing Number: 1913 - 03 Revision: