

Totem posts to be steel with PPC finish to match RAL 9006 (silver).

Panels to be acrylic, colour as images with internal illumination.


Note: Lux level for illuminated totem = 295.3 lux

NOTES:

DO NOT SCALE FROM THIS DRAWING.
VERIFY ALL DIMENSIONS AND SETTING OUT ON SITE.
NOTIFY ANY DISCREPANCIES TO THE ARCHITECT.
FOR STRUCTURAL INFORMATION, REFER TO STRUCTURAL ENGINEER'S DRAWINGS.
FOR M&E INFORMATION, REFER TO M&E ENGINEER'S AND SUB-CONTRACTOR'S DRAWINGS.
FOR HEALTH & SAFETY INFORMATION, REFER TO HEALTH & SAFETY RISK ASSESSMENTS.

TO BE READ IN CONJUNCTION WITH FOLLOWING HCD DRAWINGS:-

PL40 - EXISTING SITE PLAN
PL41 - EXISTING STORE ELEVATIONS
PL42 - PROPOSED STORE ELEVATIONS
PL43 - PROPOSED SITE SIGNAGE LOCATION PLAN
PL45 - PROPOSED WELCOME WALL & ATM SIGNAGE

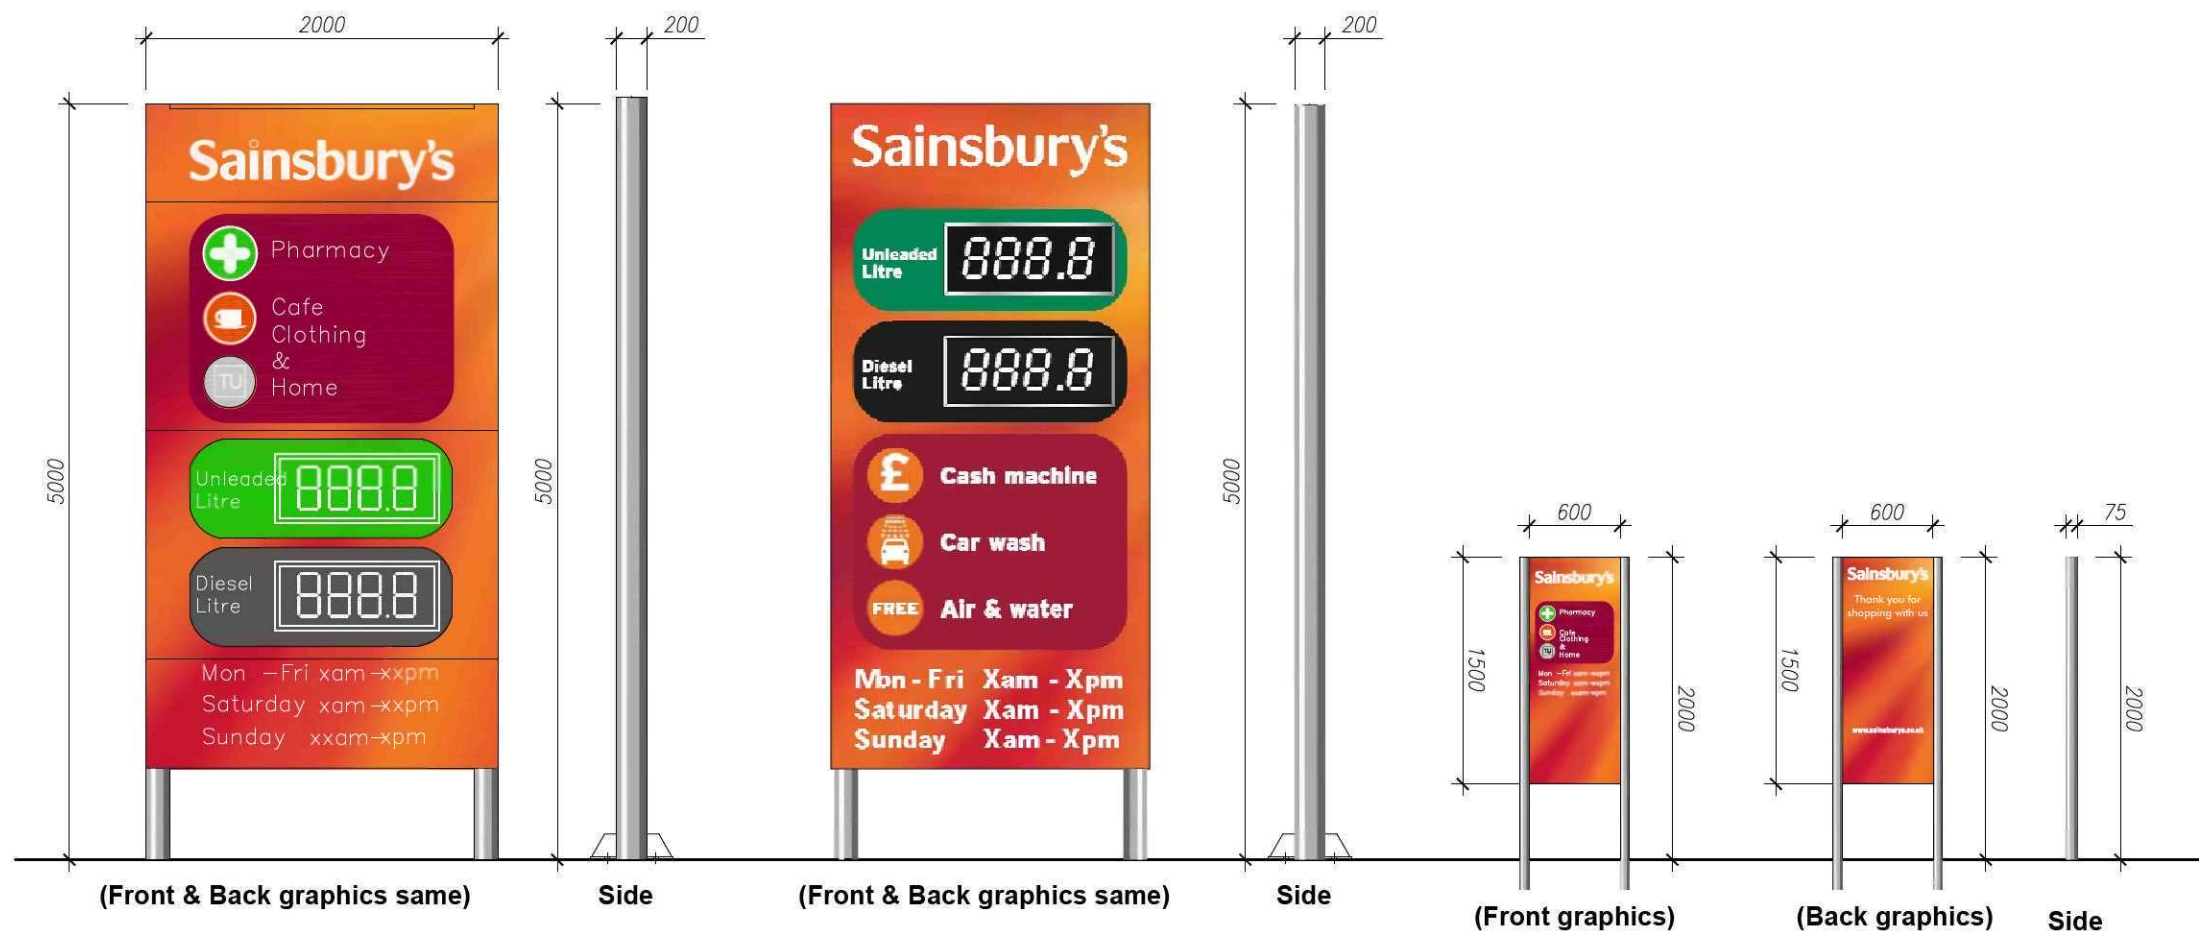

TOTEM - COMBINED 5m TOTEM
2No. Sign (Internally Illuminated)
1:50 scale



TOTEM - PFS 5m TOTEM
1No. Sign (Internally Illuminated)
1:50 scale



TOTEM - TYPICAL PEDESTRIAN TOTEM
3No. Signs (Non-illuminated)
1:50 scale



REVISION: * BY: SDH CHECKED: DUW DATE: 23/06/2011
ISSUED FOR PLANNING.

PLANNING

PLOT DATE:



for
Sainsbury's
CLIENT:
**STORE EXTENSION
HOLLAND RETAIL PARK
SPALDING**

PROJECT:
**SIGNAGE DETAILS
TOTEM SIGNS**

DRAWING:
DRAWN BY: SDH SCALE: 1:50 A3 DATE: APRIL 2011

Hadfield Cawkwell Davidson

17 Broomgrove Rd, Sheffield, S10 2LZ. T 0114 266 8181 F 0114 266 6246 www.hcd.co.uk

Architecture | Engineering | Interior Design | Masterplanning | Urban Design

DISCIPLINE: ARCH JOB NO: 2010-131 DRAWING NO: PL44 REV: *

S:\Architecture\2010-131\Drawings\Plot Sheets\Signage-Planning\PL44_Proposed Signage Details Totem Sign.dwg