

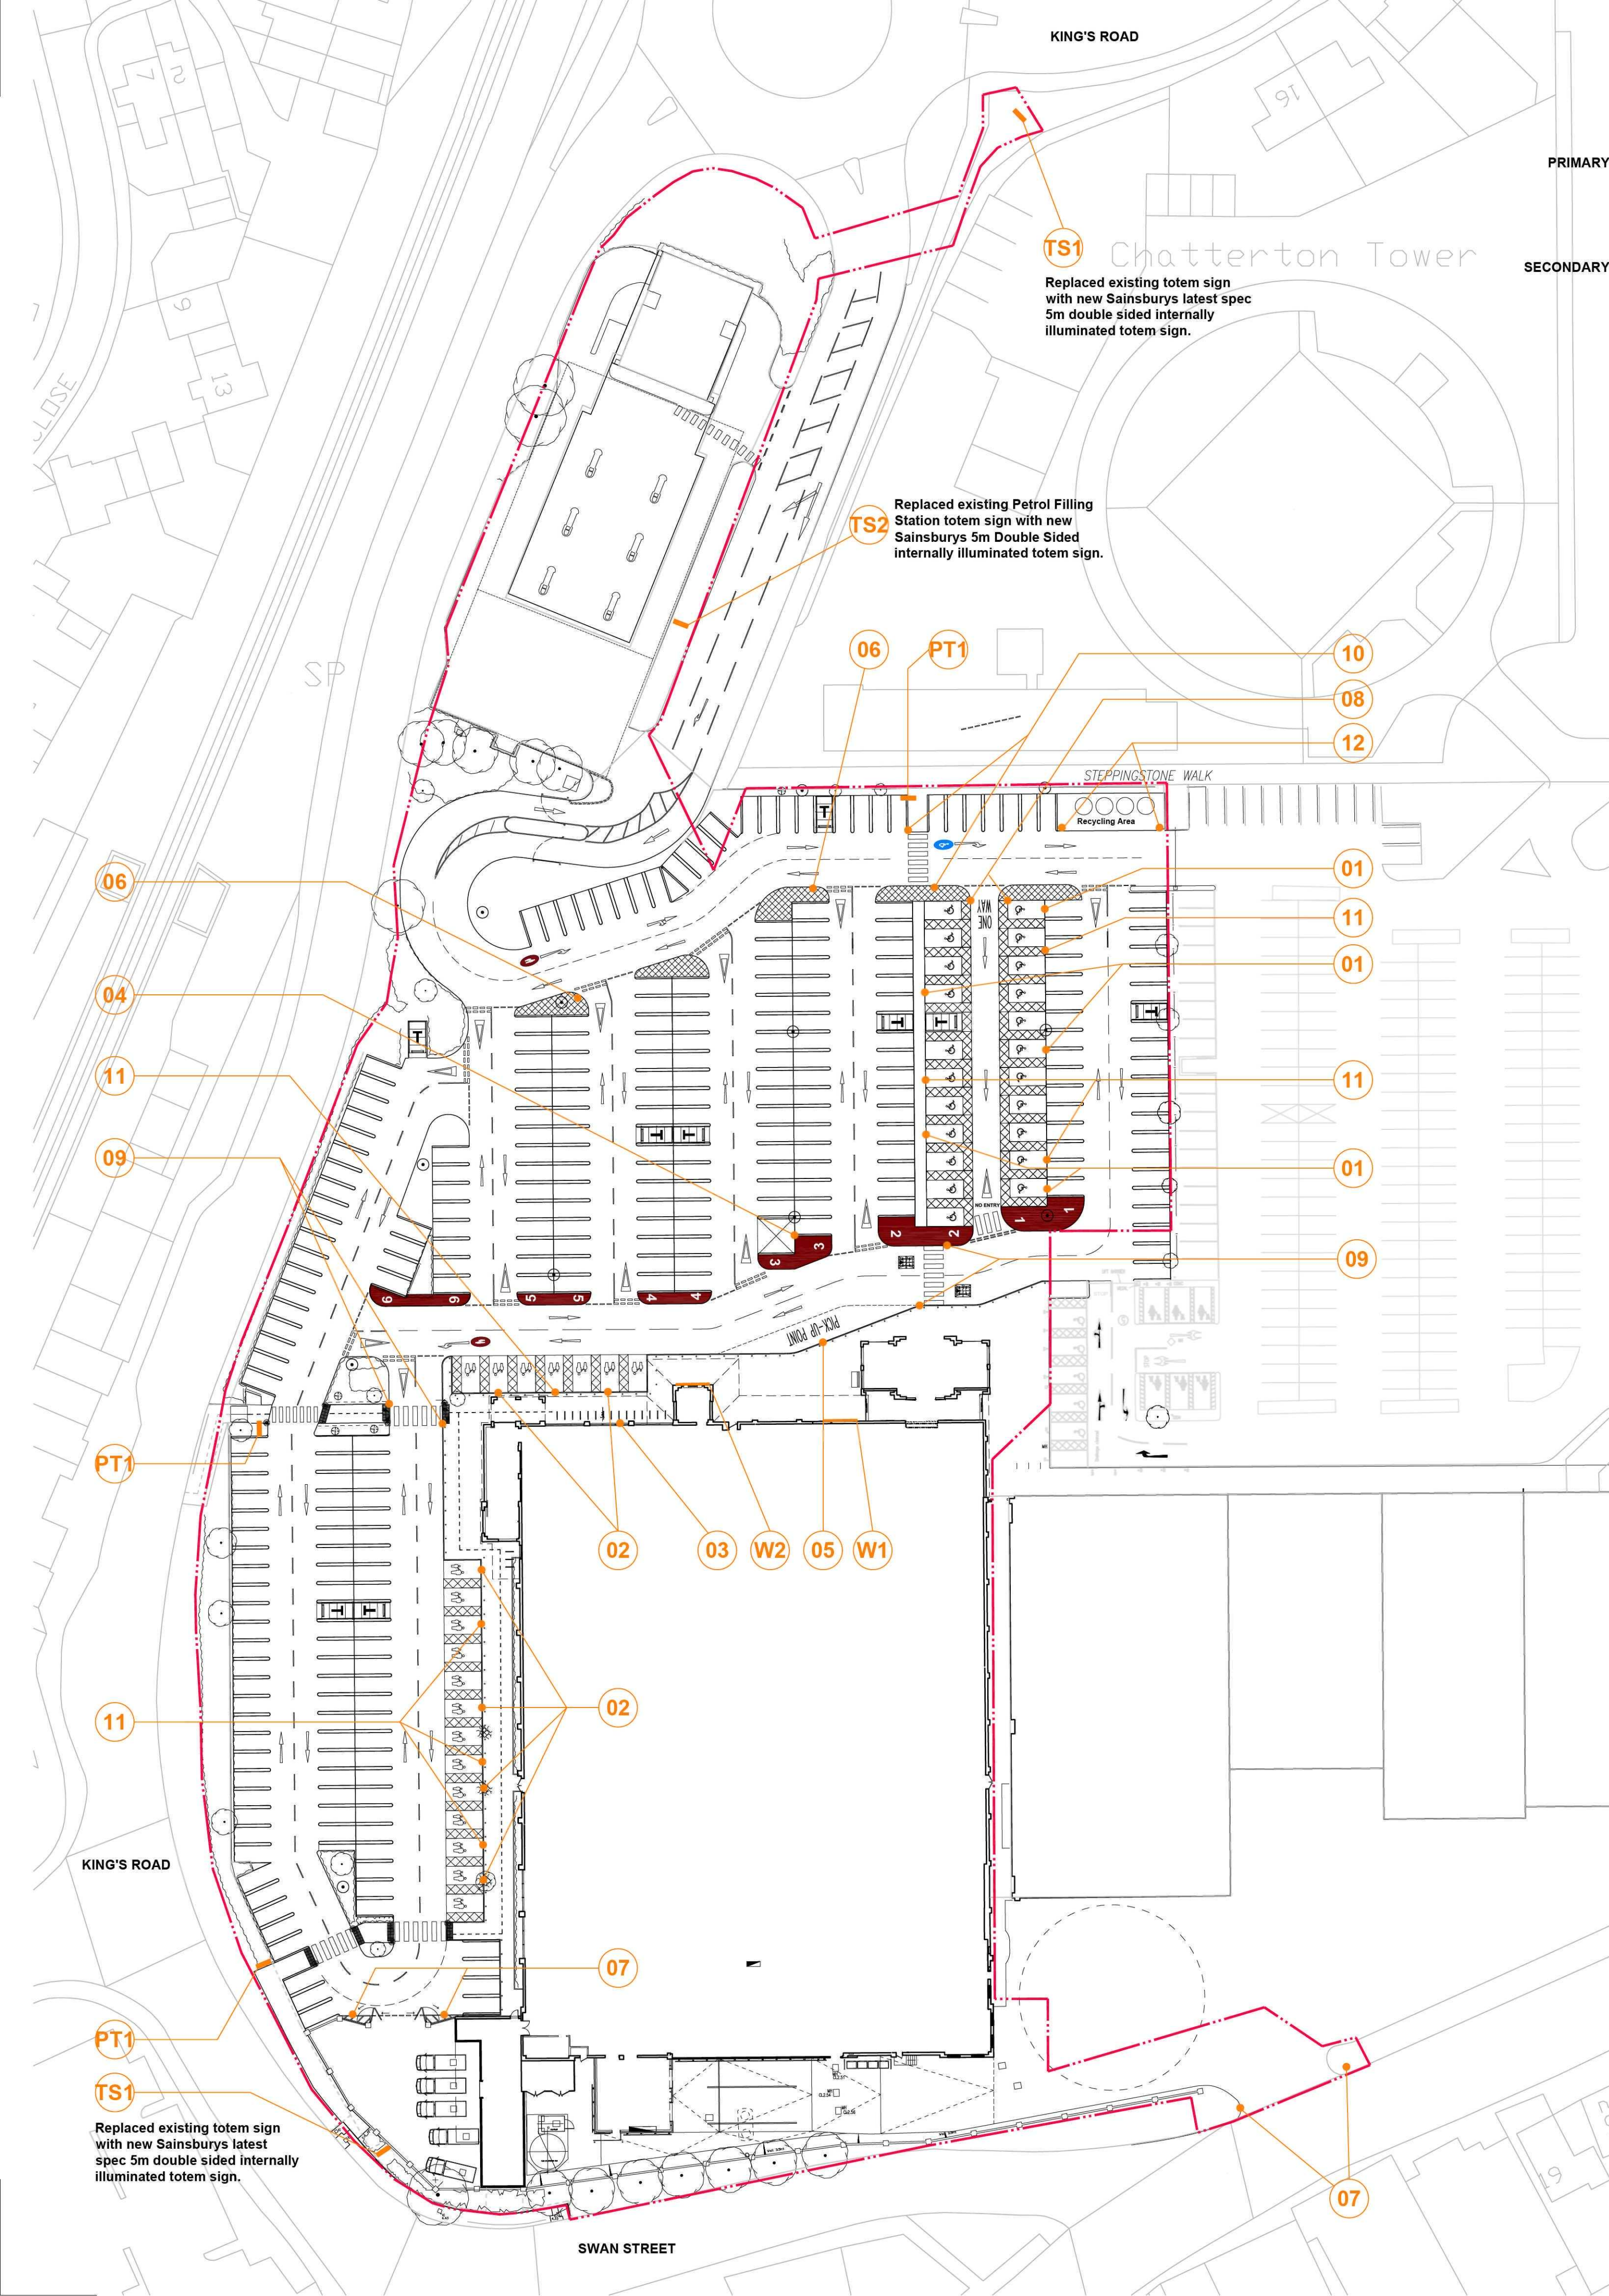


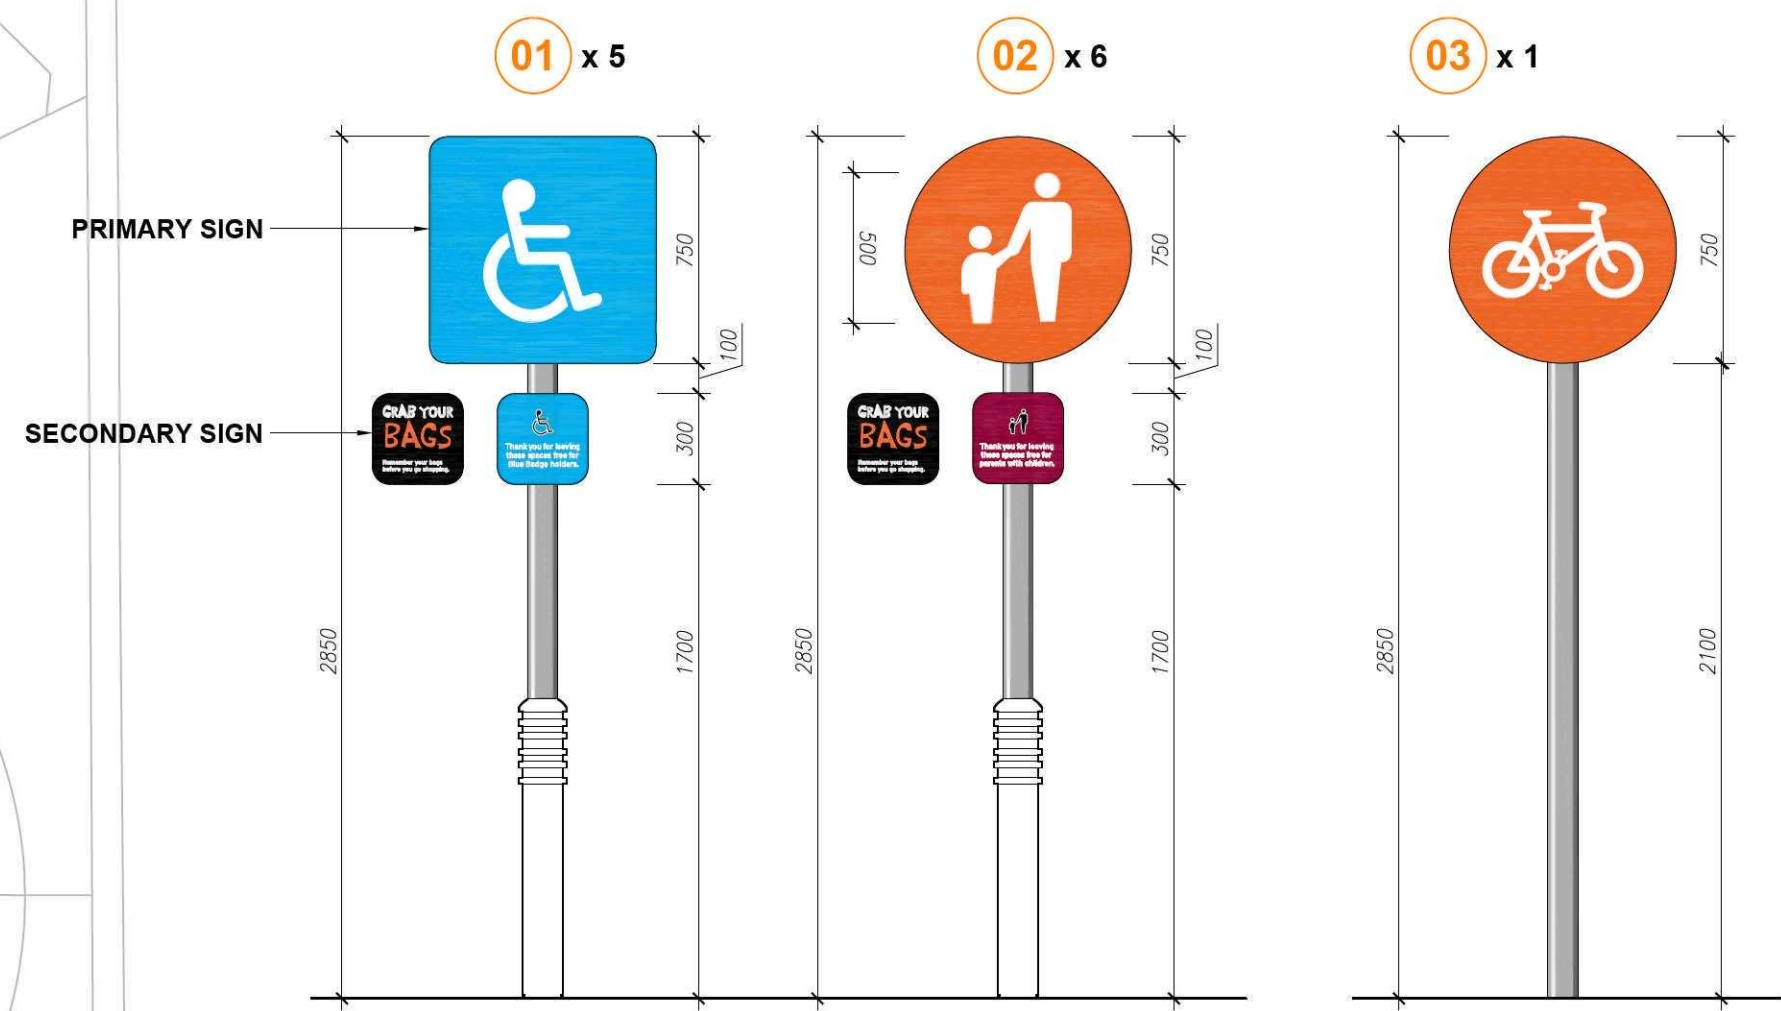


- (1) - DISABLED PARKING BAY SIGNAGE - Primary sign 750mm x 750mm panel (double sided)
(2) - PARENT AND PARKING BAY SIGNAGE - Primary sign 750mm x 750mm Dia (double sided)
Scale 1:25 @ A1


SECONDARY SIGN - 300mm x 300mm panel (double sided)
Overall sign 2850mm high.
Signage post mounted within secure bollard.

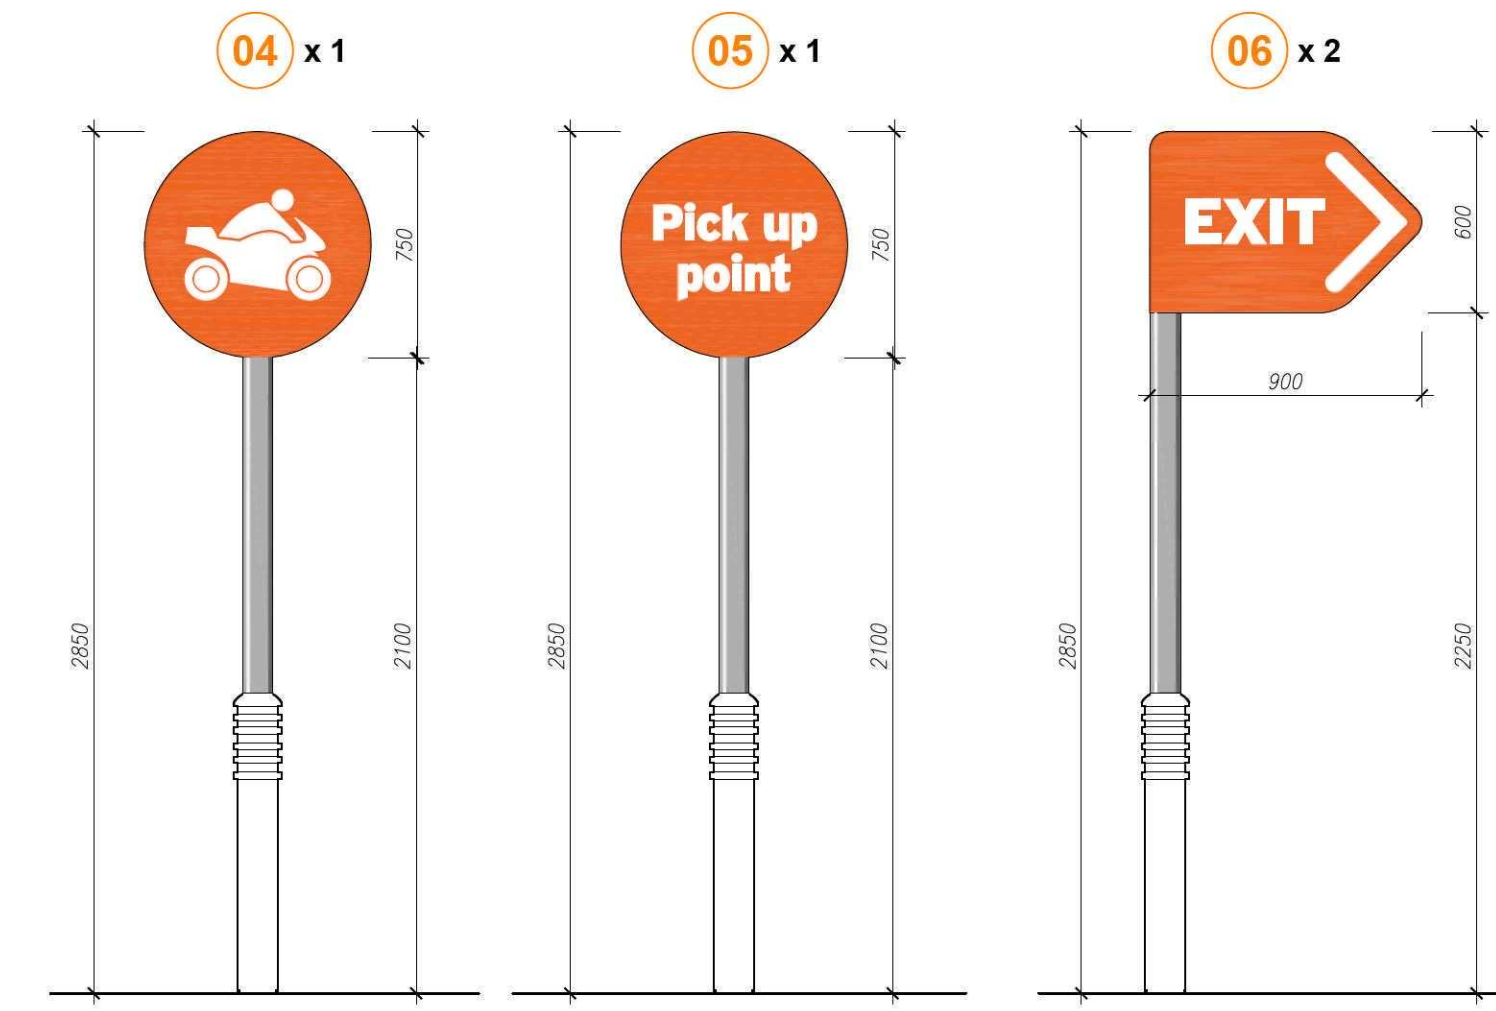


- (04 & 05) - CAR PARK LOCATION SIGNAGE
Scale 1:25 @ A1
PRIMARY SIGN - 750mm Dia panel (double sided),
Overall sign 2850mm high.

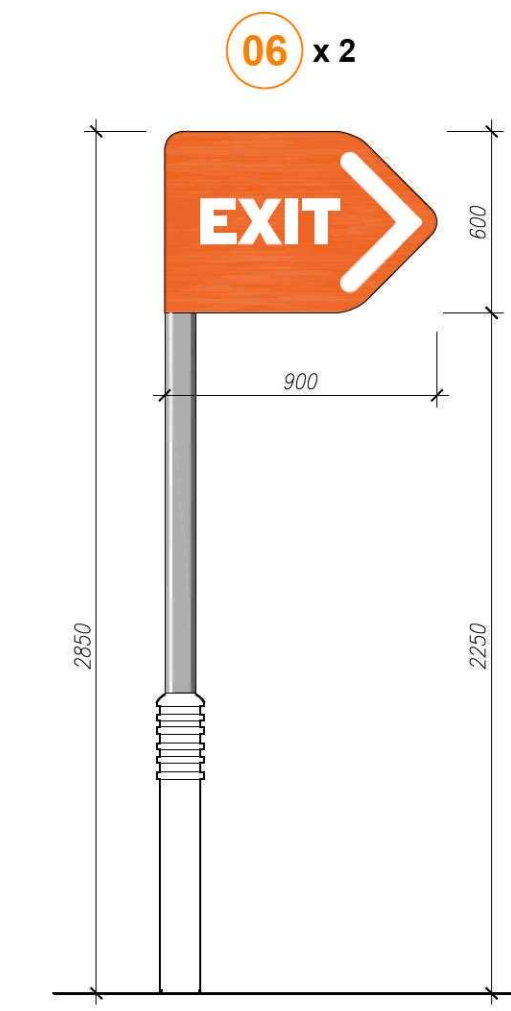

- (06) - DIRECTIONAL CAR PARK SIGNAGE
Scale 1:25 @ A1
PRIMARY SIGN - 900 x 600mm panel (double sided),
Overall sign 2850mm high.

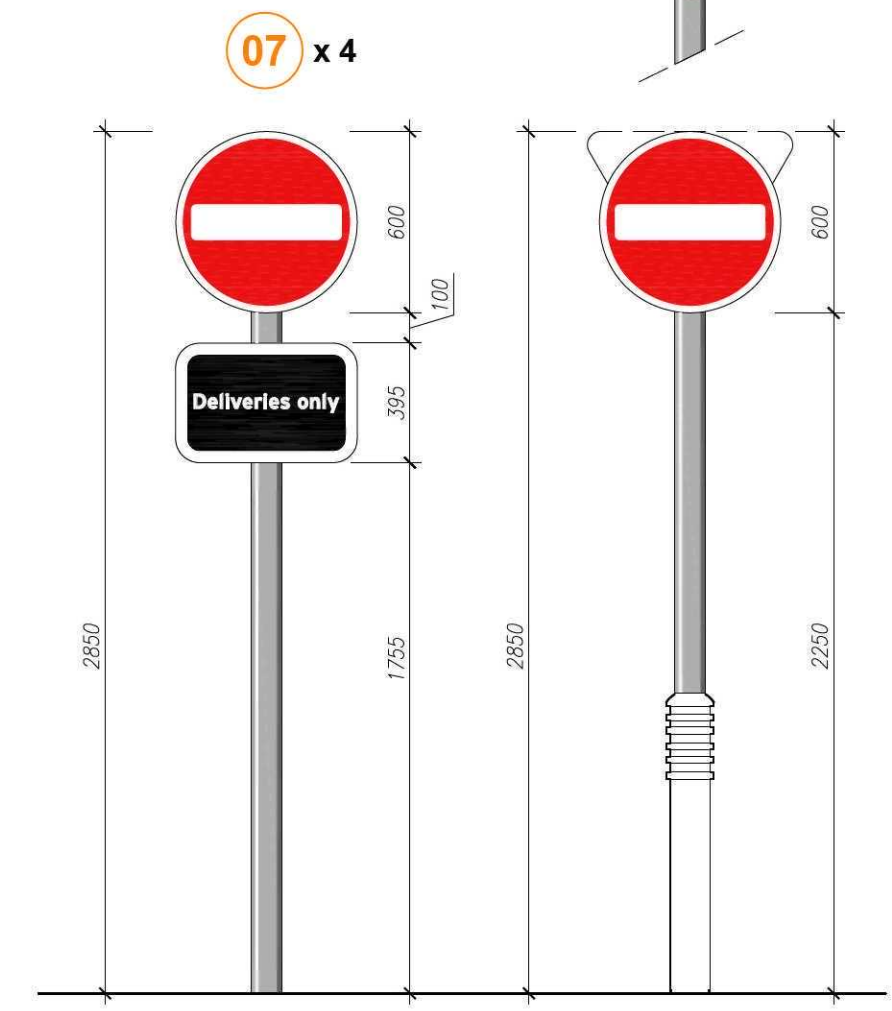


- (07 & 08) - PROPOSED NO ENTRY / DELIVERIES ONLY/ GIVE WAY SIGNAGE
Scale 1:25 @ A1
PRIMARY SIGN - 600mm Dia panel.
SECONDARY SIGN 395mm high x 600mm wide panel.

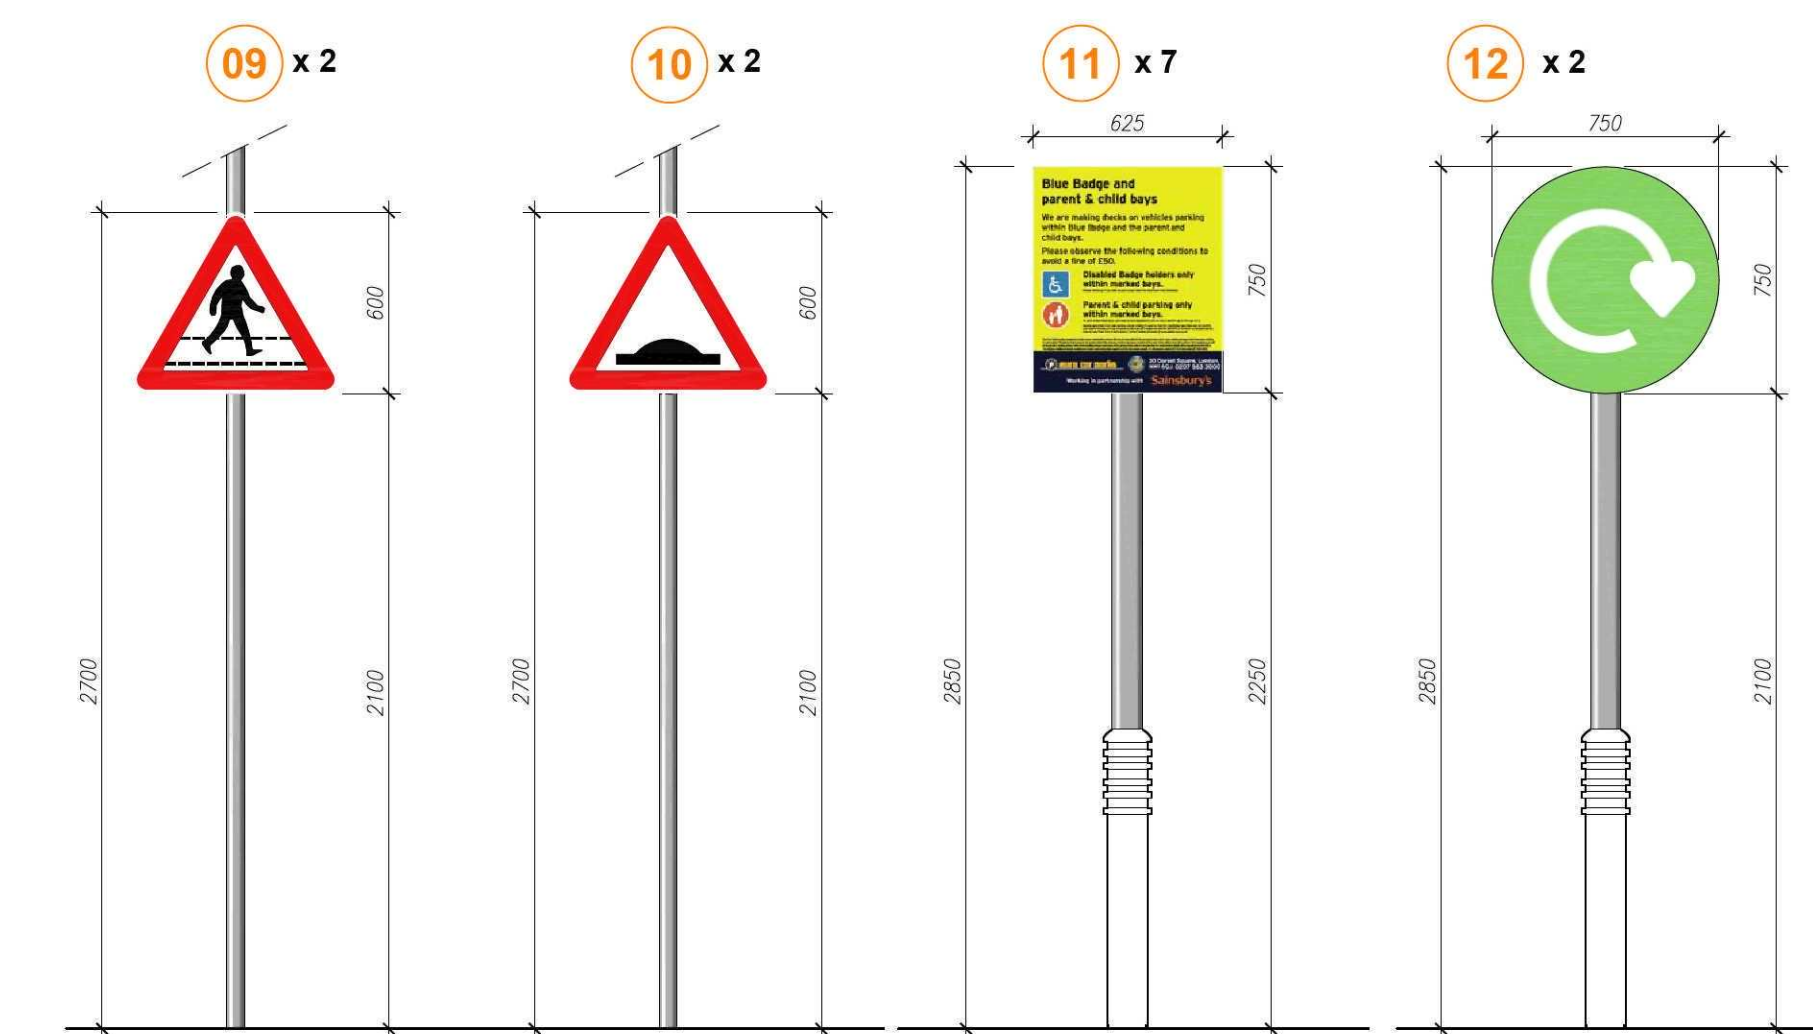

- (09 & 10) - PROPOSED PEDESTRIAN CROSSING / TRAFFIC HUMPS SIGNAGE
Scale 1:25 @ A1
600mm high panel (single sided) fitted to Belisha beacons.




- (11) - PROPOSED PARKING RESTRICTIONS
Scale 1:25 @ A1
750mm high x 625mm wide panel one sided,
Overall sign 2850mm high.

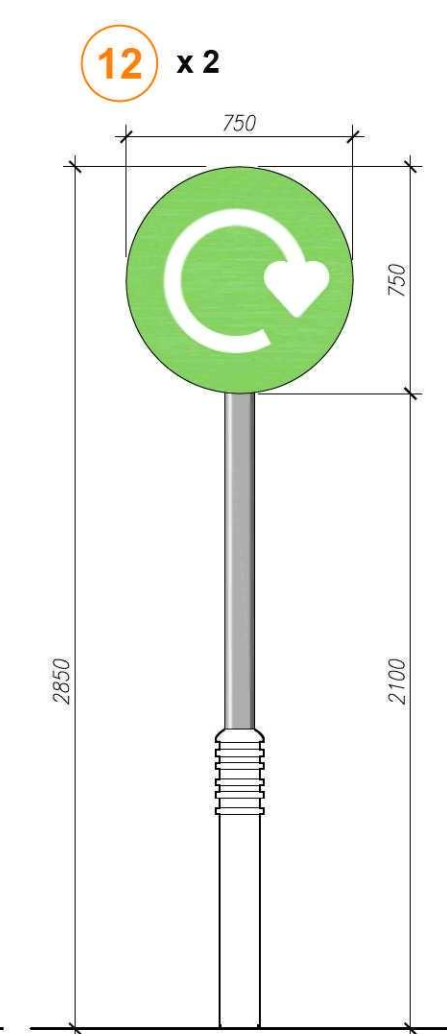


- (12) - RECYCLING SIGNAGE
Scale 1:25 @ A1
750mm Dia panel, panel one sided,
Overall sign 2850mm high.

NOTES:
DO NOT SCALE FROM THIS DRAWING.
VERIFY ALL DIMENSIONS AND SETTING OUT ON SITE.
NOTIFY ANY DISCREPANCIES TO THE ARCHITECT.
FOR STRUCTURAL INFORMATION, REFER TO STRUCTURAL ENGINEER'S DRAWINGS.
FOR M&E INFORMATION, REFER TO M&E ENGINEER'S AND SUB-CONTRACTOR'S DRAWINGS.
FOR HEALTH & SAFETY INFORMATION, REFER TO HEALTH & SAFETY RISK ASSESSMENTS.

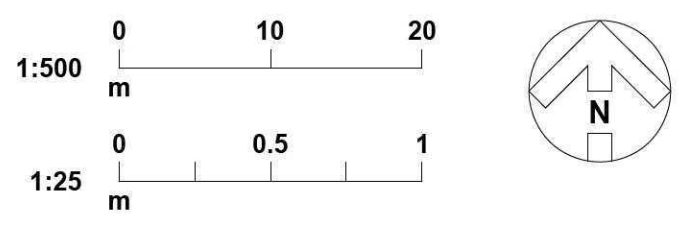

TO BE READ IN CONJUNCTION WITH FOLLOWING HCD DRAWINGS:-

- PL40 - EXISTING SITE PLAN
- PL41 - EXISTING STORE ELEVATIONS
- PL42 - PROPOSED STORE ELEVATIONS
- PL44 - PROPOSED TOTEM SIGNAGE DETAILS
- PL45 - PROPOSED WELCOME WALL & ATM SIGNAGE

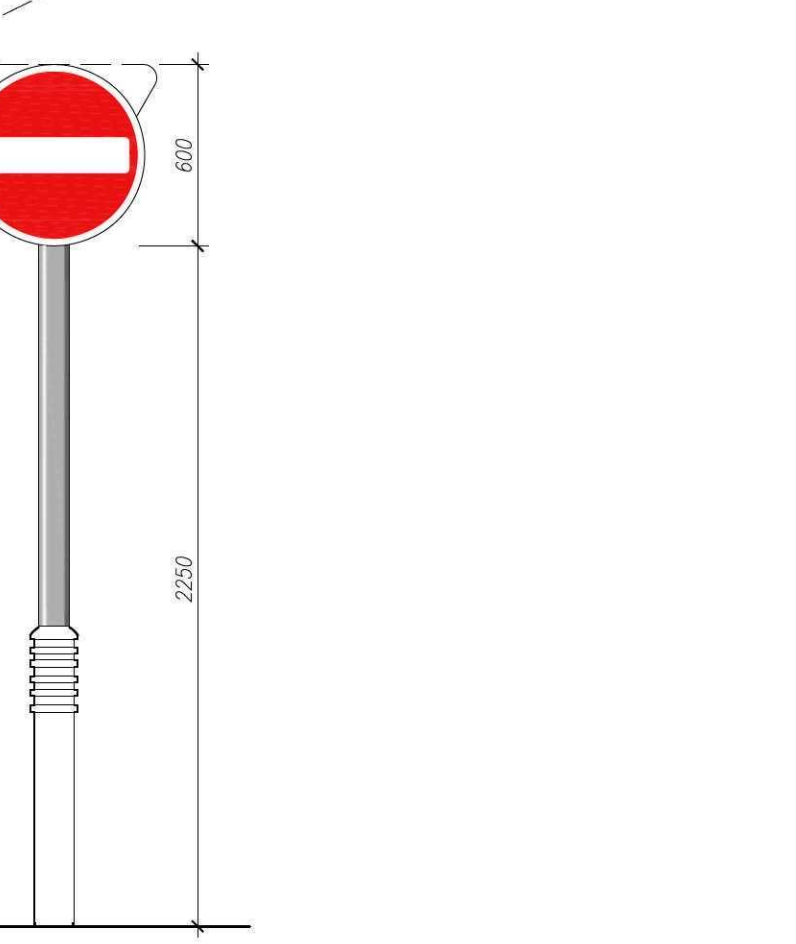

REVISION: A BY: DJW CHECKED: DATE: 30/06/2011
Cyclist dismount sign removed. Customer site access adjacent GOL service yard wall & crossing point from Lidl amended.
REVISION: * BY: SDH CHECKED: DJW DATE: 23/06/2011
ISSUED FOR PLANNING.

PLANNING

base build services

for

Sainsbury's

CLIENT:

STORE EXTENSION
HOLLAND RETAIL PARK
SPALDING

PROJECT:

PROPOSED SITE PLAN
CAR PARK SIGNAGE LOCATIONS

DRAWING: SDH SCALE: 1:500 & 1:25 @ A1 DATE: APRIL 2011

Hadfield Cawkwell Davidson

17 Broomgrove Rd, Sheffield, S10 2LZ. T 0114 266 8181 F 0114 266 6246 www.hcd.co.uk

ARCH / 2010-131 / PL43