


DO NOT SCALE FROM THIS DRAWING.  
VERIFY ALL DIMENSIONS AND SETTING OUT ON SITE.  
NOTIFY ANY DISCREPANCIES TO THE ARCHITECT.  
FOR STRUCTURAL INFORMATION, REFER TO  
STRUCTURAL ENGINEER'S DRAWINGS.  
FOR M&E INFORMATION, REFER TO M&E ENGINEER'S  
AND SUB-CONTRACTOR'S DRAWINGS.  
FOR HEALTH & SAFETY INFORMATION, REFER TO  
HEALTH & SAFETY RISK ASSESSMENTS.




TO BE READ IN CONJUNCTION WITH FOLLOWING HCD  
DRAWINGS:-


- PL40 - EXISTING SITE PLAN
- PL41 - EXISTING STORE ELEVATIONS
- PL43 - PROPOSED SITE SIGNAGE LOCATION PLAN
- PL44 - PROPOSED TOTEM SIGNAGE DETAILS
- PL45 - PROPOSED WELCOME WALL & ATM SIGNAGE

 


SOUTH ELEVATION - SHOPFRONT  
SCALE 1:125

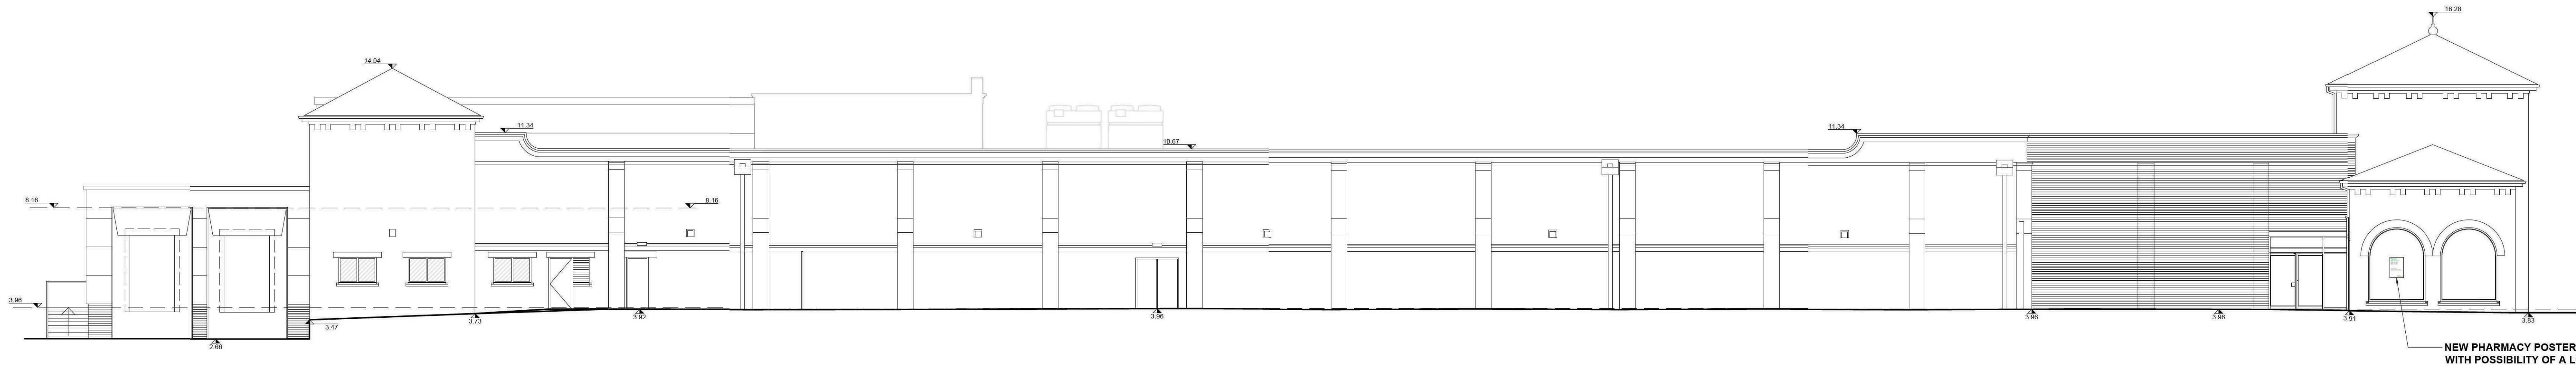

EAST ELEVATION ADJACENT TO WILKINSONS  
SCALE 1:125

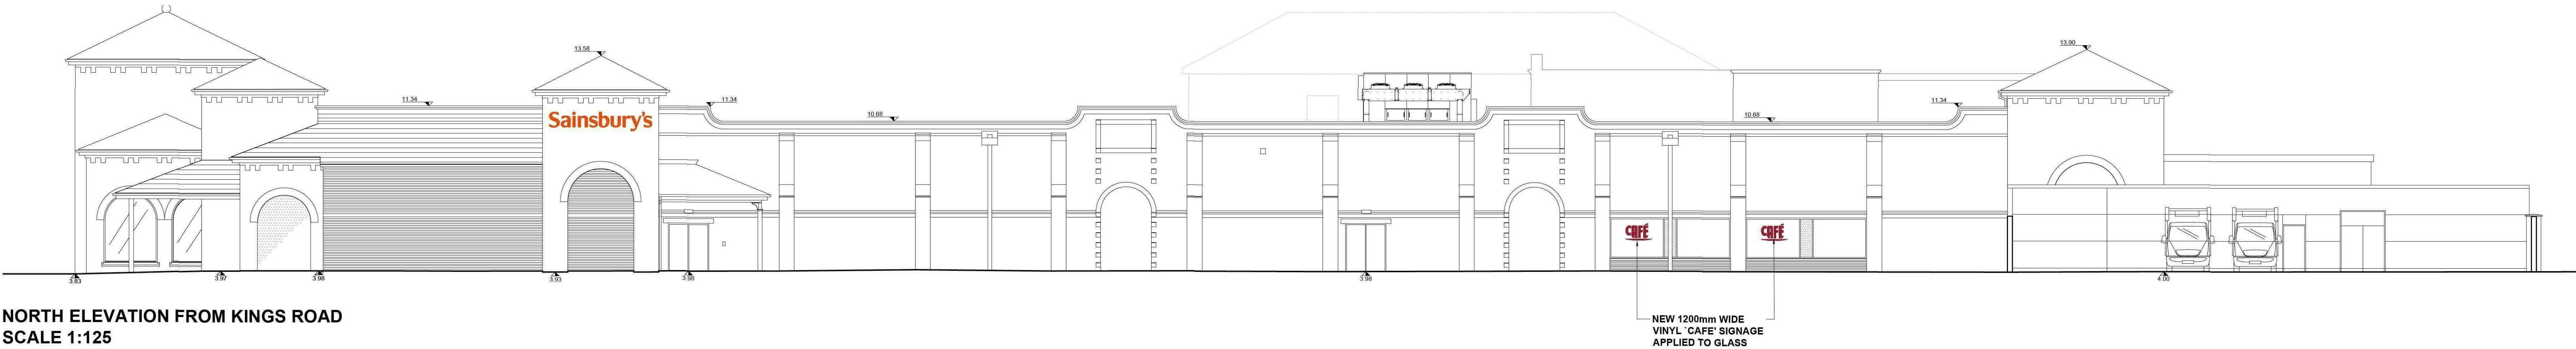

NORTH ELEVATION FROM KINGS ROAD  
SCALE 1:125

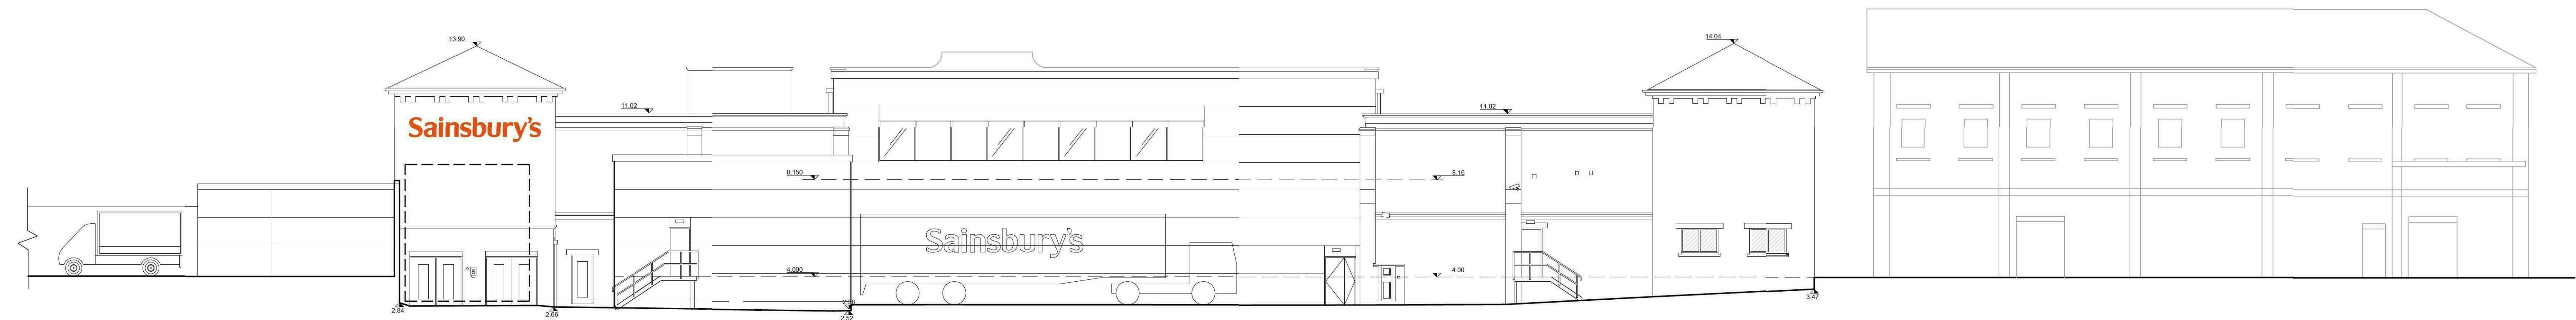

WEST ELEVATION SIDE FROM SWAN STREET  
SCALE 1:125

ISSUED FOR PLANNING 23/06/2011

PLANNING

for  
**Sainsbury's**

STORE EXTENSION  
HOLLAND RETAIL PARK  
SPALDING

PROPOSED EXTERNAL ELEVATIONS

DATE: 2011  
SCALE: 1:125 @ A0  
DATE: APRIL 2011

Hadfield Cawkwell Davidson

17 Broadmead Rd. Sheffield, S19 2JZ. T 0114 266 8181 F 0114 266 6246 www.hcd.co.uk

Architecture | Engineering | Interior Design | Masterplanning | Urban Design

ARCH / 2010-131 / PL42