



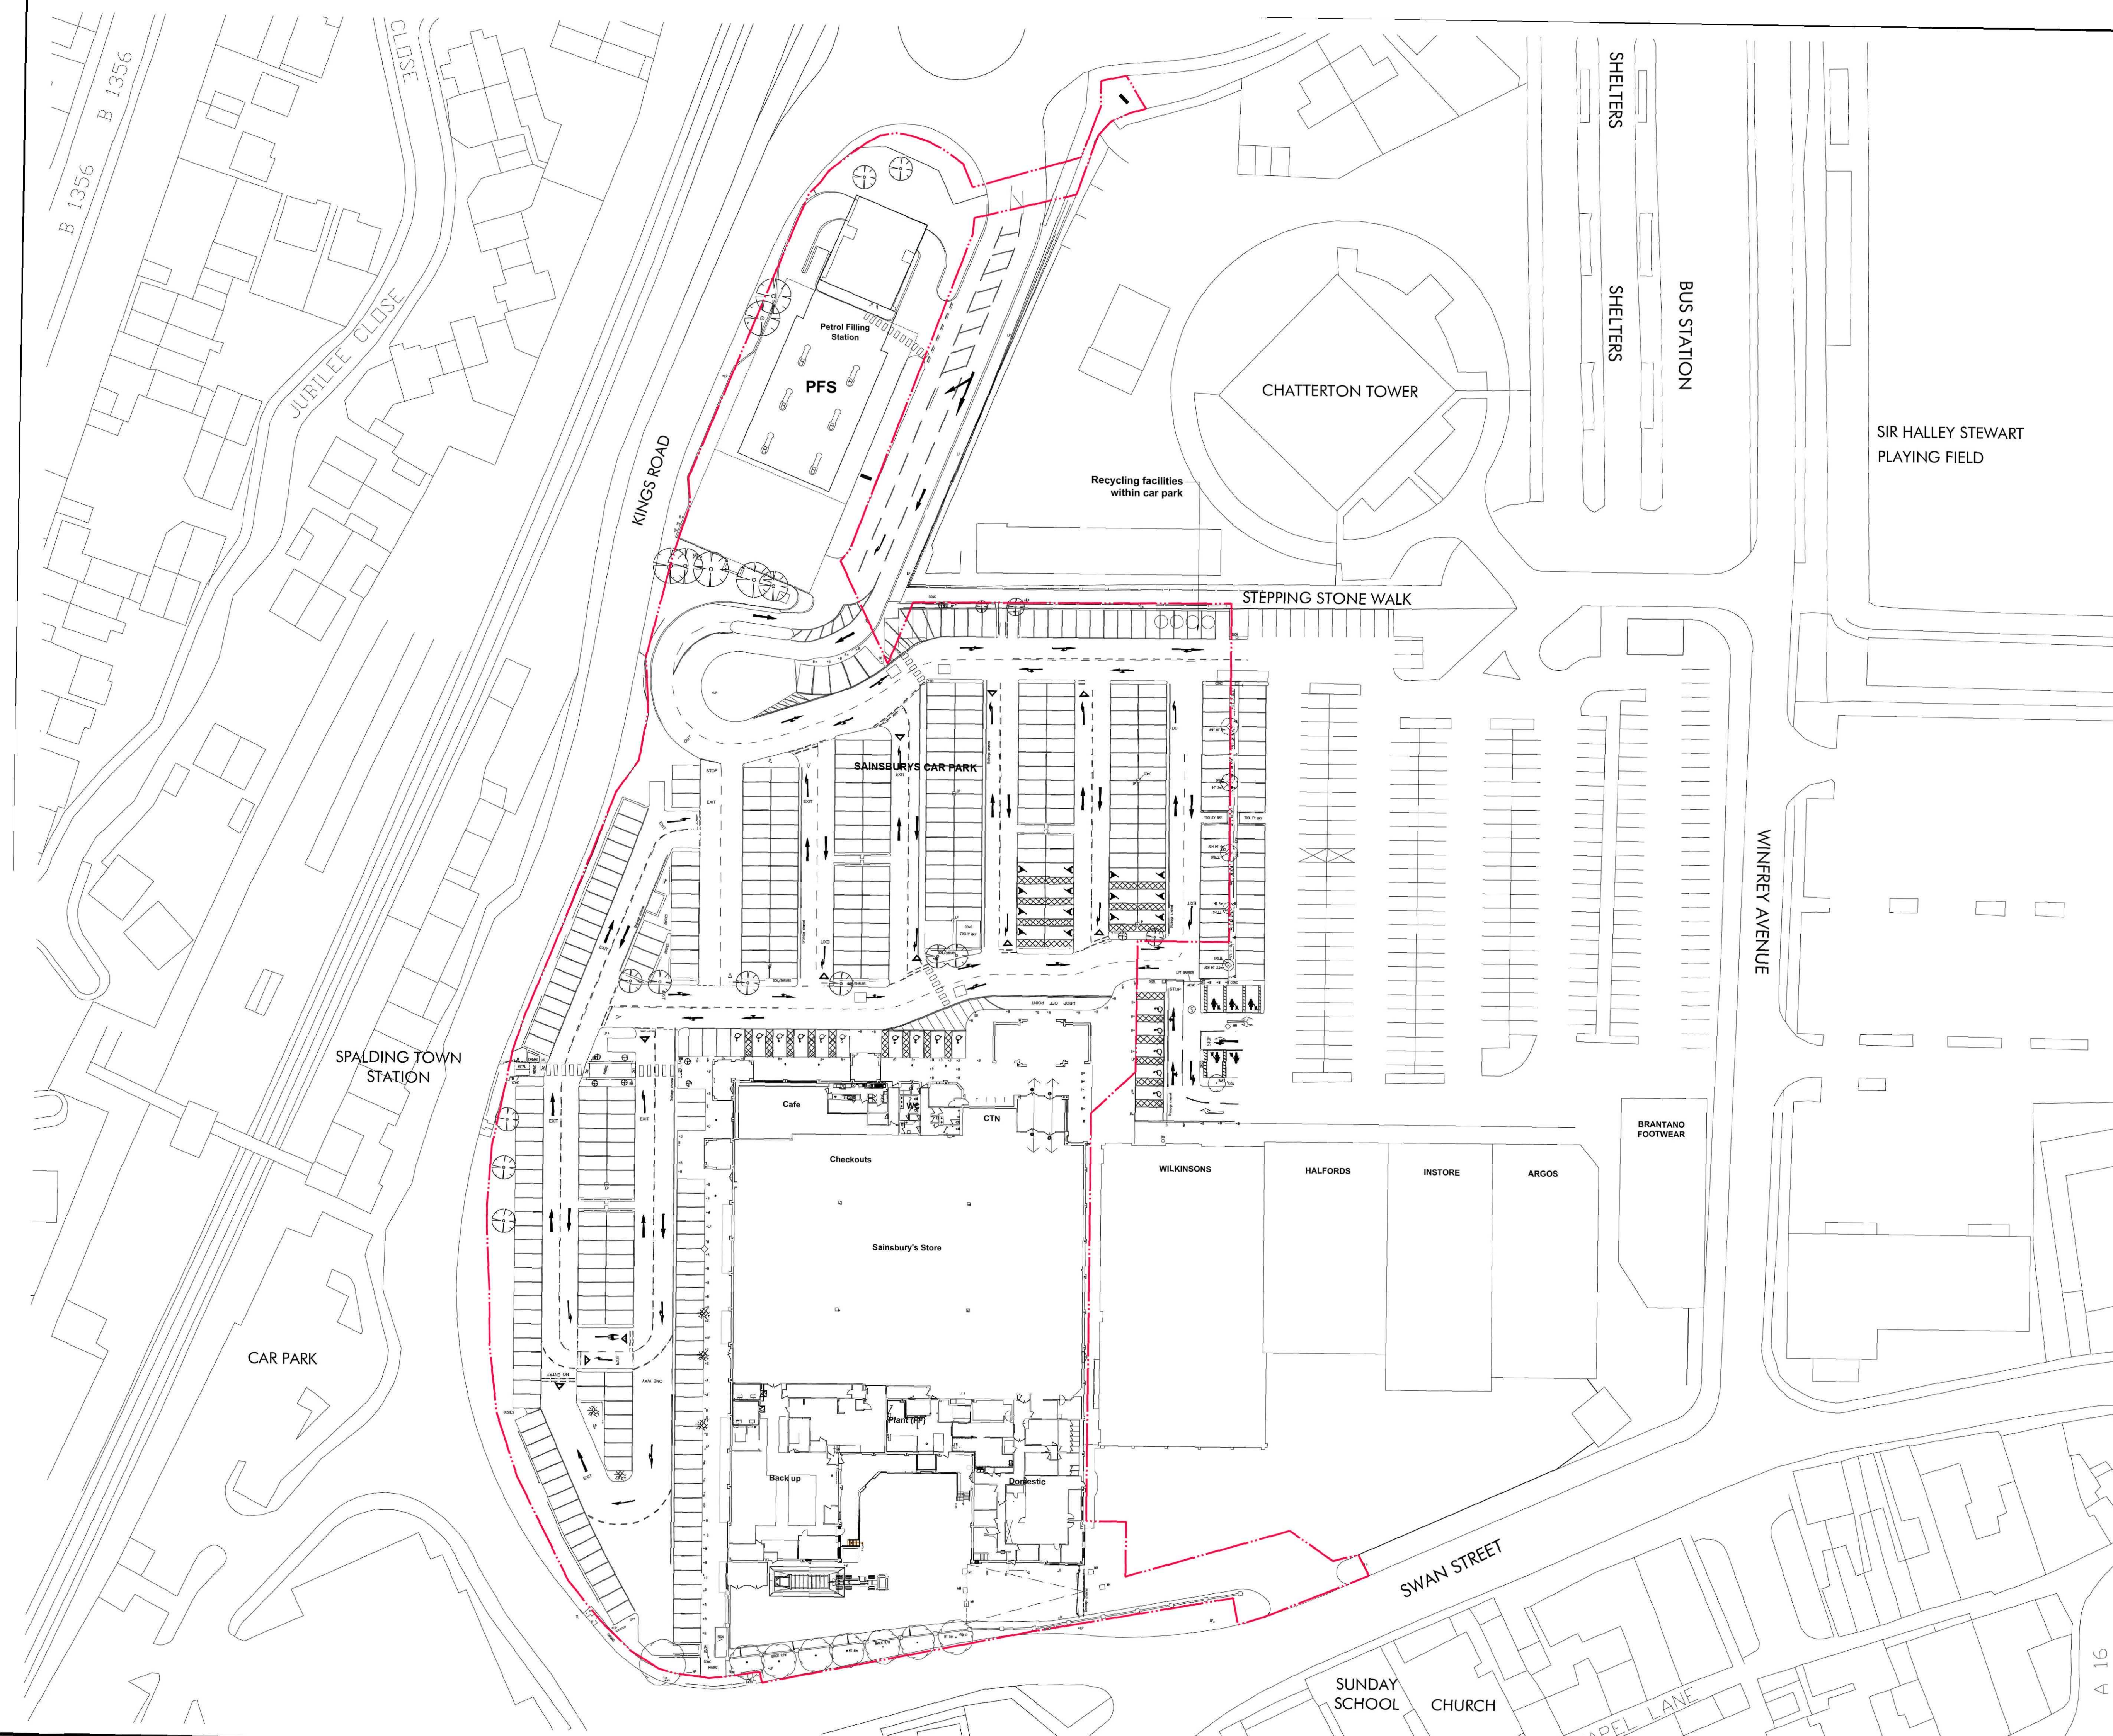

DO NOT SCALE FROM THIS DRAWING.
VERIFY ALL DIMENSIONS AND SETTING OUT ON SITE.
NOTIFY ANY DISCREPANCIES TO THE ARCHITECT.
FOR STRUCTURAL INFORMATION, REFER TO
STRUCTURAL ENGINEER'S DRAWINGS.
FOR M&E INFORMATION, REFER TO M&E ENGINEER'S
AND SUB-CONTRACTOR'S DRAWINGS.
FOR HEALTH & SAFETY INFORMATION, REFER TO
HEALTH & SAFETY RISK ASSESSMENTS.

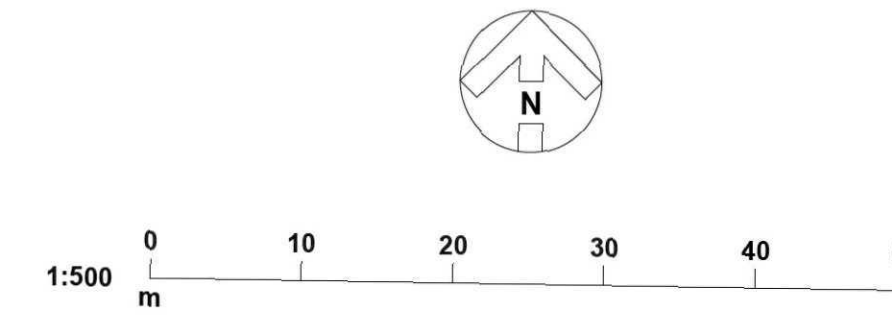

TO BE READ IN CONJUNCTION WITH FOLLOWING HCD
DRAWINGS:-

- PL41 - EXISTING STORE ELEVATIONS
- PL42 - PROPOSED STORE ELEVATIONS
- PL43 - PROPOSED SITE SIGNAGE LOCATION PLAN
- PL44 - PROPOSED TOTEM SIGNAGE DETAILS
- PL45 - PROPOSED WELCOME WALL & ATM SIGNAGE

REVISION: * BY: SDH CHECKED: DUW DATE: 27/04/2011
ISSUED FOR PLANNING

PLANNING



for
Sainsbury's

CLIENT:
**STORE EXTENSION
HOLLAND RETAIL PARK
SPALDING**

PROJECT:
EXISTING SITE PLAN

DRAWING:
DRAWN BY: SDH SCALE: 1:500 @ A1 DATE: APRIL 2011

Hadfield Cawkwell Davidson
17 Broomgrove Rd, Sheffield, S10 2LZ. T 0114 266 8181 F 0114 266 6246 www.hcd.co.uk

Architecture | Engineering | Interior Design | Masterplanning | Urban Design
DRAFTING: ARCH 2010-131 / PL40