



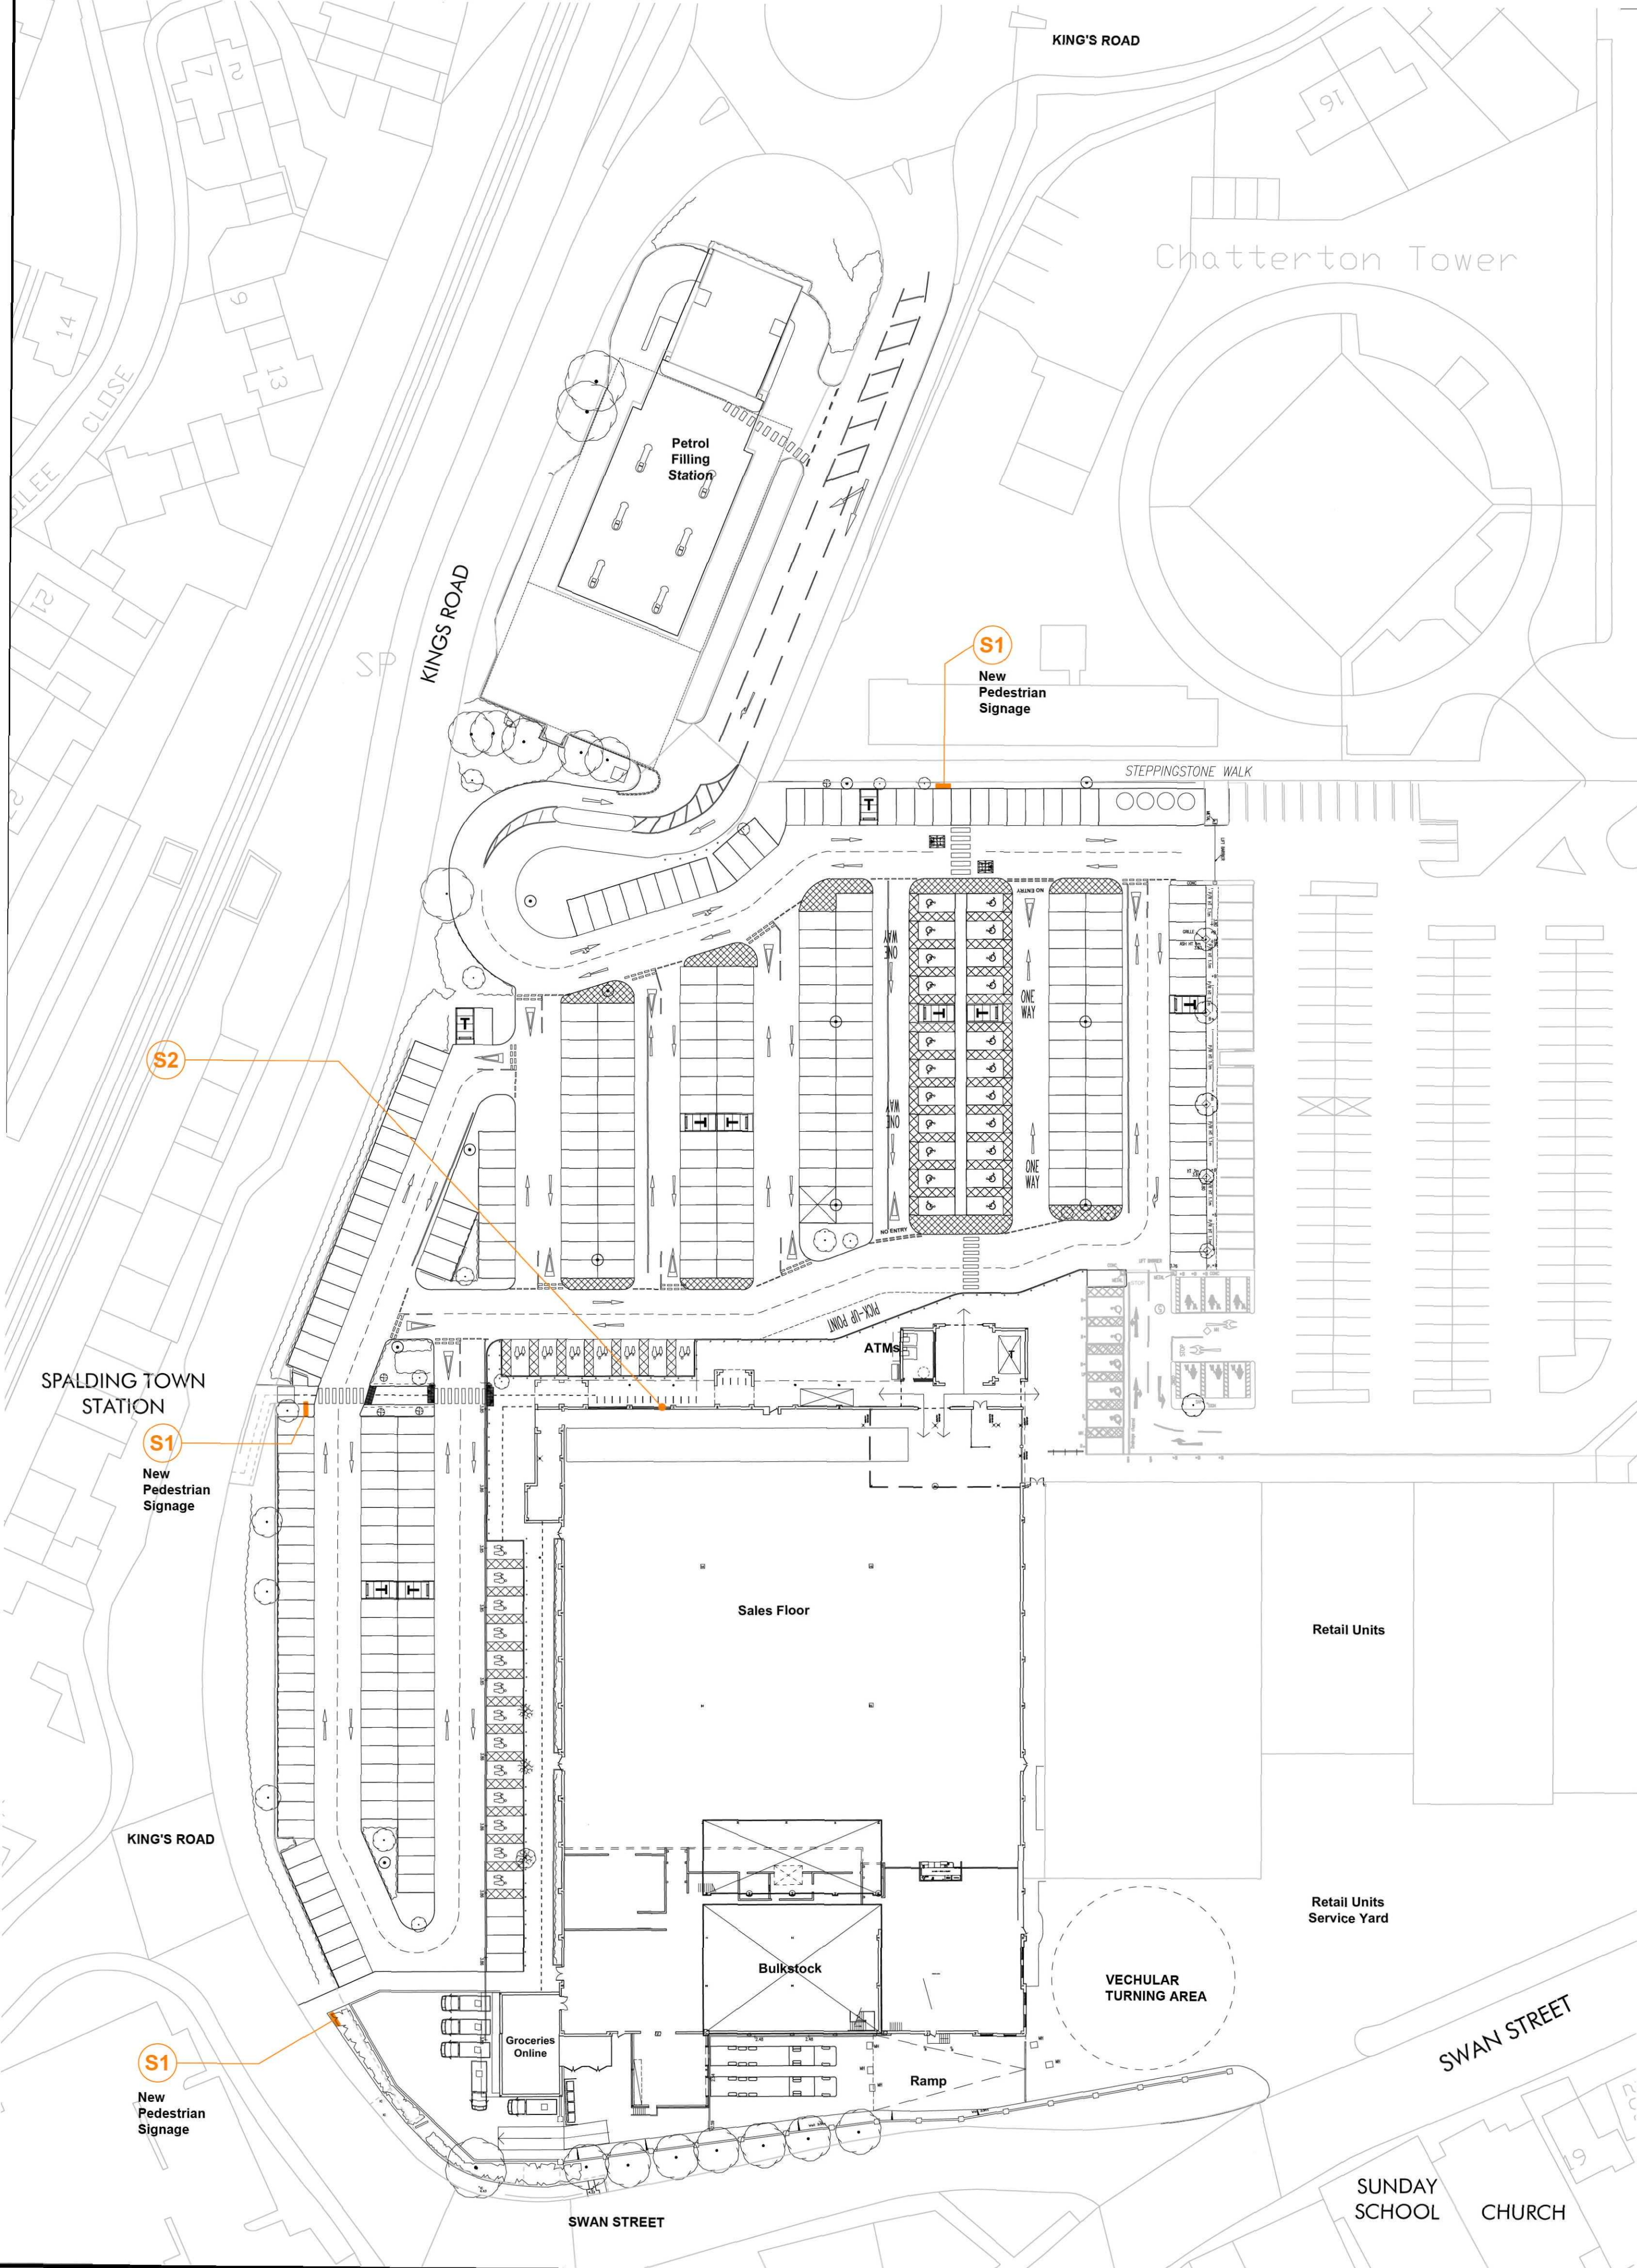

(S1) - CAR PARK SIGNAGE - CYCLIST PARKING



Scale 1:25 @ A1
Primary sign 750mm Dia panel (double sided),
Overall sign 2850mm high.

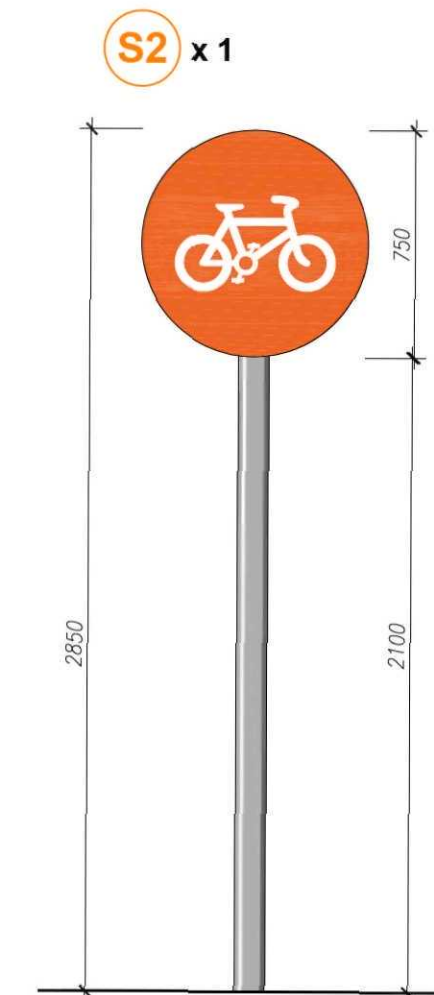

(S2) - CAR PARK SIGNAGE - CYCLIST PARKING

Scale 1:25 @ A1
Primary sign 750mm Dia panel (double sided),
Overall sign 2850mm high.

NOTES:
DO NOT SCALE FROM THIS DRAWING.
VERIFY ALL DIMENSIONS AND SETTING OUT ON SITE.
NOTIFY ANY DISCREPANCIES TO THE ARCHITECT.
FOR STRUCTURAL INFORMATION, REFER TO
STRUCTURAL ENGINEER'S DRAWINGS.
FOR M&E INFORMATION, REFER TO M&E ENGINEER'S
AND SUB-CONTRACTOR'S DRAWINGS.
FOR HEALTH & SAFETY INFORMATION, REFER TO
HEALTH & SAFETY RISK ASSESSMENTS.

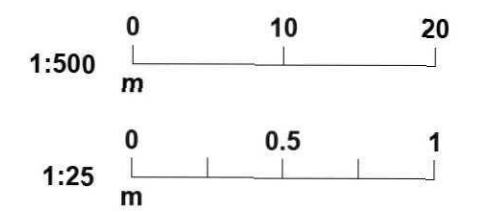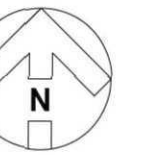

REVISION A BY: SDH CHECKED: DJW DATE: 22/04/2011
Cyclist Dismount sign removed from site entrances.
REVISION * BY: SDH CHECKED: DJW DATE: 22/04/2011
ISSUED FOR PLANNING.

PLANNING

PLOT DATE:



for

Sainsbury's

CLIENT:

STORE EXTENSION
HOLLAND RETAIL PARK
SPALDING

PROJECT:

PROPOSED SITE PLAN
PEDESTRIAN & CYCLIST
SIGNAGE LOCATIONS

DRAWING:

DRAWN BY: DJW SCALE: 1:500 & 1:25 @ A1 DATE: APRIL 2011

Hadfield Cawkwell Davidson

17 Broomgrove Rd, Sheffield, S10 2LZ. T 0114 266 8181 F 0114 266 6246 www.hcd.co.uk

Architecture | Engineering | Interior Design | Masterplanning | Urban Design

DISCIPLINE: ARCH JOB NO: 2010-131 DRAWING NO: PL30 REV: A