

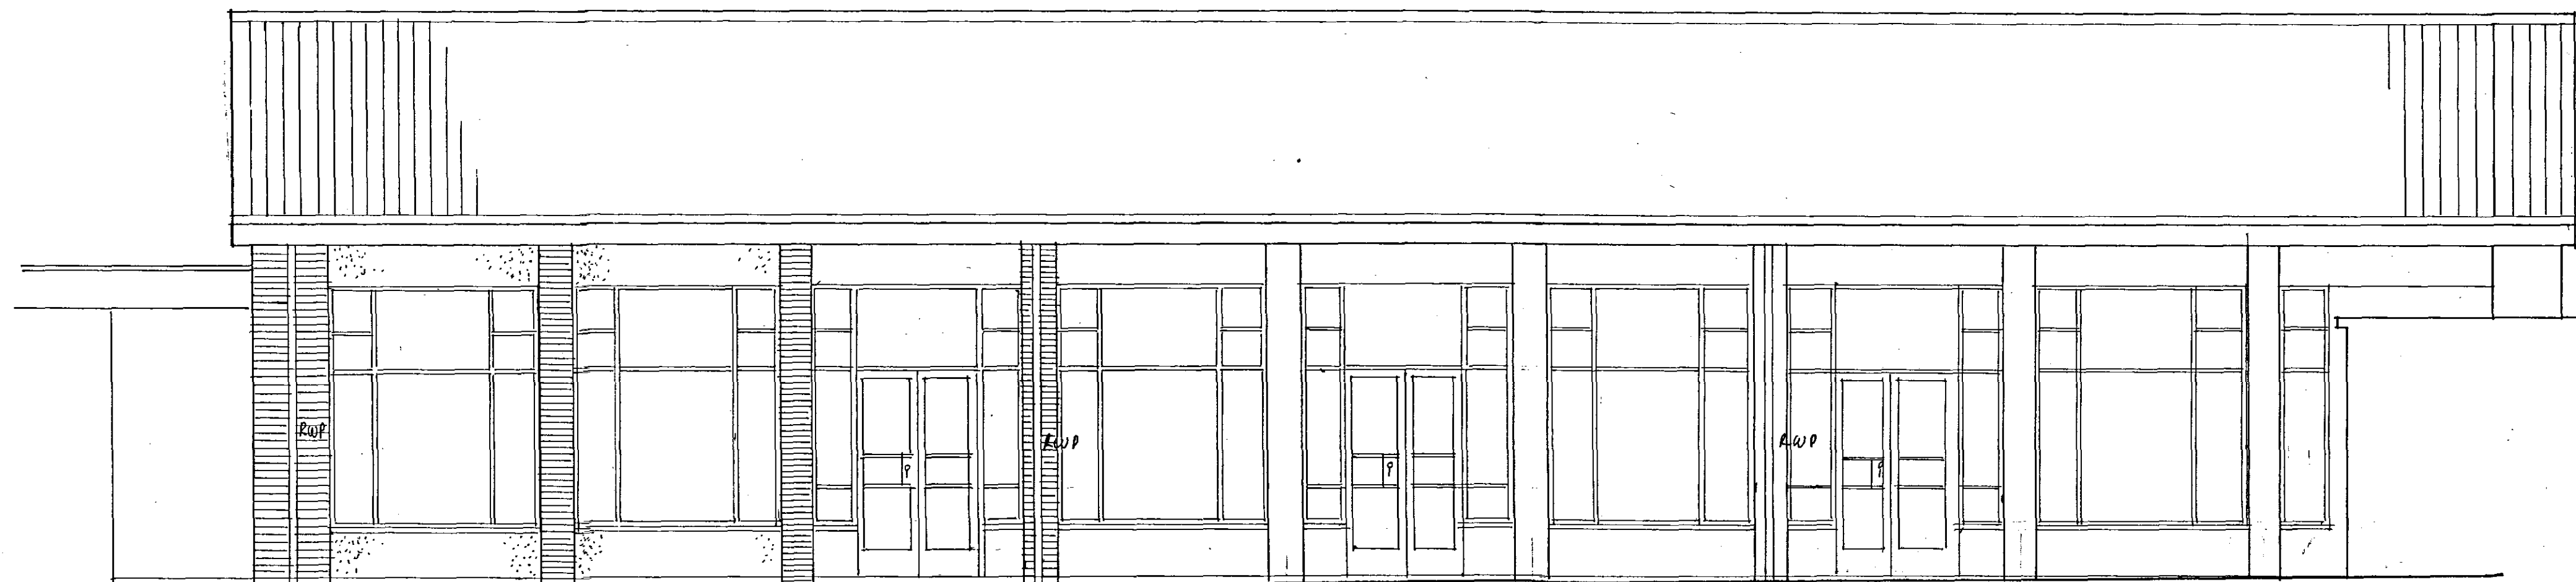
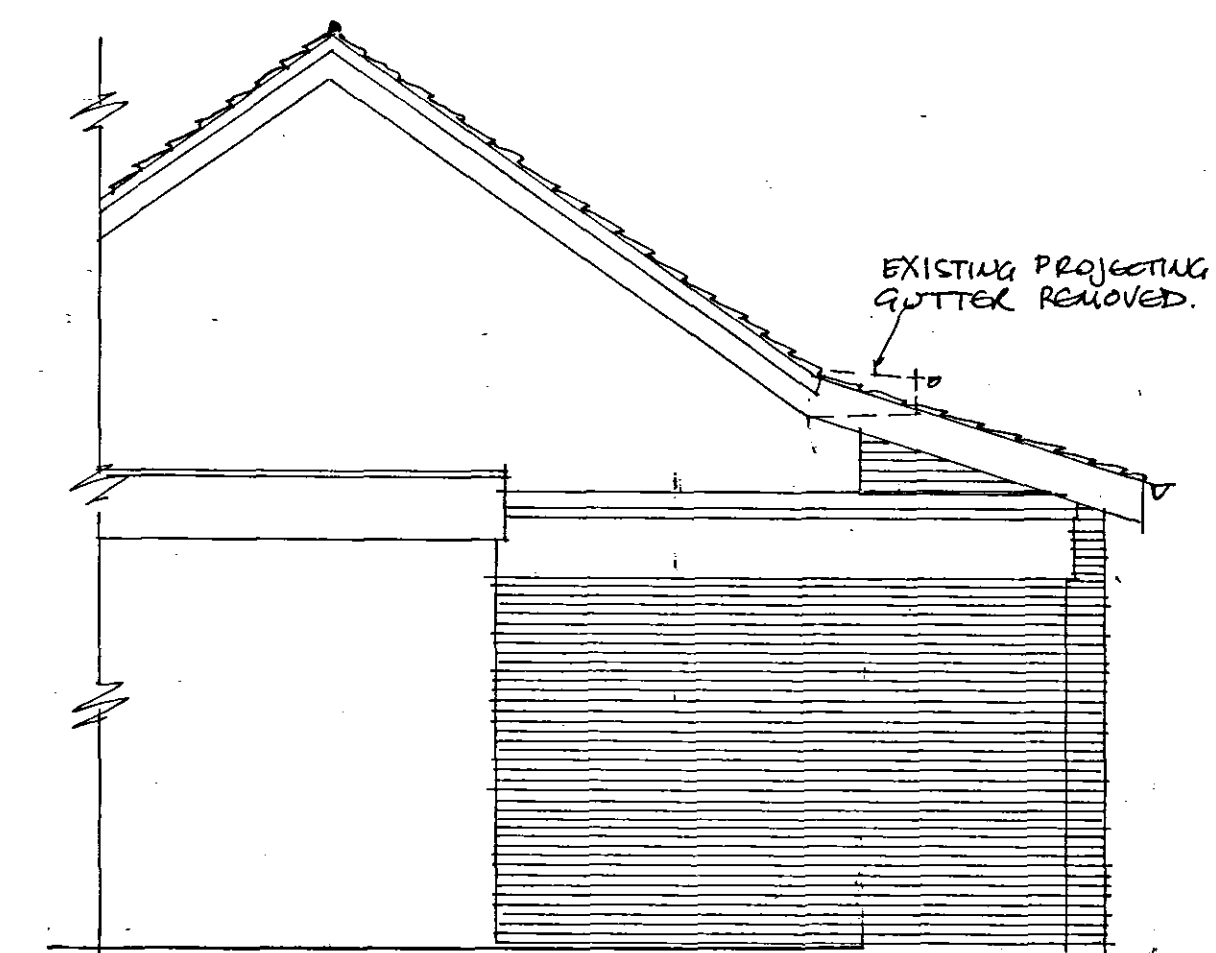


SOUTH ELEVATION AS EXISTING

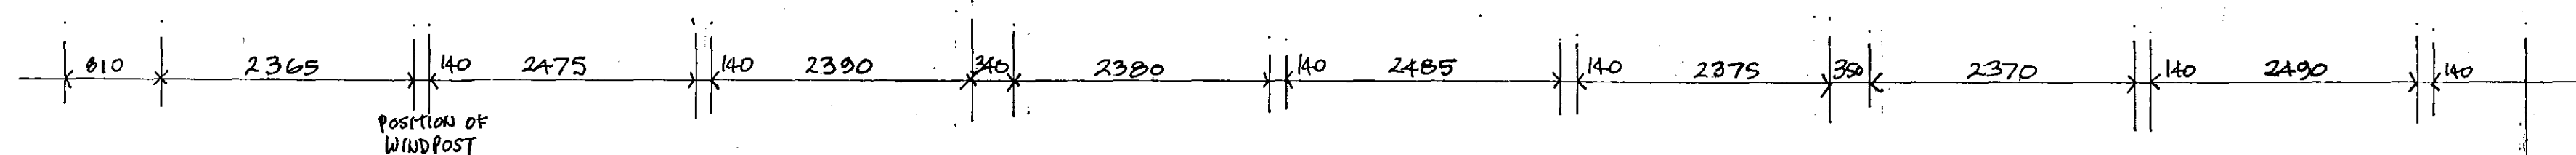

WEST AS PROPOSED

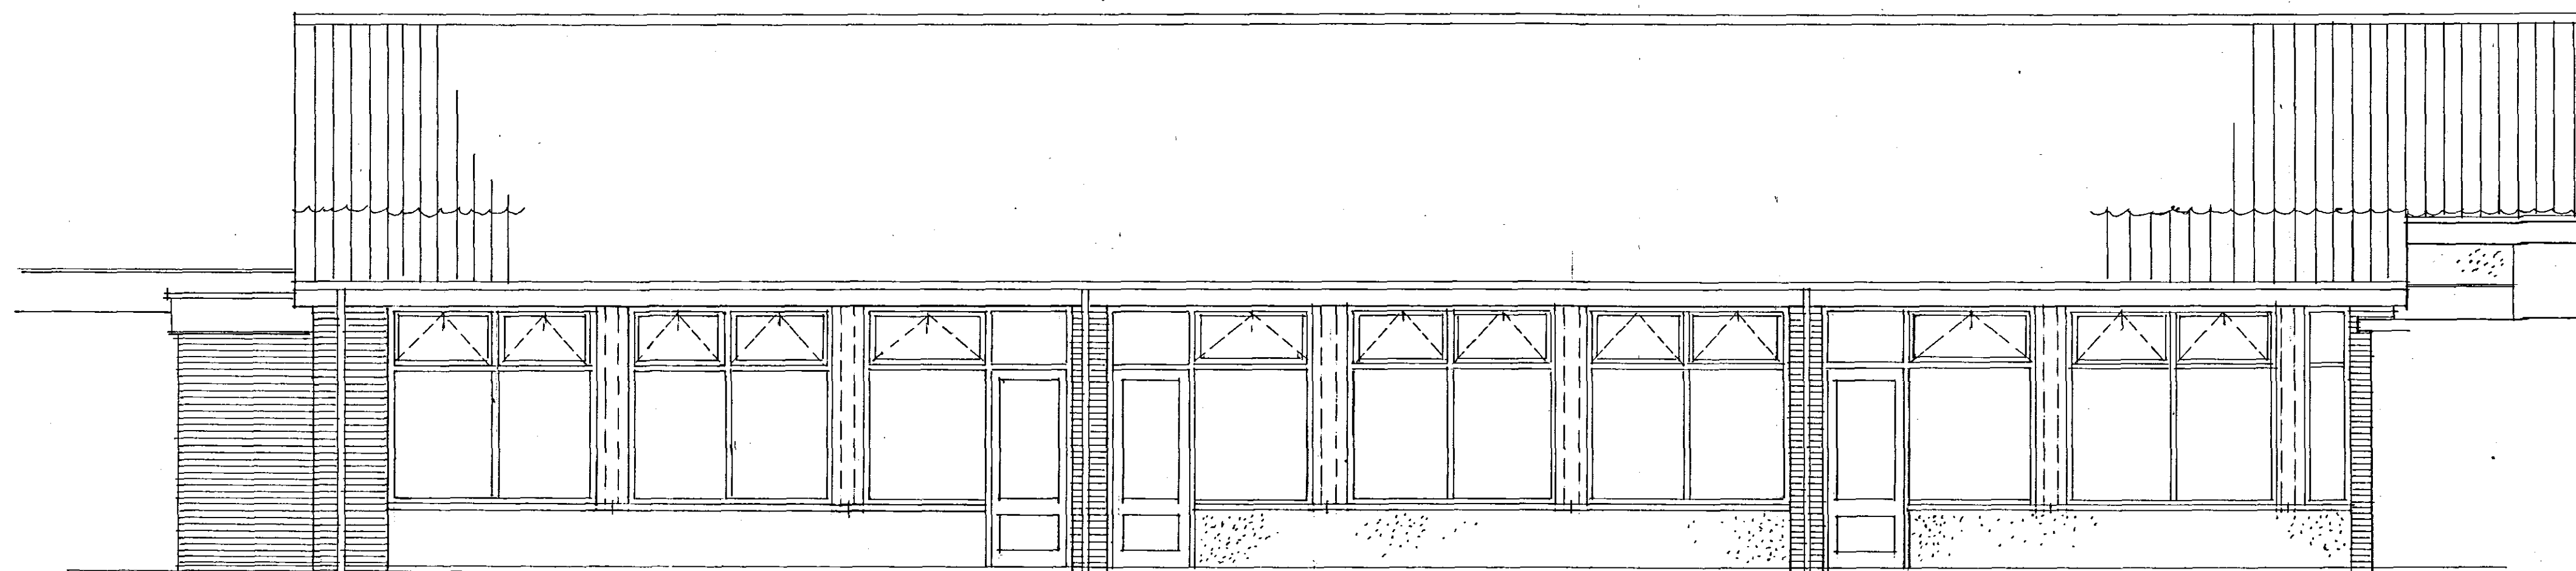

SOUTH ELEVATION AS PROPOSED

SHDC
Planning & Development
22 Ark 2008
Ref: 0505/08

revisions

**DETERMINED
PLAN**

The copyright of this drawing is retained by the architectural designers,
it is not to be reproduced without permission

All levels and dimensions to be checked on site by General Contractor
before work is put in hand.

D B LAWRENCE & ASSOCIATES LIMITED
architectural designers & planning consultants



30 Handley Street
Sleaford
Lincs NG34 7TQ

Tel: 01529 302541
Fax: 01529 413960
email: office@dblawrence.co.uk

client THE DIOCESE OF LINCOLN

date APR '09

project CLASSROOM EXTENSION

scale 1:50

SPALDING PARISH
site location C.O.F.E. DAY SCHOOL

drawing ELEVATIONS

drawn J L A checked

drawing number D115-17 rev