


EXISTING SOUTH ELEVATION

EXISTING WEST ELEVATION

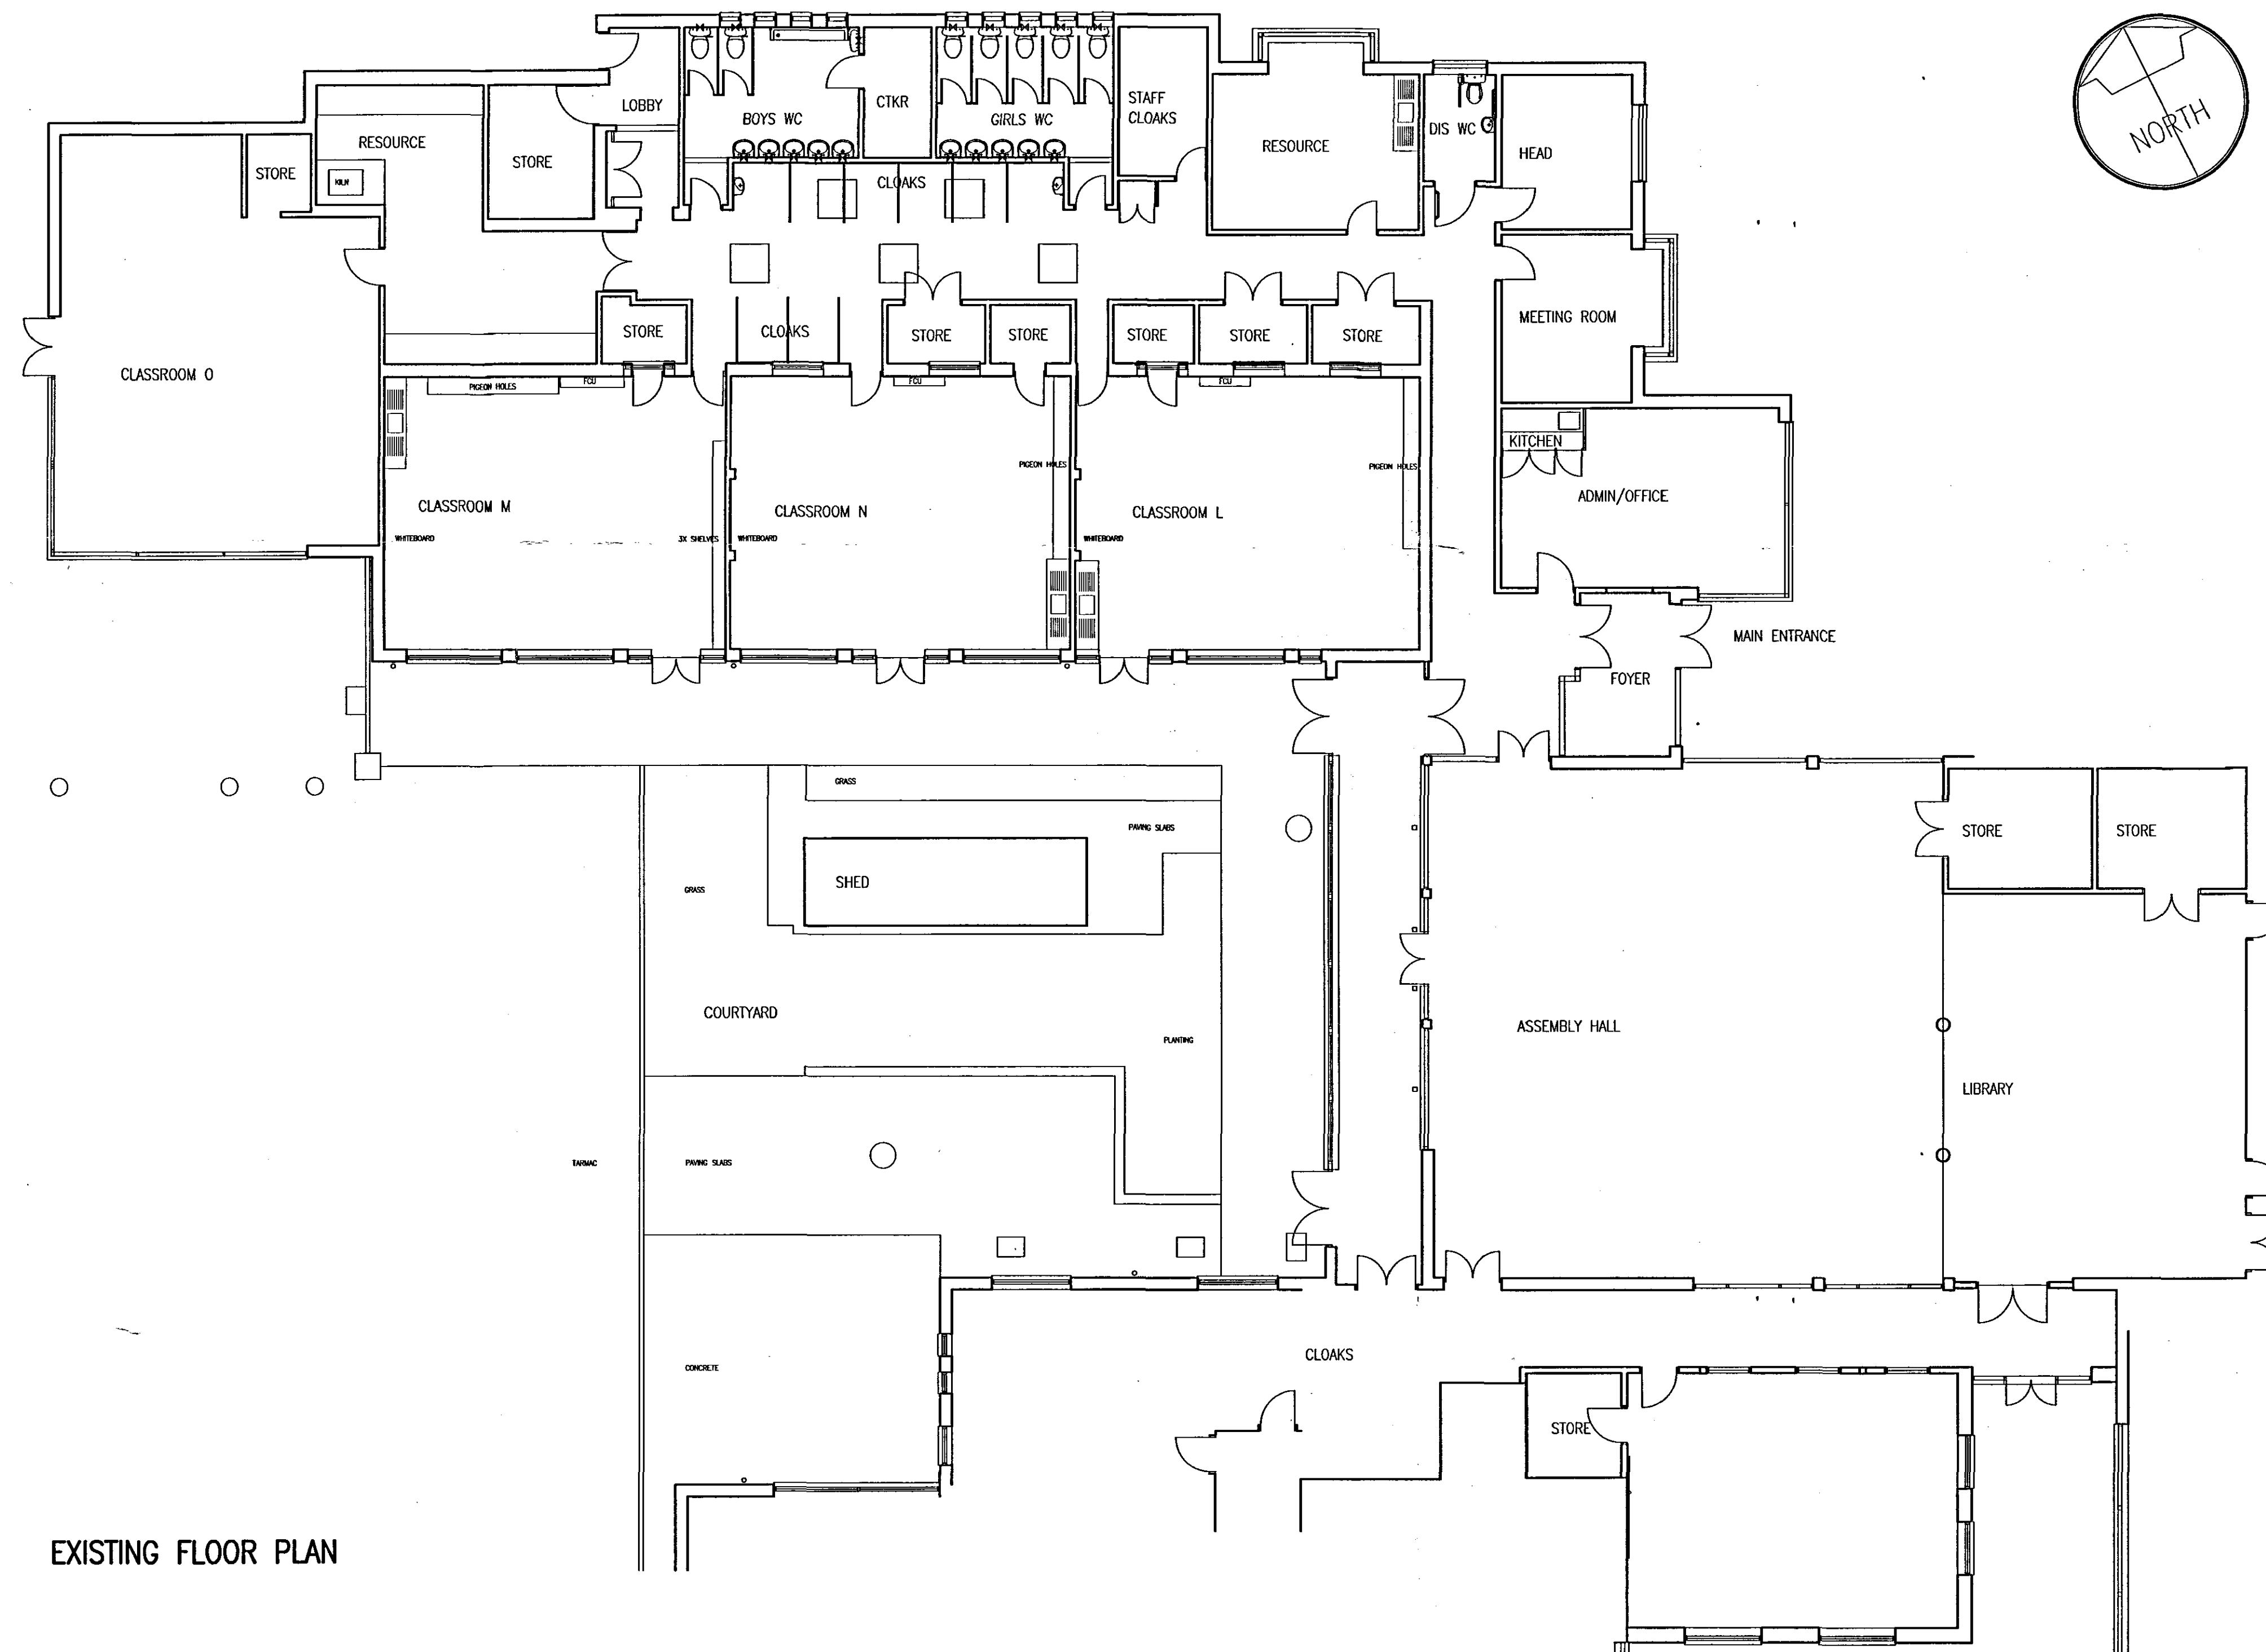

EXISTING FLOOR PLAN

SHDC
Planning & Development
22 APR 2008
Ref: 0505/08

revisions

DETERMINED PLAN

The copyright of this drawing is retained by the architectural designers,
it is not to be reproduced without permission

All levels and dimensions to be checked on site by General Contractor
before work is put in hand.

D B LAWRENCE & ASSOCIATES LIMITED
architectural designers & planning consultants

30 Handley Street
Sleaford
Lincs NG34 7TQ

Tel: 01529 302541
Fax: 01529 413860
email: office@dblawrence.co.uk

client **THE DIOCESE OF LINCOLN** date **JAN 2008**

project **REMODELLING AND CLASSROOM EXTENSION** scale **1:100**

site location **SPALDING PARISH CE DAY SCHOOL** drawing **EXISTING PLAN & ELEVATIONS**

drawn **DH** checked

drawing number **D115/11** rev