


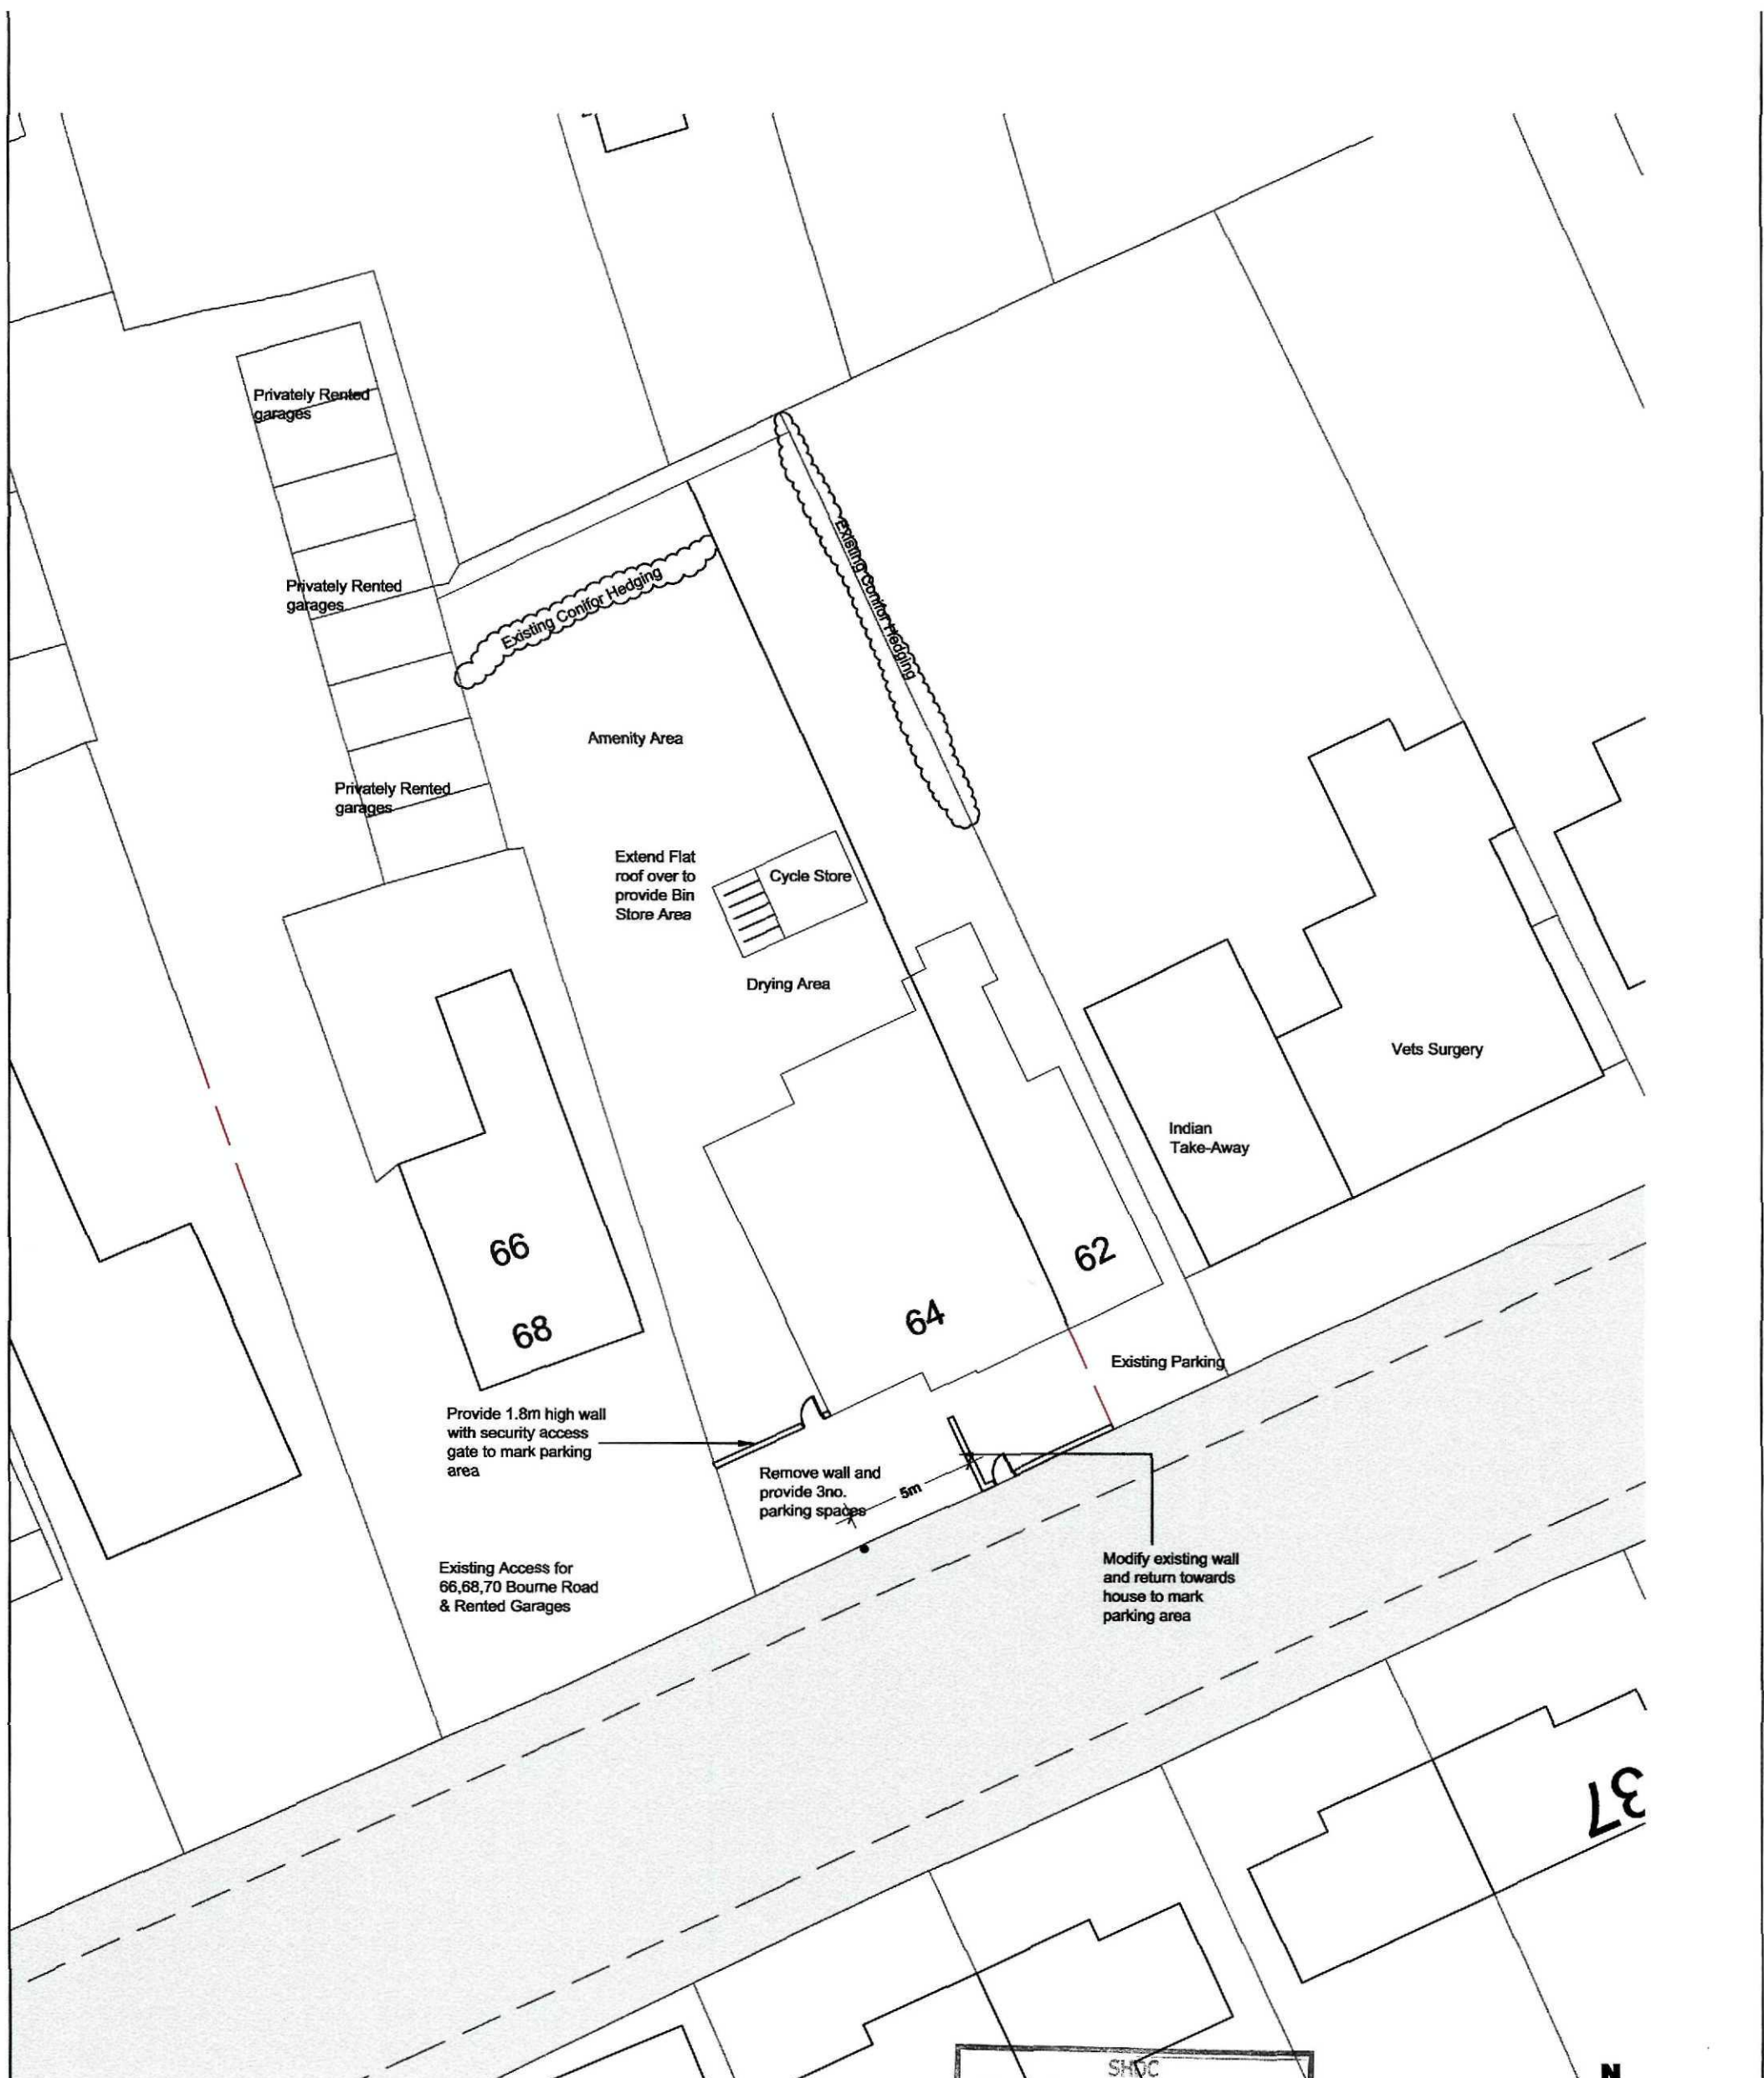

Site Block Plan

Scale 1:250

AMENDED PLAN

Ref.

A1

SHDC
Planning & Development
27 JUL 2010
Ref: 0505-10



rev "B" - 27.07.10 - Amended to suit SHDC
rev "A" - 15.06.10 - Amended to suit SHDC

Date : *****

Scale : as noted

Drawing No:

1675-02 B



2nd Floor - 5B Sheepmarket
Spalding
PE11 1BH
Tel: 01775 768 921
e-mail: enquiries@remiwaydesign.co.uk


Site :

Conversion of Existing 9 Person HMO
into 4no. Self Contained Flats at:
64 Bourne Road
Spalding

Client :


Mr R Ellis

Contractor to check all Dimensions on site prior to ordering materials / commencing work.Do Not Scale from this Drawing - If in doubt then please ask

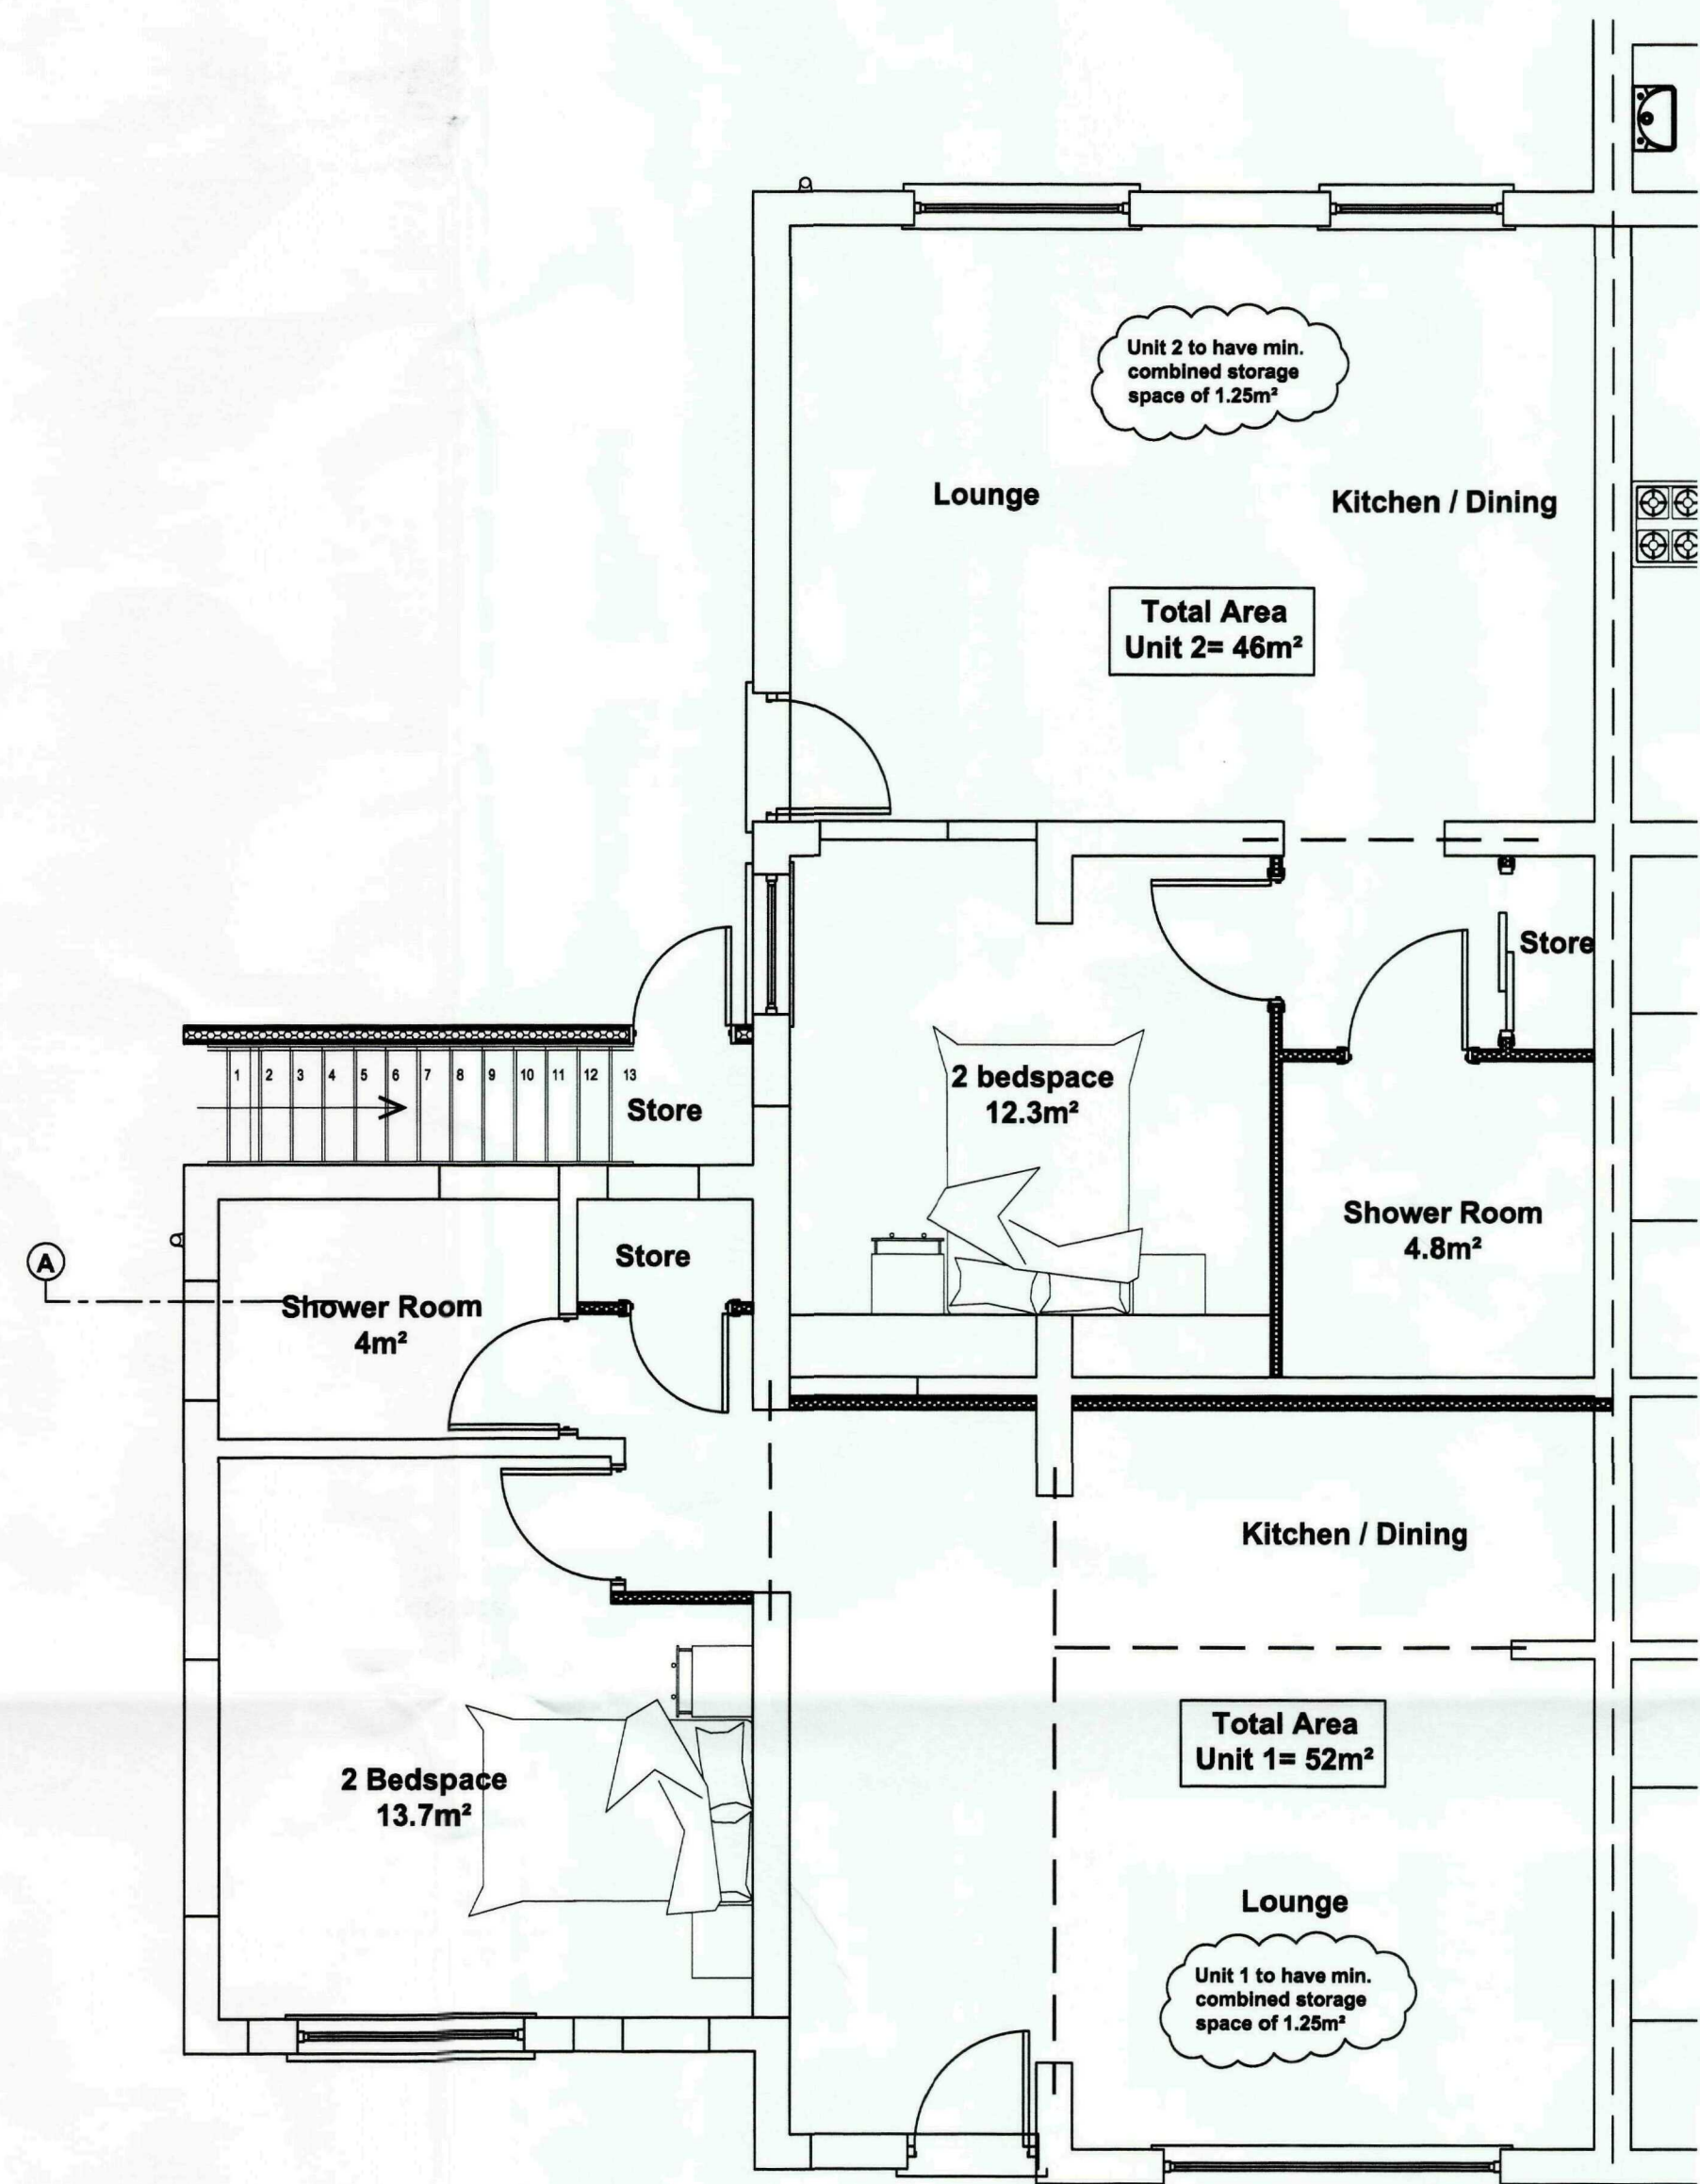

Proposed Ground Floor Plan

Scale 1:50

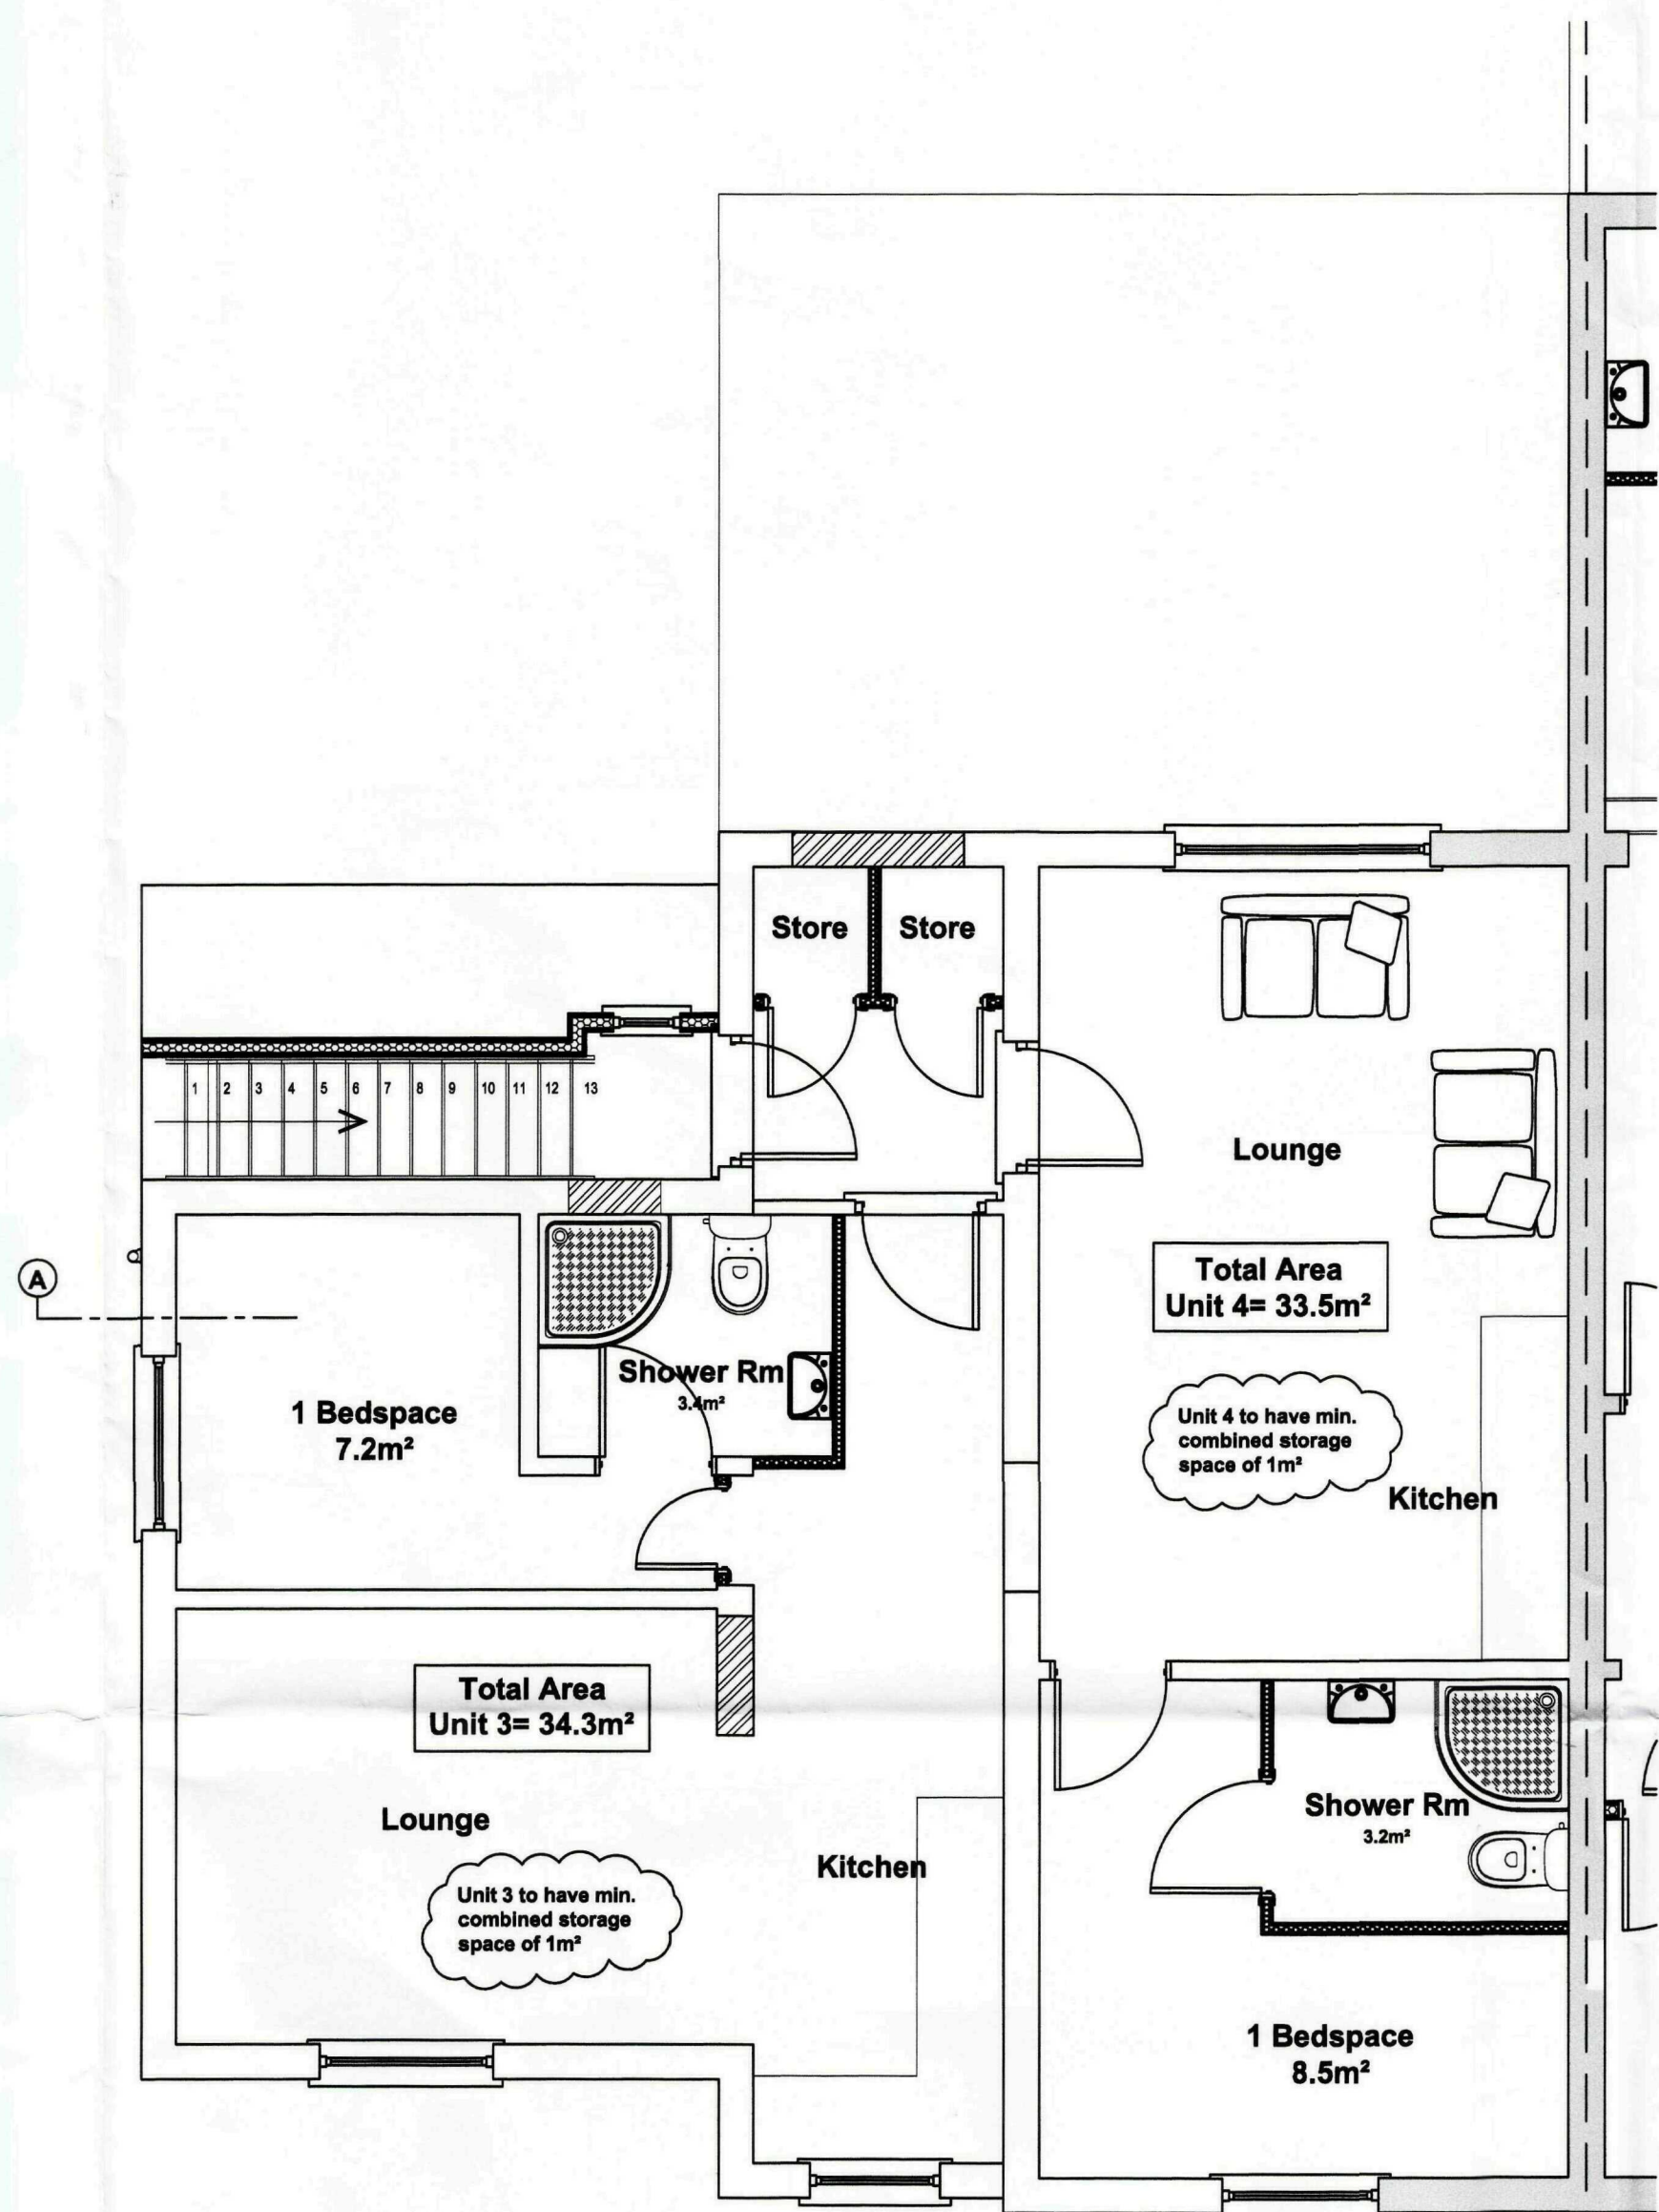

Proposed First Floor Plan

Scale 1:50




Proposed Front Elelvation

Scale 1:100



Proposed Side Elelvation

Scale 1:100

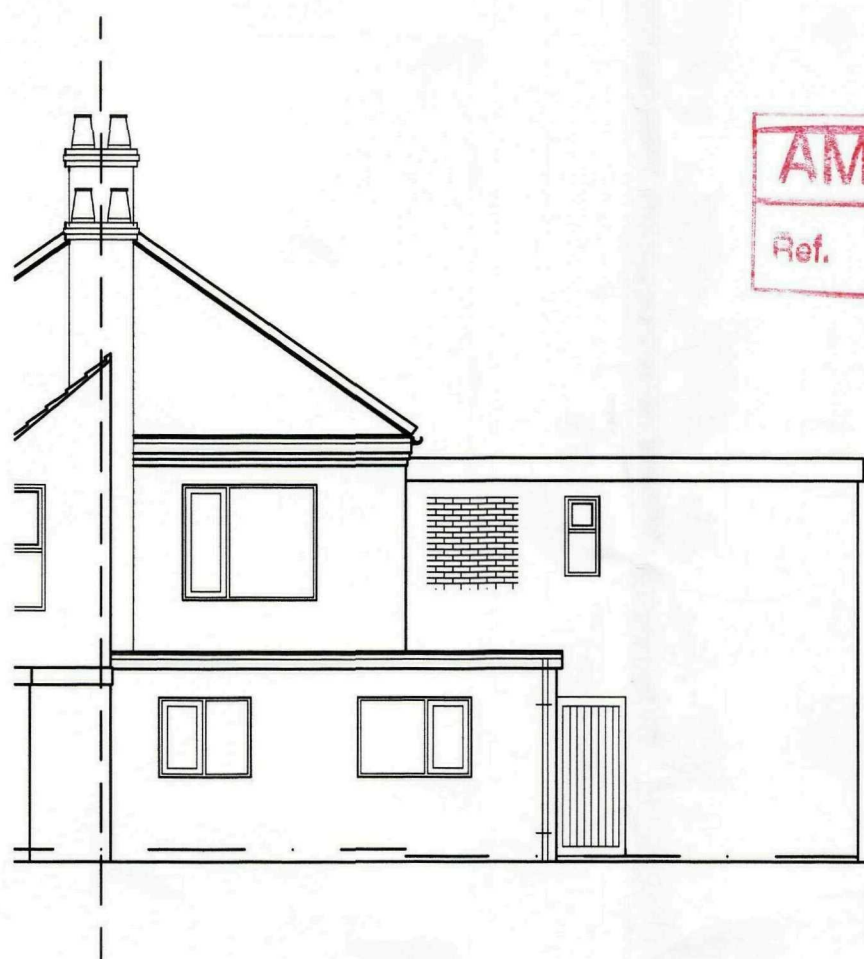

Proposed Rear Elelvation

Scale 1:100

AMENDED PLAN
Ref. A1

GENERAL CONDITIONS
Contractors are responsible for checking all dimensions on site when work commences and before ordering any materials. Any discrepancies should be brought to the attention of the Client for remedial action before commencing further.

All materials not specified to be of a standard suitable for the work proposed and be fit for purpose. All work to be in accordance with good building practice and all necessary BS codes for Workmanship on Building Sites.

Revisions

C - 27.07.10 - door added to rear elevation
B - 27.07.10 - Amended to suit SHDC
A - 15.06.10 - Amended to suit SHDC

Client: **Mr R Ellis**

Site: **Conversion of Existing 9 Person HMO into 4no. Self Contained Flats at: 64 Bourne Road Spalding**

Drg Title: **Proposed Elevations & Floor Plans**



2nd Floor - 5B Sheepmarket Spalding
P E 1 1 B H
Tel : 01775 768 921
e-mail: enquiries@remwaydesign.co.uk

Drg Size Drawing Number Revision:
A1 **1675-04** C

PLEASE NOTE:
Due to areas of the structure being covered, unexposed or otherwise inaccessible the notes / specifications of existing materials are subject to confirmation of site when it is feasible to expose the relevant areas of construction.