



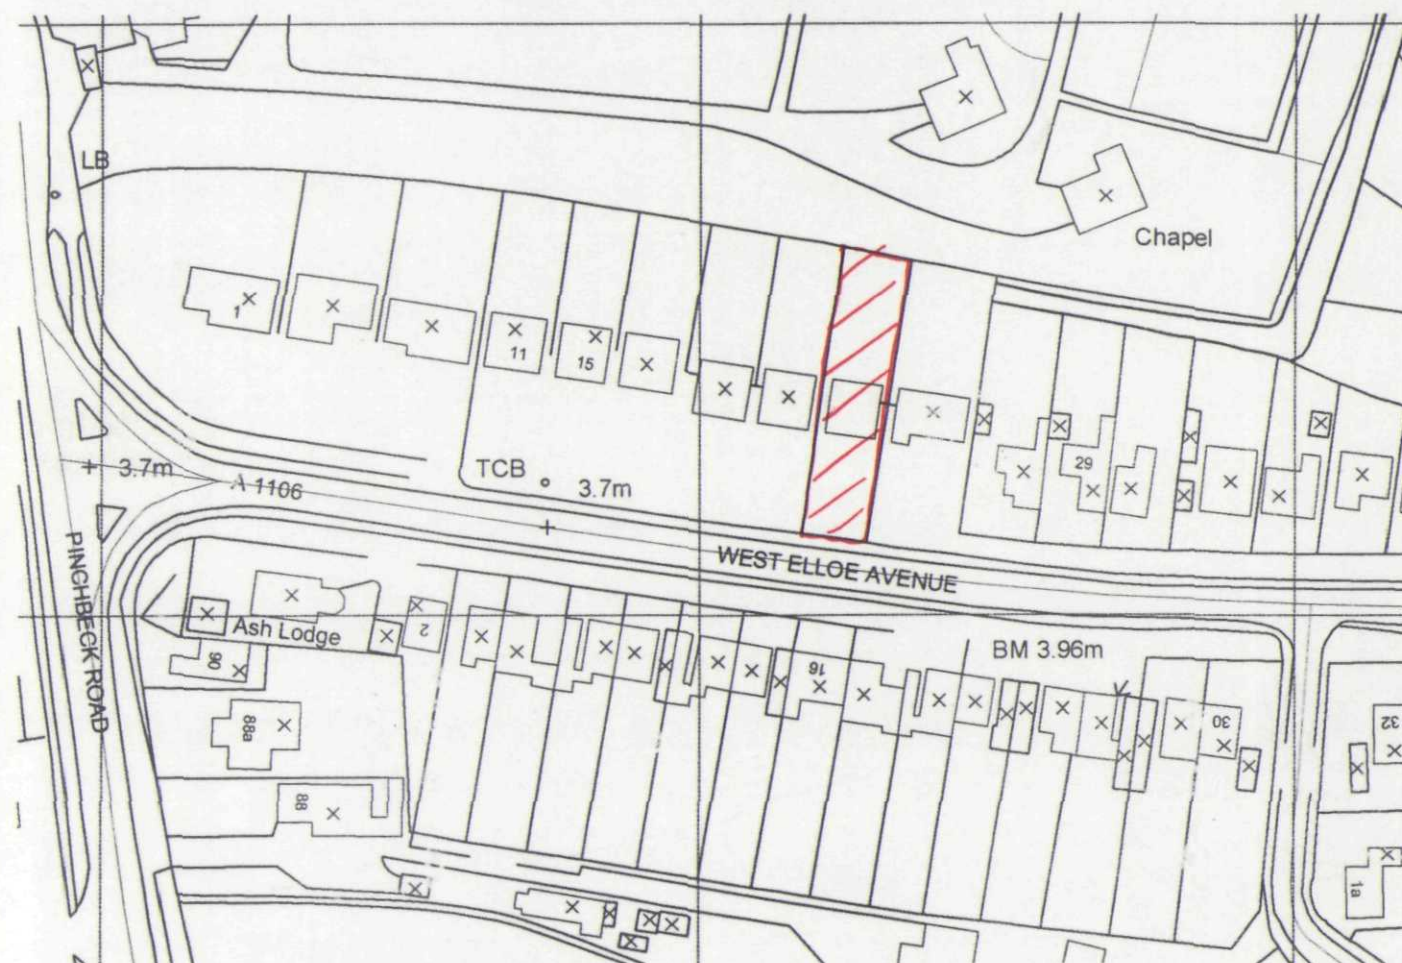

LOCATION PLAN
Scale 1:1250

Crown Copyright. All rights reserved. Licence Number 100020449

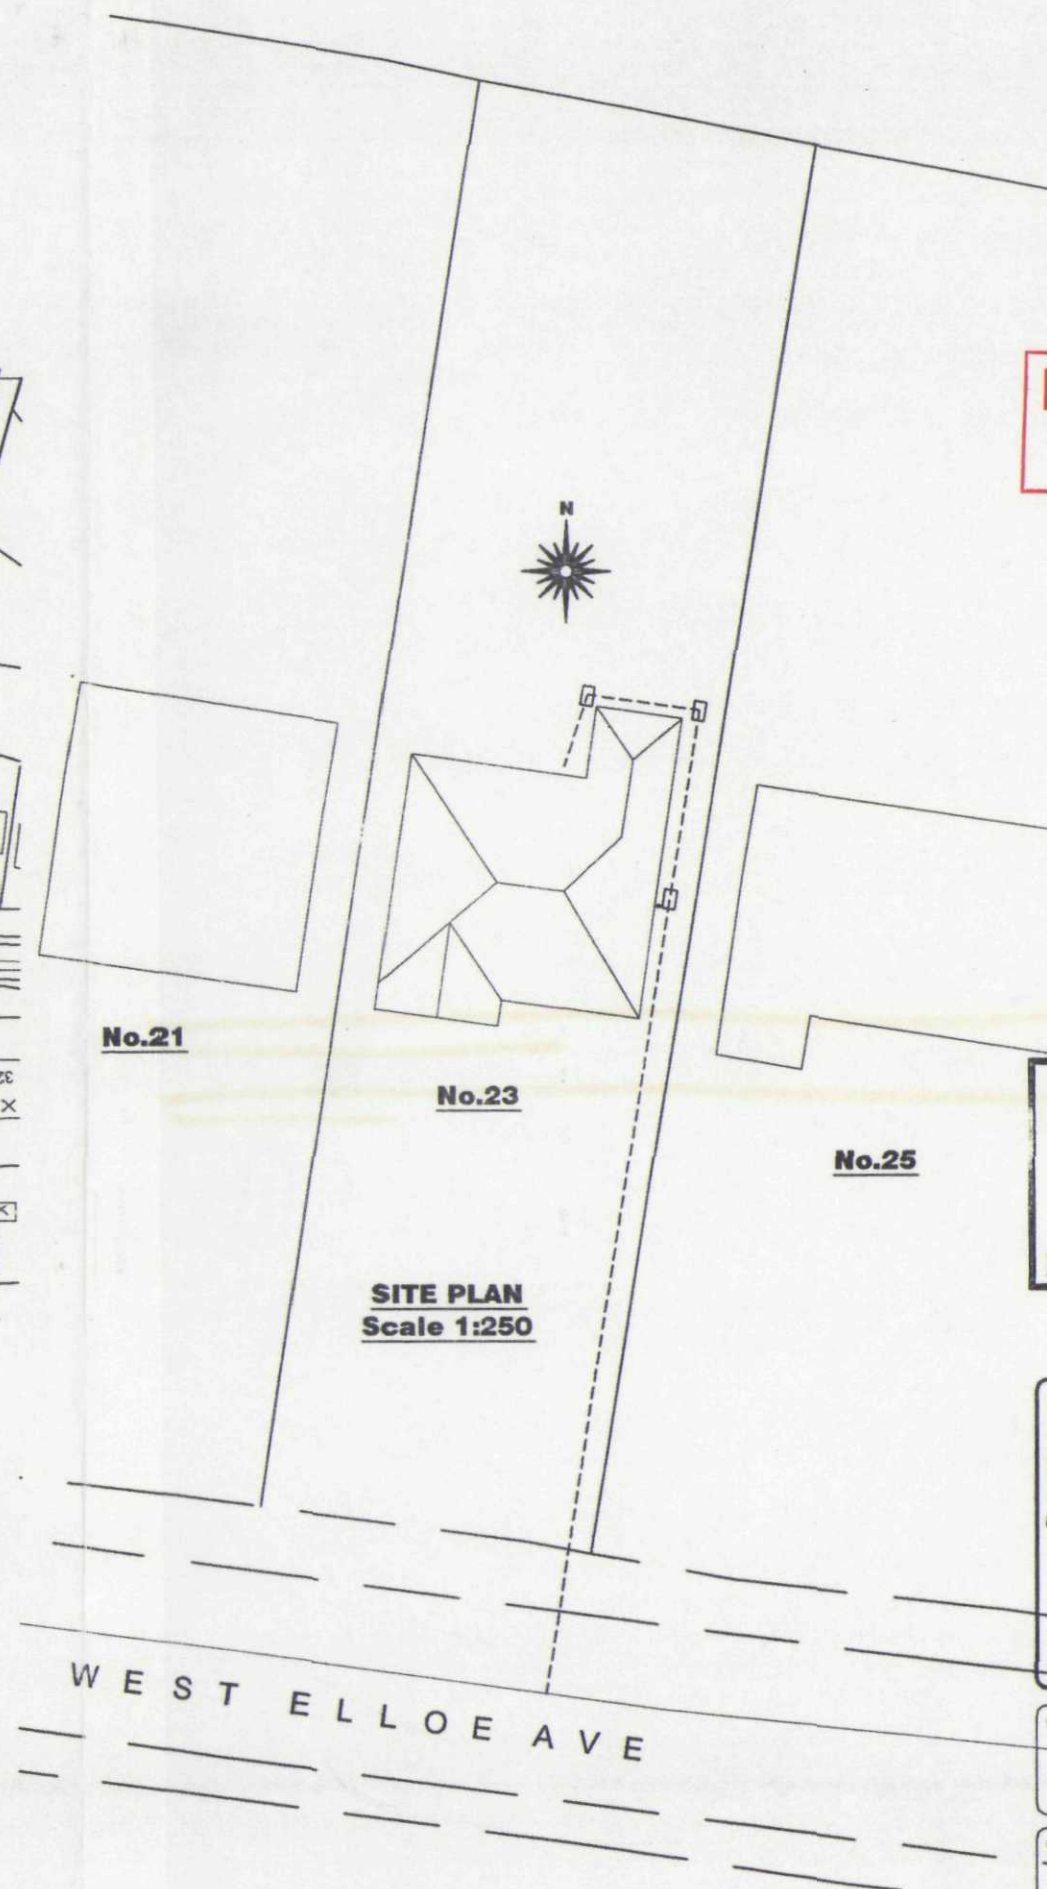

SITE PLAN
Scale 1:250

**DETERMINED
PLAN**

SHDC
Planning & Development
19 APR 2004
Ref: 0507/04

**remway
design**
Plans drawn for: Local Authority - Planning permission & Building Control.
3, Rembrandt Way
Spalding
Lincs
PE11 3HX
Tel: 01775 799521
Mobile: 07815 112 058
e-mail: jason@remwaydesign.co.uk

Project: Proposed 1st Floor Bedroom & Bathroom Extension

Client: Mr T Hatton
23 West Elloe Ave
Spalding
PE11 2BH

Date: march04 ORG No TH-02 REV: