


NOTES:
All dimensions to be checked on site. Do not scale from this drawing.

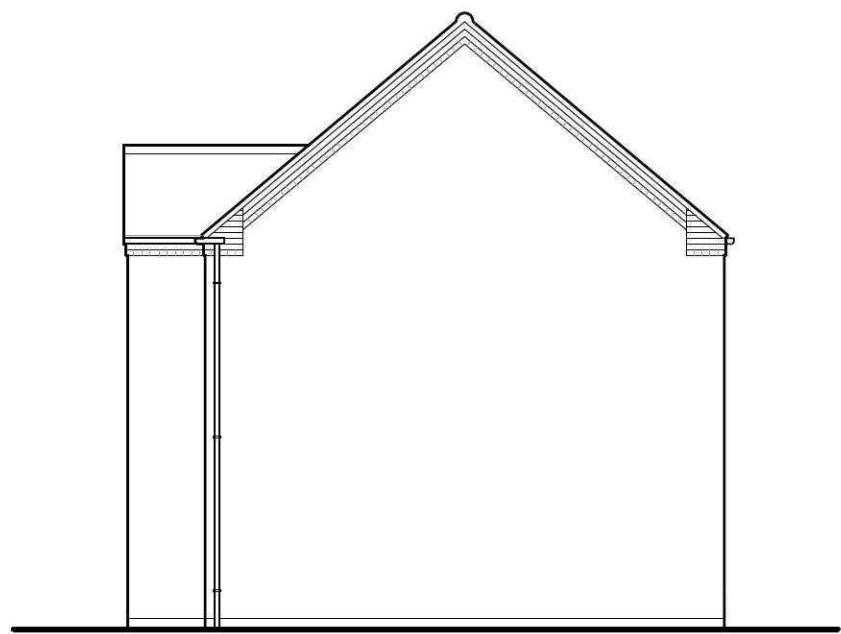


EAST ELEVATION AS EXISTING



NORTH ELEVATION AS EXISTING




WEST ELEVATION AS EXISTING

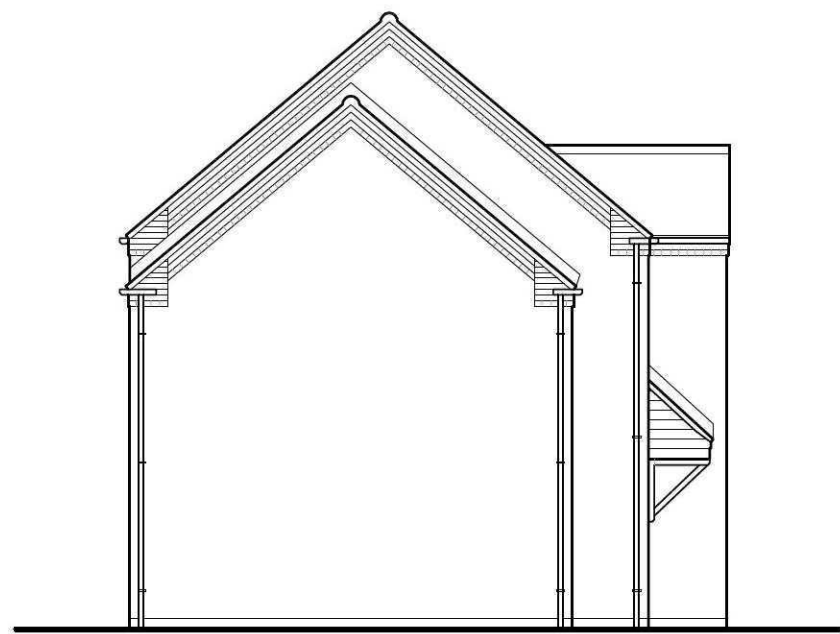

SOUTH ELEVATION AS EXISTING




STORM WATER DRAINAGE:
63mm Ø RWPs connected to 110mm Ø UPVC
pipes with flexible joints laid to falls - min. 1:150 &
connected to soakaway min. 3m from buildings and
boundaries. Size and number of soakaways to be
determined in accordance with BS EN752-4 or
BRE Digest 365

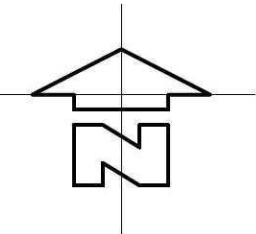

SITE PLAN AS PROPOSED - 1:200




EAST ELEVATION AS PROPOSED

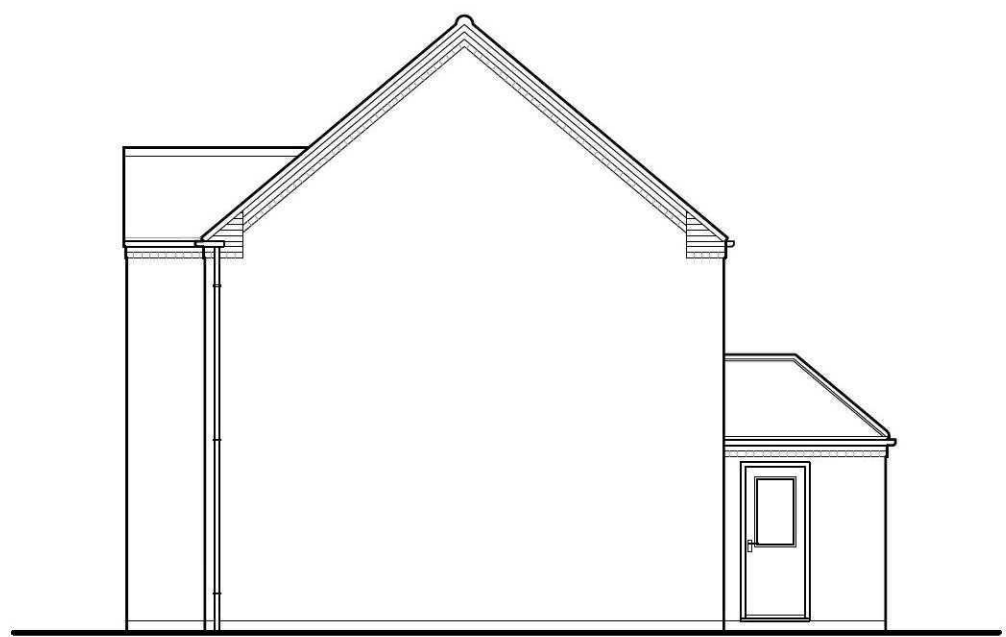


NORTH ELEVATION AS PROPOSED




WEST ELEVATION AS PROPOSED

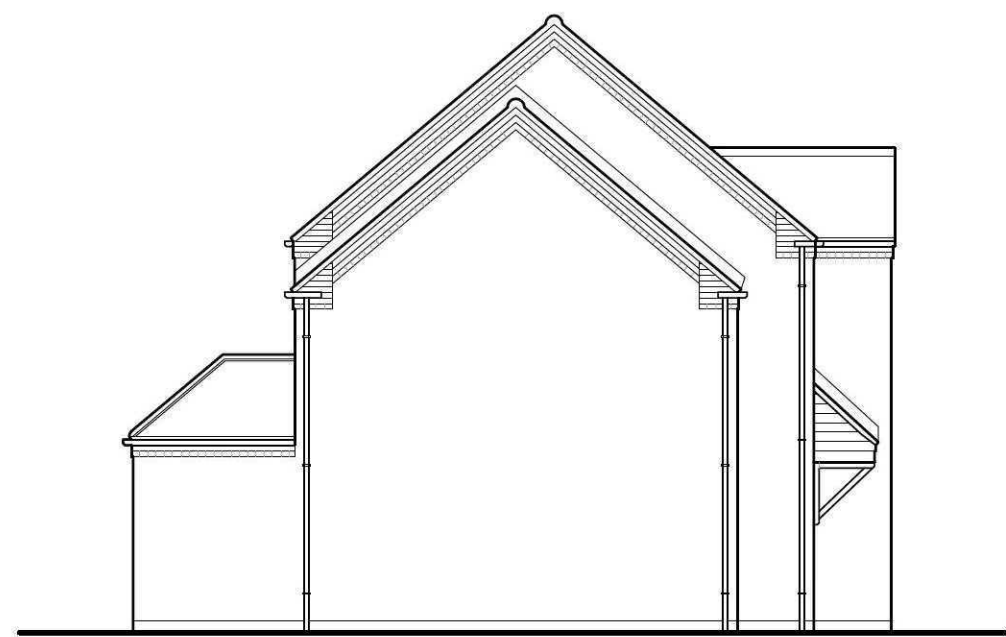

SOUTH ELEVATION AS PROPOSED

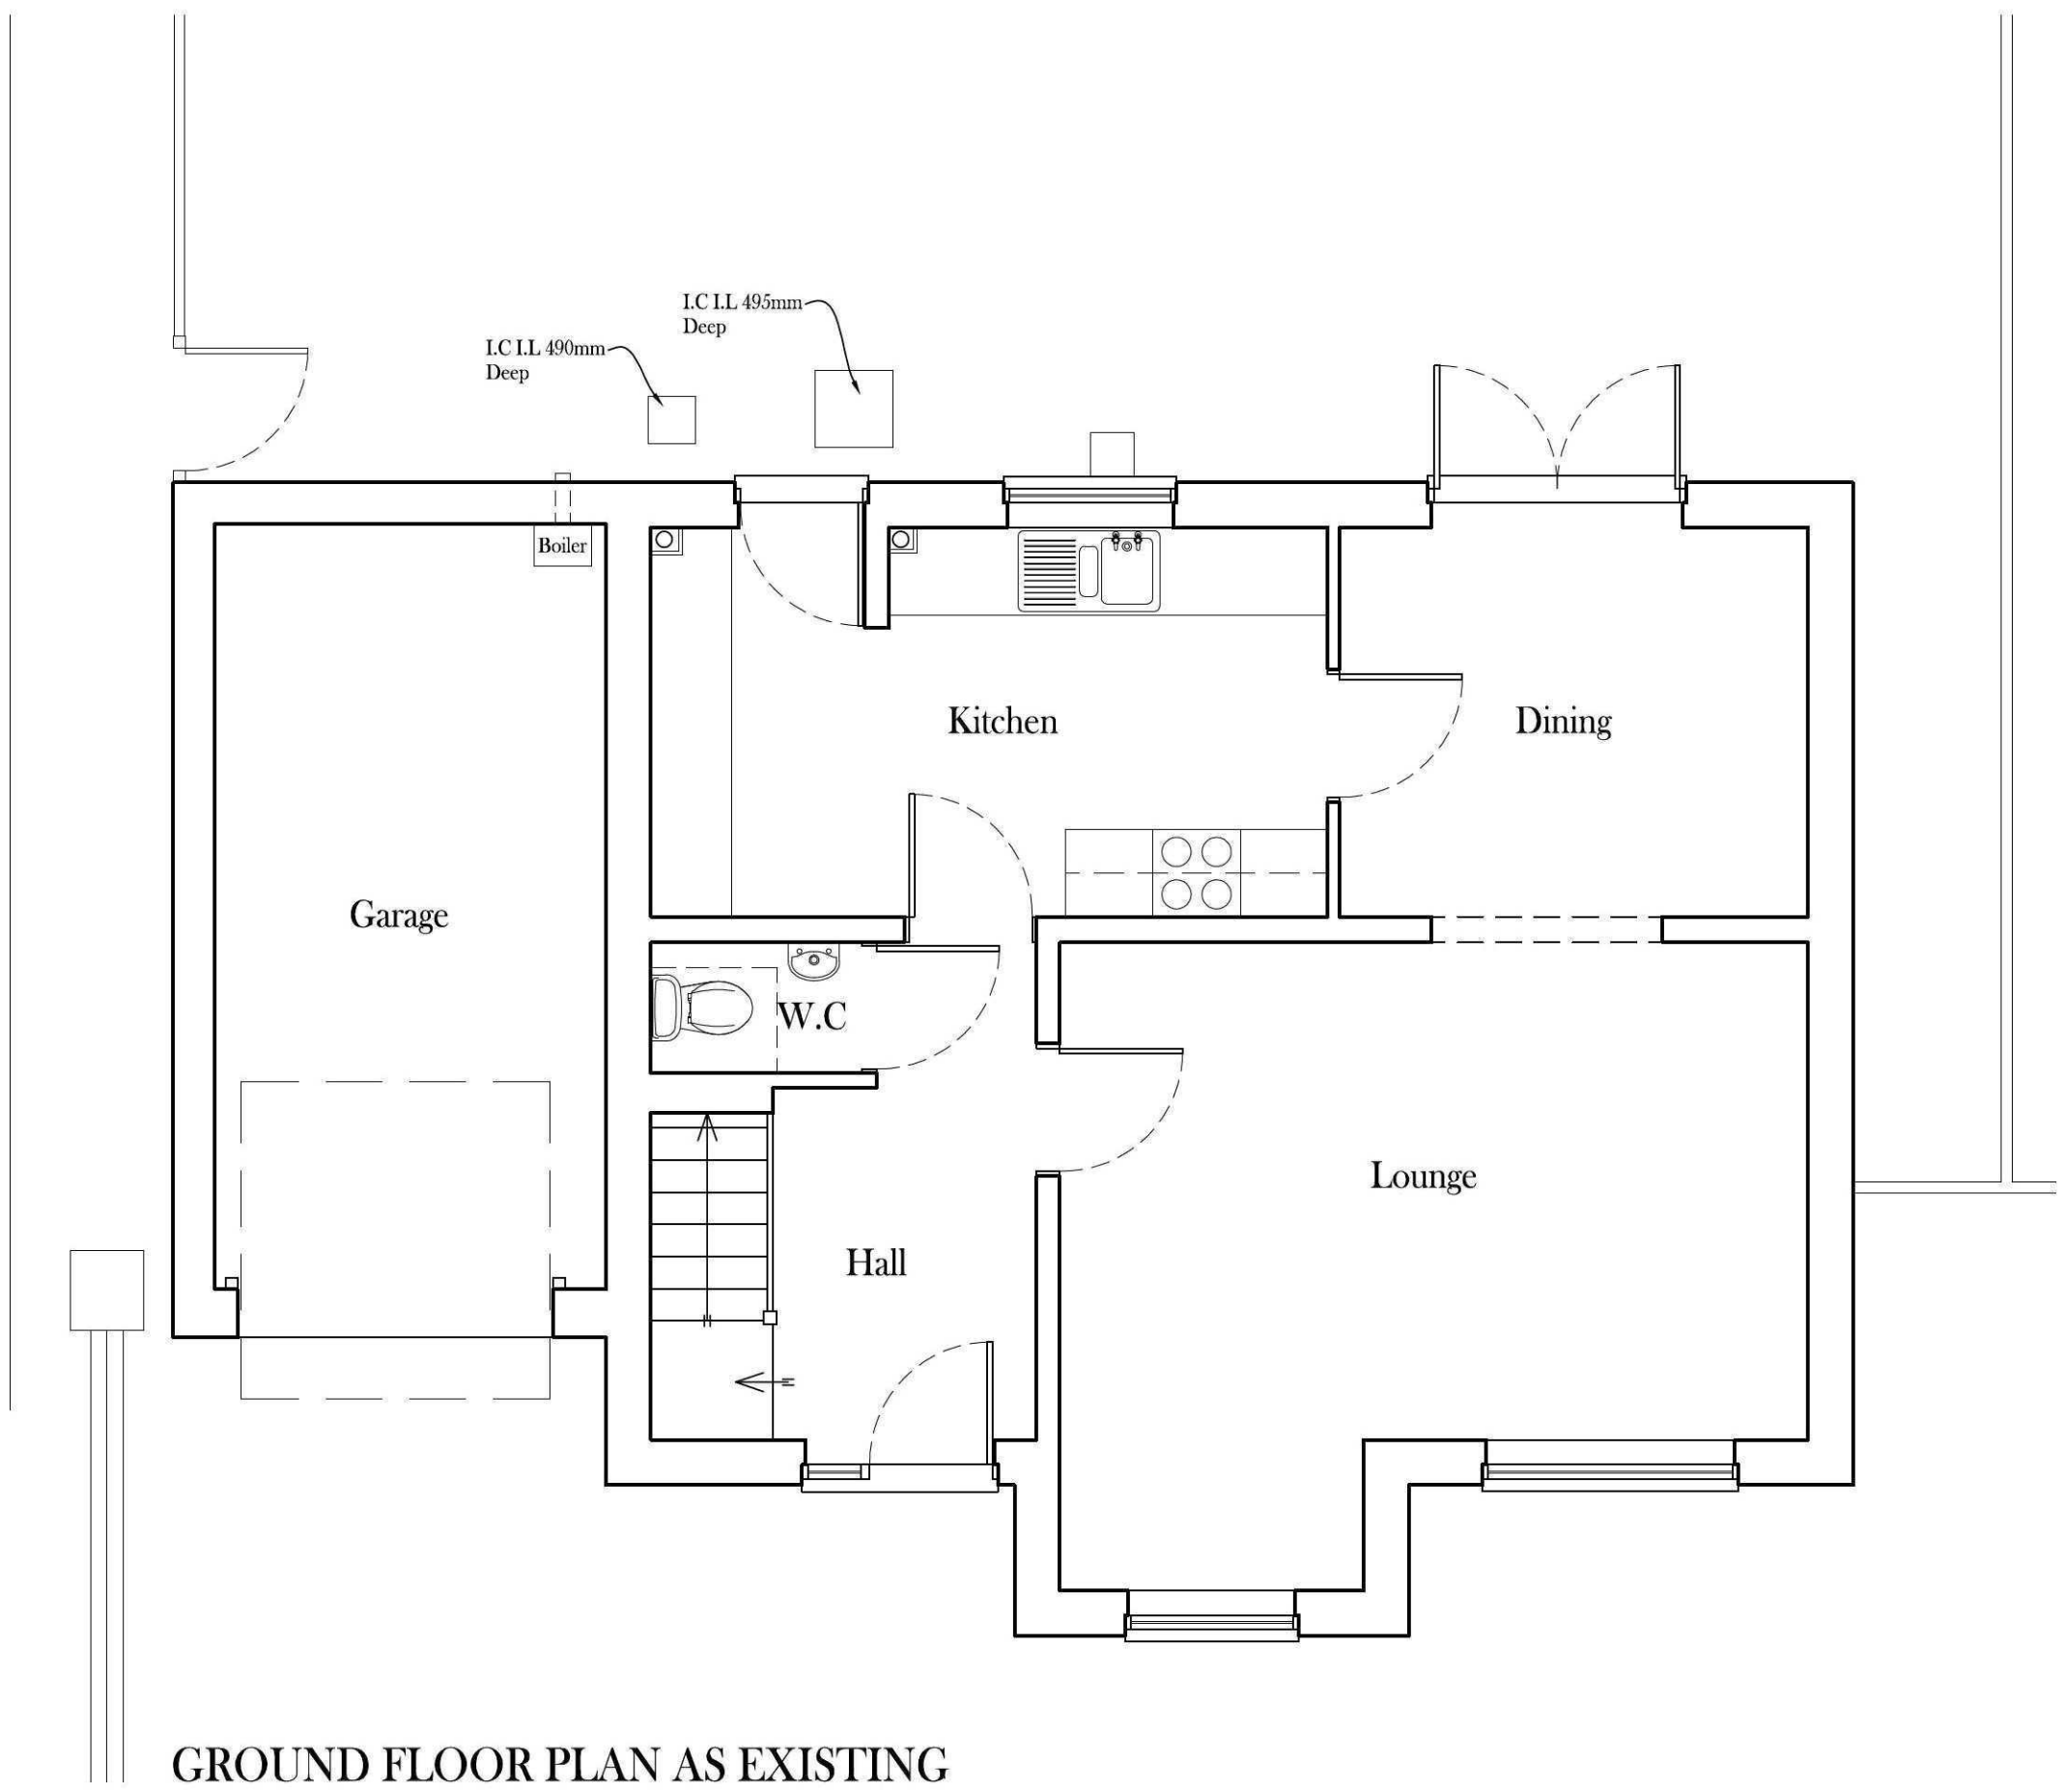

GROUND FLOOR PLAN AS EXISTING

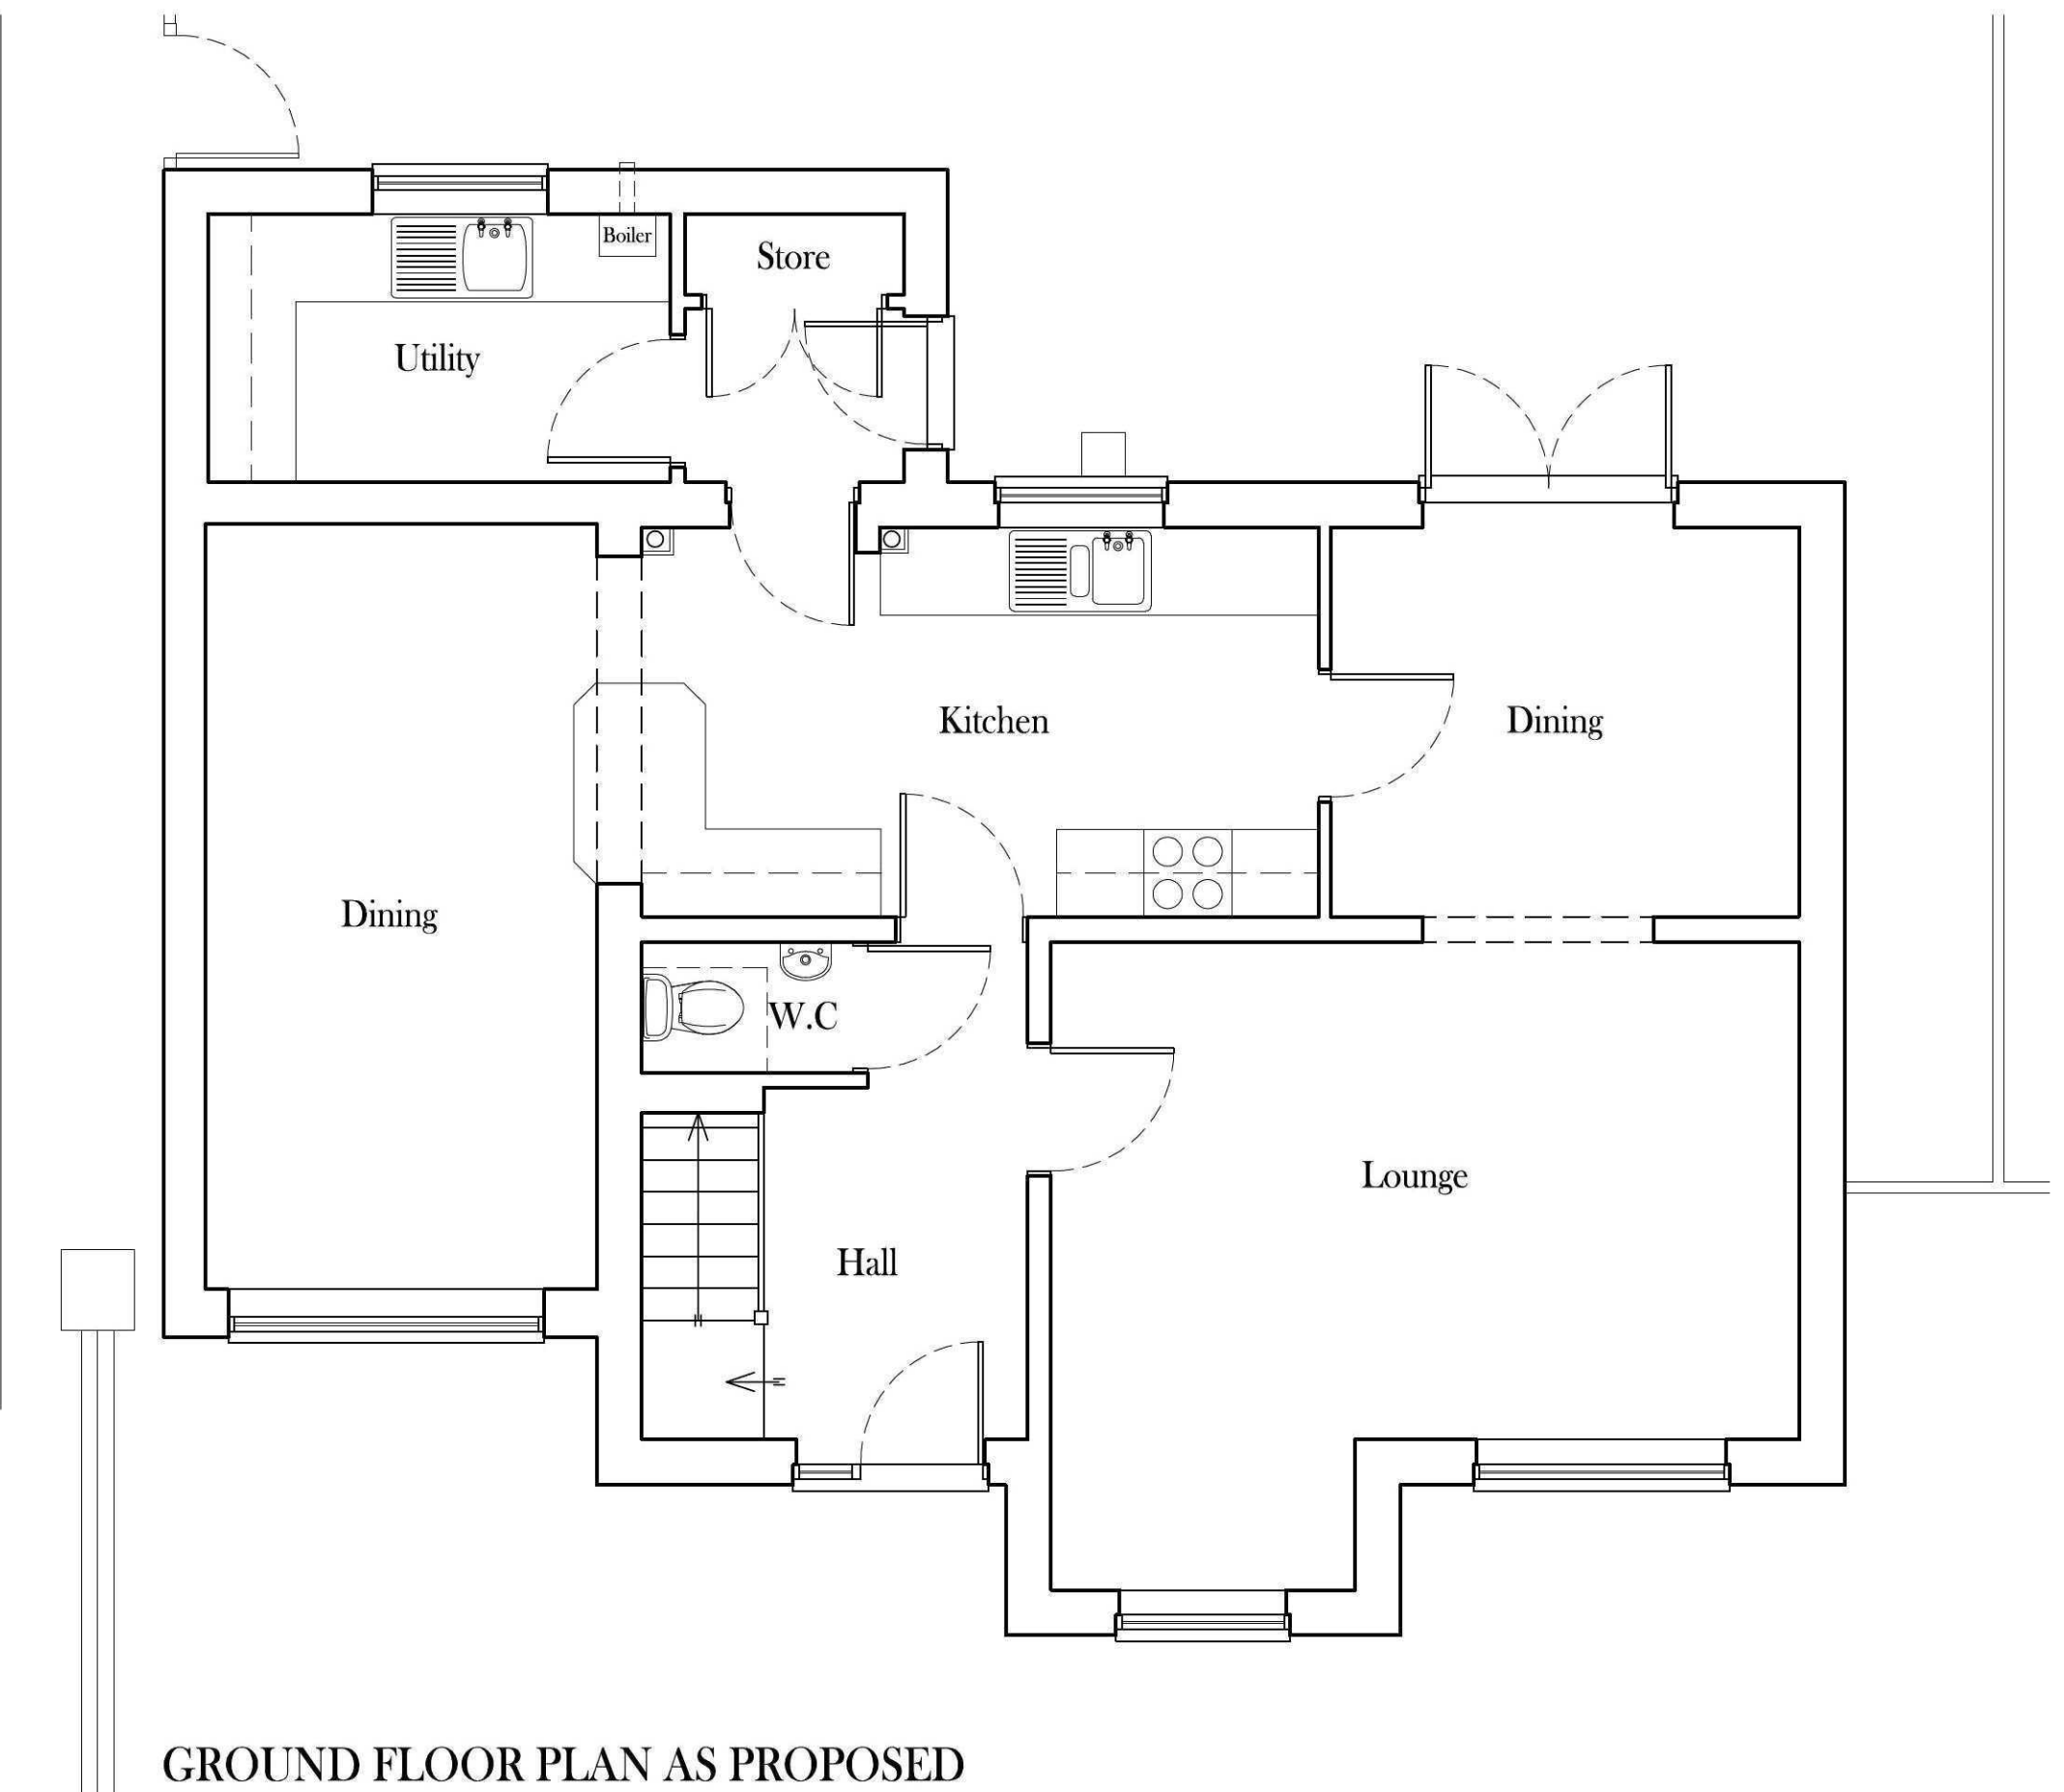

GROUND FLOOR PLAN AS PROPOSED

A		
	Date	Revisions
© Copyright		
		
Client		
MR & MRS C. MCCORMACK		
Job Title		
PROPOSED EXTENSION & ALTERATIONS AT 41 WOOLRAM WYGATE, SPALDING. PE11 1PB.		
Drawing Title		
SURVEY & PROPOSAL DRAWING.		
Scale:	Date:	Drawn:
1:50 & 1:100	May '15	R.W
Building Design Services Surveying Design, Planning & Building Regulations 15 West Road, Pinxton, Skefford, Lincs. NG340NA. TEL: 01529240333.		
Dig. No.		Rev.
2884/2		