






FRONT ELEVATION

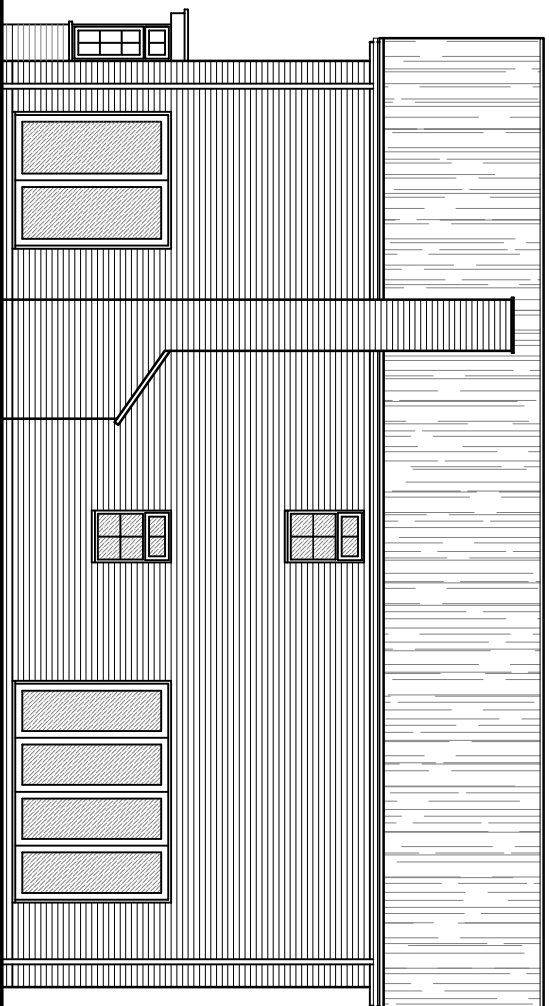


SIDE ELEVATION

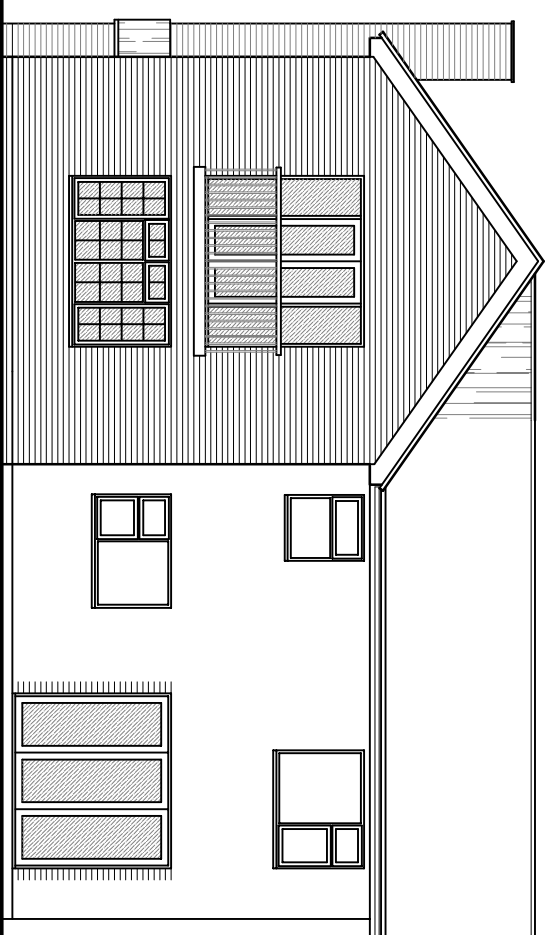


REAR ELEVATION

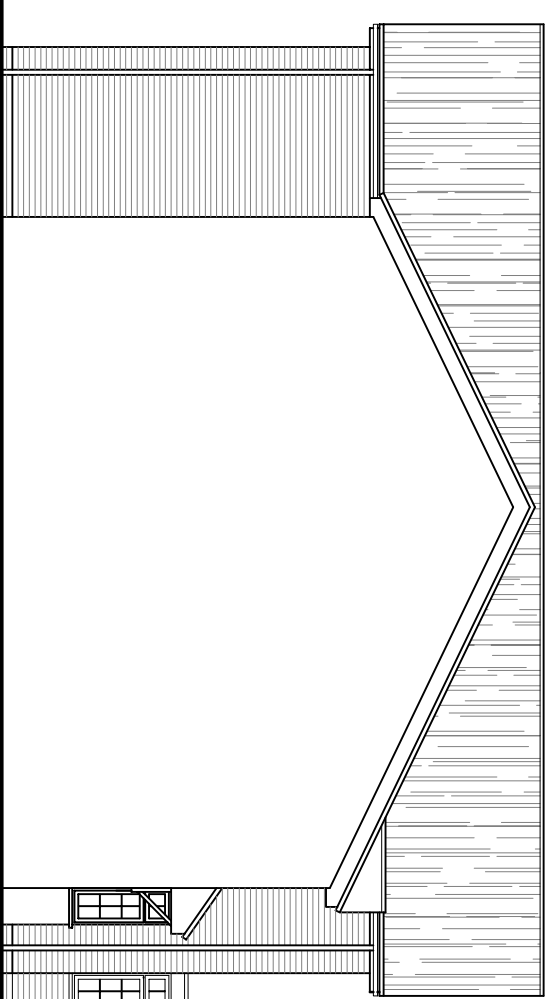

SIDE ELEVATION

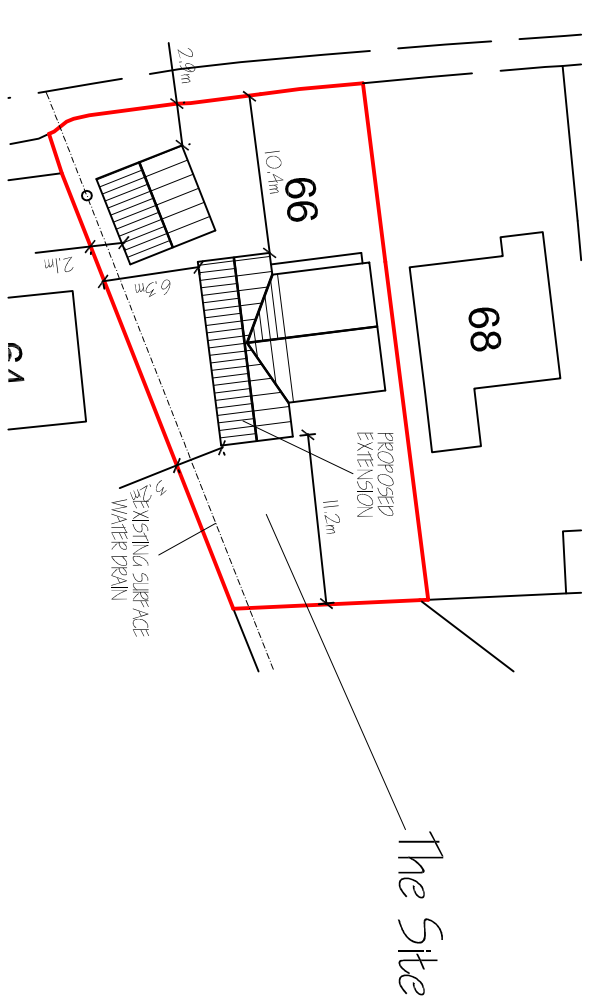

BLOCK PLAN 1:500

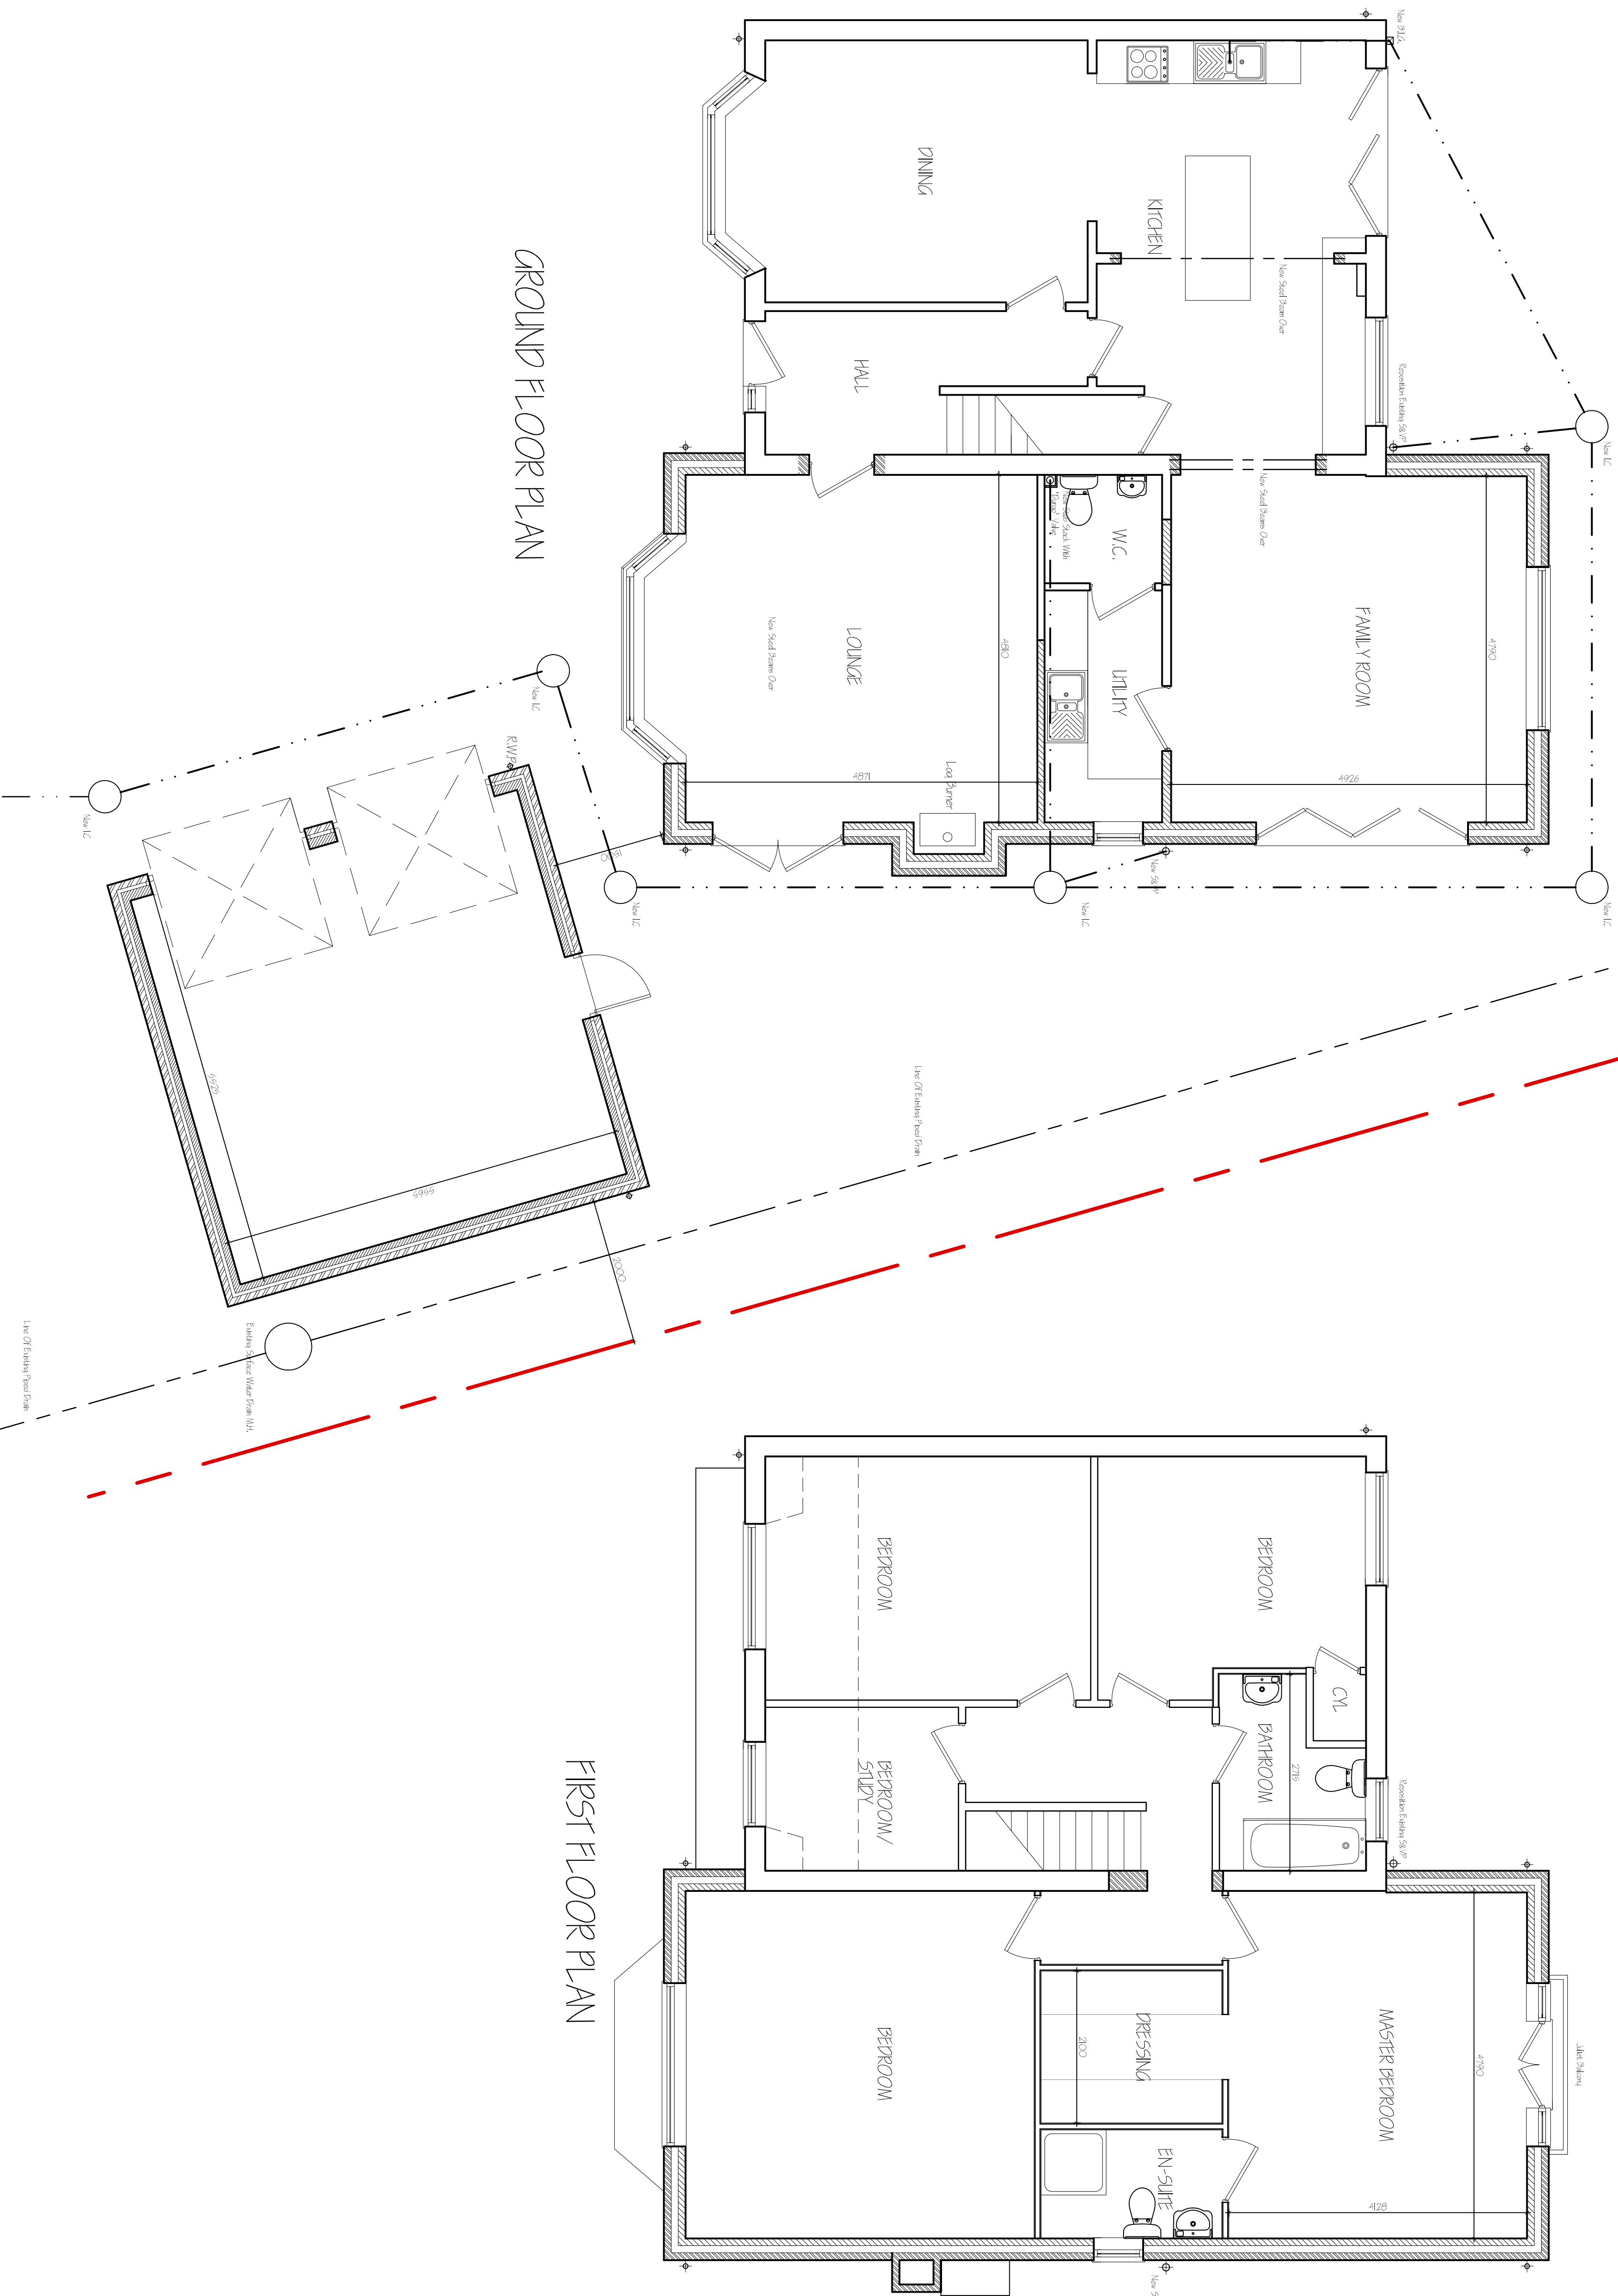

A	CLEAR AGREEMENTS	MAY 2017
ref:	revision	d000

G. R. MERCHANT LTD.
1, ENG AMICE FWO
ARCHITECTURAL, STRUCTURAL
AND LAND DRAINAGE
CONSULTANTS

4 Wrights Mews
12A Park Road, Holbeach,
Spalding, Lincs. PE12 7EE
Tel: 01406 490800
Fax: 01406 425744
E-Mail: gr-merchant@btconnect.com

Project
ALTERATIONS AND EXTENSION
66 WOOLRAM WINGATE
SPALDING
LINCS. PE11 1PE

Client
MR & MRS N RUPP

Drawing
FLOOR PLANS - PROPOSED
ELEVATIONS - PROPOSED
BLOCK PLAN - PROPOSED

Job Ref.	Drawing No.
3130-17	02A
Date	Drawn
APR 2017	SLB

1:50, 1:100 (Unless Otherwise Stated)

DO NOT SIGN THIS DRAWING