






Front Elevation

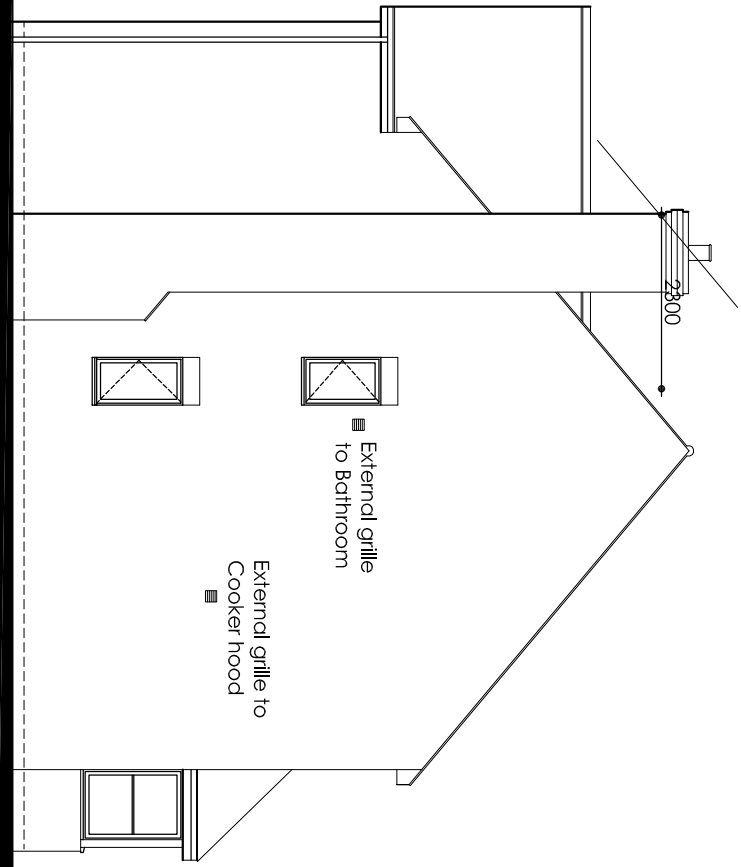


Side Elevation

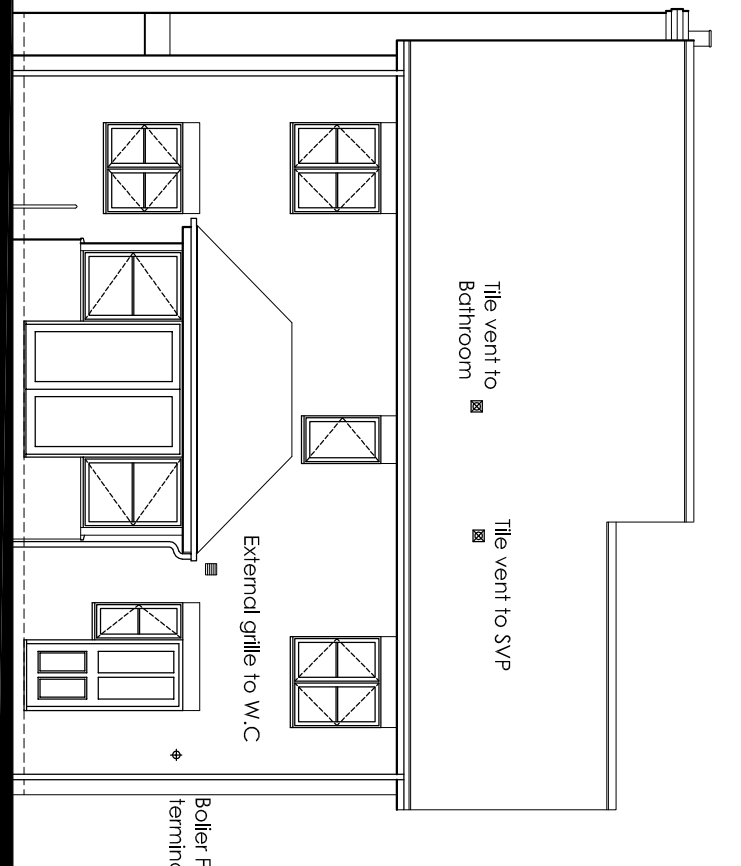


Rear Elevation

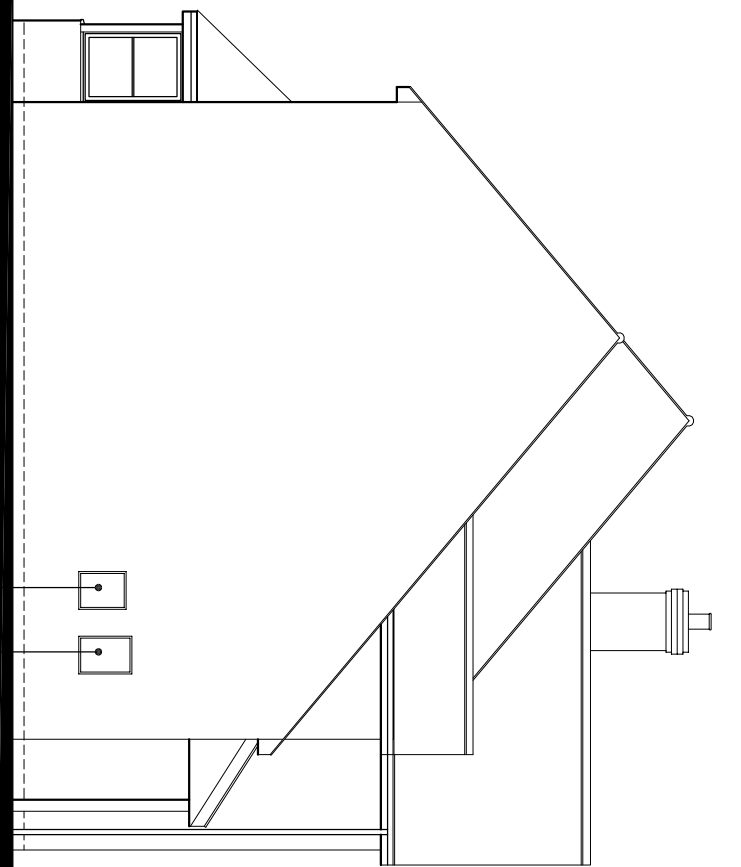

Side Elevation

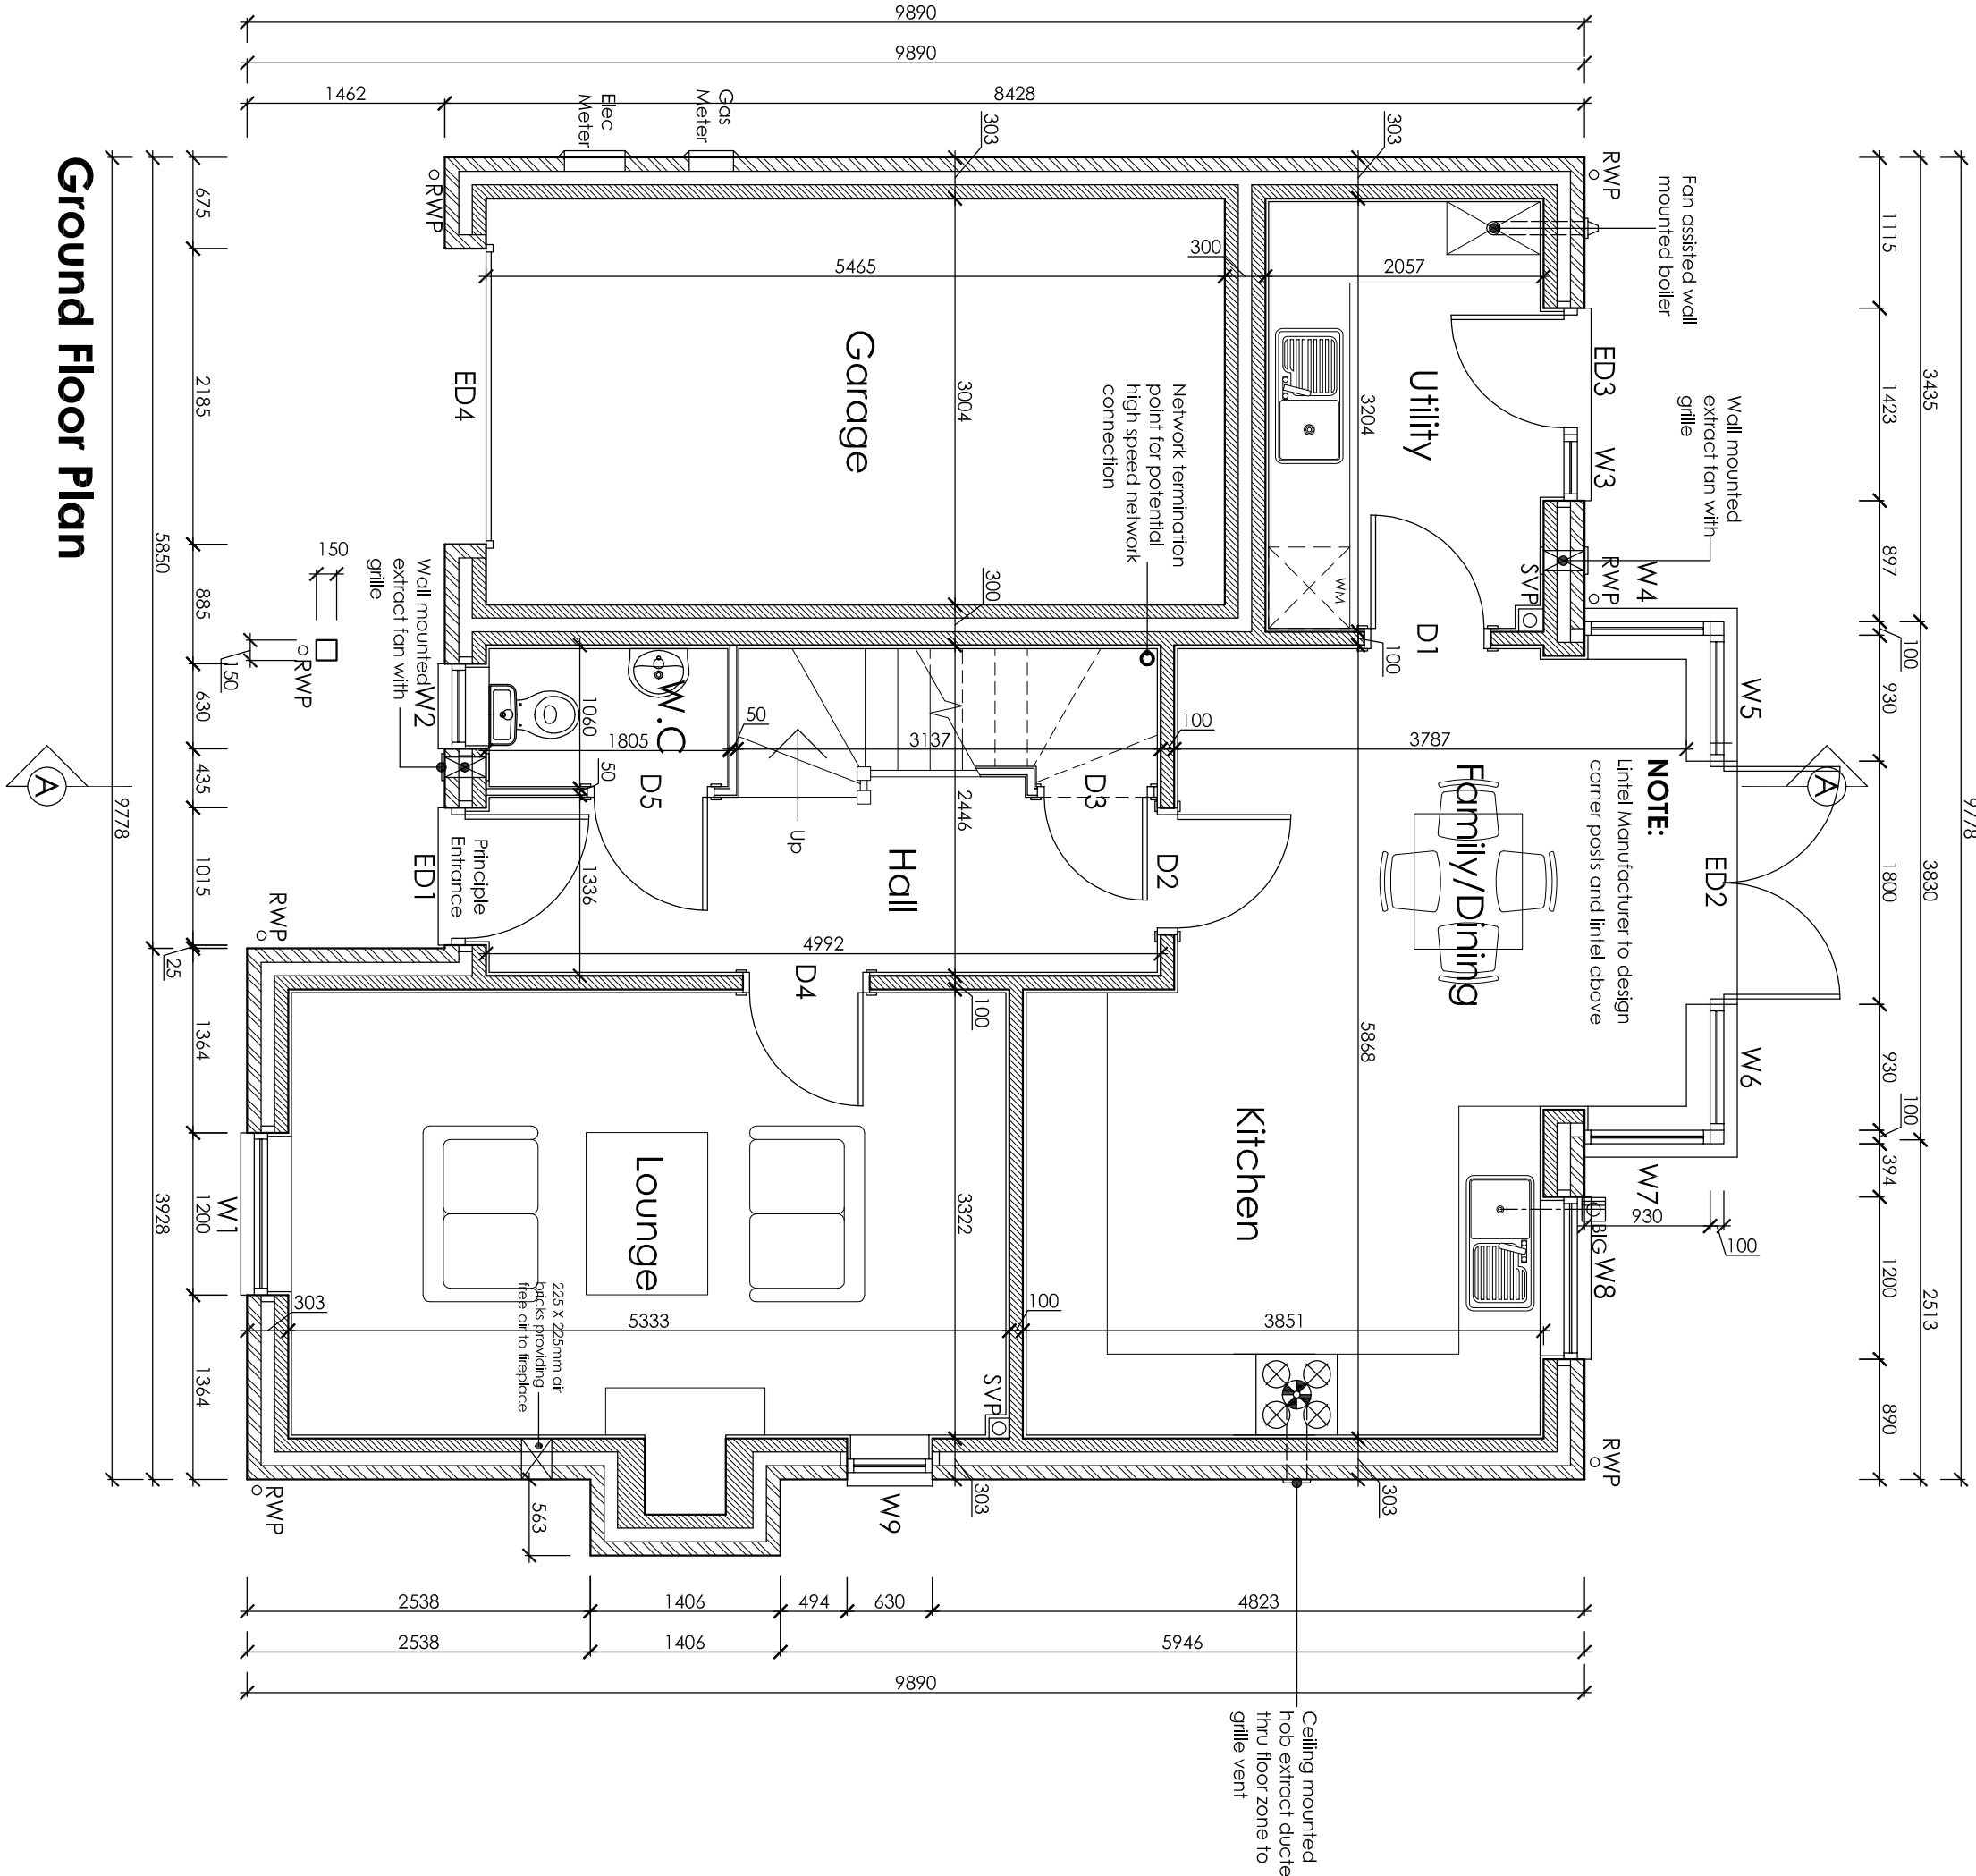

Ground Floor Plan

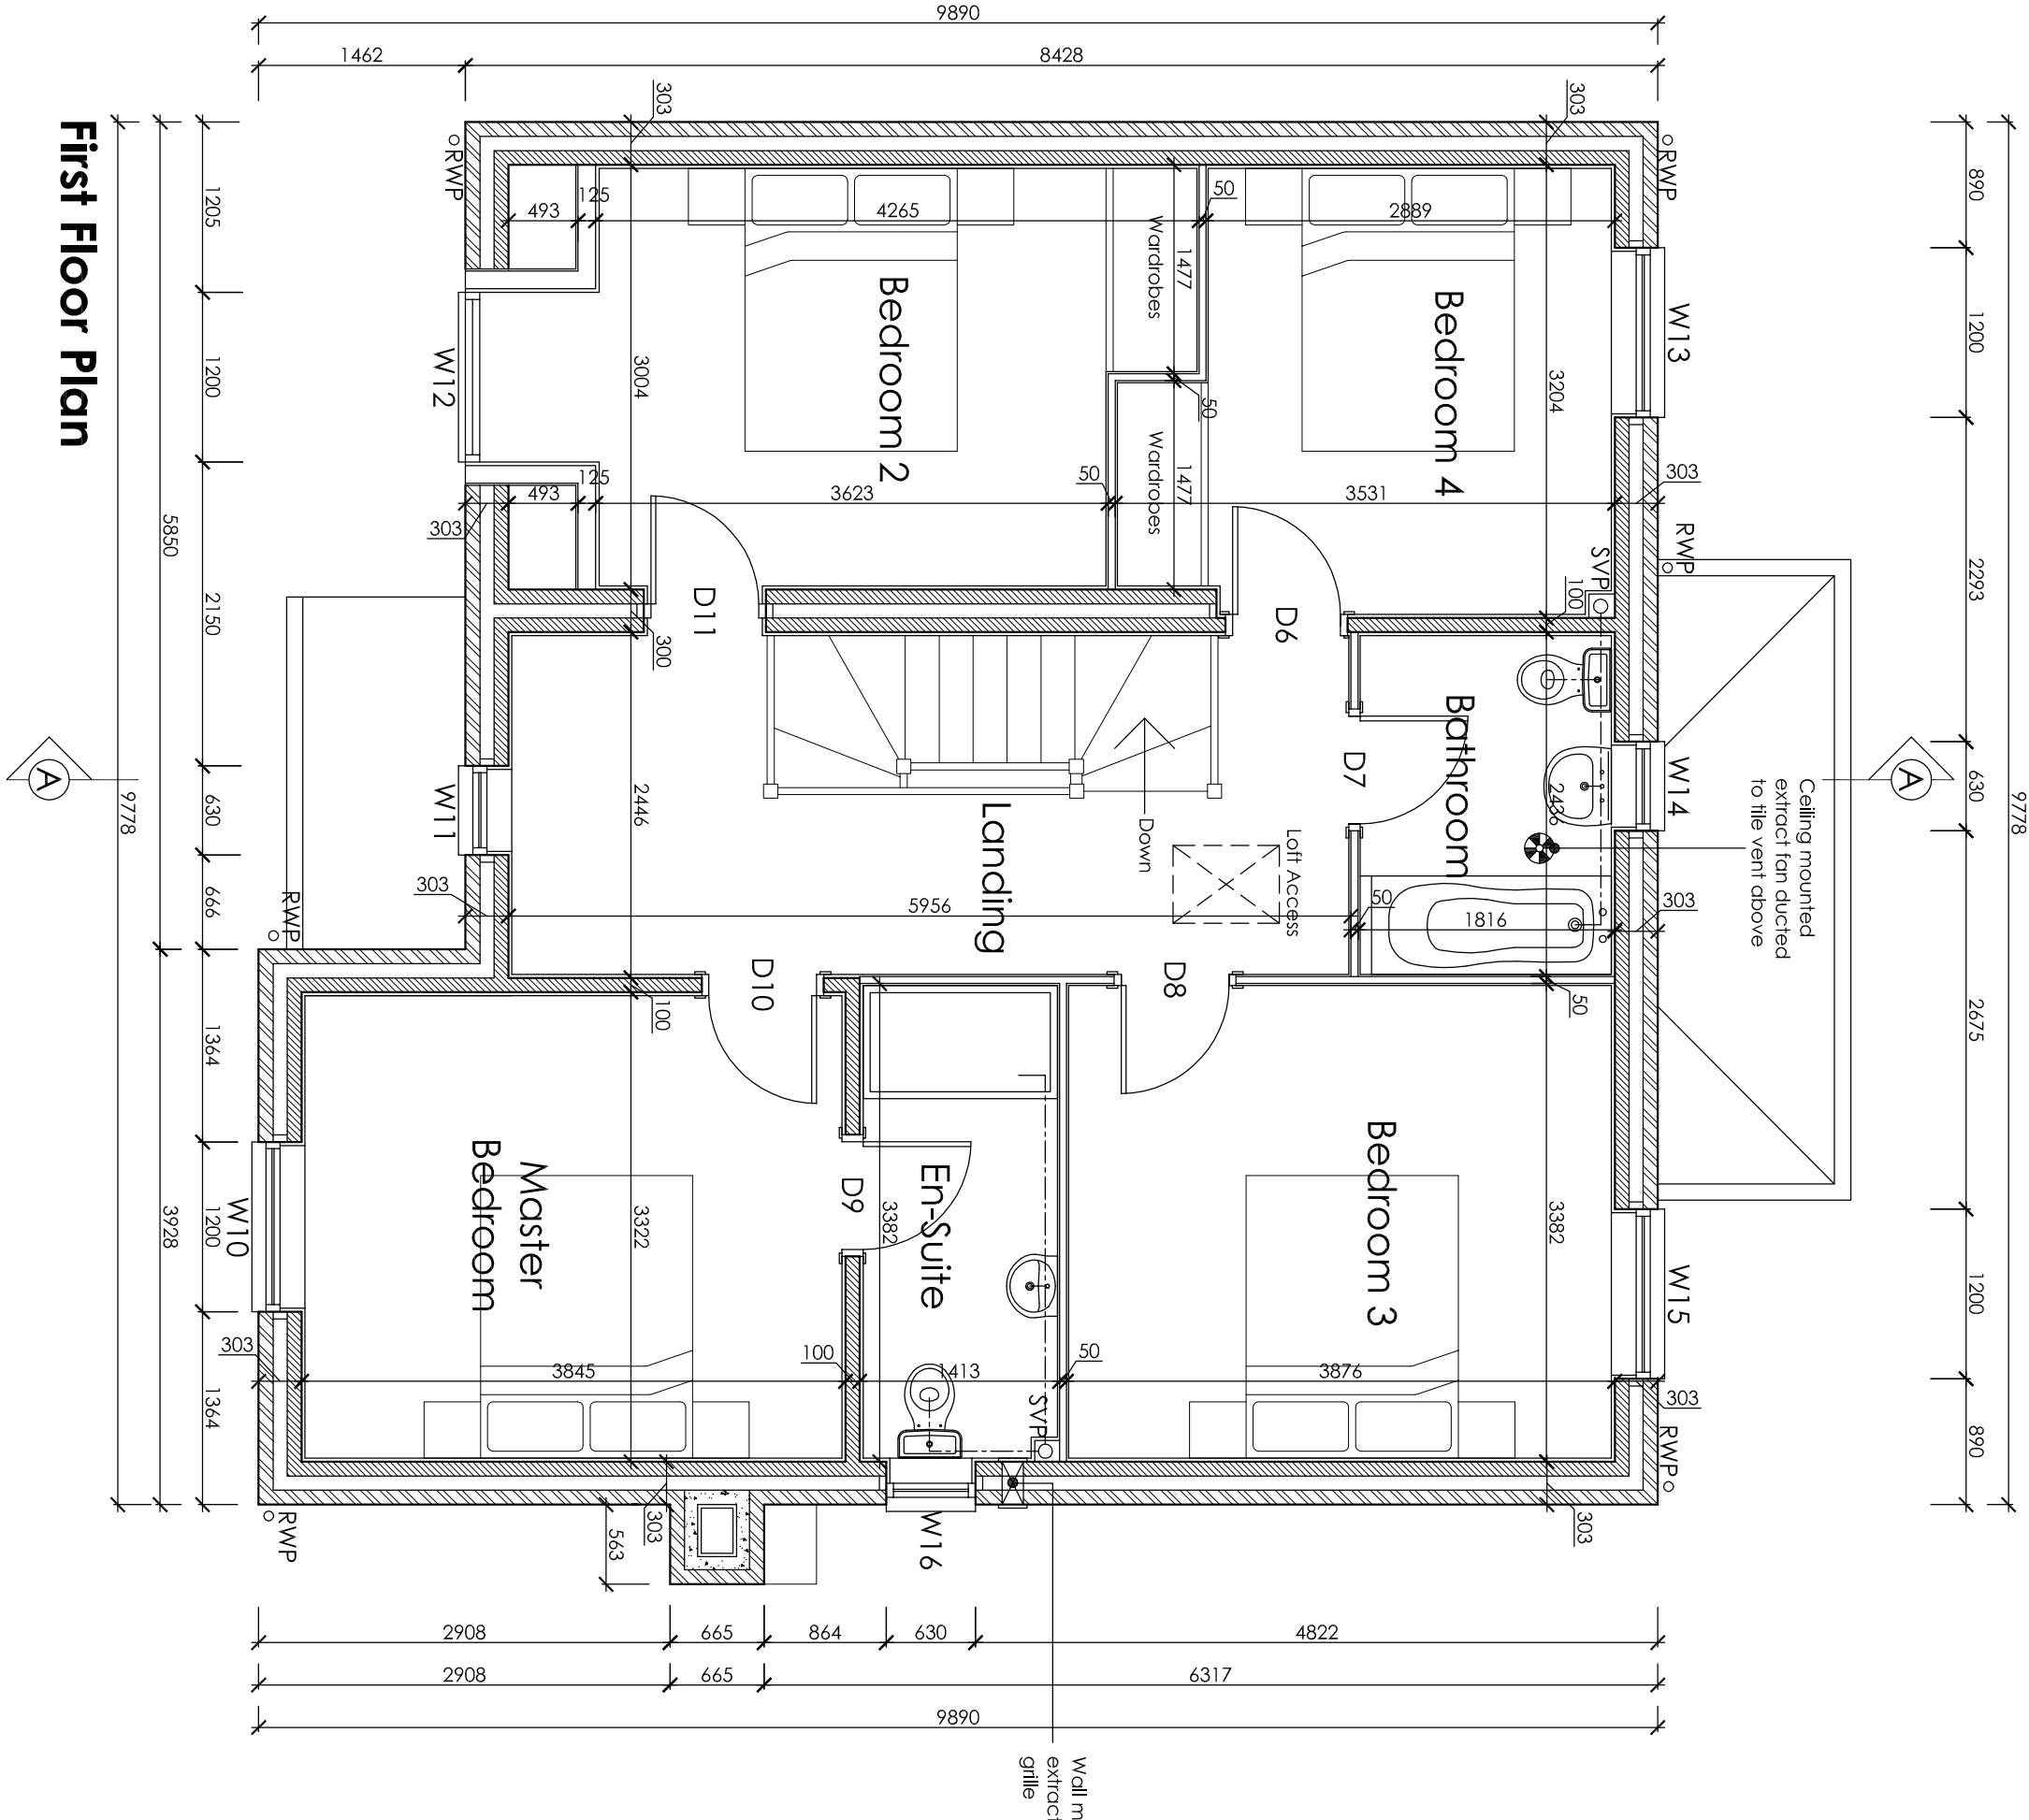

First Floor Plan

Do not scale directly from this drawing. All discrepancies are to be brought to the attention of the below office.

The copyright to this drawing is owned by studio 11 architecture.

The General Contractor is to check all dimensions on site and report discrepancies to the designer.

All details shown on this drawing, including foundations, are based upon typical site conditions related to the area. No responsibility can be accepted for abnormal conditions which may be discovered during construction, unless reported to the designer, so that design amendments can be made. The designer is not responsible for the accuracy of the foundations to establish specific site conditions before foundation work is undertaken.

The details and information shown herein relating to existing underground drains, main services, cables, etc. and existing structural details, are as obtained by normal survey observation method. Although all reasonable effort has been made, no guarantee can be made or given for the completeness or accuracy of this information.

PLOT 1 - 3 OPENINGS SCHEDULE				
REF	DESCRIPTION	WIDTH	HEIGHT	NOTES
W1	Window	1200	1350	
W2	Window	630	750	
W3	Window	488	1200	
W4	Window	915	1350	
W5	Window	915	1350	
W6	Window	915	1350	
W7	Window	915	1350	
W8	Window	1200	1050	
W9	Window	630	1200	
W10	Window	1200	1200	
W11	Window	630	1200	
W12	Window	1200	1050	
W13	Window	1200	1200	
W14	Window	600	1050	
W15	Window	1200	1200	
D16	Door	600	1050	Doorset
ED1	Door	1015	2100	Doorset
ED2	Door	1800	2100	Doorset
ED3	Door	935	2100	Doorset
ED4	Garage Door	-	-	Opening 2185 X 2250

Staircase
Rise: 203.33
Run: 299.200
Pitch: 40°

PLOT 1 - 3 INTERNAL DOOR SCHEDULE				
REF	DESCRIPTION	WIDTH	HEIGHT	NOTES
D1	Door	838	1981	
D2	Door	838	1981	
D3	Door	742	1981	
D4	Door	838	1981	
D5	Door	838	1981	
D6	Door	762	1981	
D7	Door	762	1981	
D8	Door	762	1981	
D9	Door	762	1981	
D10	Door	762	1981	
D11	Door	762	1981	

REVISION DATE DRAWN DESCRIPTION

STUDIO 11
architect
THE BOATHOUSE, HARBOUR SQUARE,
NENE PARADE, WISBECH,
CAMBRIDGESHIRE, PE13 3BH
T: 01945 467239
E: design@studio11architecture.co.uk
W: www.studio11architecture.co.uk

CLIENT Seagdale Homes Ltd
PROJECT Residential Development off
Bambury Close, Spalding

DRAWING Plot 1, 2 & 3 - Floor Plans & Elevations
DRAWN PROJECT DESIGNER PROJECT DIRECTOR
EG JMG KB
DATE SCALE PAPER SIZE
06.04.2018 1:100 & 1:50 A1
DRAWING NUMBER 434.WD.P1.01