




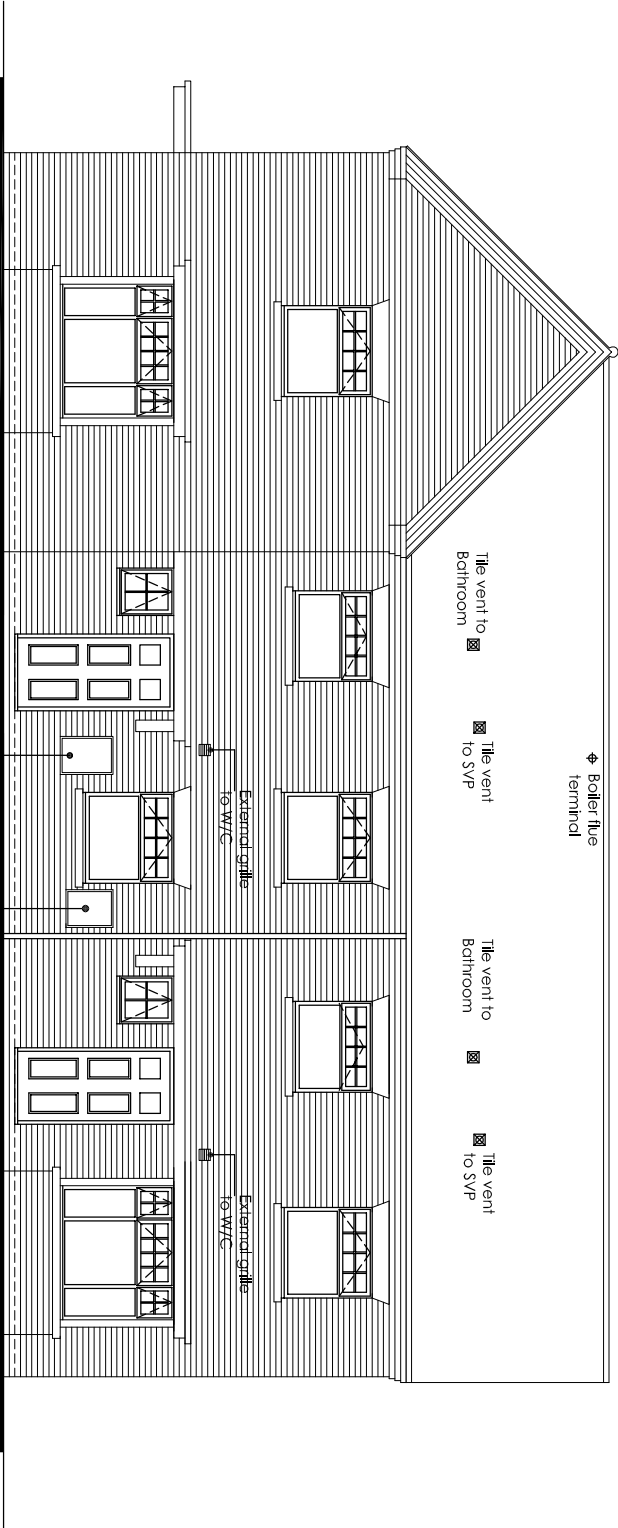


Plot 6
Front Elevation

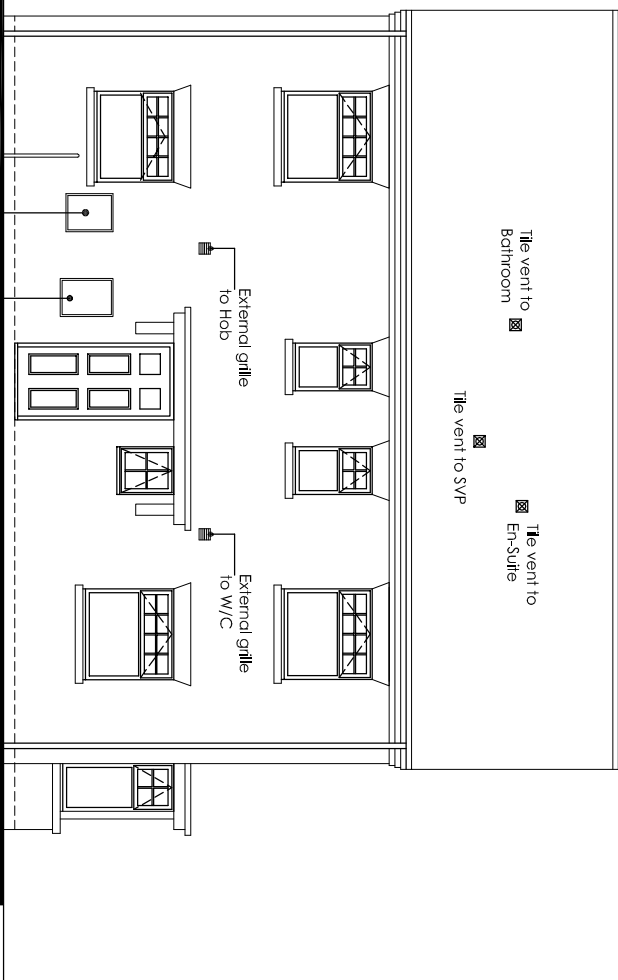

Plot 6
Side Elevation

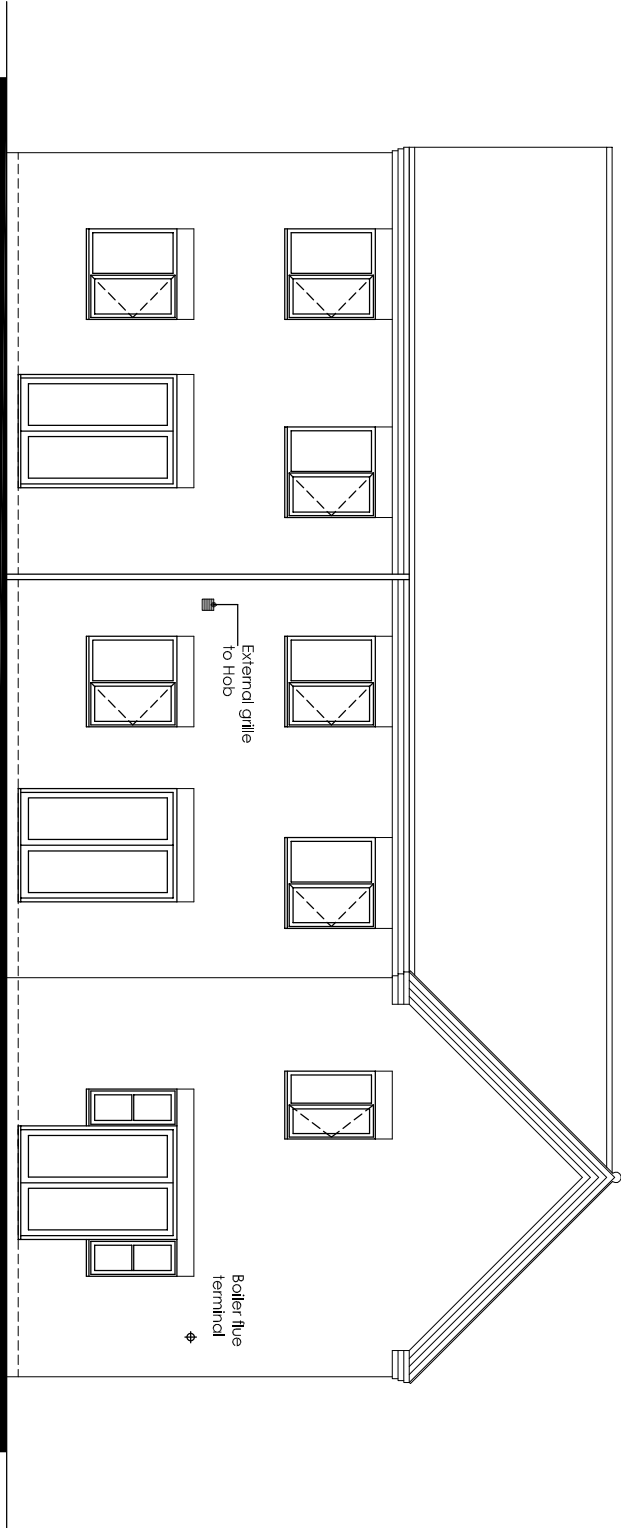

Plot 8
Rear Elevation

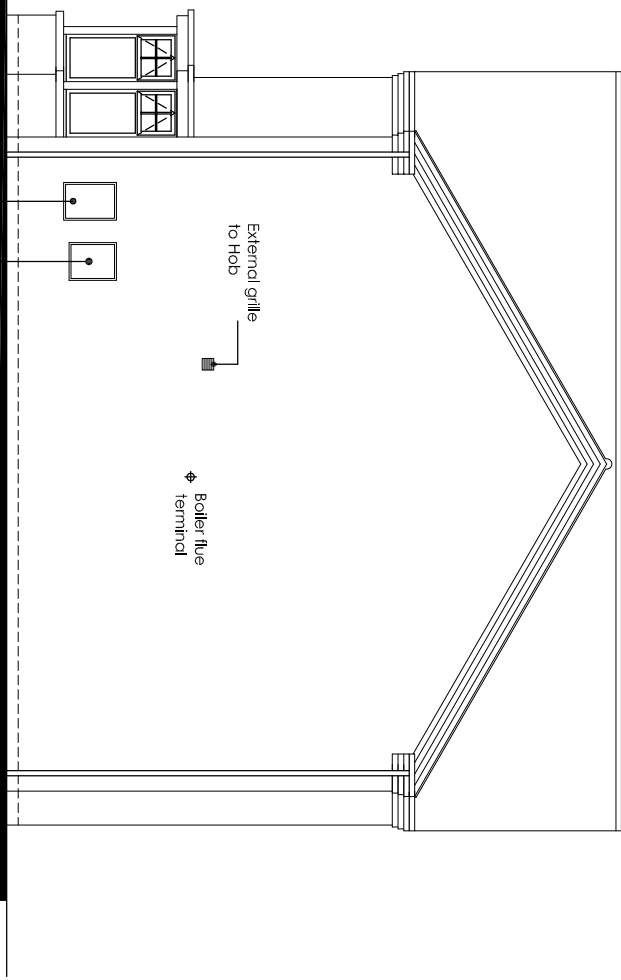

Plot 8
Side Elevation


Do not scale directly from this drawing. All discrepancies are to be brought to the attention of the below office.

The copyright to this drawing is owned by studio 11 architecture.

The General Contractor is to check all dimensions on site and report discrepancies to the designer.

All details shown on this drawing, including foundations, are based upon typical site conditions related to the area. No responsibility can be accepted for abnormal conditions which may be discovered during construction, unless reported to the designer, so that design amendments may be considered. Site soil surveys are recommended in respect of foundations to establish specific site conditions before foundation work is undertaken.

The details and information shown hereon relating to existing underground drains, main services, cables, etc., and existing structural details, are as obtained by normal survey observation method. Although all reasonable effort has been made, no guarantee can be made or given for the completeness or accuracy of this information.

 

STUDIO11
architecture

THE BOATHOUSE, HARBOUR SQUARE,
NENE PARADE, WISBECH,
CAMBRIDGESHIRE, PE13 3BH

T: 01745 467339
E: design@studio11architecture.co.uk
W: www.studio11architecture.co.uk

CLIENT Seagate Homes Ltd

PROJECT Residential Development off
Banbury Close, Spalding

DRAWING Plots 6 - 8 - Elevations

DRAWN	PROJECT DESIGNER	PROJECT DIRECTOR
BCP	JMG	KB

DATE	SCALE	PAPER SIZE
06.04.2018	1:100	A2

DRAWING NUMBER 434.WD.P6.02

Working in partnership with Ralph Channon Associates & Eleven Consultants