


Do not scale directly from this drawing. All discrepancies are to be brought to the attention of the below office.

The copyright to this drawing is owned by studio 11 architecture.

The General Contractor is to check all dimensions on site and report discrepancies to the designer.

All details shown on this drawing, including foundations, are based upon typical site conditions related to the area. No responsibility can be accepted for abnormal conditions which may be discovered during construction, unless reported to the designer, so that design amendments may be considered. Site soil surveys are recommended in respect of foundations to establish specific site conditions before foundation work is undertaken.


The details and information shown hereon relating to existing underground drains, main services, cables, etc., and existing structural details, are as obtained by normal survey observation method. Although all reasonable effort has been made, no guarantee can be made or given for the completeness or accuracy of this information.

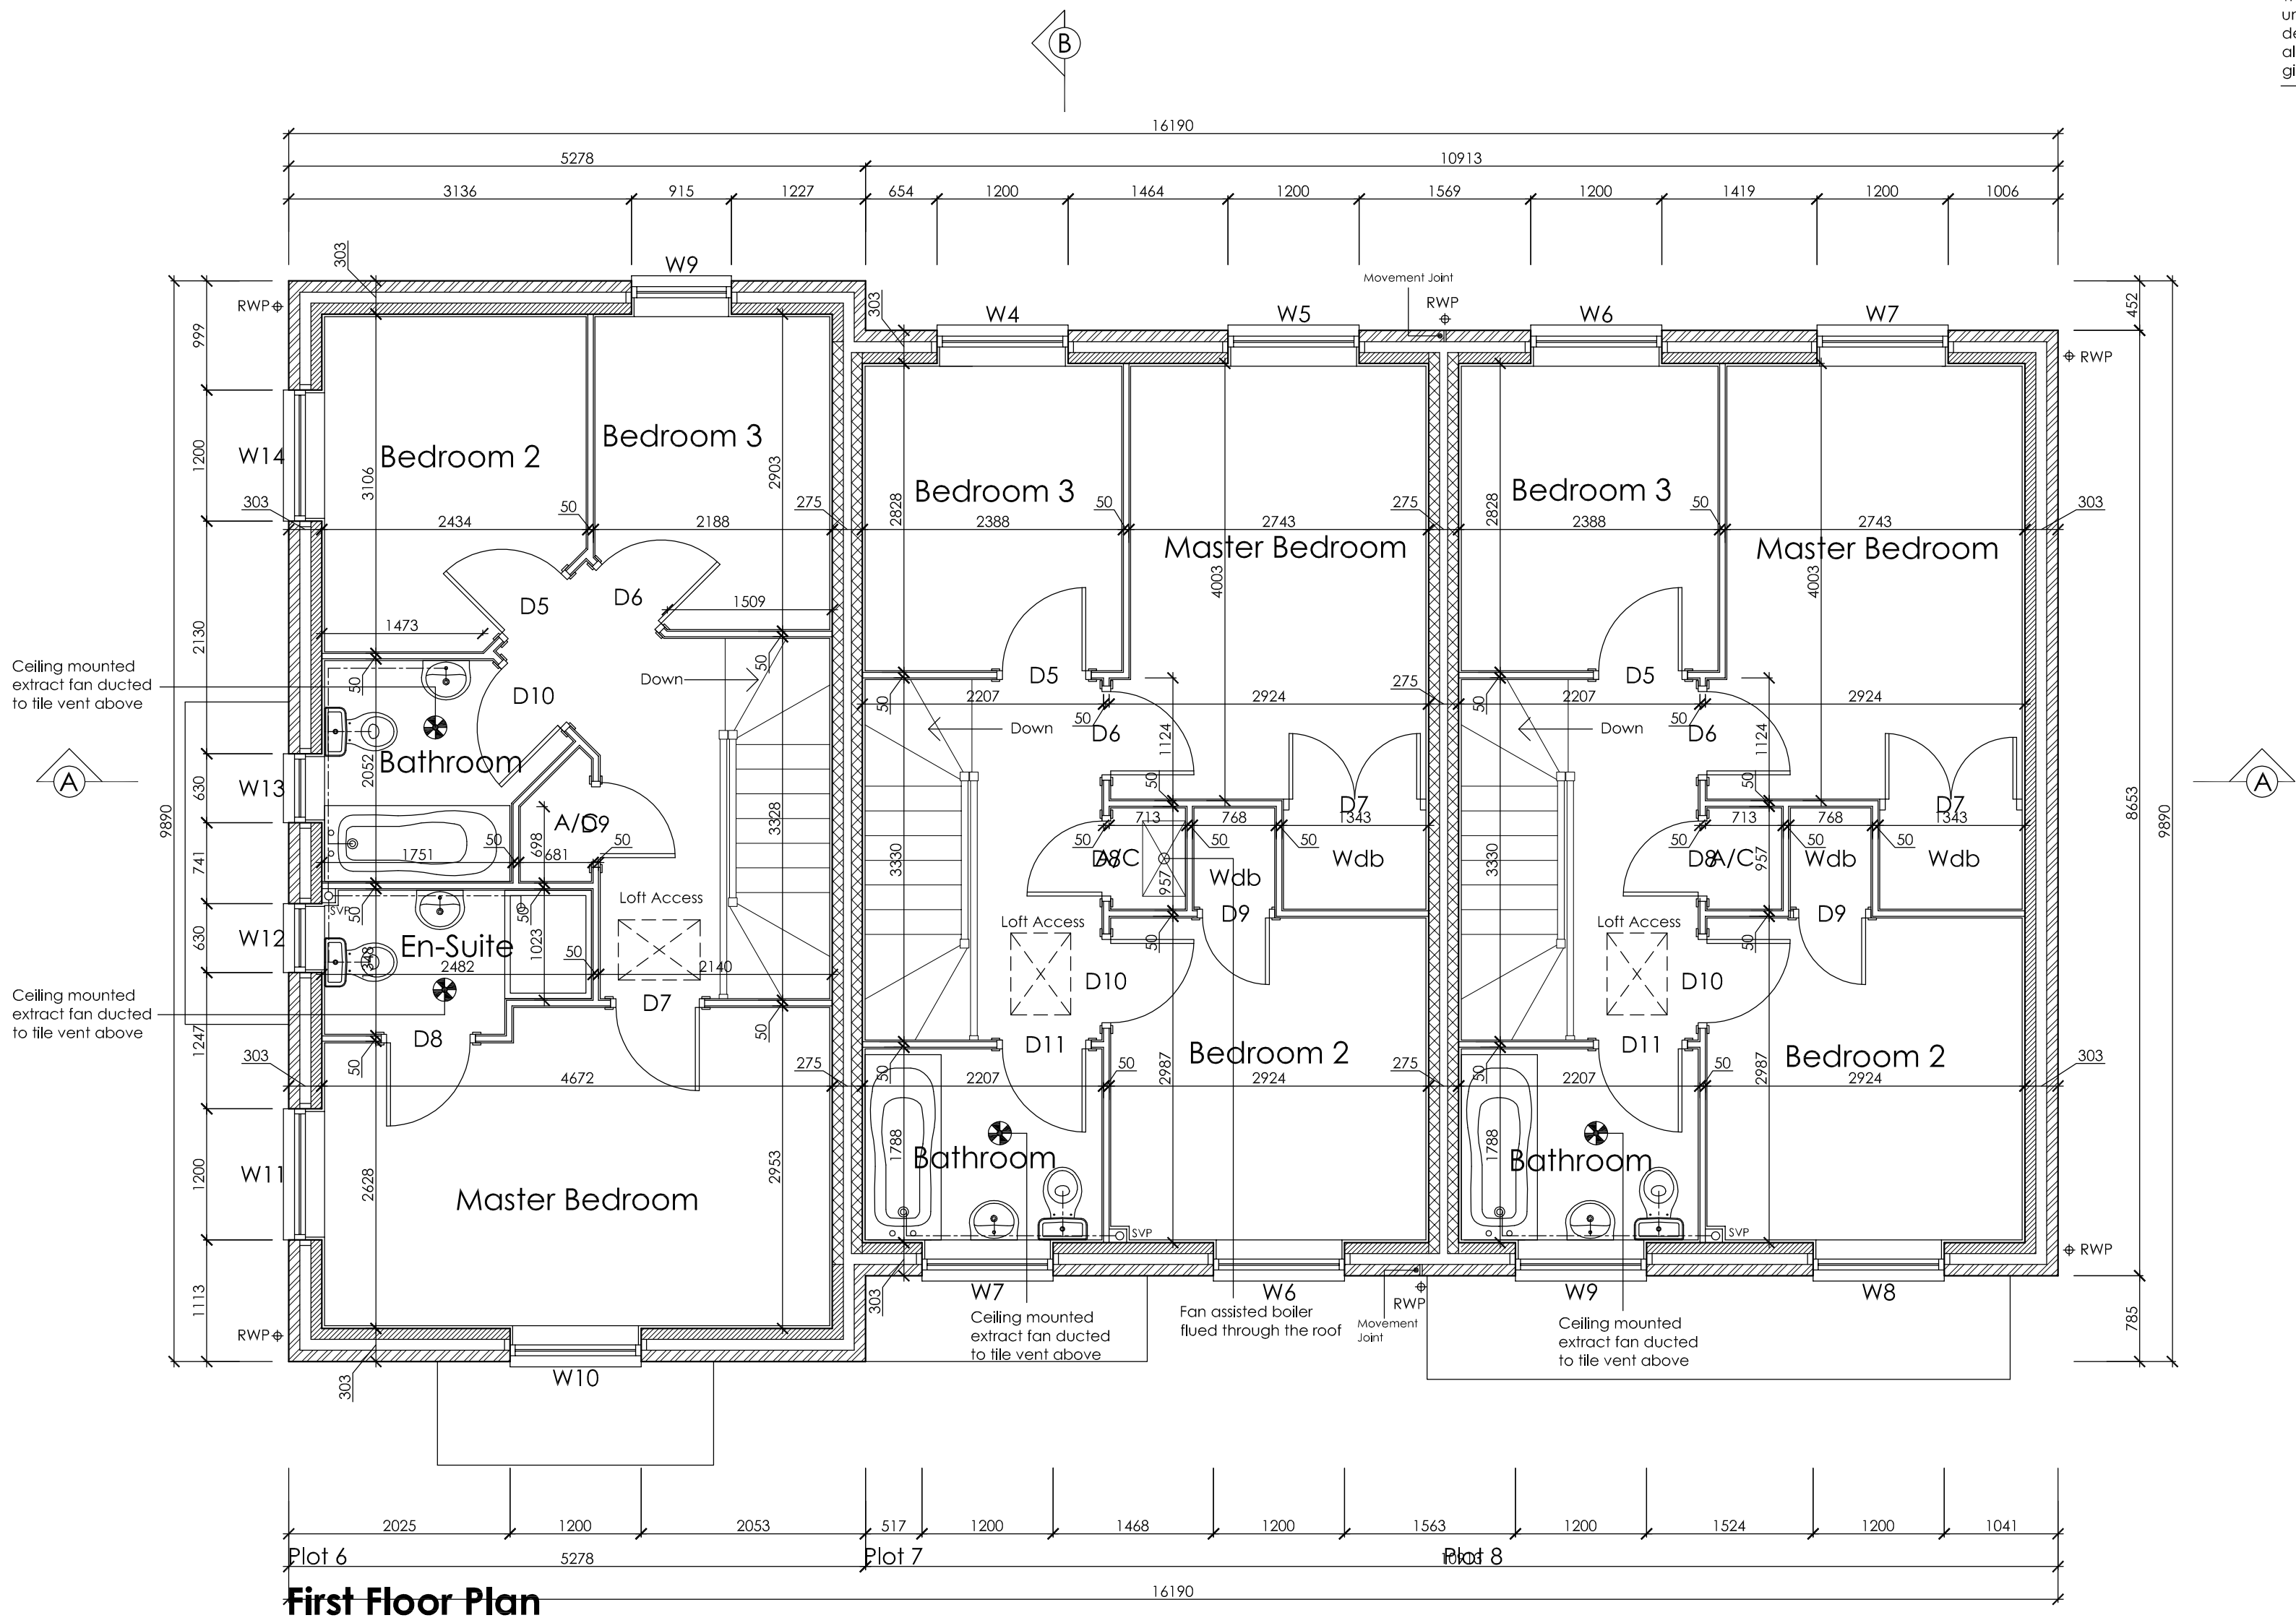

Plot 6 Staircase
Rise: 203.23
Going: 226
Pitch: 42°

Plot 7 Staircase
Rise: 203.23
Going: 226
Pitch: 42°

Plot 8 Staircase
Rise: 203.23
Going: 226
Pitch: 42°

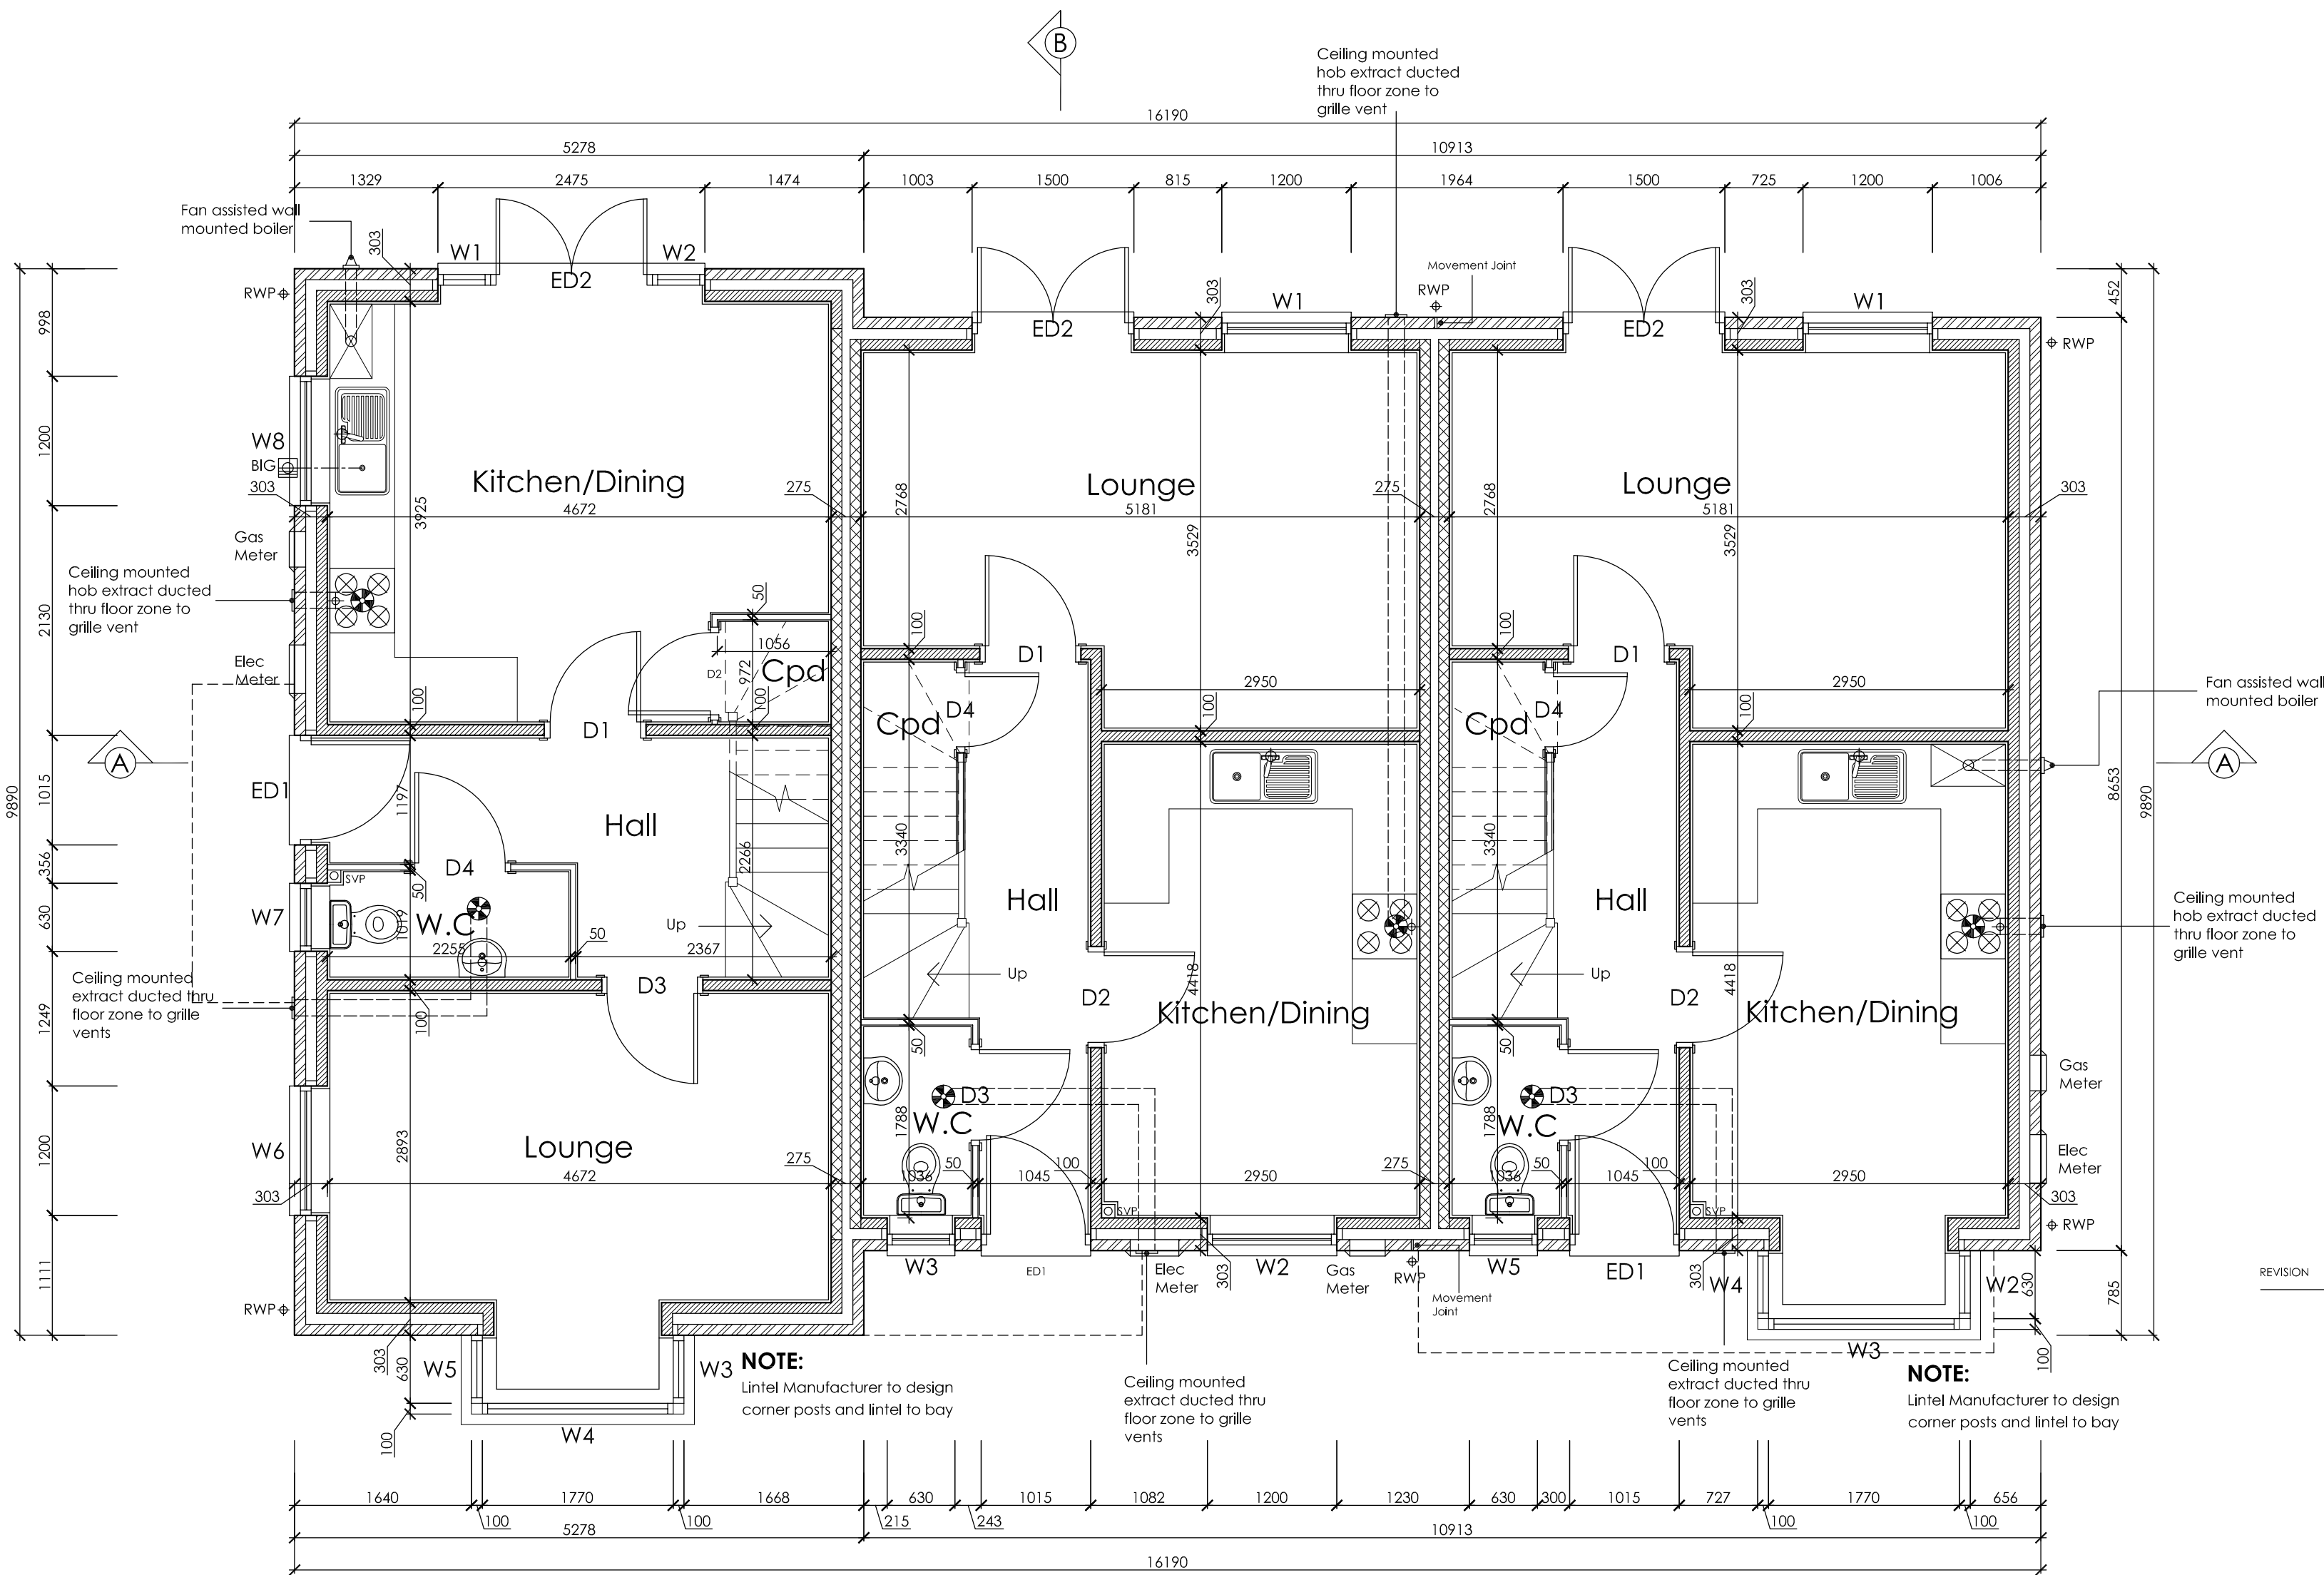

Plot 6
Ground Floor Plan

Plot 7

Plot 8

REVISION DATE DRAWN DESCRIPTION

STUDIO11
architecture

THE BOATHOUSE, HARBOUR SQUARE,
NENE PARADE, WISBECH,
CAMBRIDGESHIRE, PE13 3BH

T: 01945 467339
E: design@studio11architecture.co.uk
W: www.studio11architecture.co.uk

CLIENT	Seagate Homes Ltd		
PROJECT	Residential Development off Banbury Close, Spalding		
DRAWING	Plots 6 - 8 - Floor Plans		
DRAWN BCP	PROJECT DESIGNER JMG	PROJECT DIRECTOR KB	
DATE 06.04.2018	SCALE 1:50	PAPER SIZE A1	
DRAWING NUMBER	434.WD.P6.01		
Working in partnership with Ralph Charman Associates & Eleven Consultants			