




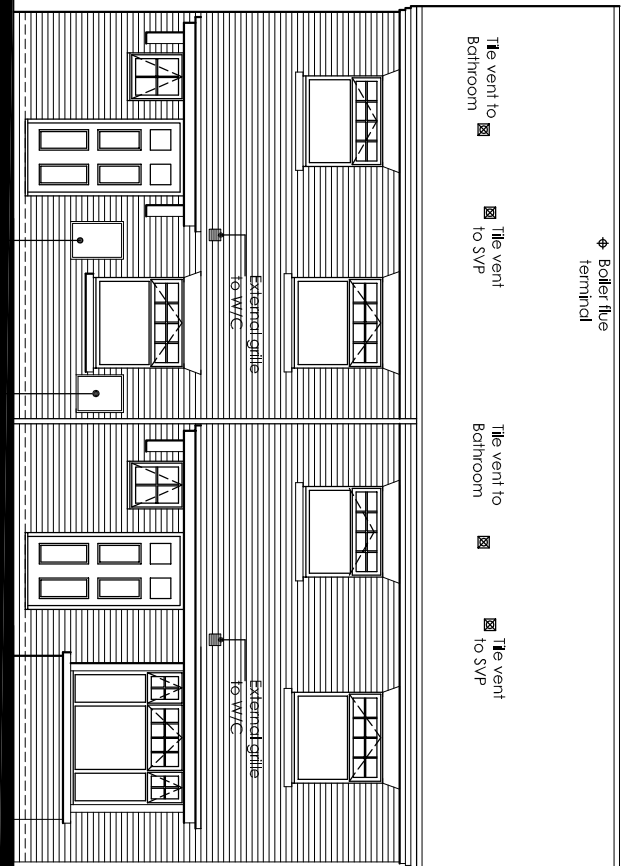


Plot 9
Front Elevation

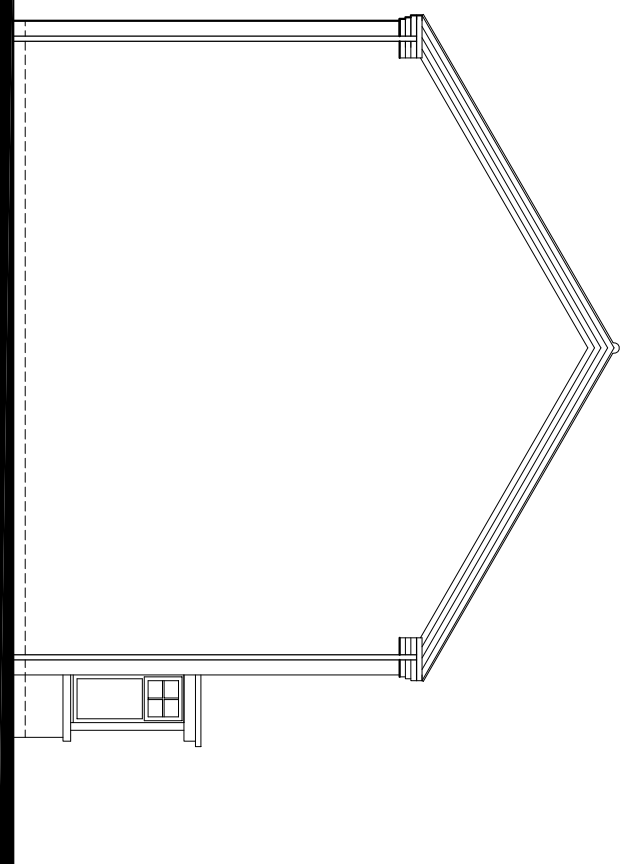

Plot 9
Side Elevation

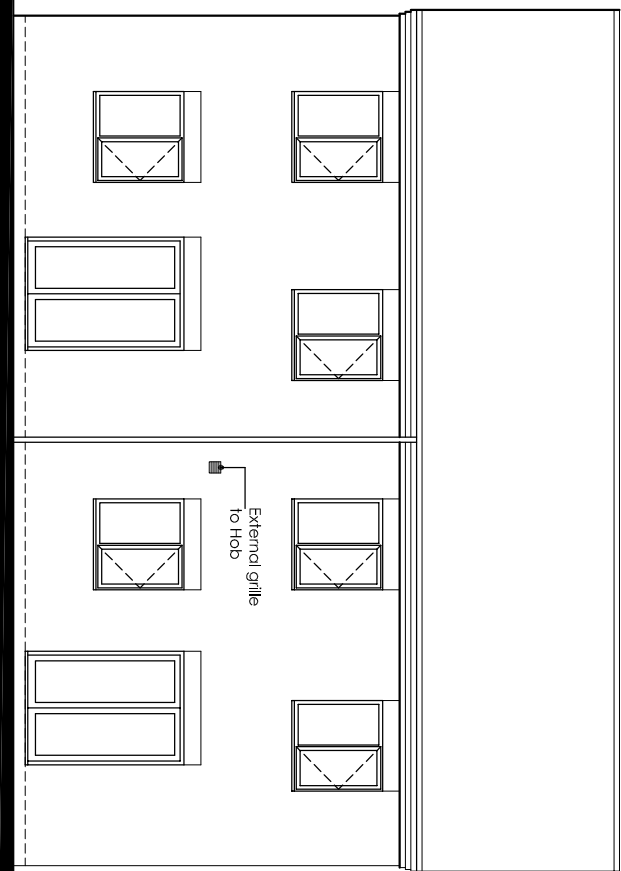

Plot 10
Rear Elevation

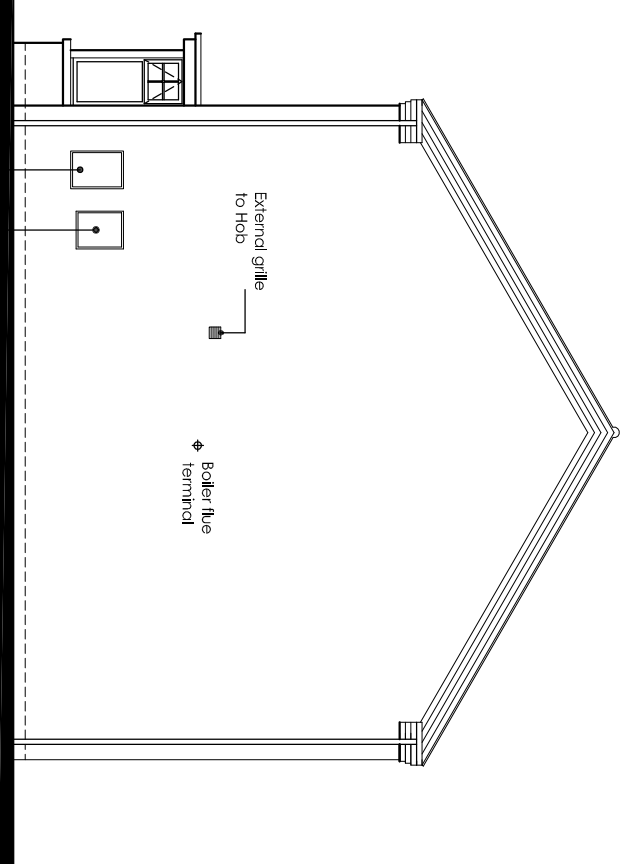


Plot 10
Side Elevation

Plot 9 Staircase
Rise: 203.23
Going: 226
Pitch: 42°

Plot 10 Staircase
Rise: 203.23
Going: 228
Pitch: 42°

Ceiling mounted
hob extract ducted
thru floor zone to
grille vent

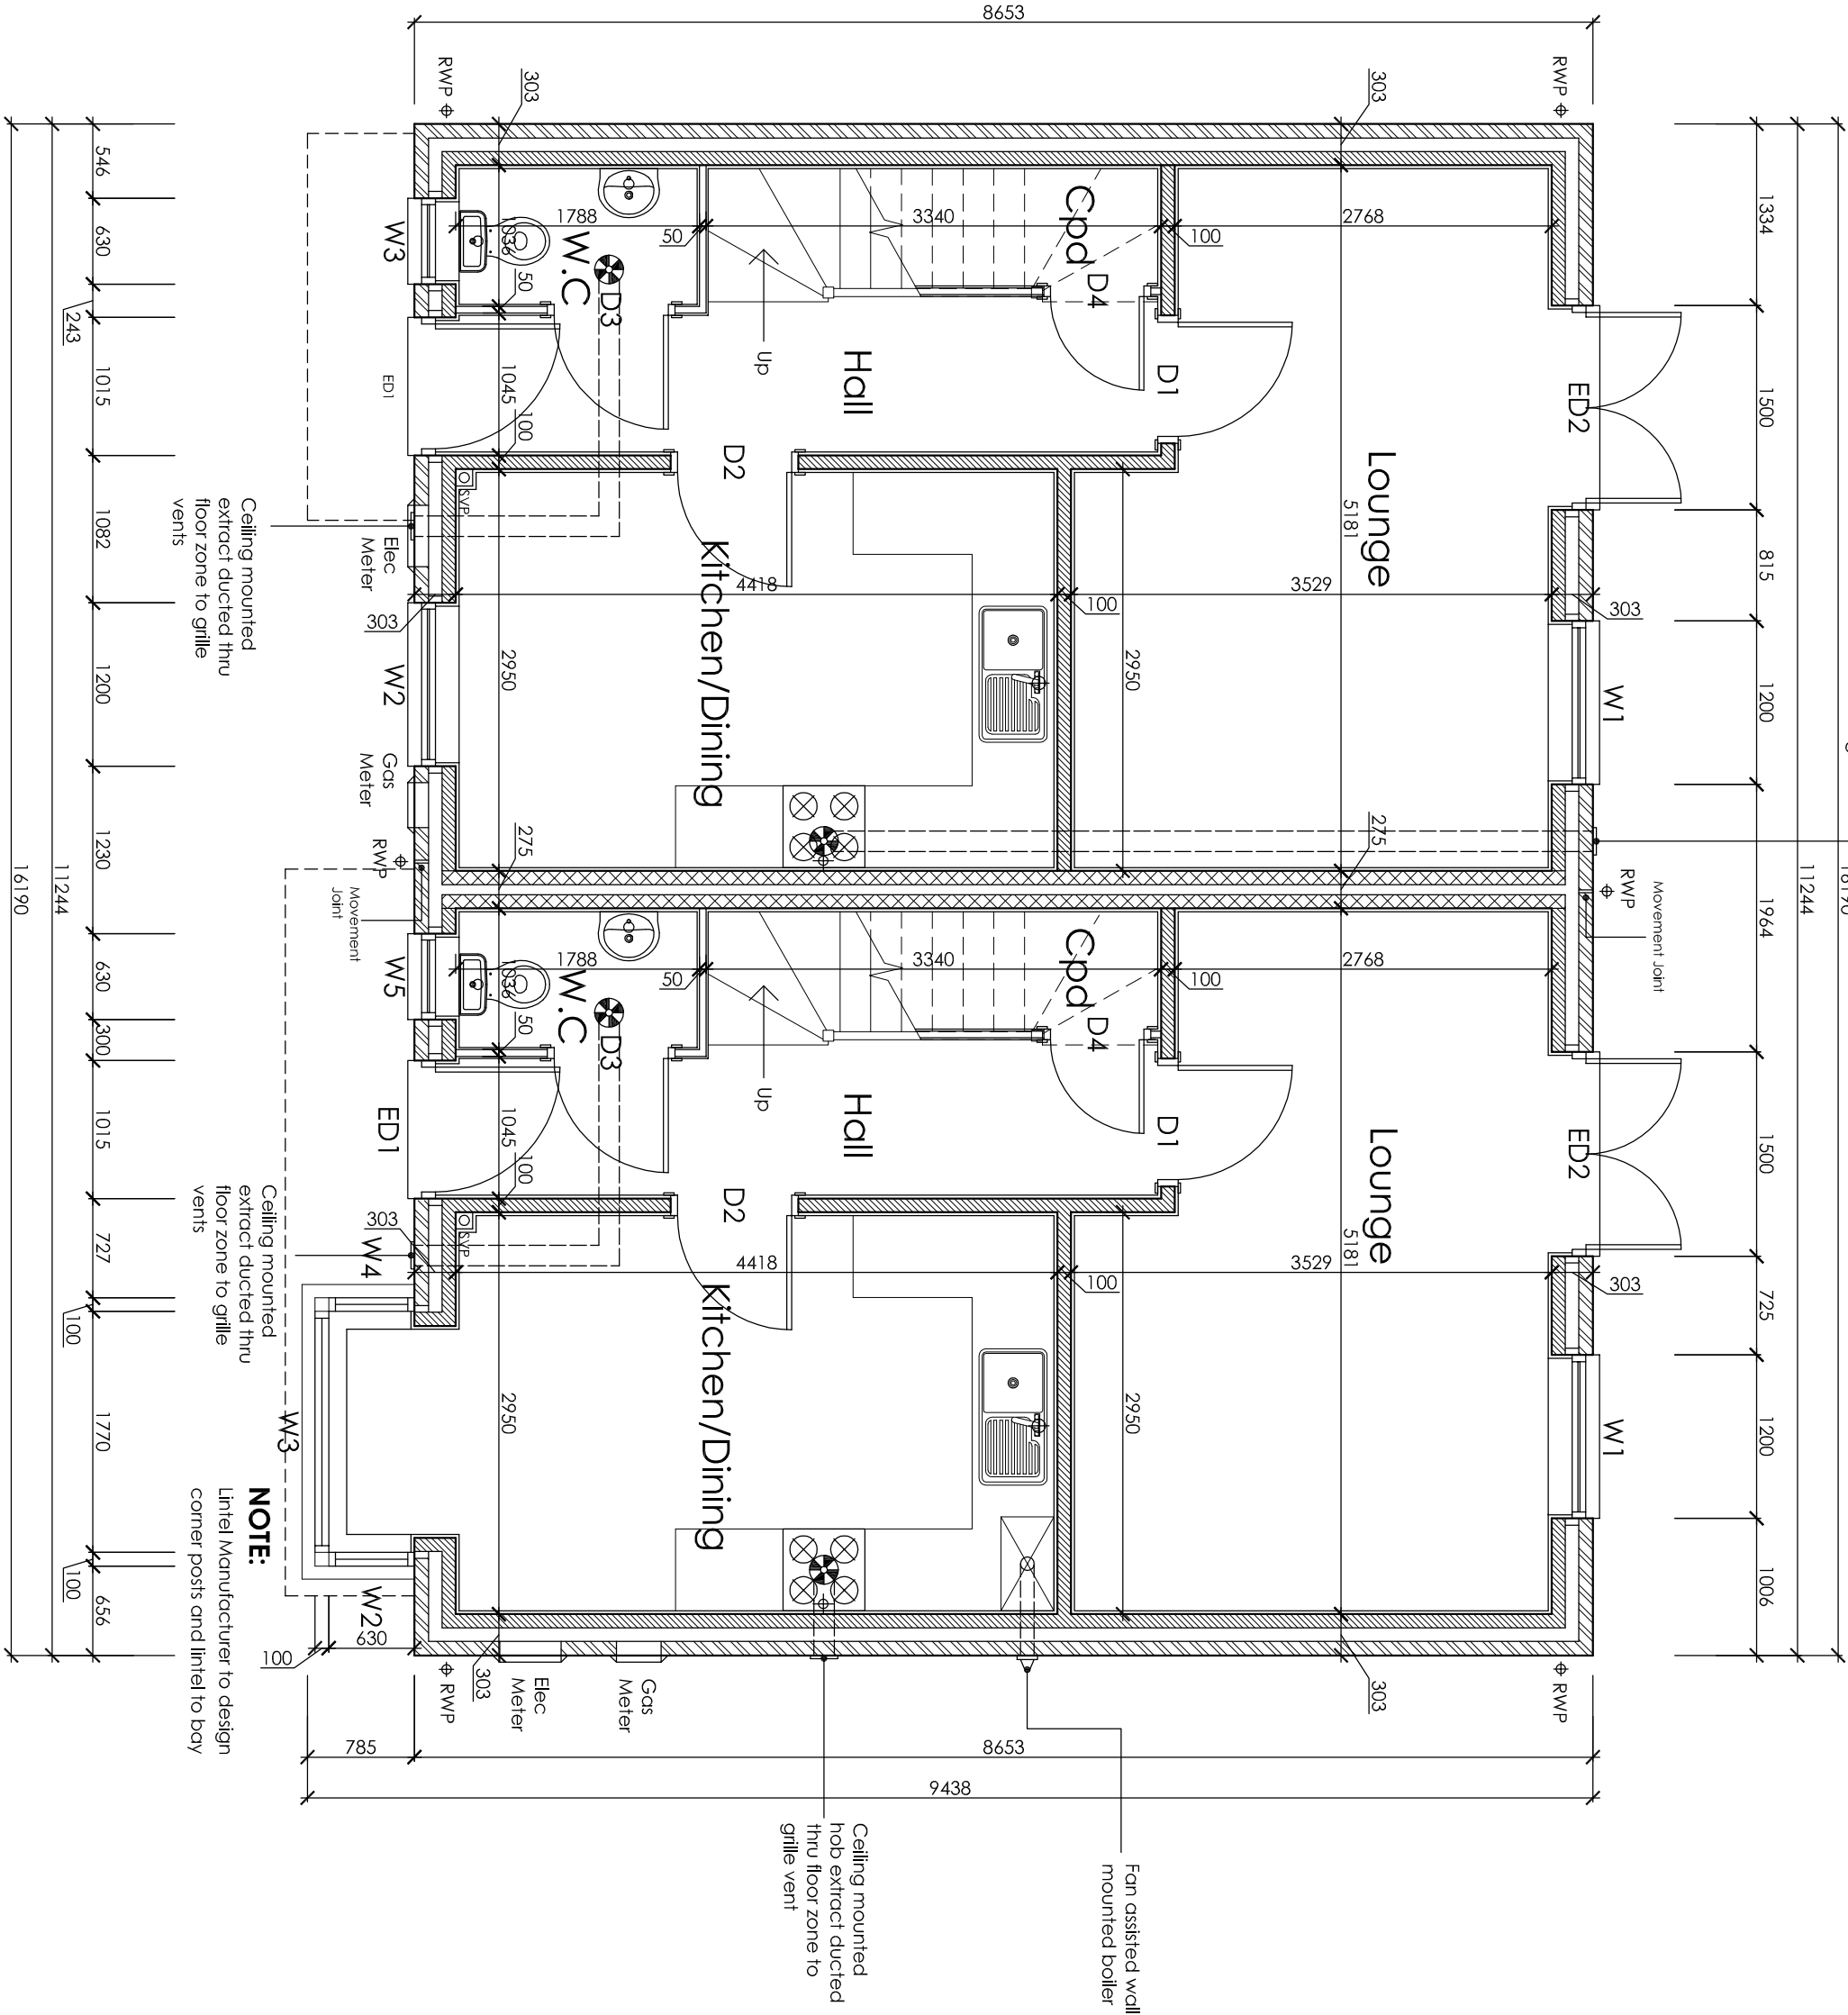

REF	DESCRIPTION	WIDTH	HEIGHT	NOTES
W1	Window	1200	1200	
W2	Window	1200	1200	
W3	Window	630	750	
W4	Window	1200	1200	
W5	Window	1200	1200	
W6	Window	1200	1200	
W7	Window	1200	1050	
ED2	Door	1500	2100	Doorset

REF	DESCRIPTION	WIDTH	HEIGHT	NOTES
D1	Door	838	1981	
D2	Door	838	1981	
D3	Door	838	1981	
D4	Door	886	1981	
D5	Door	782	1981	
D6	Door	782	1981	
D7	Door	1200	1981	
D8	Door	686	1981	
D9	Door	610	1981	
D10	Door	782	1981	
D11	Door	782	1981	

REF	DESCRIPTION	WIDTH	HEIGHT	NOTES
W1	Window	1200	1200	
W2	Window	630	1500	
W3	Window	1770	1500	
W4	Window	630	750	
W5	Window	1200	1200	
W6	Window	1200	1200	
W7	Window	1200	1200	
W8	Window	1200	1050	
W9	Window	1015	2100	
ED1	Door	1500	2100	Doorset
ED2	Door	1500	2100	Doorset

REF	DESCRIPTION	WIDTH	HEIGHT	NOTES
D1	Door	838	1981	
D2	Door	838	1981	
D3	Door	838	1981	
D4	Door	886	1981	
D5	Door	782	1981	
D6	Door	782	1981	
D7	Door	1200	1981	
D8	Door	686	1981	
D9	Door	610	1981	
D10	Door	782	1981	
D11	Door	782	1981	

Do not scale directly from this drawing. All discrepancies are to be brought to the attention of the below office.

The copyright to this drawing is owned by studio 11 architecture.


The General Contractor is to check all dimensions on site and report discrepancies to the designer.

All details shown on this drawing, including foundations, are based upon typical site conditions related to the area. No responsibility can be accepted for abnormal conditions which may be discovered during construction, unless reported to the designer so that design amendments can be made.

Foundations to establish specific site conditions before foundation work is undertaken.

The details and information shown herein relating to existing underground drains, main services, cables, etc., and existing structural details, are as obtained by normal survey observation method. Although all reasonable effort has been made, no guarantee can be made or given for the completeness or accuracy of this information.

REVISION DATE DRAWING DESCRIPTION

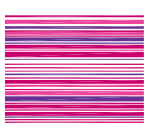

THE BOATHOUSE, HARBOUR SQUARE,
NENE PARADE, WISBECH,
CAMBRIDGESHIRE, PE13 3BH

E: design@studio11architecture.co.uk
W: www.studio11architecture.co.uk

CLIENT Seagdale Homes Ltd
PROJECT Residential Development off
Banbury Close, Spalding

DRAWING			
Plot 9 & 10 - Floor Plans & Elevations			
DRAWN	PROJECT DESIGNER		PROJECT DIRECTOR
EG	JMG	KB	
DATE	SCALE		PAPER SIZE
06.04.2018	1:100 & 1:50		A1
DRAWING NUMBER			434.WD.P9.01

Working in partnership with Ralph Charnock Associates & Lewis Consultations