



Proposed North West Elevation.

Proposed South West Elevation.
Scale 1:100


Proposed South East Elevation.




Existing North West Elevation.

Existing South West Elevation.


Existing South East Elevation.

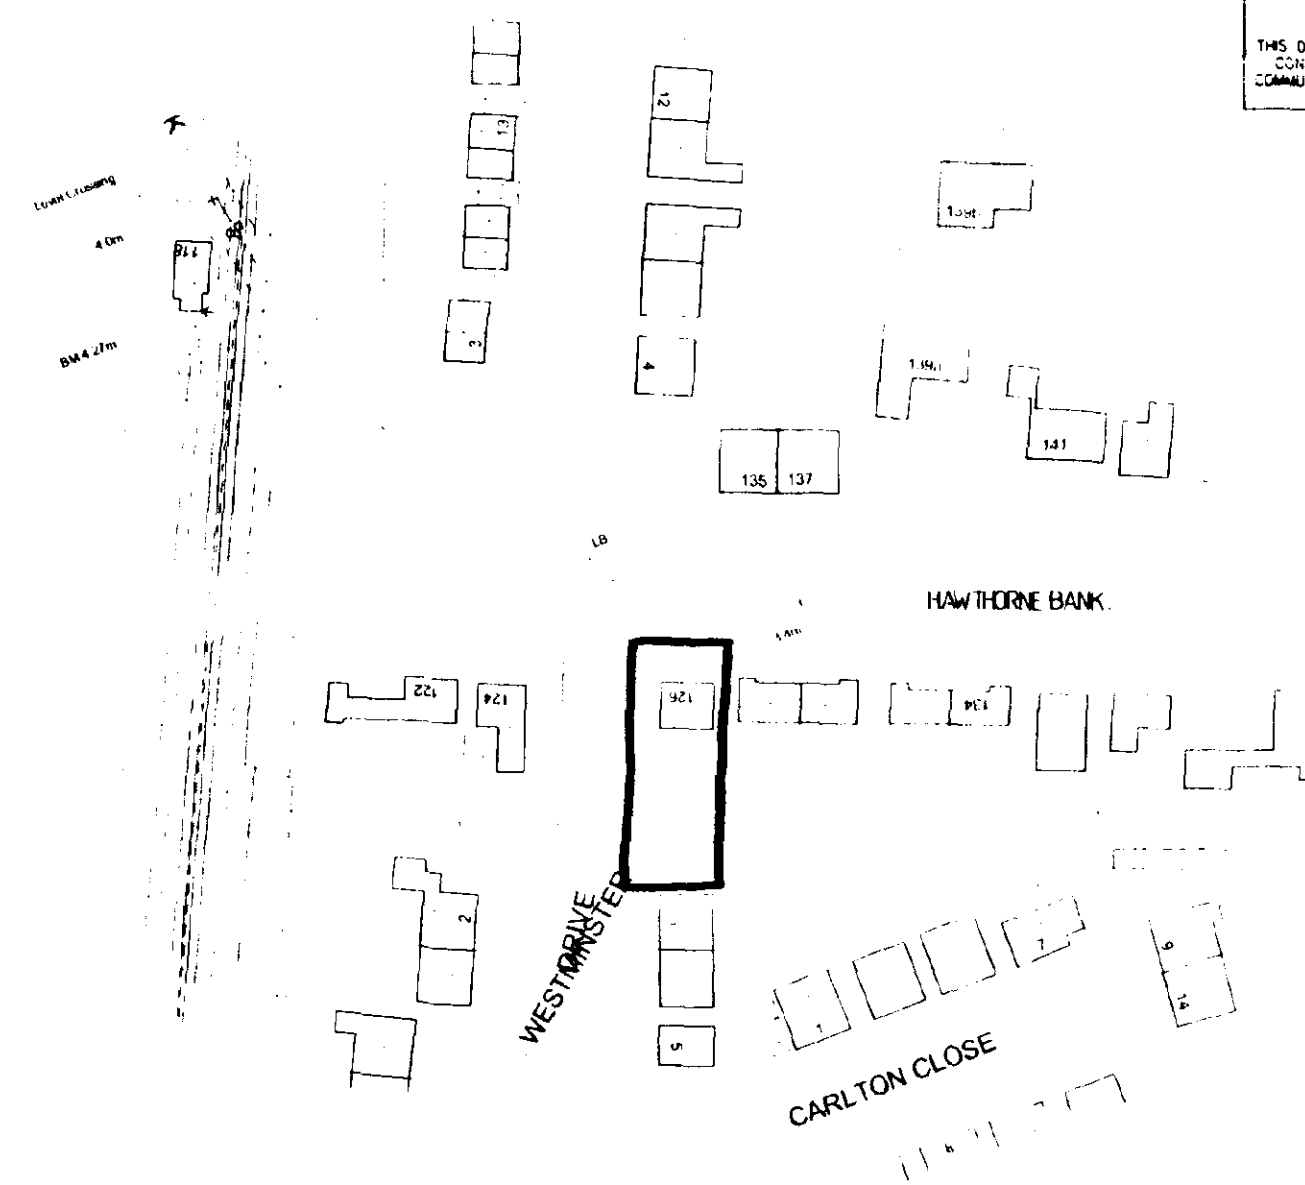


Location Plan.
Scale 1:1250

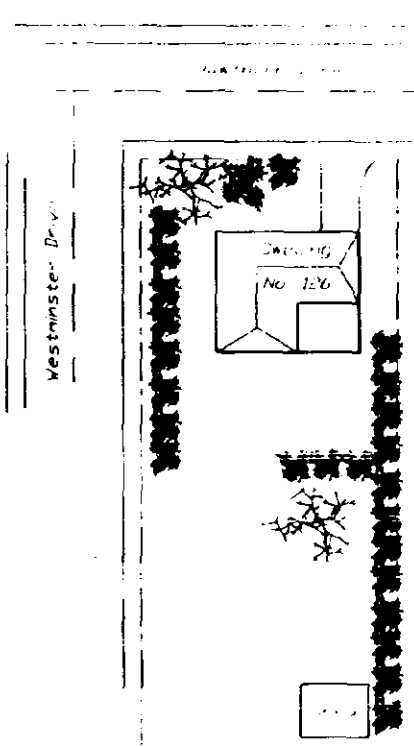


Existing Site Plan.
Scale 1:500

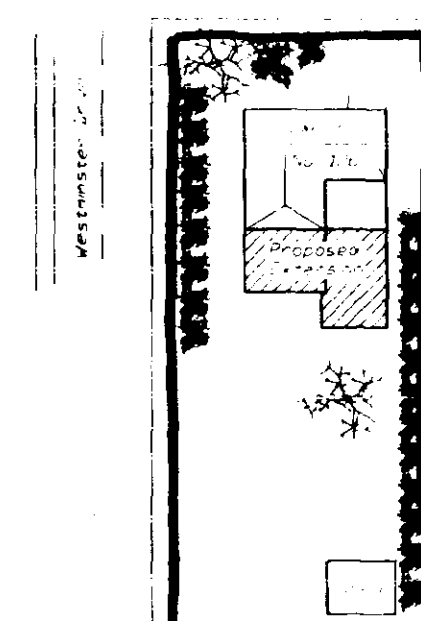

Proposed Site Plan.

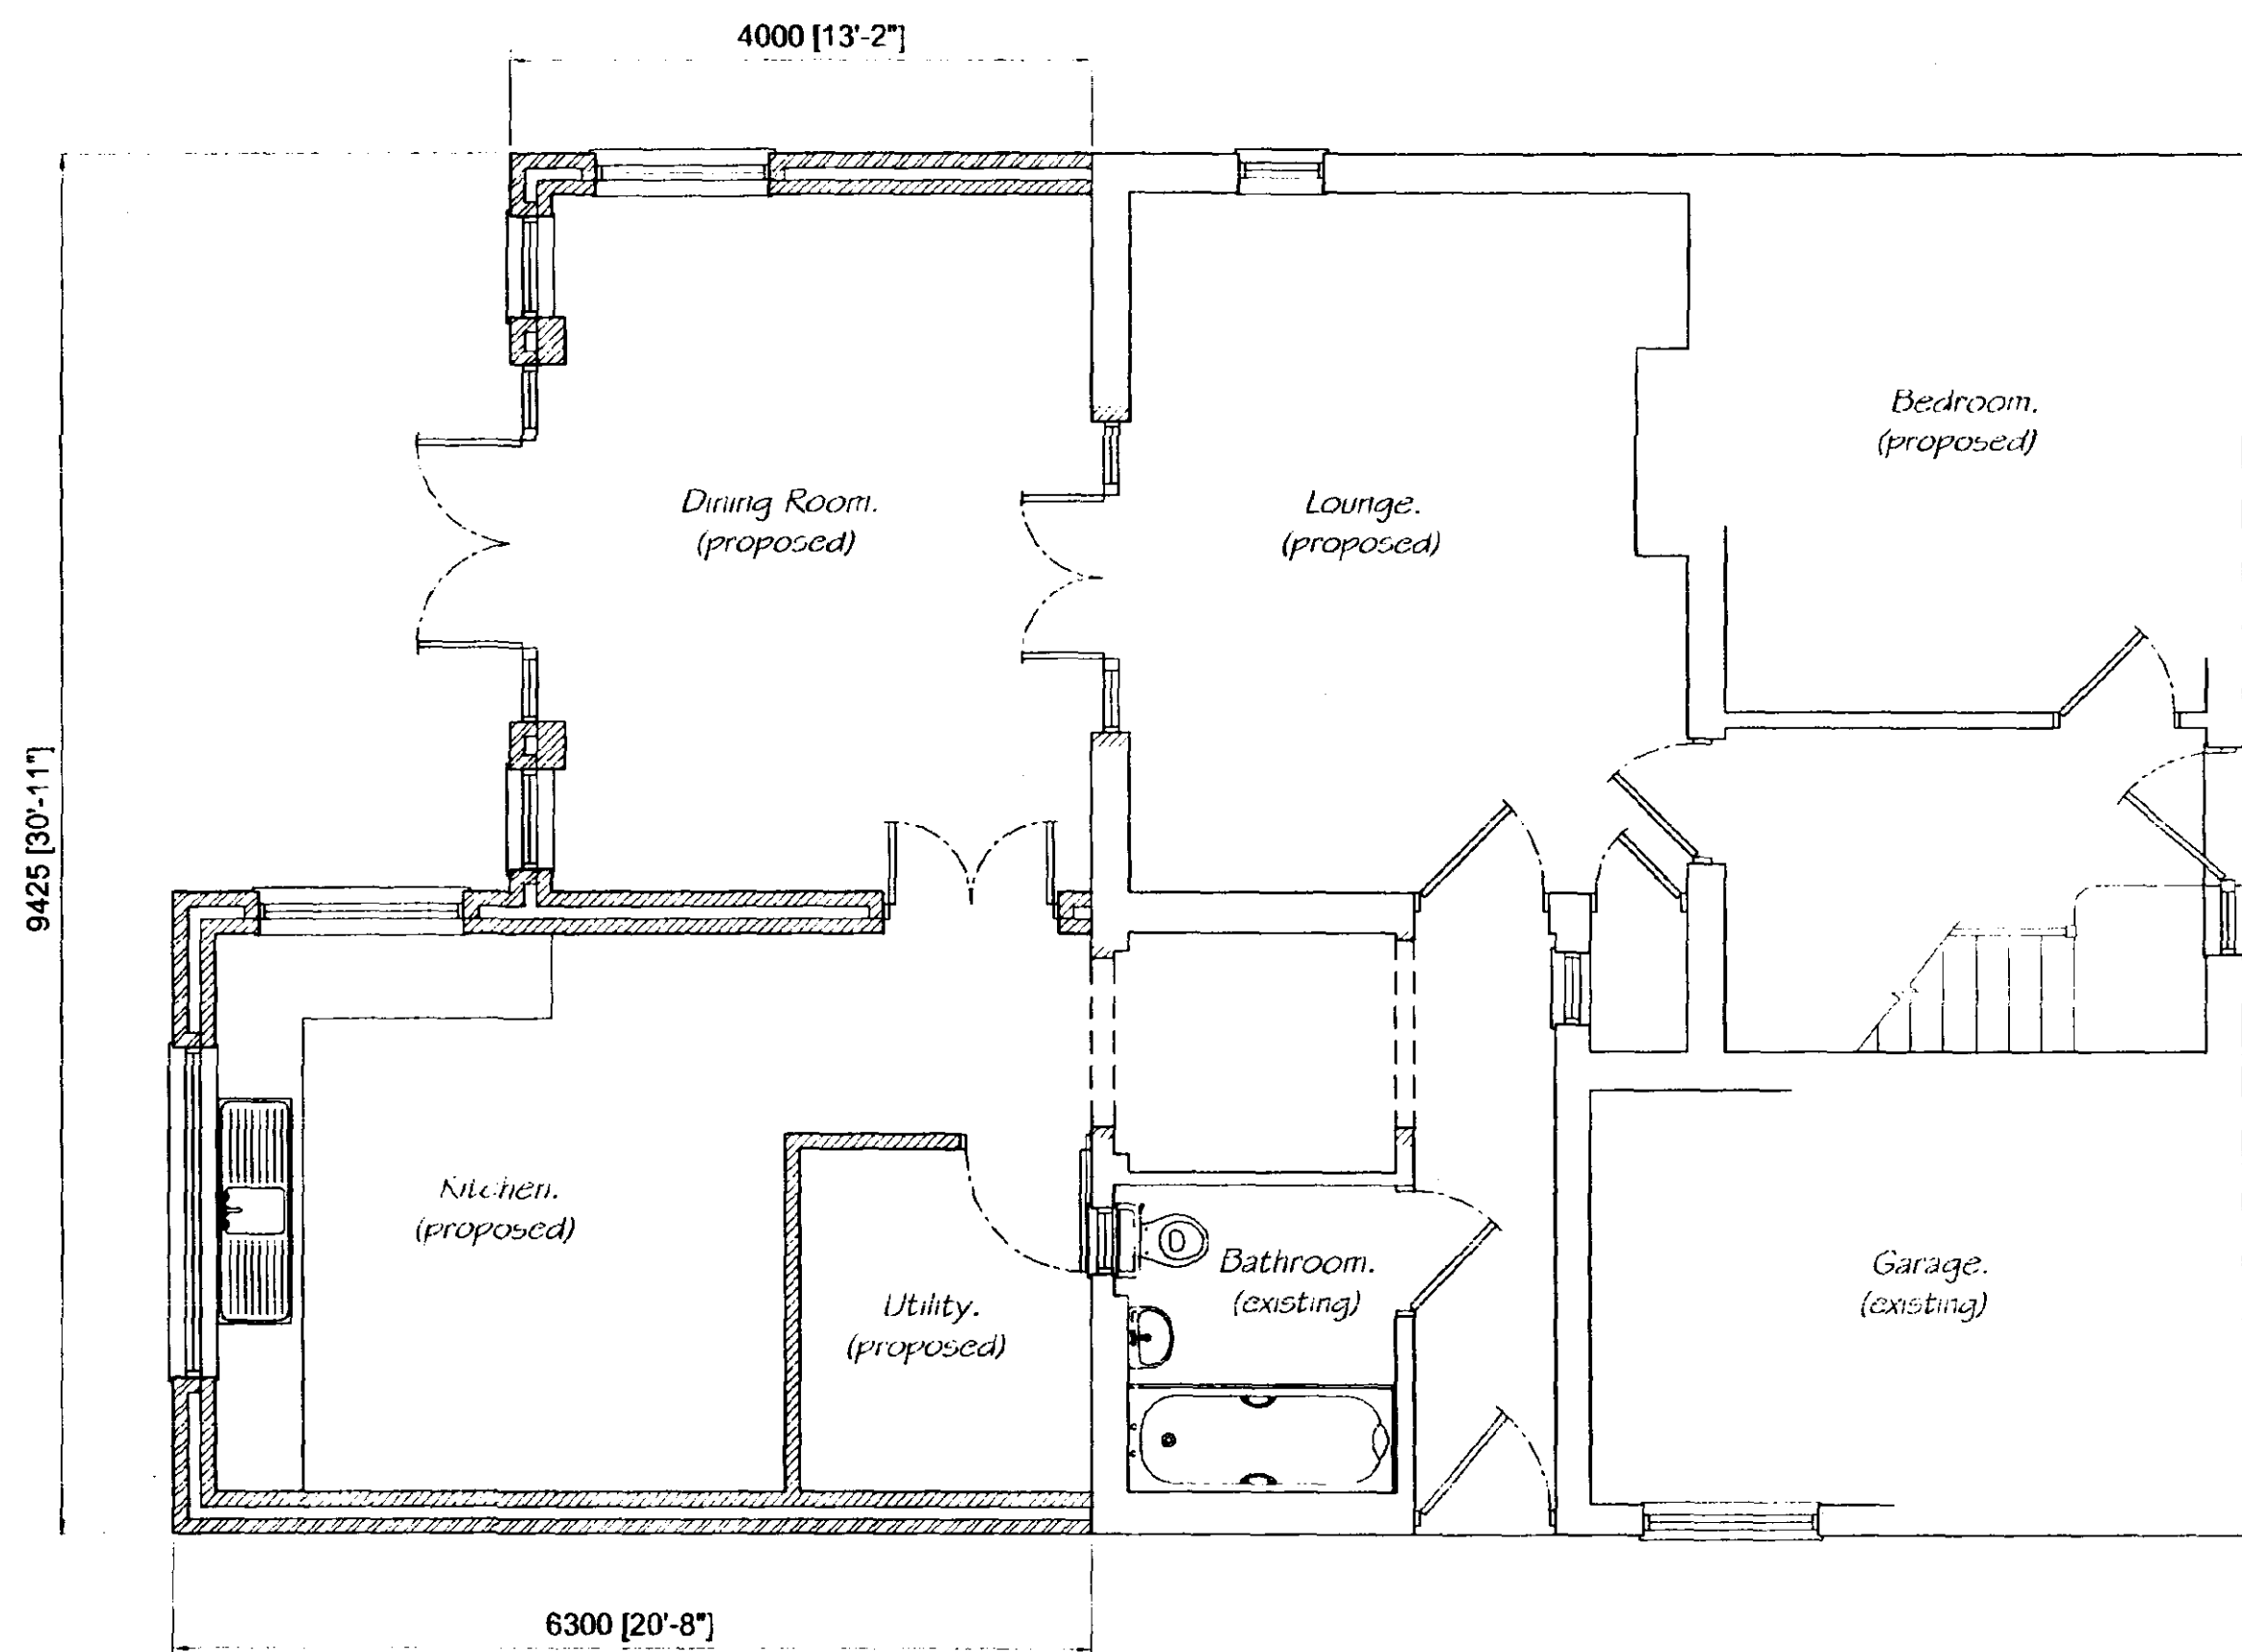

Proposed Ground Floor Plan.
Scale 1:50

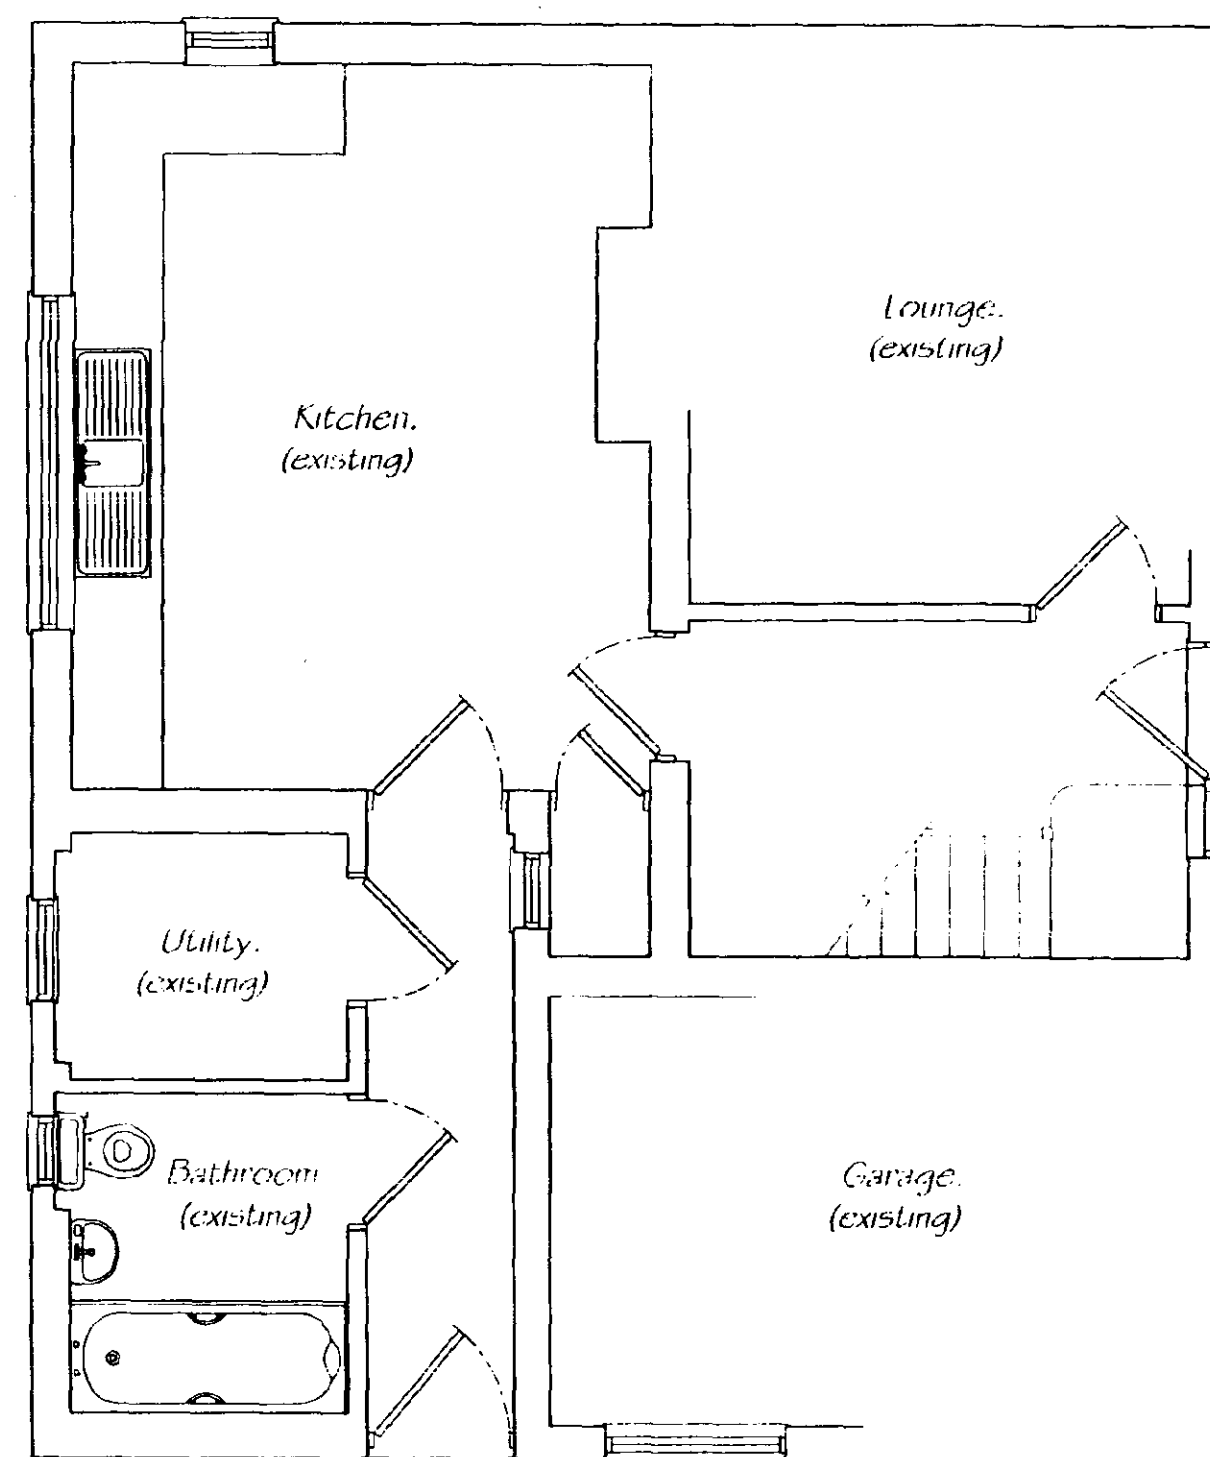

Existing Ground Floor Plan.

DETERMINED
PLAN

SPDC
3 & Development
25 APR 2003
Ref 0510/03

ISSUE	DESCRIPTION	APPROVED	DATE
1	ISSUED		15.04.03

PODDINGTONS
Architectural Design Consultants
1st 1969
Rabbit Hollow, Church Lane, North Rauceby, Stamford, Lincs.
NG34 8JU Tel: (01529) 486033 Fax: (01529) 486044

Client:	Mr. & Mrs. King.
Project:	Proposed Alterations & Extensions To Existing 126 Hawthorn Bank, Spalding, Lincs
Drawing:	Plan As Proposed
Drawn:	J.C.P.
Scale:	1:50
Date:	15.04.03
Checked:	
Approved:	
DWG. No:	3136 - 001