
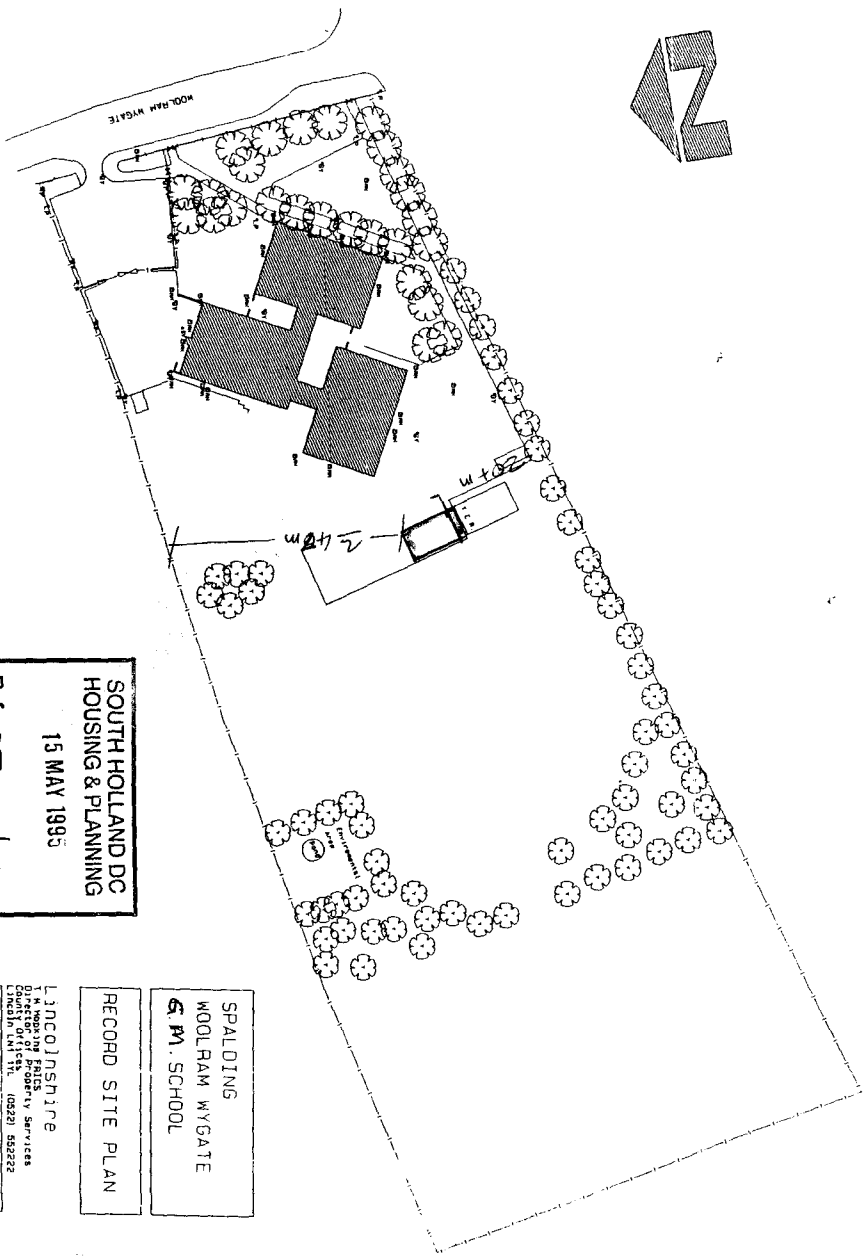


 

SOUTH HOLLAND DC
HOUSING & PLANNING

15 MAY 1995

Ref: 0512/95

SPALDING
WOOLRAM WYGATE
G.M. SCHOOL


RECORD SITE PLAN

L J INCORPORATED
A MEMBER OF THE
DIRECTOR OF PROPERTY SERVICES
INCORPORATED LTD (0222) 552222

Drawing No
H0036/LS1

Scale
1:1000
Drawing No
H0036/LS1
Drawing Date
OCT 1994

H16/0512/95

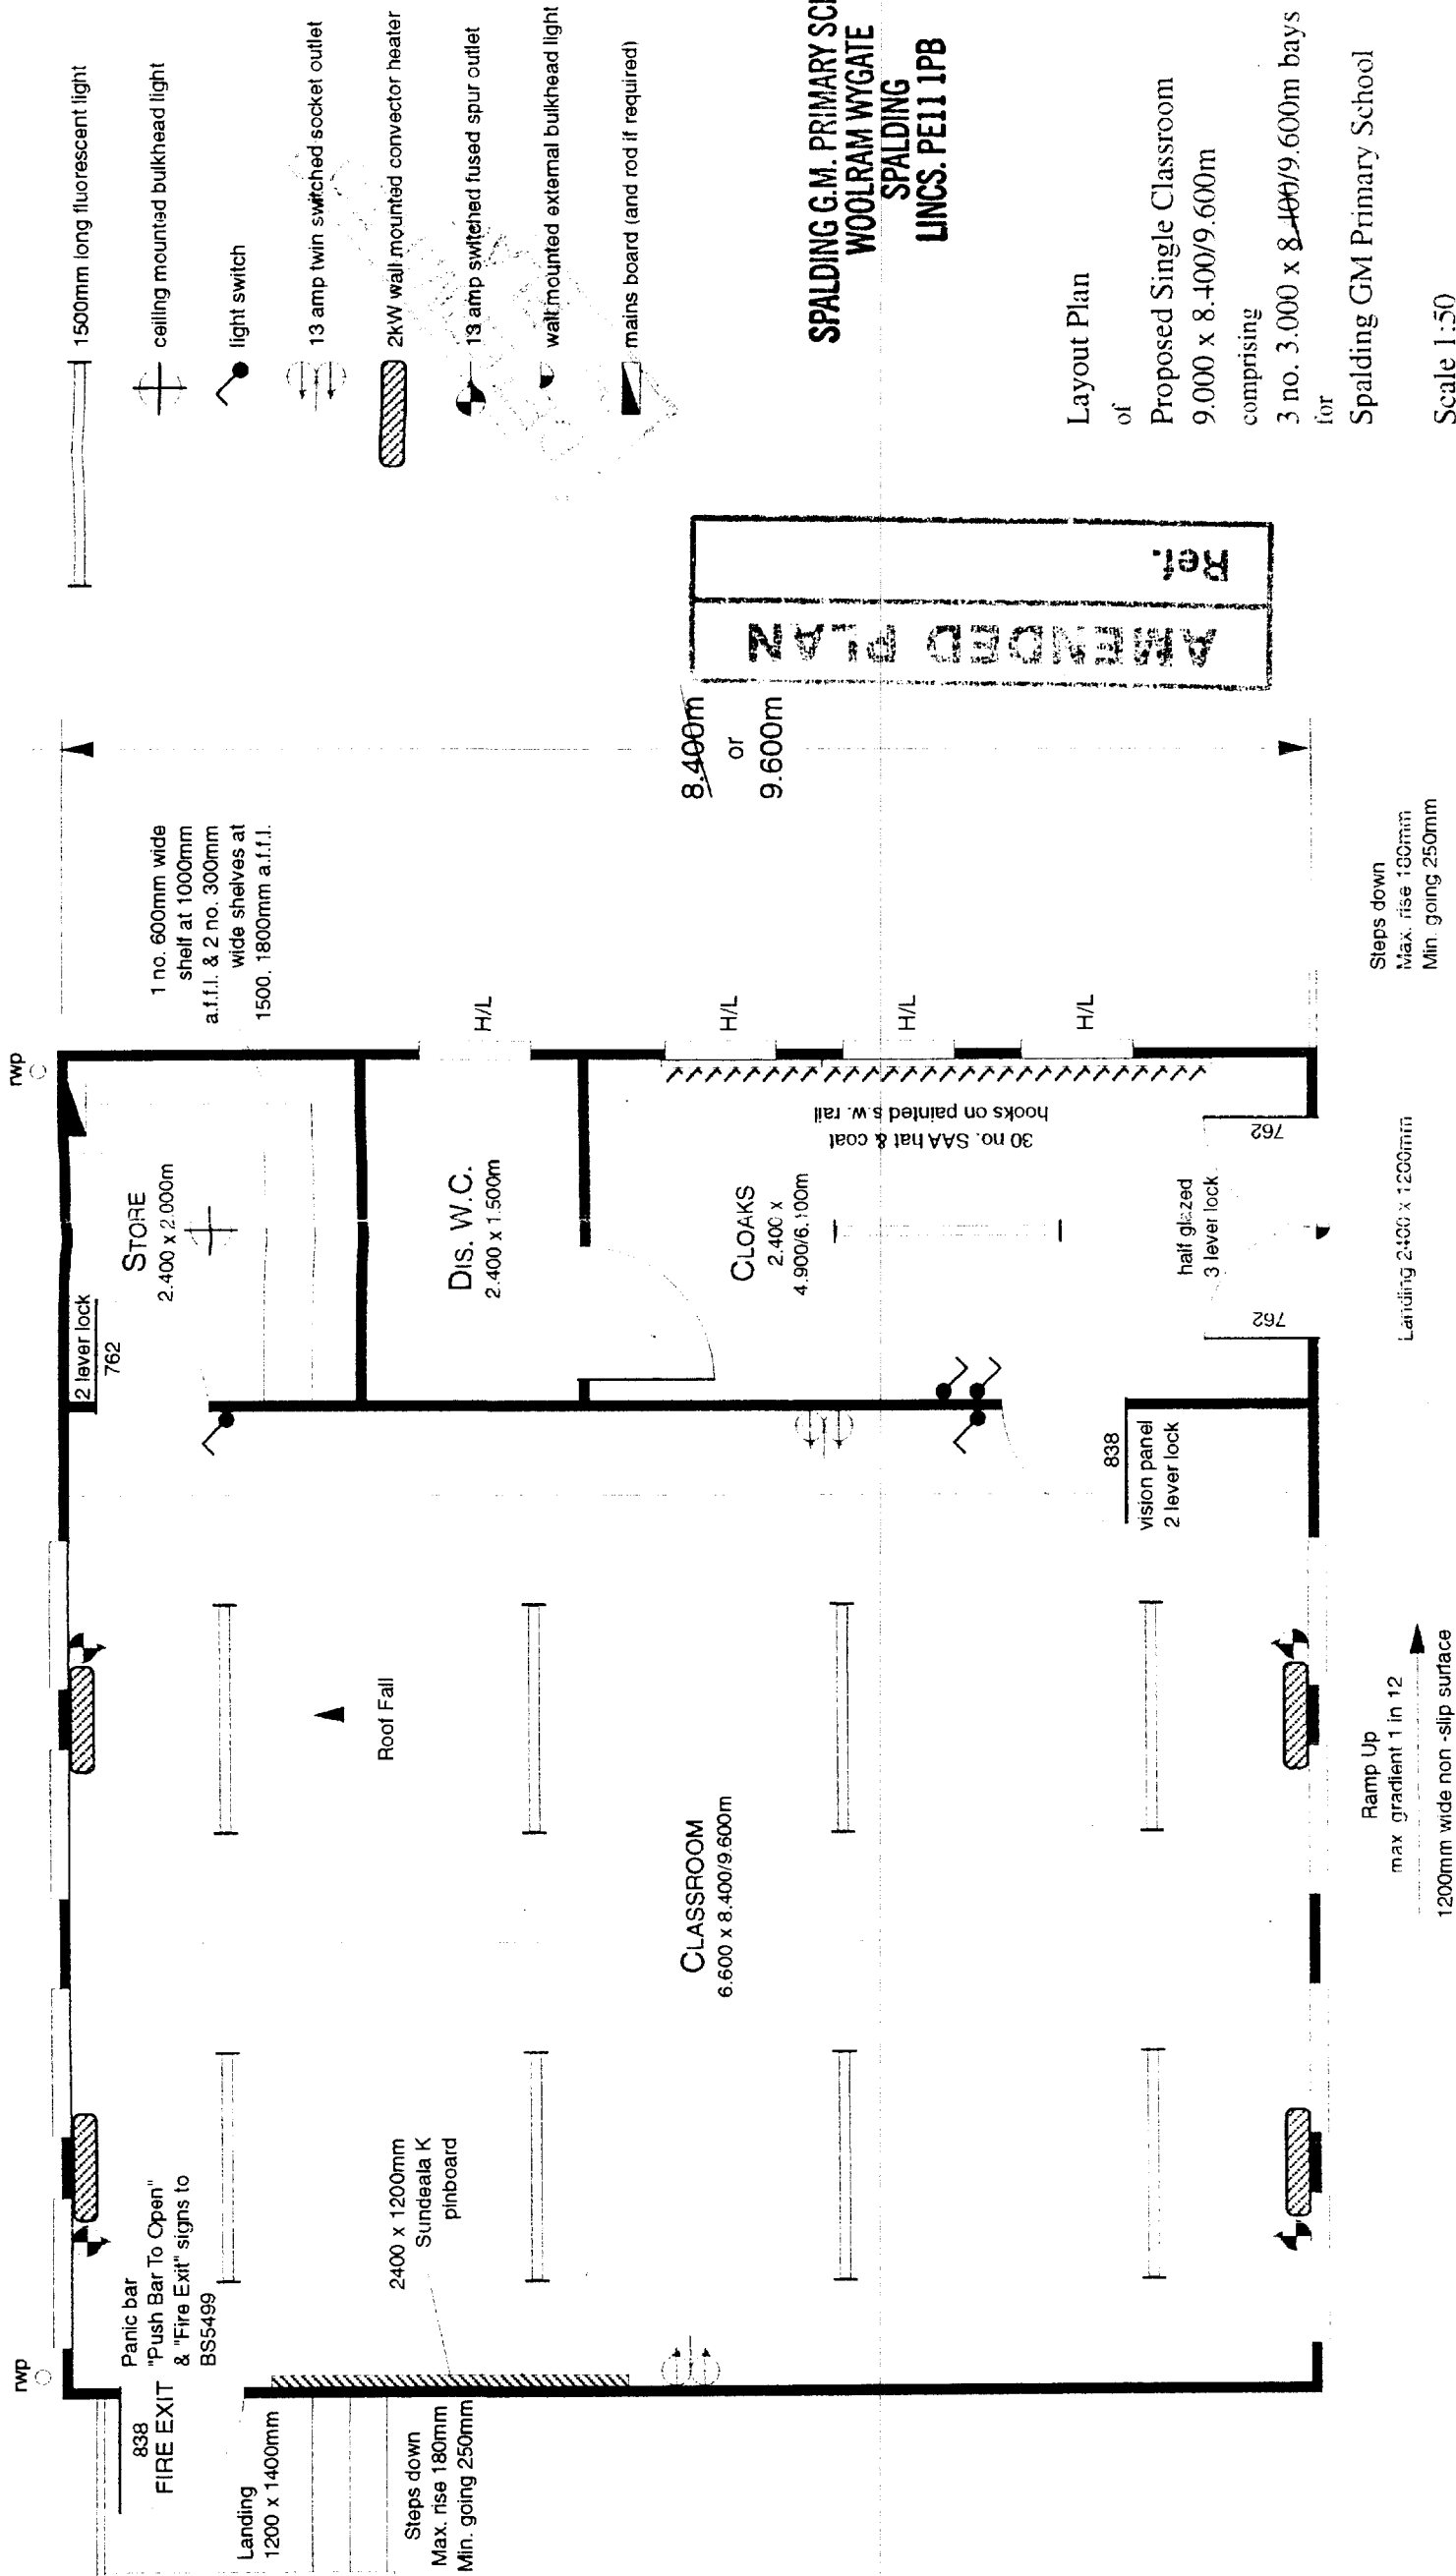

AMENDED PLAN

SPALDING G.M. PRIMARY SCHOOL
WOOLRAM WYGATE
SPALDING
Lincs. PE11 1PB

Layout Plan
of
Proposed Single Classroom
9,000 x 8,400/9,600mm
comprising
3 no. 3,000 x 8,400/9,600mm bays
for
Spalding GM Primary School

Scale 1:50

Date 16.5.95


Drawing No. 1223/1

SOUTH HOLLAND DC
HOUSING & PLANNING
26 MAY 1995
Ref: 0512/95

Note: Room sizes are approximate only

Note: Steps & ramp shown are typical only and may vary according to site conditions

All steps shall be complete with non-slip nosings. Both steps and ramp shall be complete with handrail at 1100mm high above landings and 900mm high above inclines. Balustrading shall be such that a 100mm dia. sphere cannot pass through anywhere along its length. Steps & ramp shall be constructed in treated timber.

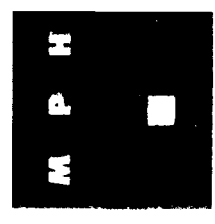

MPH BUILDING SYSTEMS
RED DOLES INDUSTRIAL ESTATE, LEEDS ROAD, HUDDERFIELD HD1 1TH
TELEPHONE 0484 400518 FAX 0484 431259