




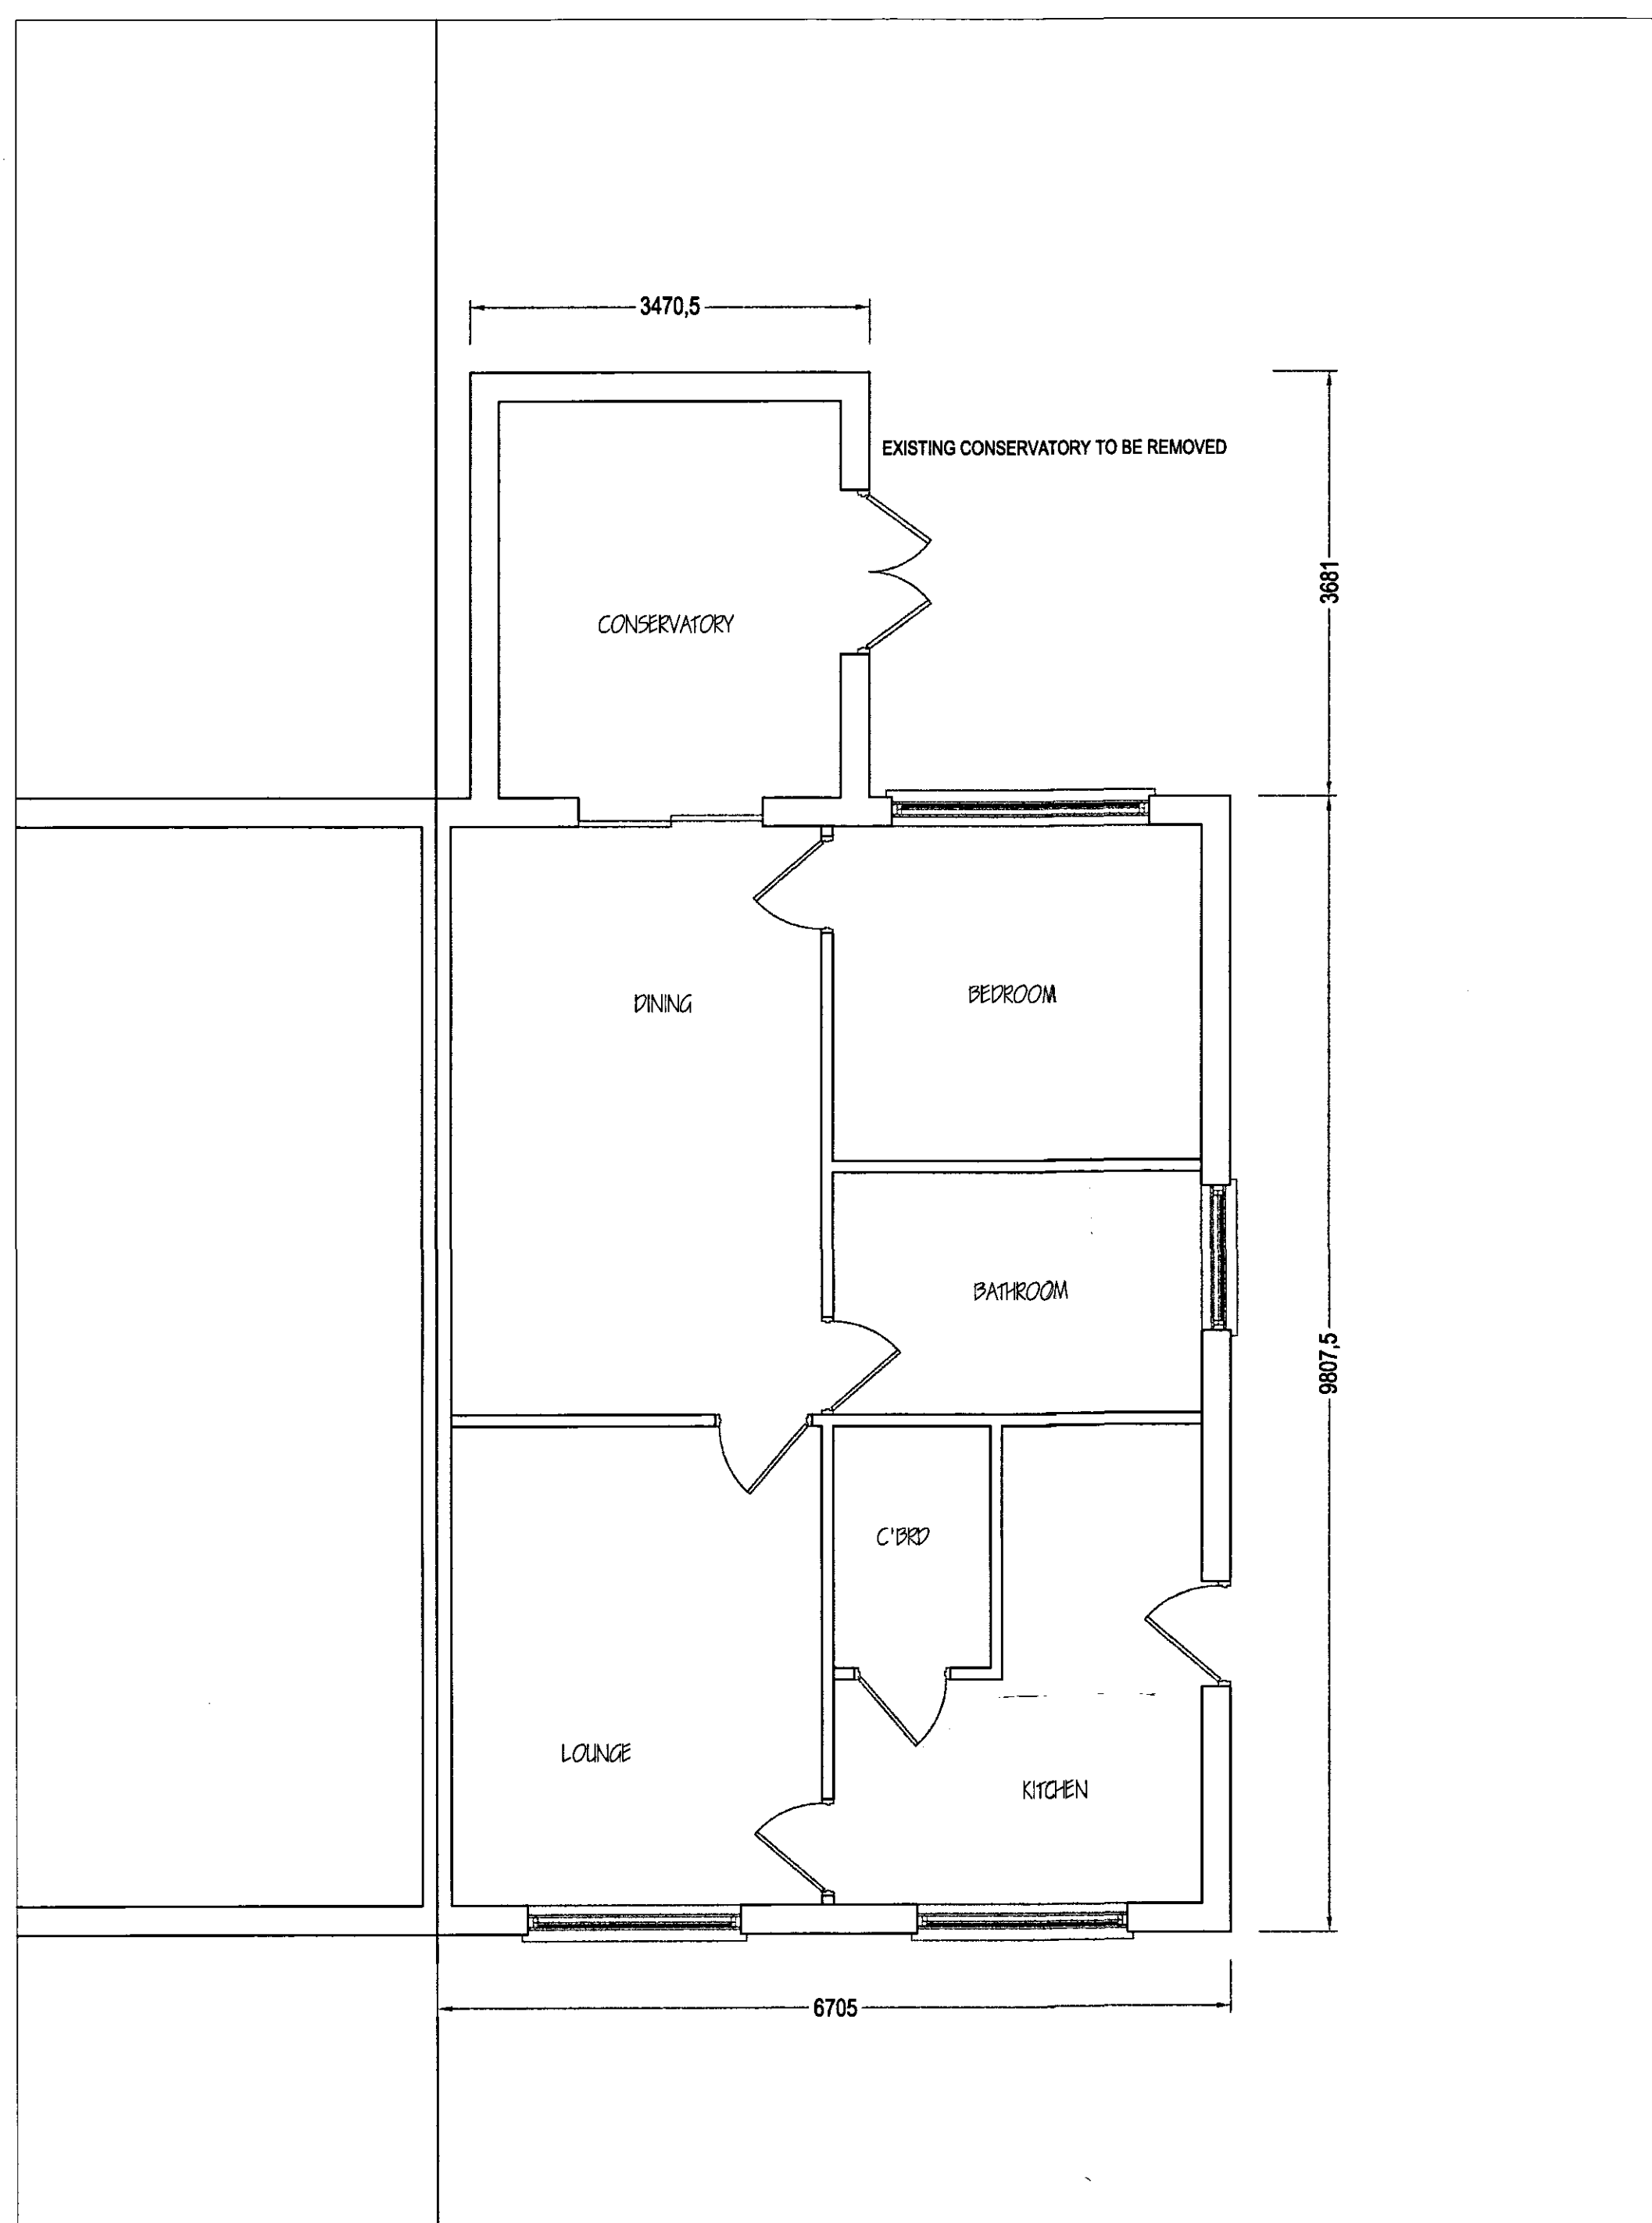


EXISTING FLOOR PLAN 1:50

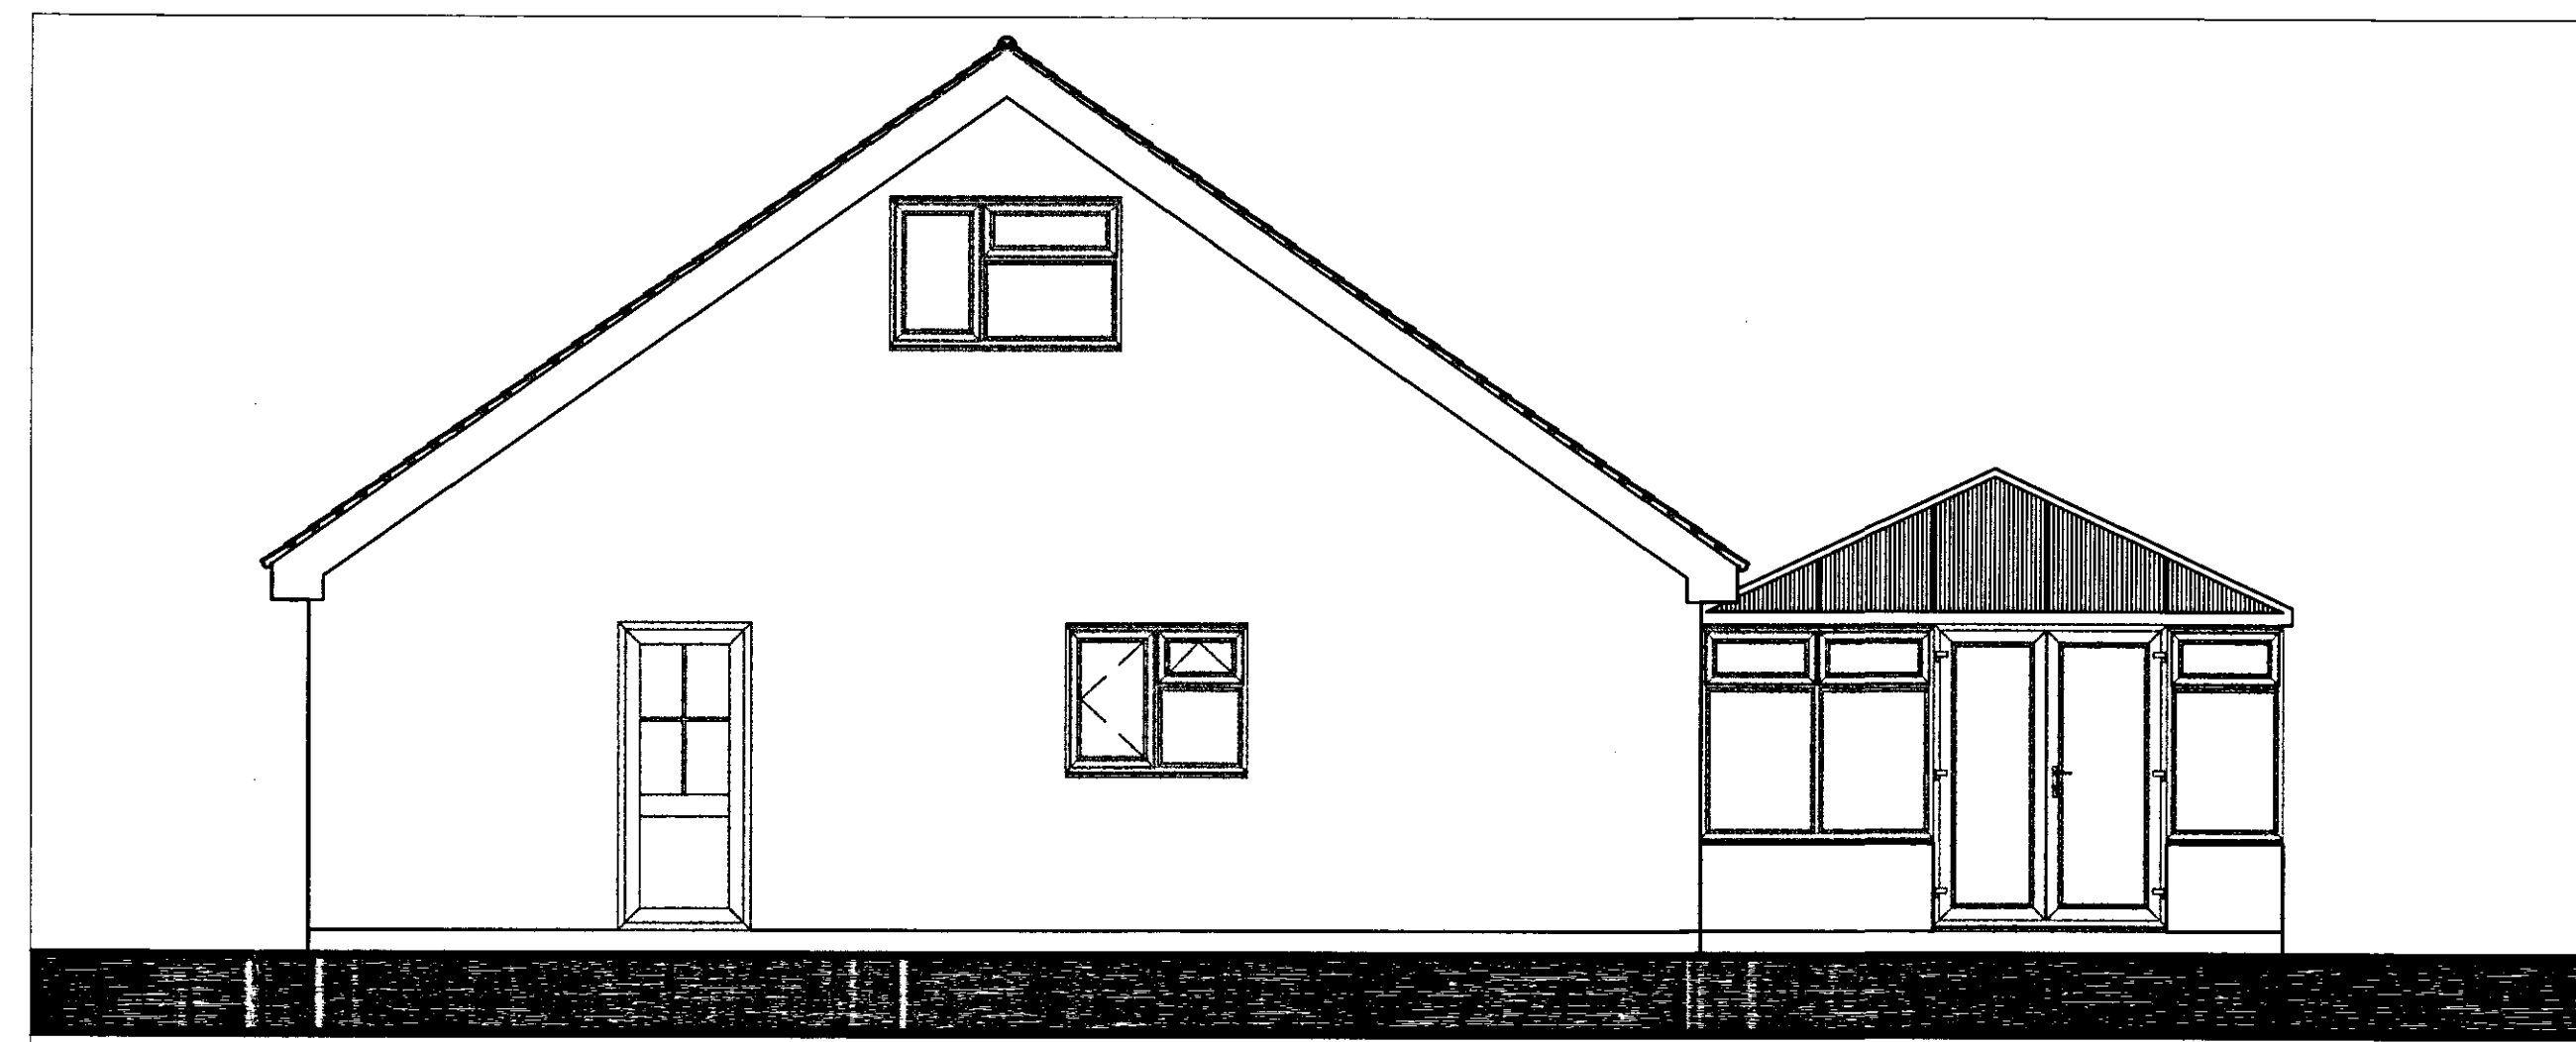


EXISTING SIDE ELEVATION 1:50

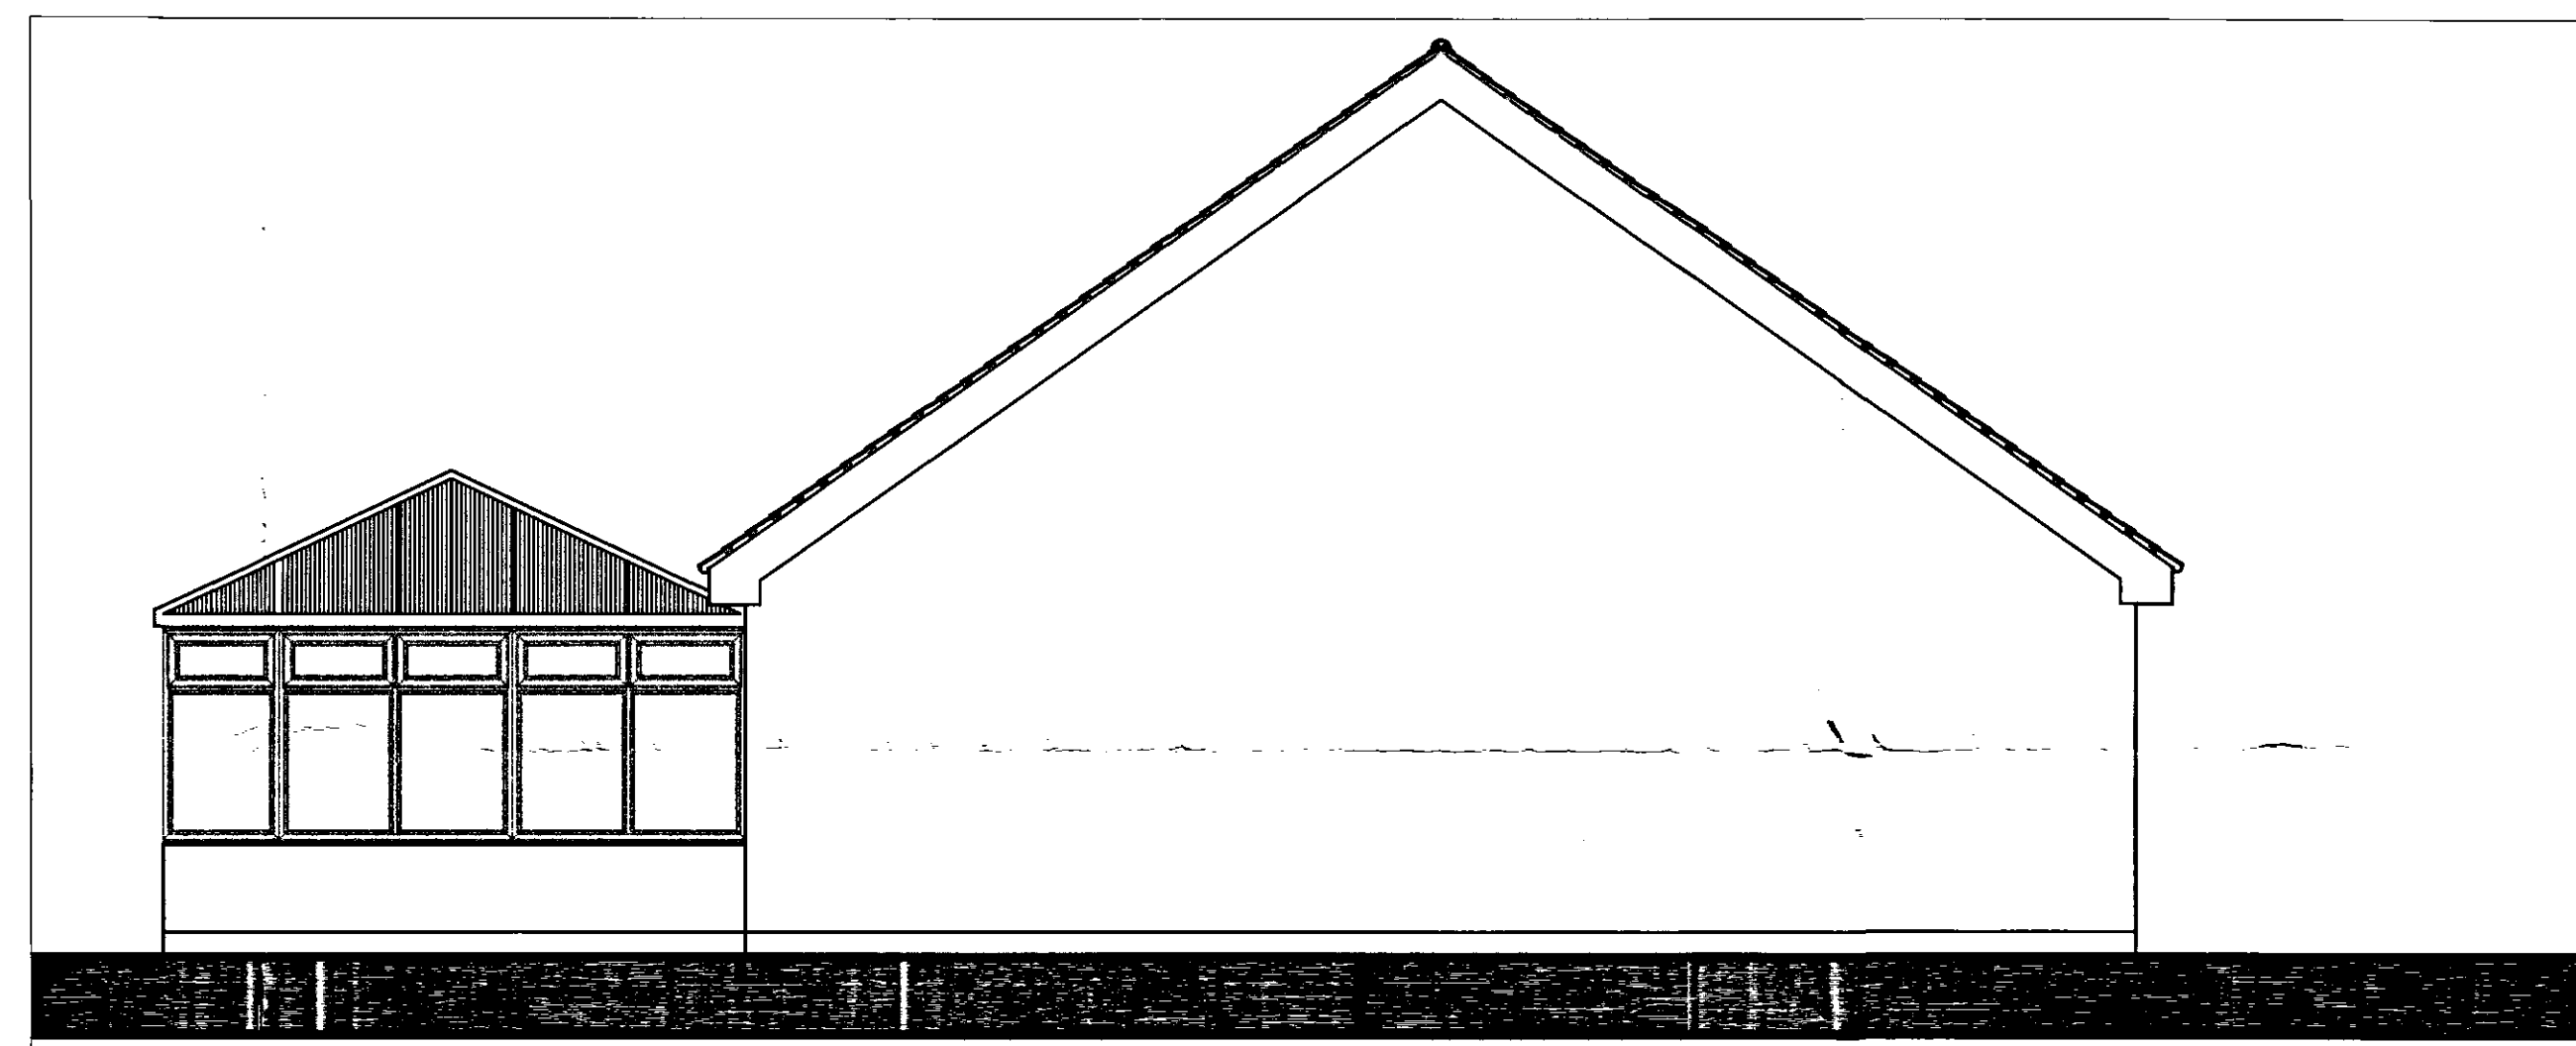


EXISTING SIDE ELEVATION FROM No 18 1:50

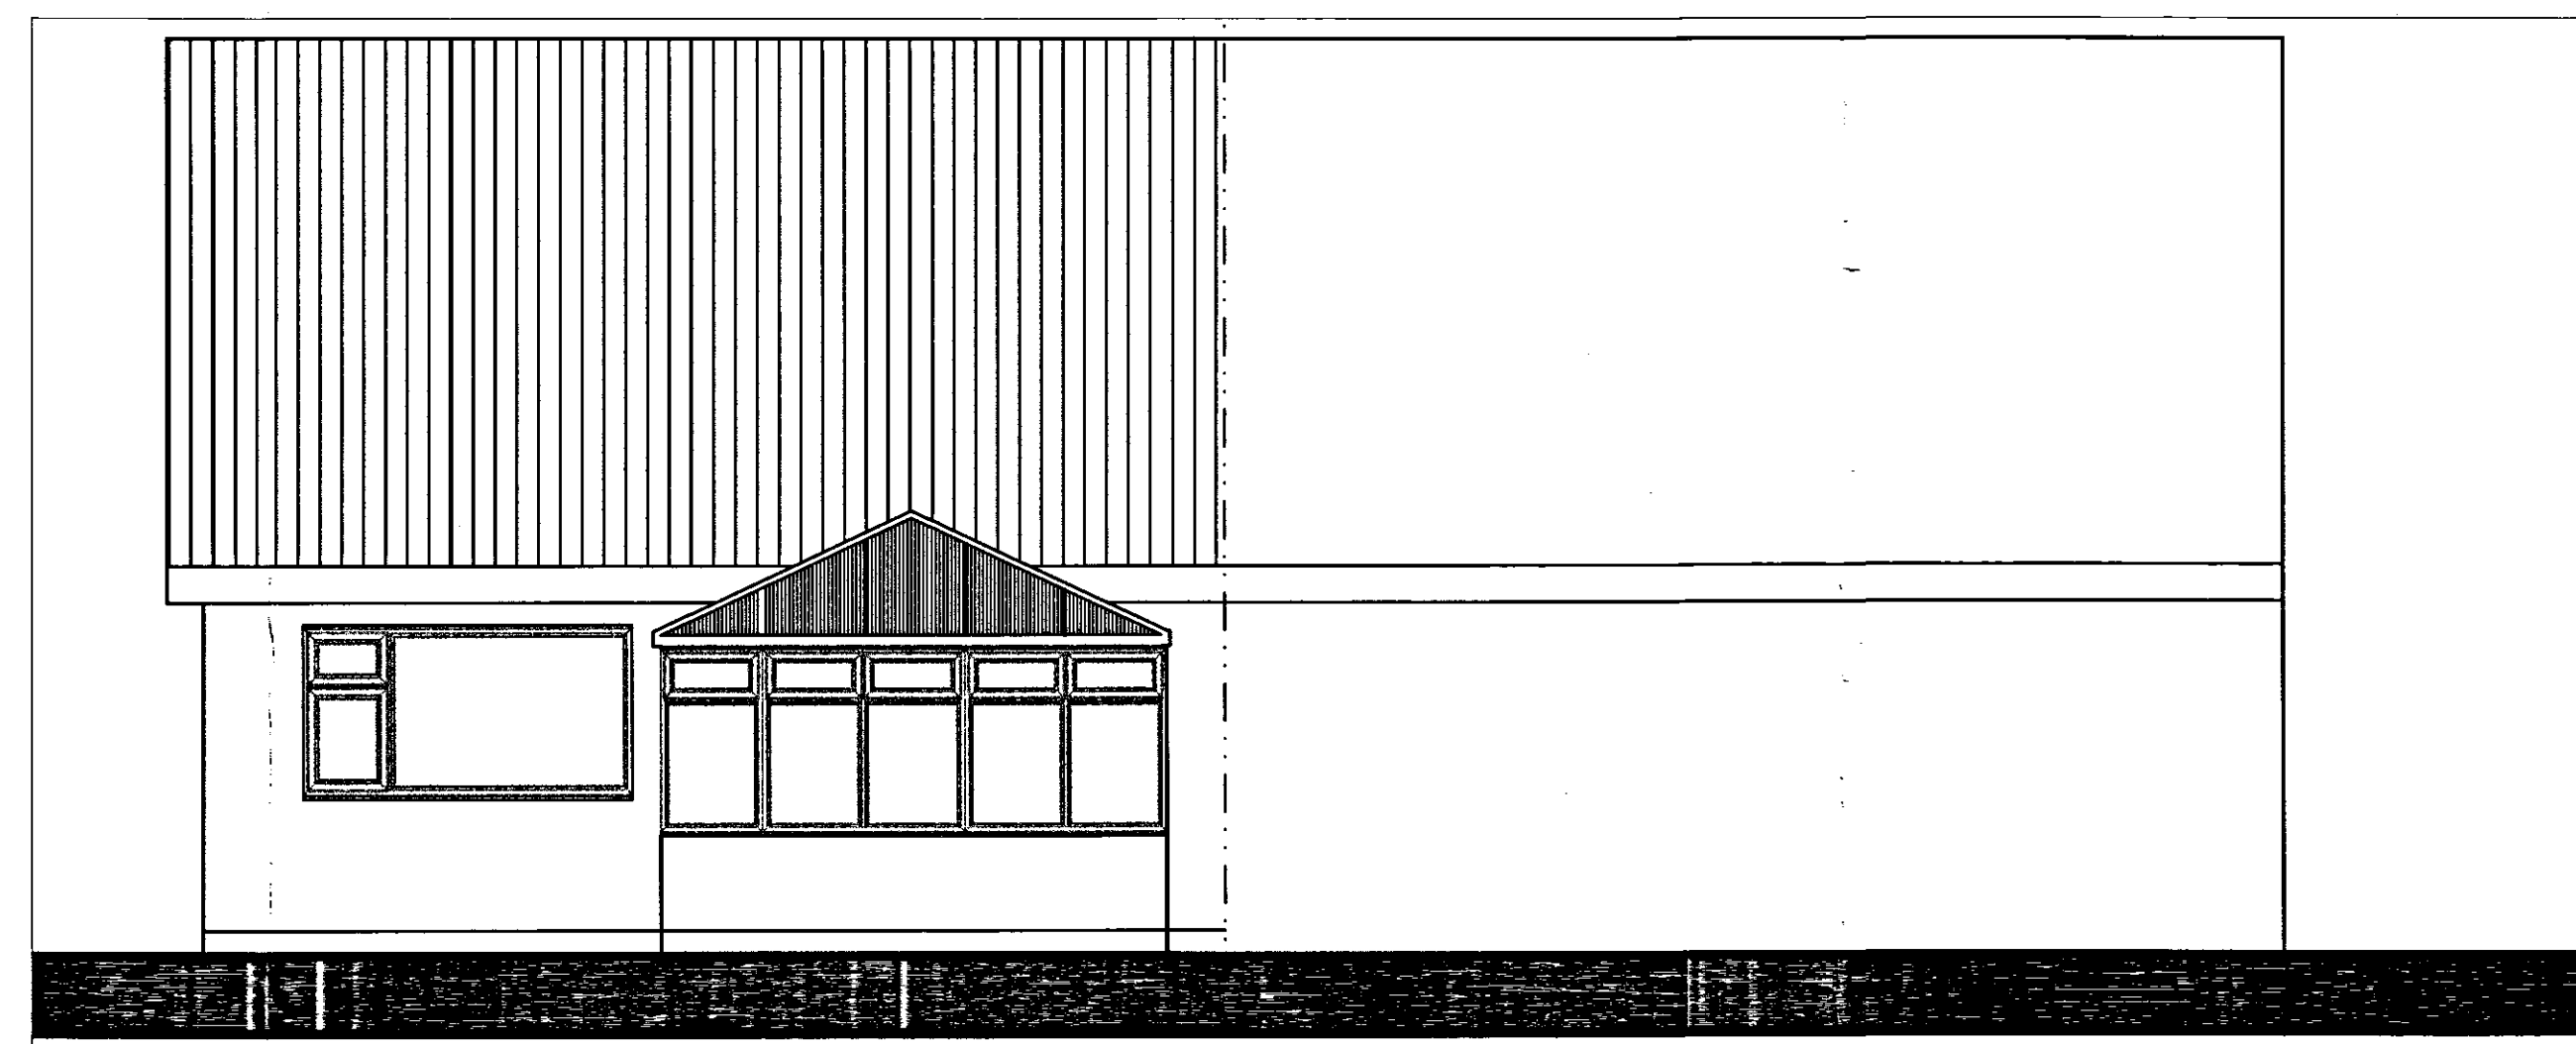

EXISTING REAR ELEVATION 1:50

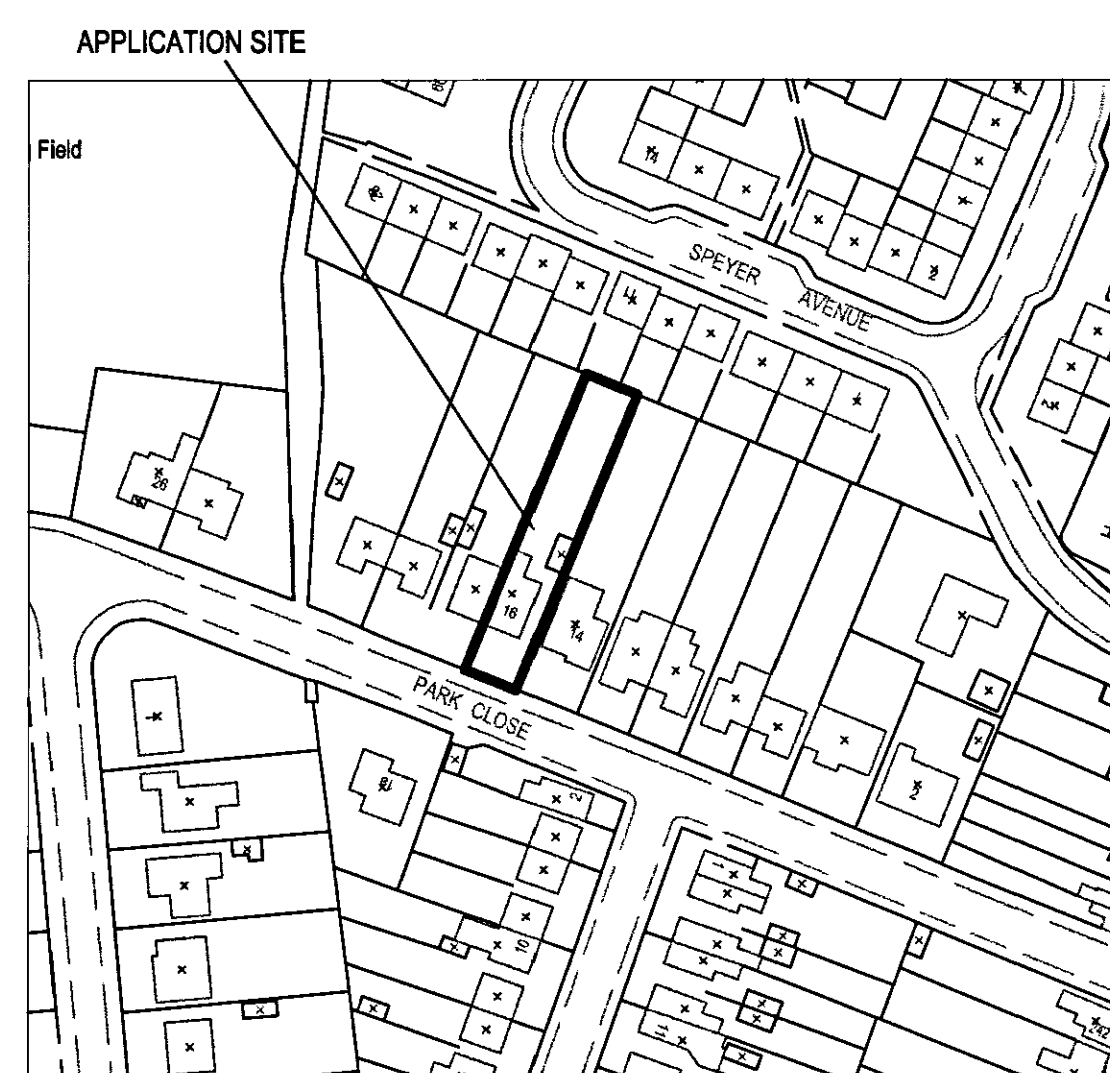

SITE LOCATION PLAN 1:1250

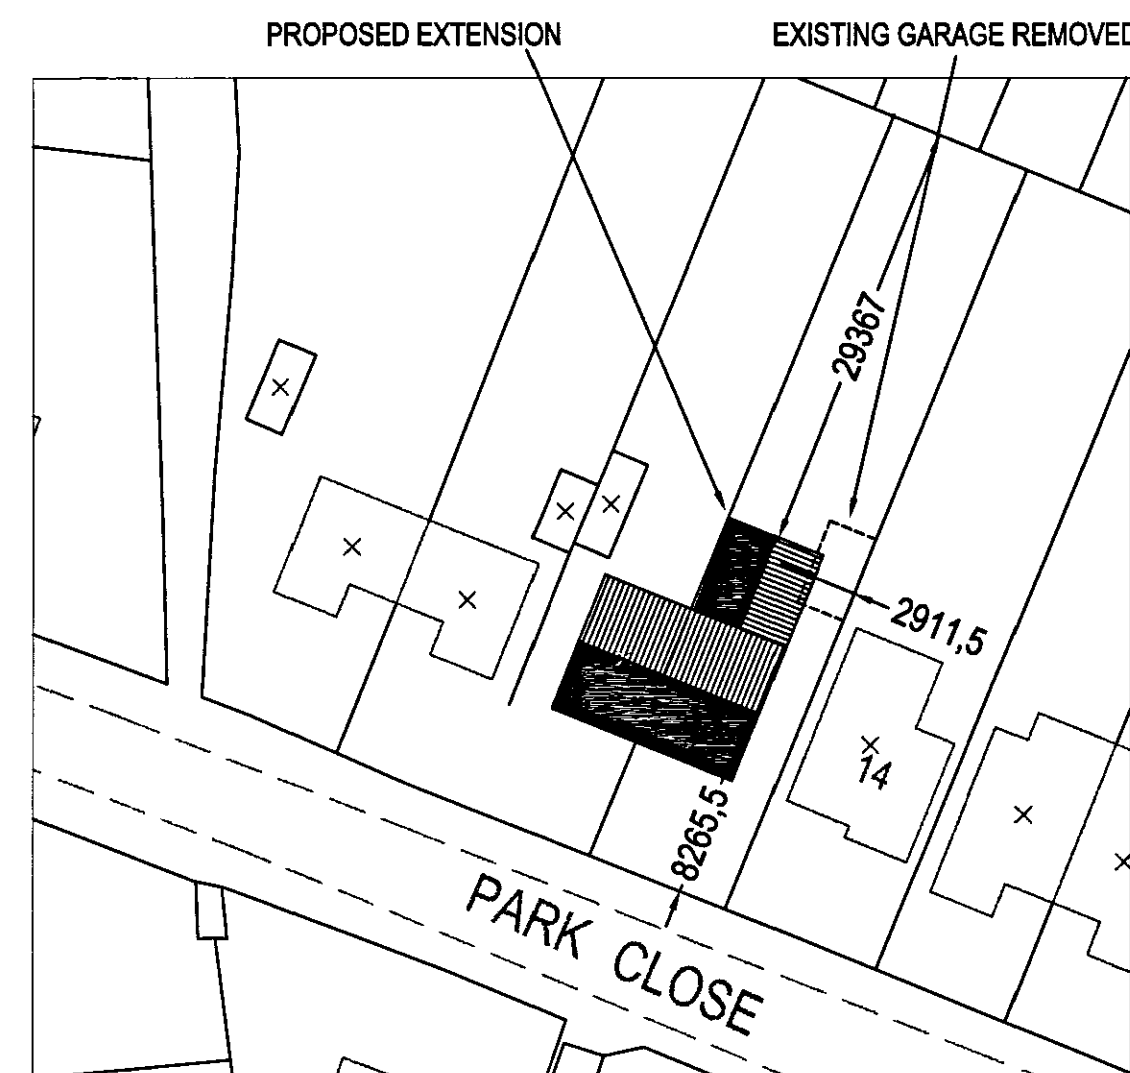

BLOCK PLAN 1:500

DISCLAIMER
THESE PLANS MUST NOT BE ACTED UPON UNTIL THEY HAVE BEEN APPROVED IN ACCORDANCE WITH CLAUSE (14 & 12 [2] (B) OF BUILDING REGULATIONS 2000 & ANY SUBSEQUENT AMENDMENTS. SHOULD THE OWNER OR CONTRACTOR COMMENCE WORK WITHOUT THE ABOVE APPROVALS, THEY DO SO AT THEIR OWN RISK.
CONTRACTOR TO CHECK ALL DIMENSIONS ON SITE, BEFORE COMMENCEMENT OF ANY WORKS, ANY ANOMOLIES MUST BE REPORTED. DO NOT SCALE FROM DRAWINGS, FIGURED DIMENSIONS ONLY TO BE USED

WALLS TO BE 25mm SAND CEMENT RENDER, COLOUR TO BE OFF WHITE.
ROOF TO BE INTERLOCKING PLAIN ROOF TILES, COLOUR TO MATCH EXISTING.

RAINWATER PIPES TO BE WHITE UPVC.
WINDOWS TO BE WHITE UPVC

SHDC
Planning & Development
23 APR 2008
Ref: 05(3)08

DETERMINED
PL

Date of Issue : 15-11-2007

CLIENT : MR & MRS D YOUNG
ADDRESS : 16 PARK CLOSE, SPALDING, Lincs
POSTCODE : PE11 1PW
PROJECT : EXTENSION
DRAWING TITLE : EXISTING DETAILS
DRAWING NO : 1294/01

Existings NF Planning NF Bldg Reg's

PLATINUM
CAD
SOLUTIONS

ALL ARCHITECTURAL SERVICES
tel: 01775 750424 fax: 07075 187983
e-mail: platinumcad@gmail.com

The Farmhouse, South Drove, Quadding Fen
Lincs PE11 4DY