




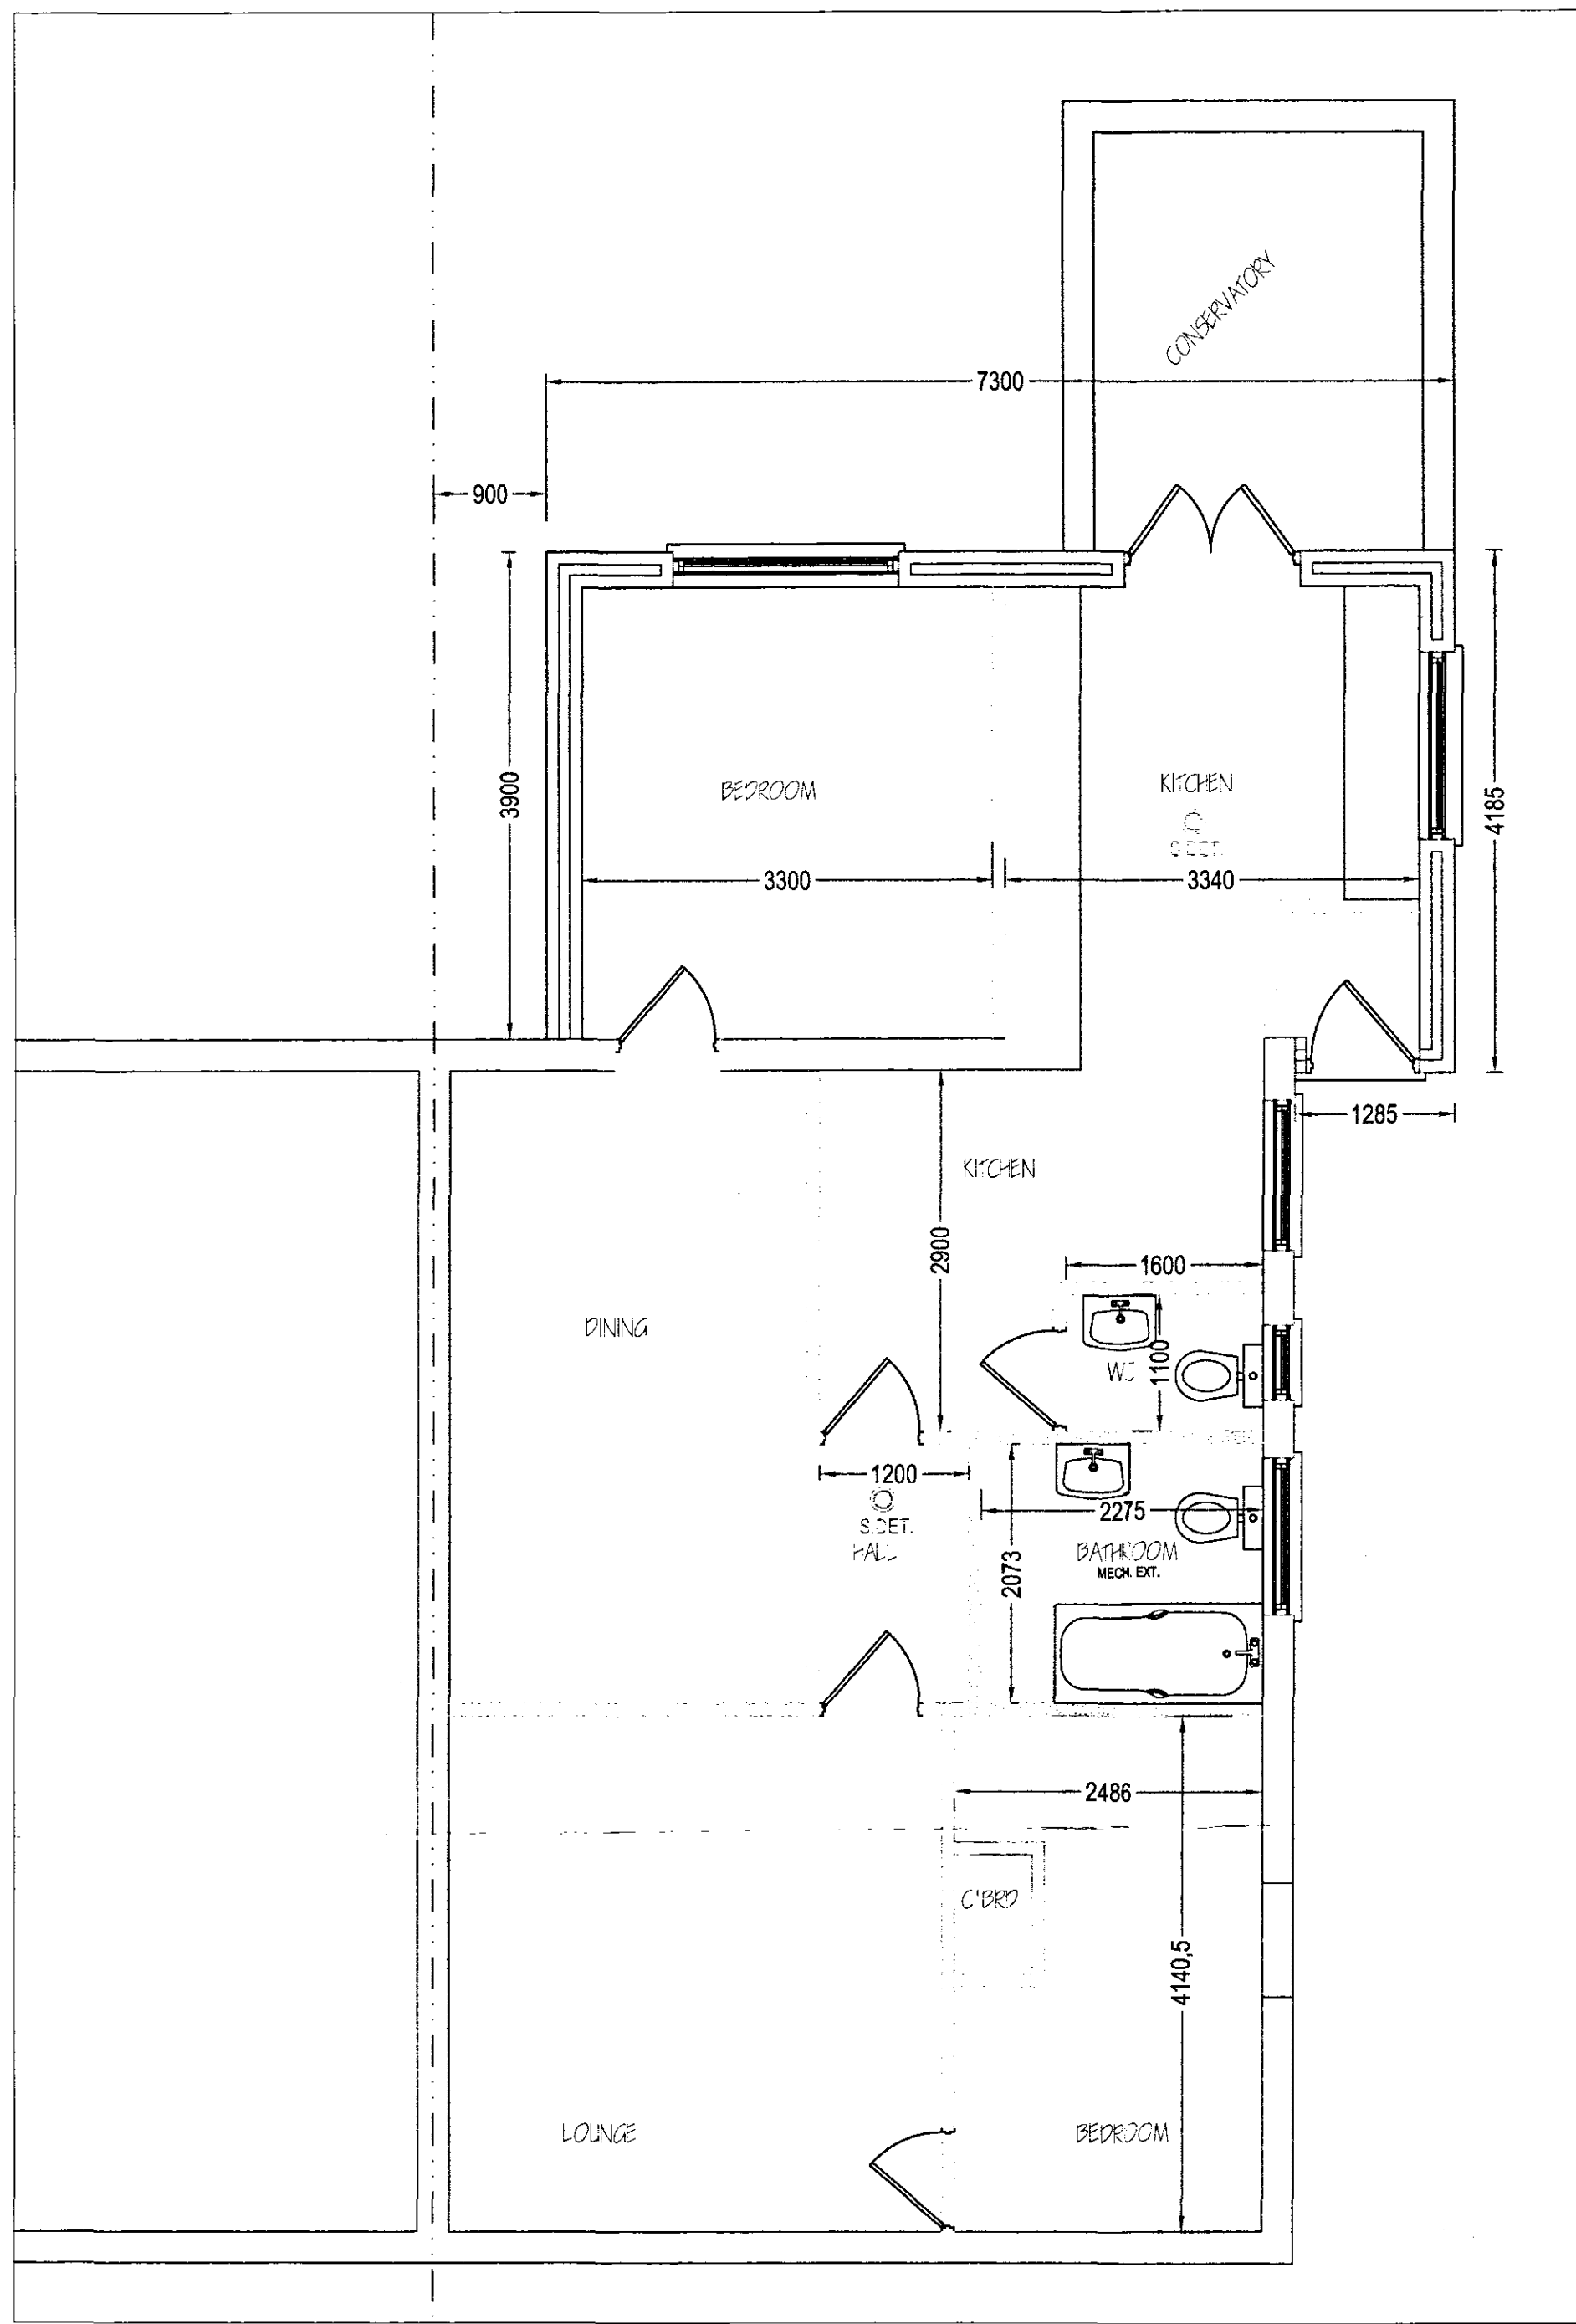


PROPOSED FLOOR PLAN 1:50

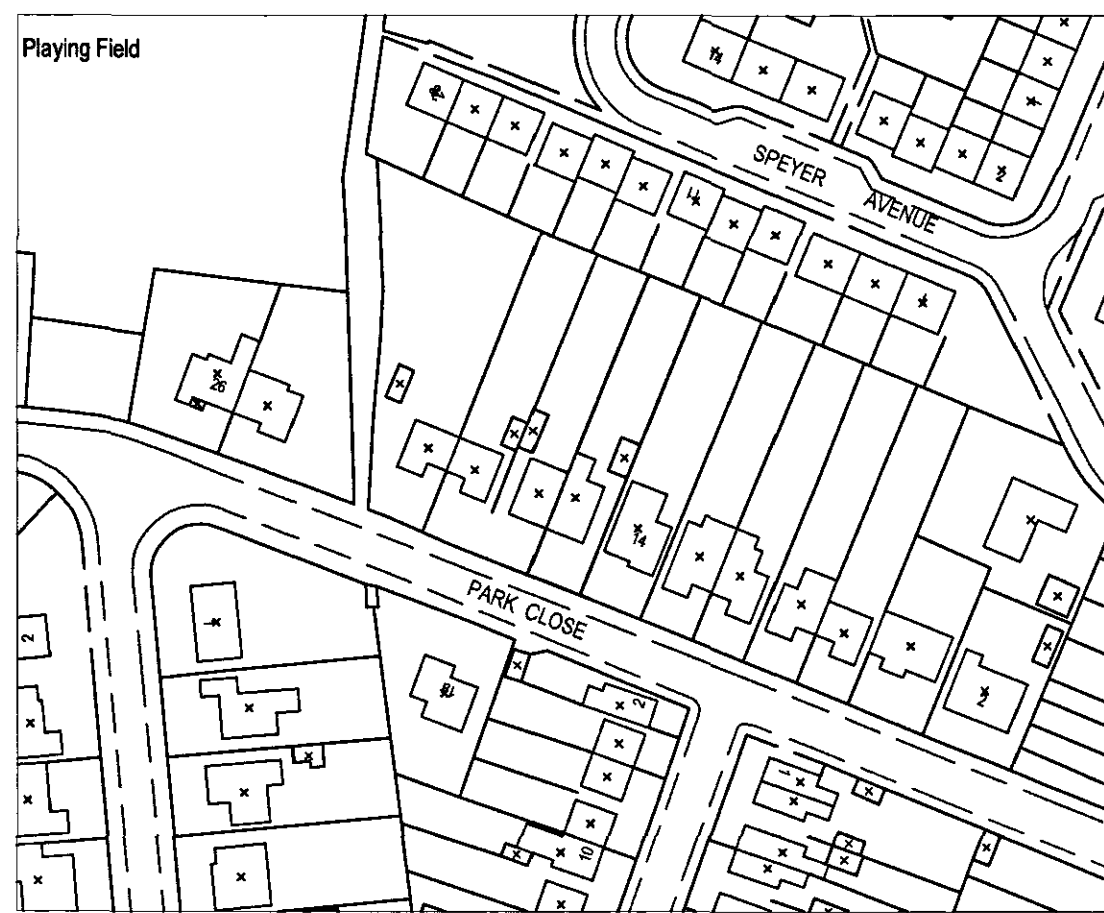


LOCATION PLAN 1:1250

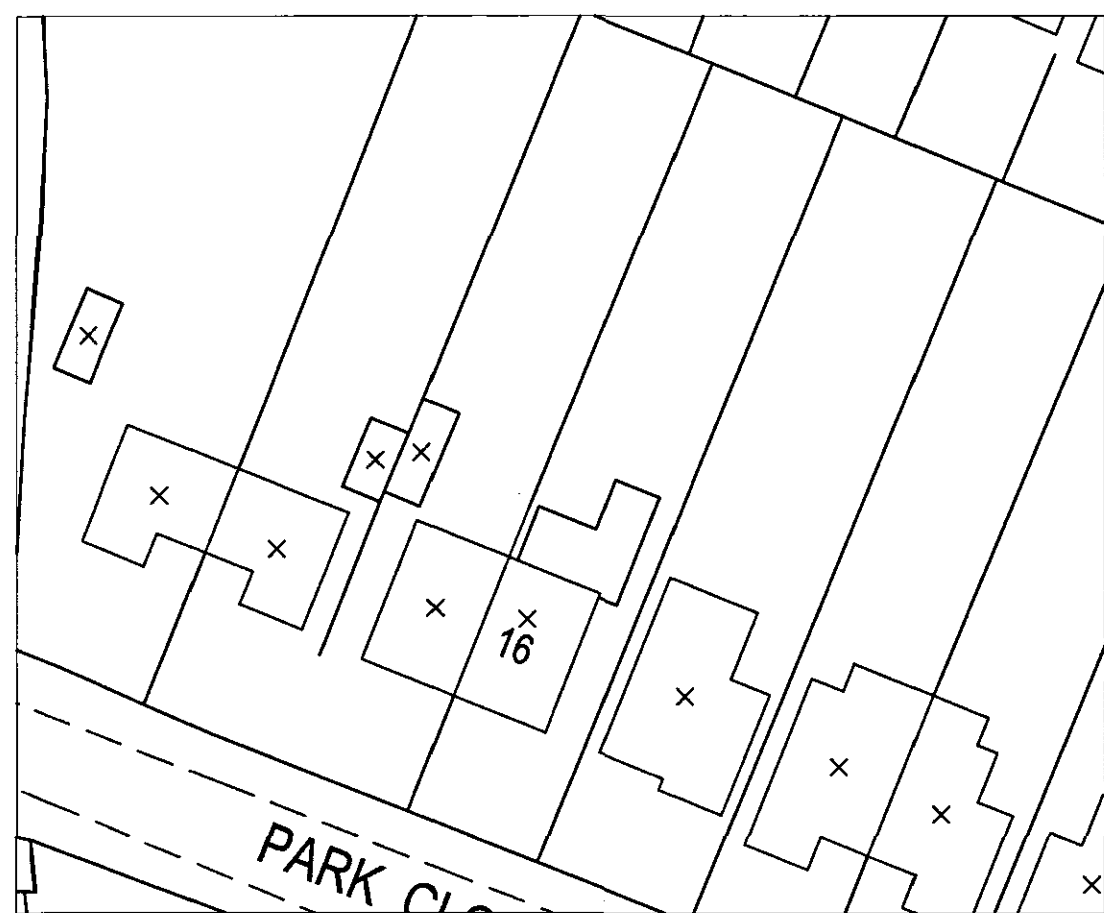


BLOCK PLAN 1:500

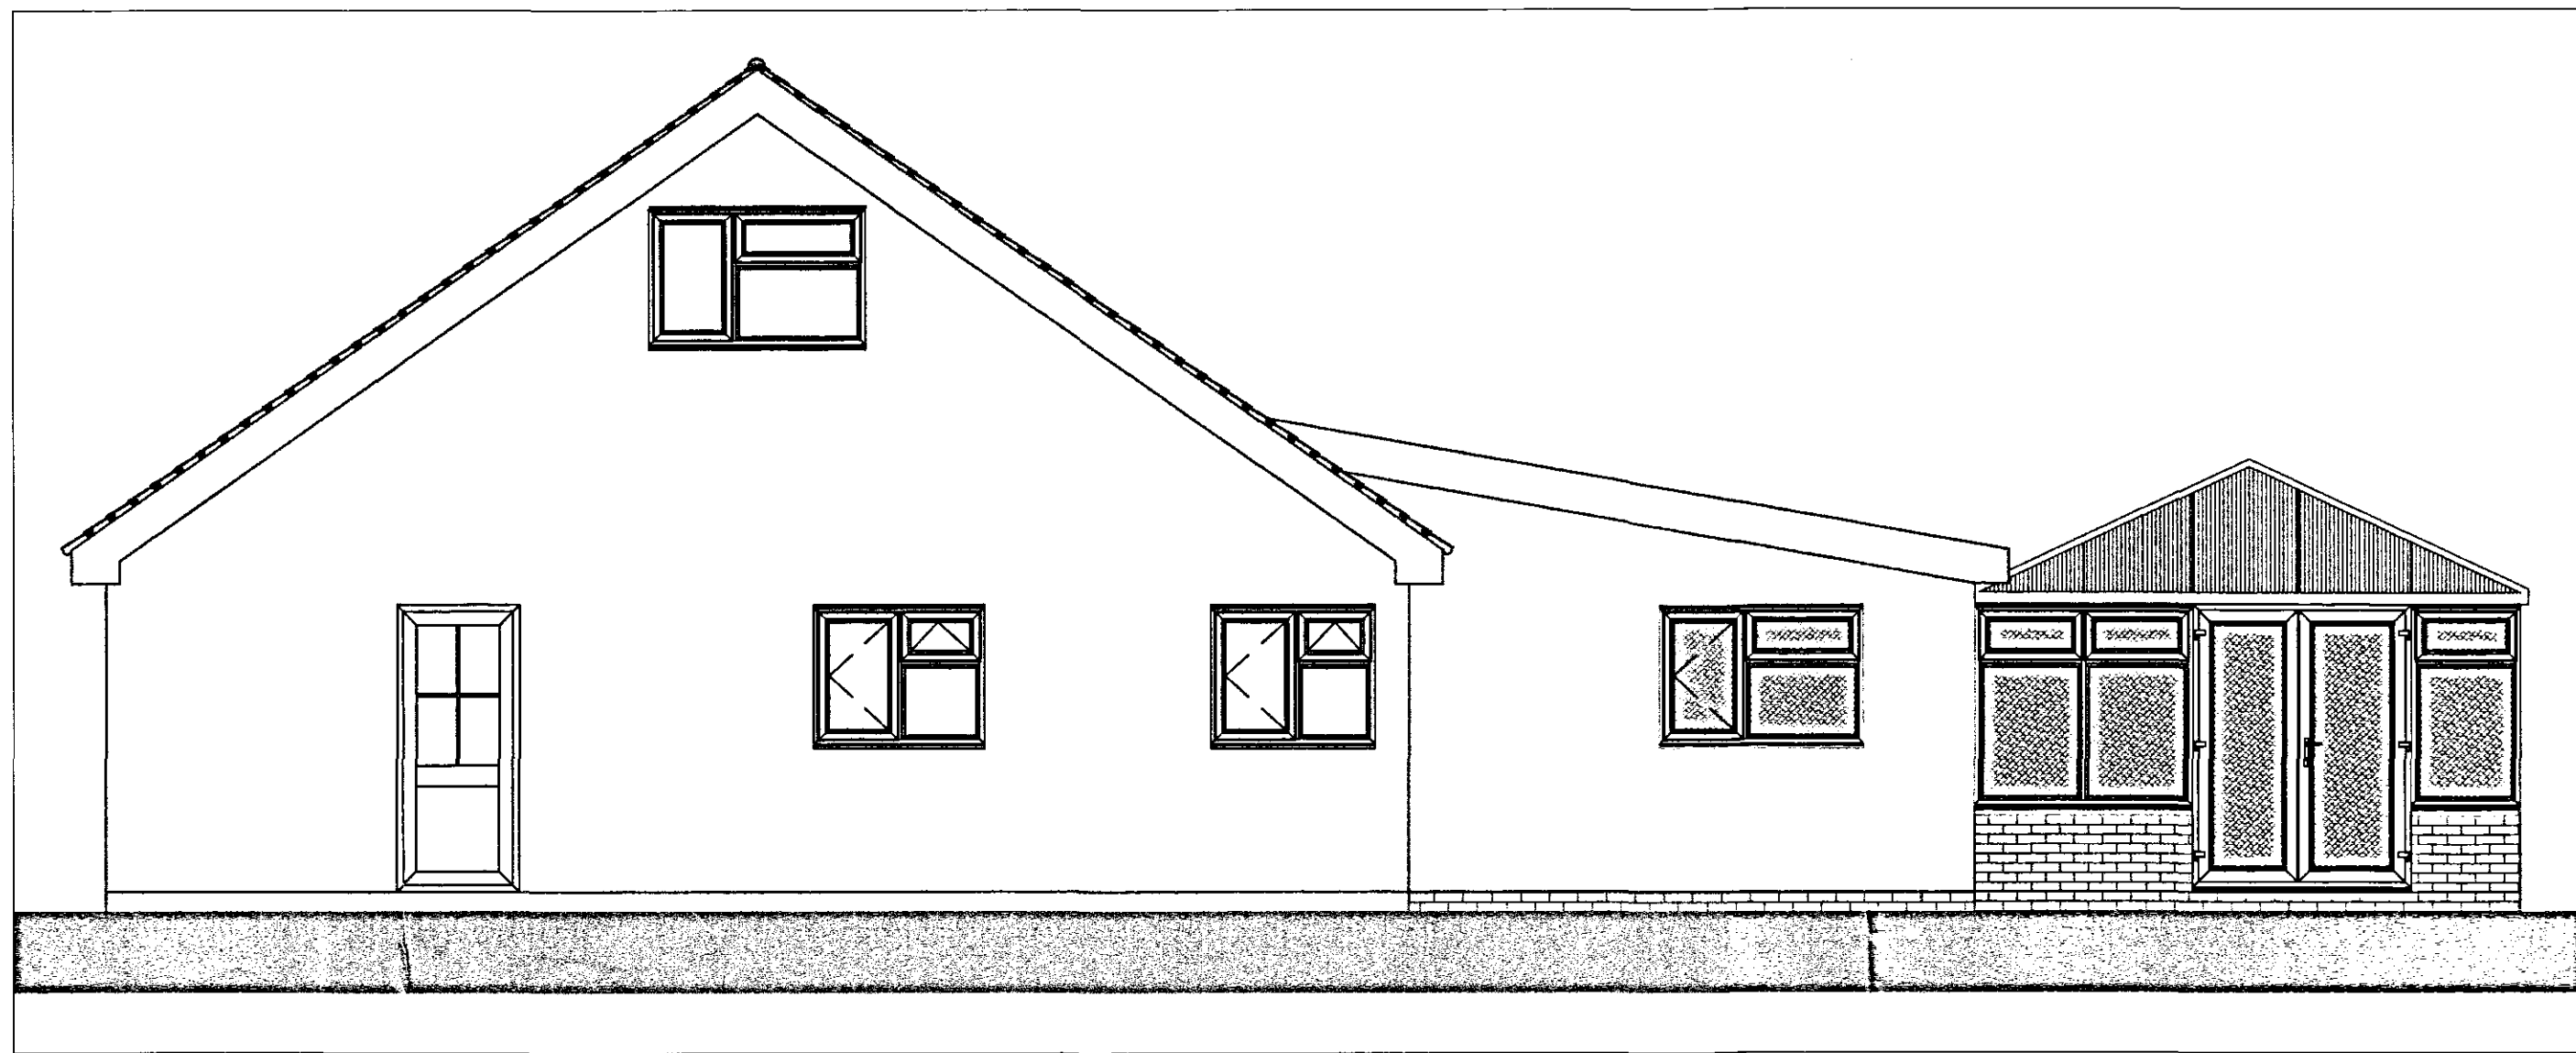

PROPOSED SIDE ELEVATION 1:50

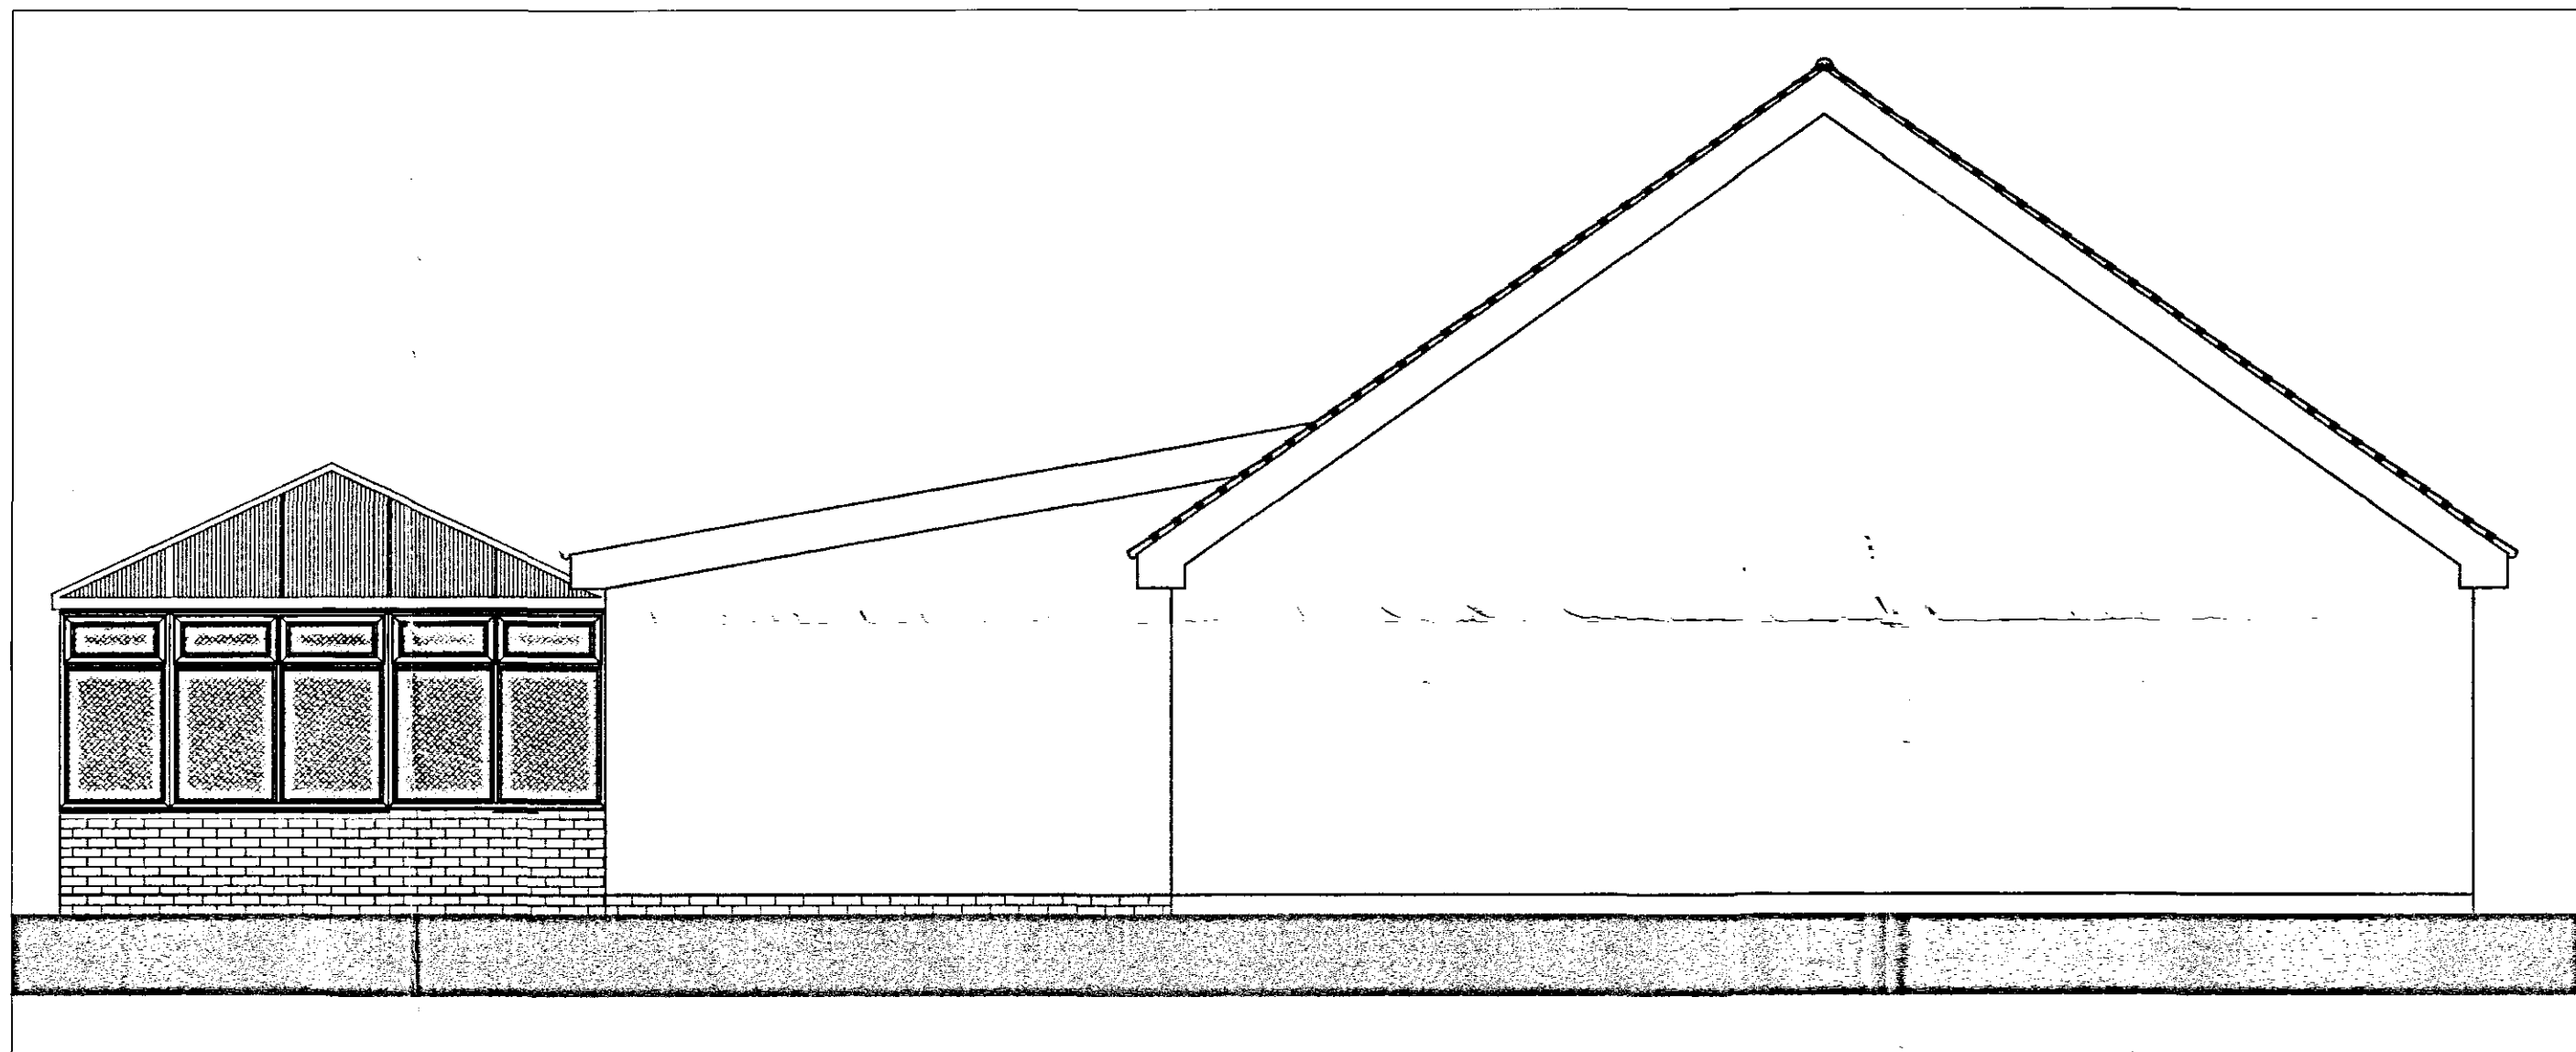

PROPOSED SIDE ELEVATION FROM NO. 18 1:50

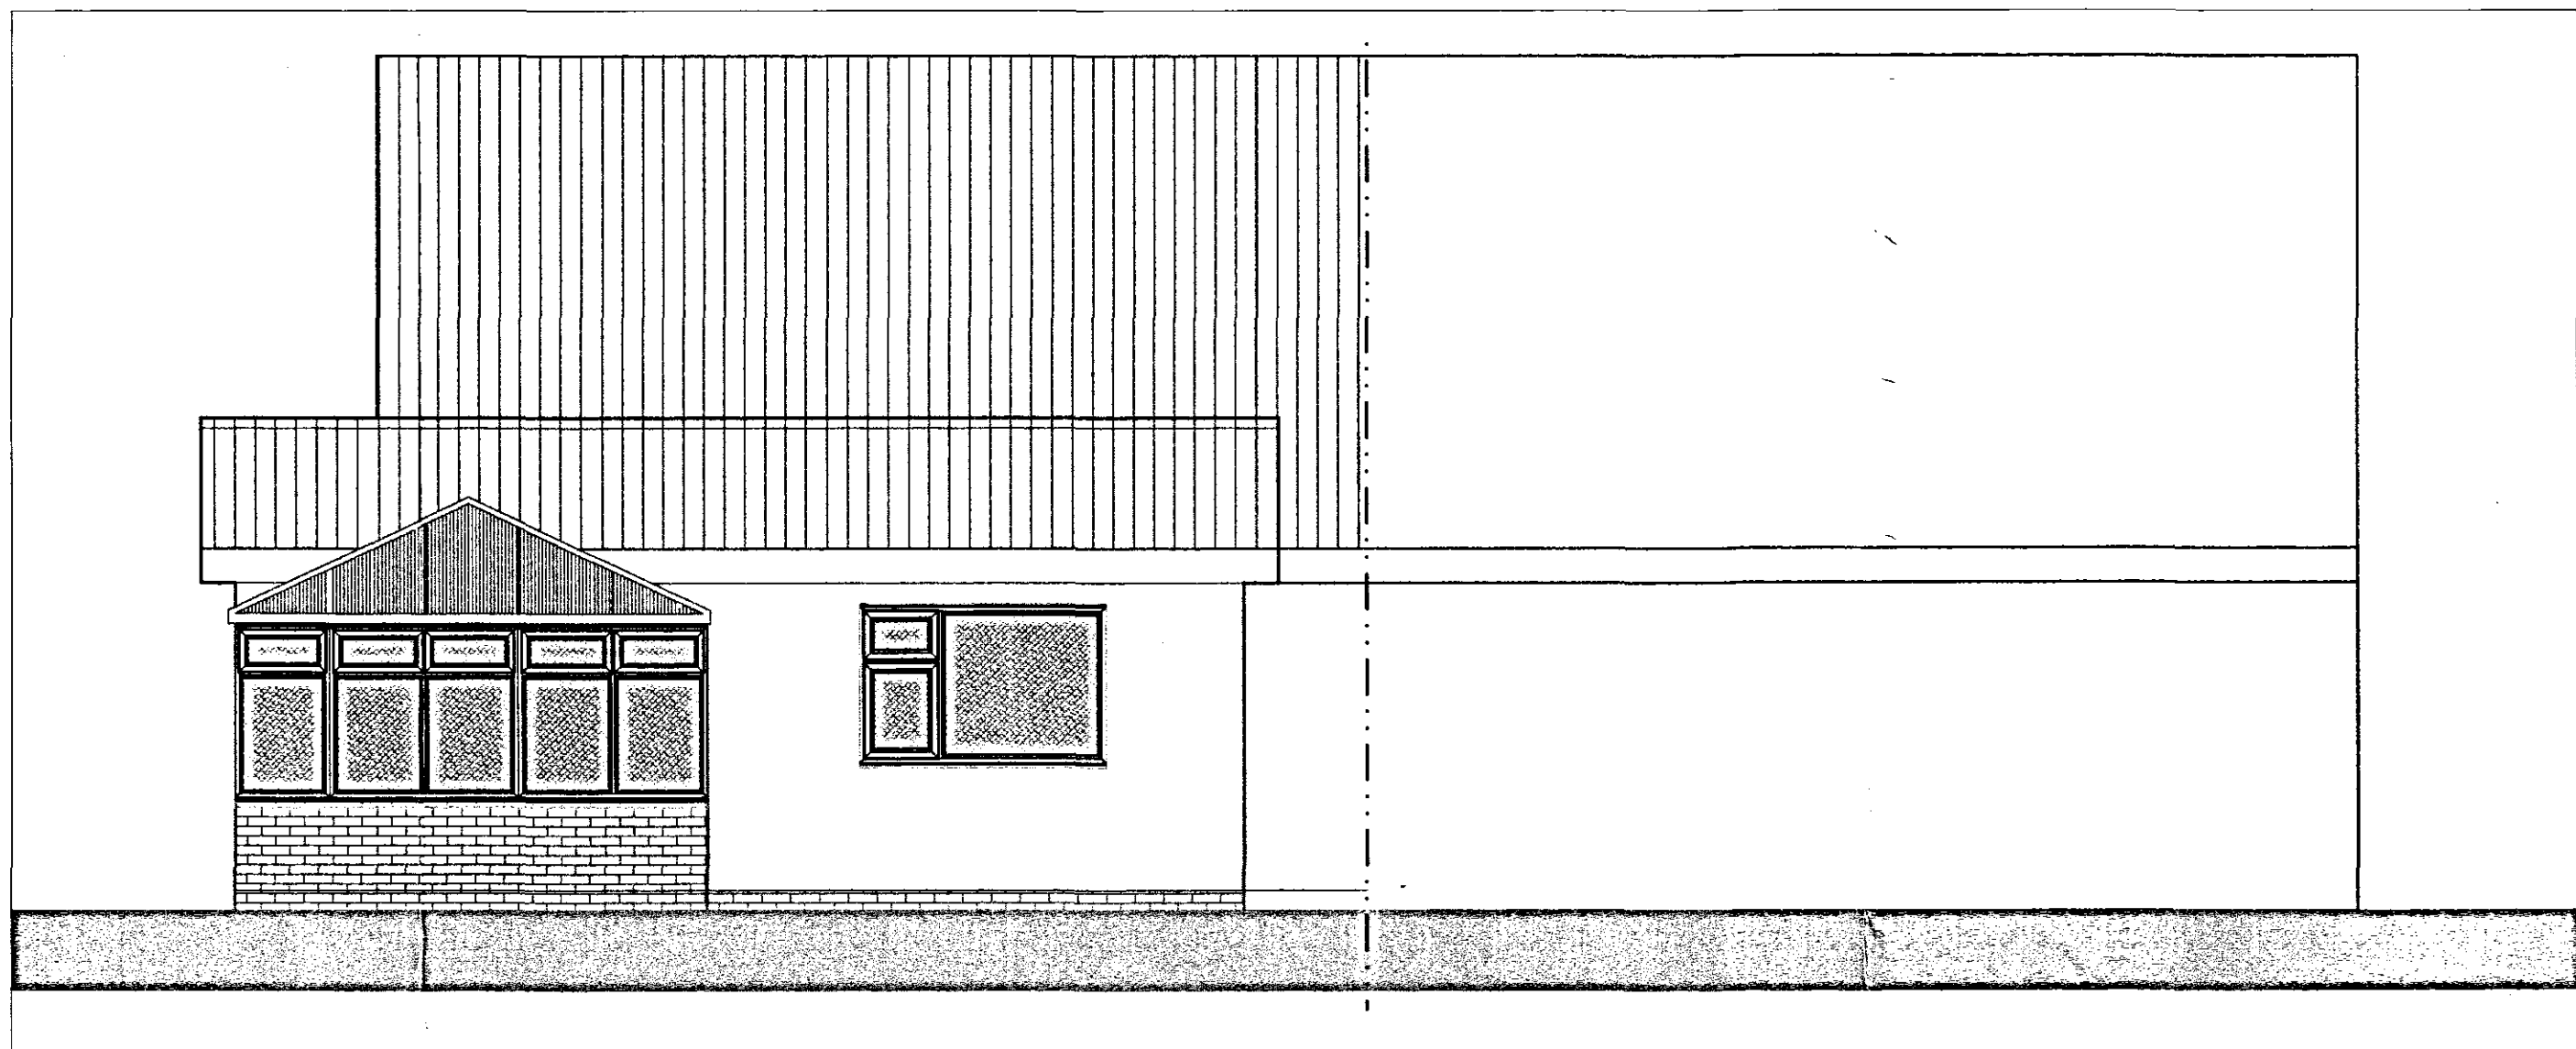

PROPOSED REAR ELEVATION 1:50

Specification

THESE PLANS MUST NOT BE ACTED UPON UNTIL THEY HAVE BEEN APPROVED IN ACCORDANCE WITH CLAUSE (14 & 12 (2) (B) OF BUILDING REGULATIONS 2000 & ANY SUBSEQUENT AMENDMENTS. SHOULD THE OWNER OR CONTRACTOR COMMENCE WORK WITHOUT THE ABOVE APPROVALS, THEY DO SO AT THEIR OWN RISK.

CONTRACTOR TO CHECK ALL DIMENSIONS ON SITE, BEFORE COMMENCEMENT OF ANY WORKS, ANY ANOMOLIES MUST BE REPORTED. DO NOT SCALE FROM DRAWINGS, FIGURED DIMENSIONS ONLY TO BE USED

SHDC
Planning & Development
23 APR 2008
Ref: 0513/08

DETERMINED
PLAN

Date of issue : 02/08
CLIENT : MR & MRS D YOUNG
ADDRESS : 16 PARK CLOSE, SPALDING
POSTCODE : PE11 1PW
PROJECT : EXTENSION
DRAWING TITLE : PROPOSED DETAILS
DRAWING NO : 1294/03

Existings	Planning	NF	Bldg Reg's

PLATINUM
CAD
SOLUTIONS

ALL ARCHITECTURAL SERVICES
tel: 01775 750424 fax: 07075 187983
e-mail: platinumcad@gmail.com

The Farmhouse, South Drove, Quadring Fen,
Spalding, PE11 4QX