





SOUTH WEST ELEVATION AS PROPOSED

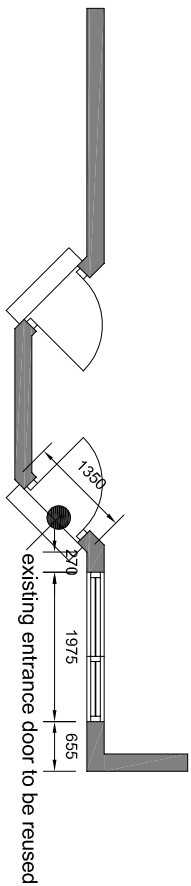

PART PLAN VIEW OF SOUTH WEST
CORNER OF BUILDING



SOUTH WEST ELEVATION AS EXISTING

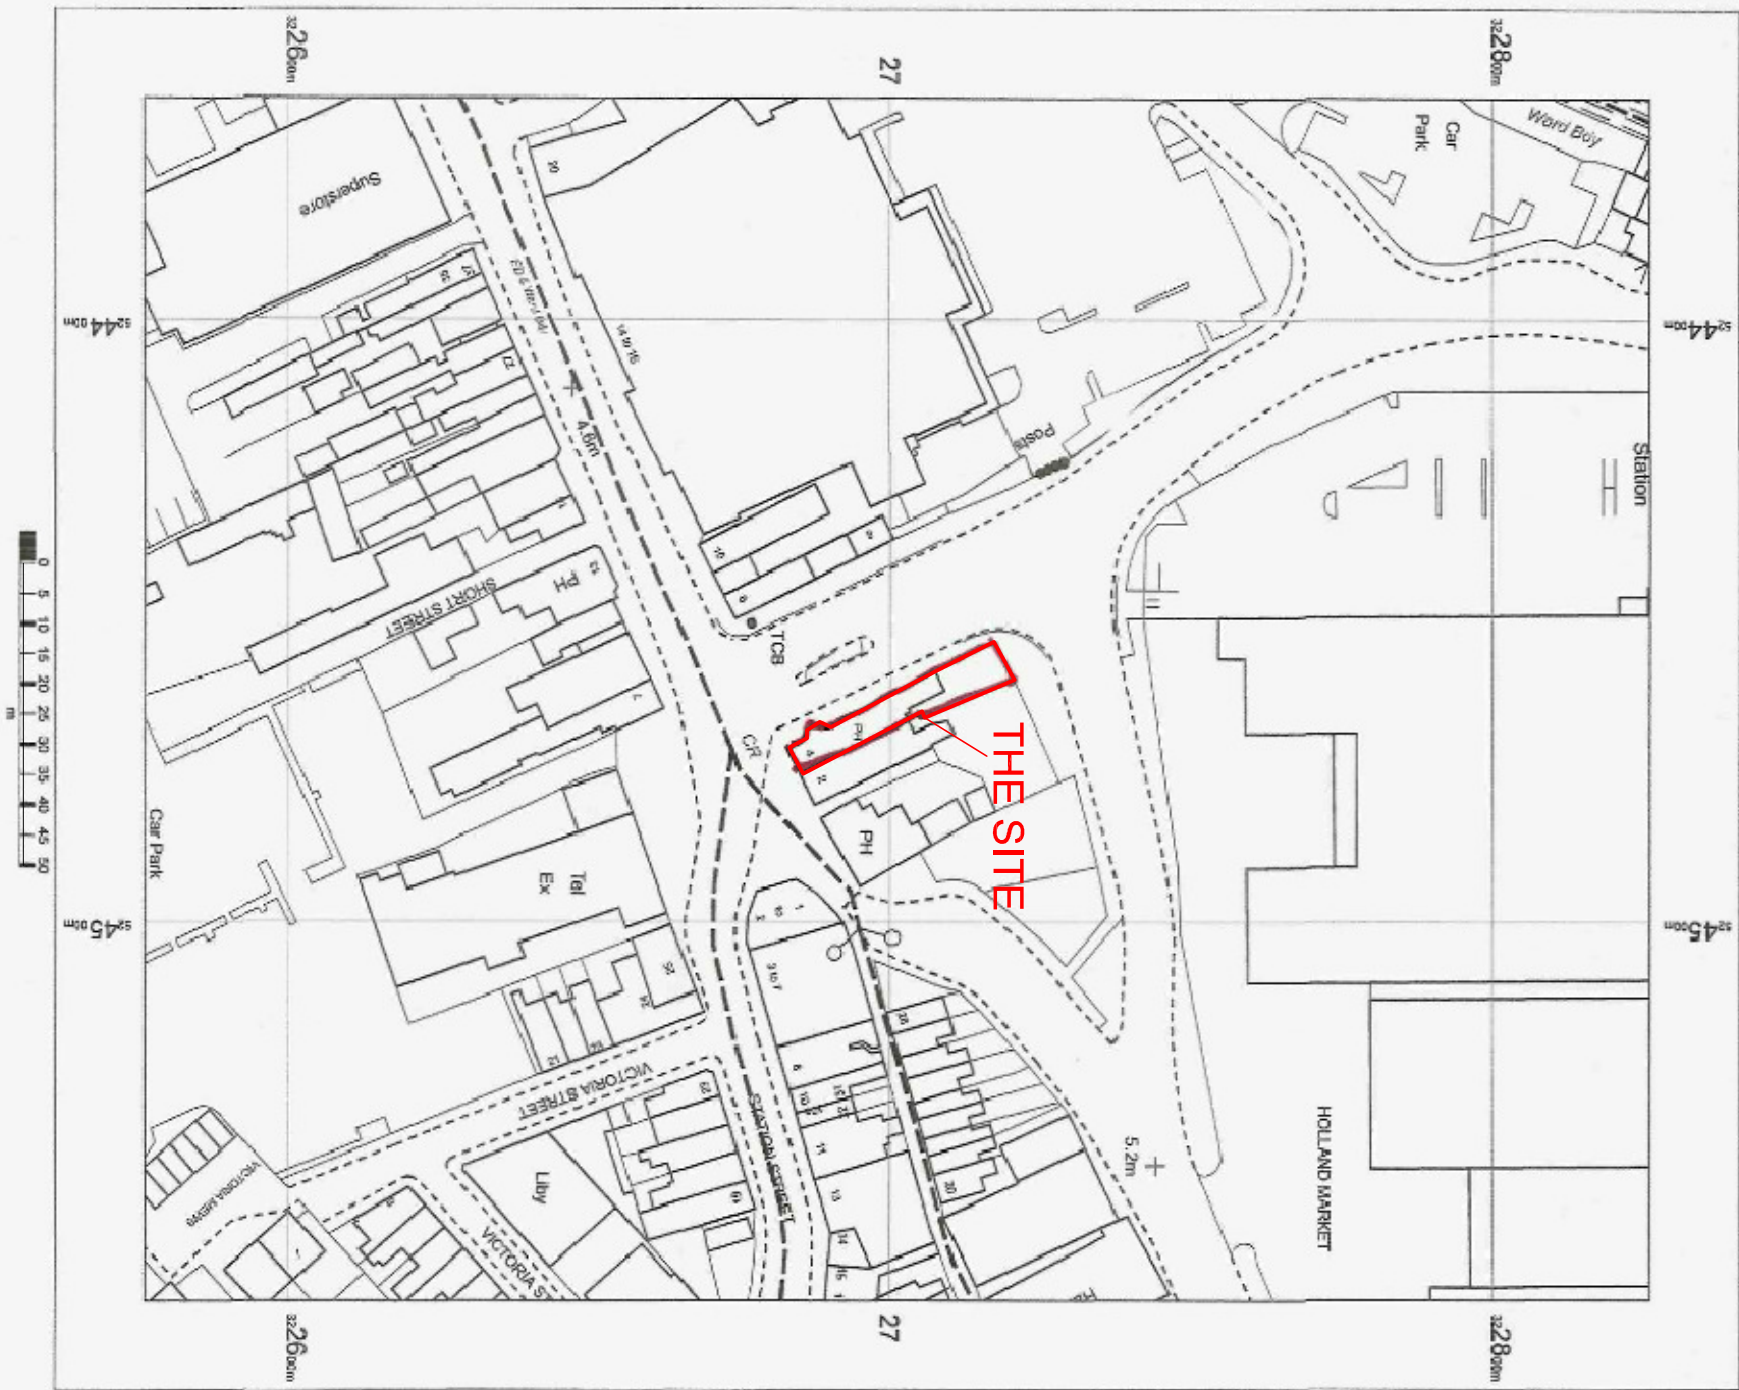

OS MasterMap 1250/2500/10000 scale
OS MasterMap 1250/2500/10000 scale
Bournemouth, The Crescent, Spalding
1:1250 scale print at A4, Centre 52 4463 E, 322701 N
© Crown Copyright Ordnance Survey, Licence no.
100025028



LOCATION PLAN - 1:1250



BLOCK PLAN - 1:500

Revision	Date	Drawn	Description
Client	Mr. Zagros Abdullah		
Project	Alterations to Window at 4 Winsover Road, Spalding		
Drawing	Planning Application Drawing		
Scale	1:100, 1:500 & 1:1250 @ A2	Drawn TAC	Chkd AWM23/05/2016
Trevor A Clay RIBA Ltd, 14 Old Fendike Road, Weston Hills, Spalding, Lincs. PE12 6DD		Drawing No. 16/456/PA/001	
01406 380027		www.tacarchitects.co.uk	

