



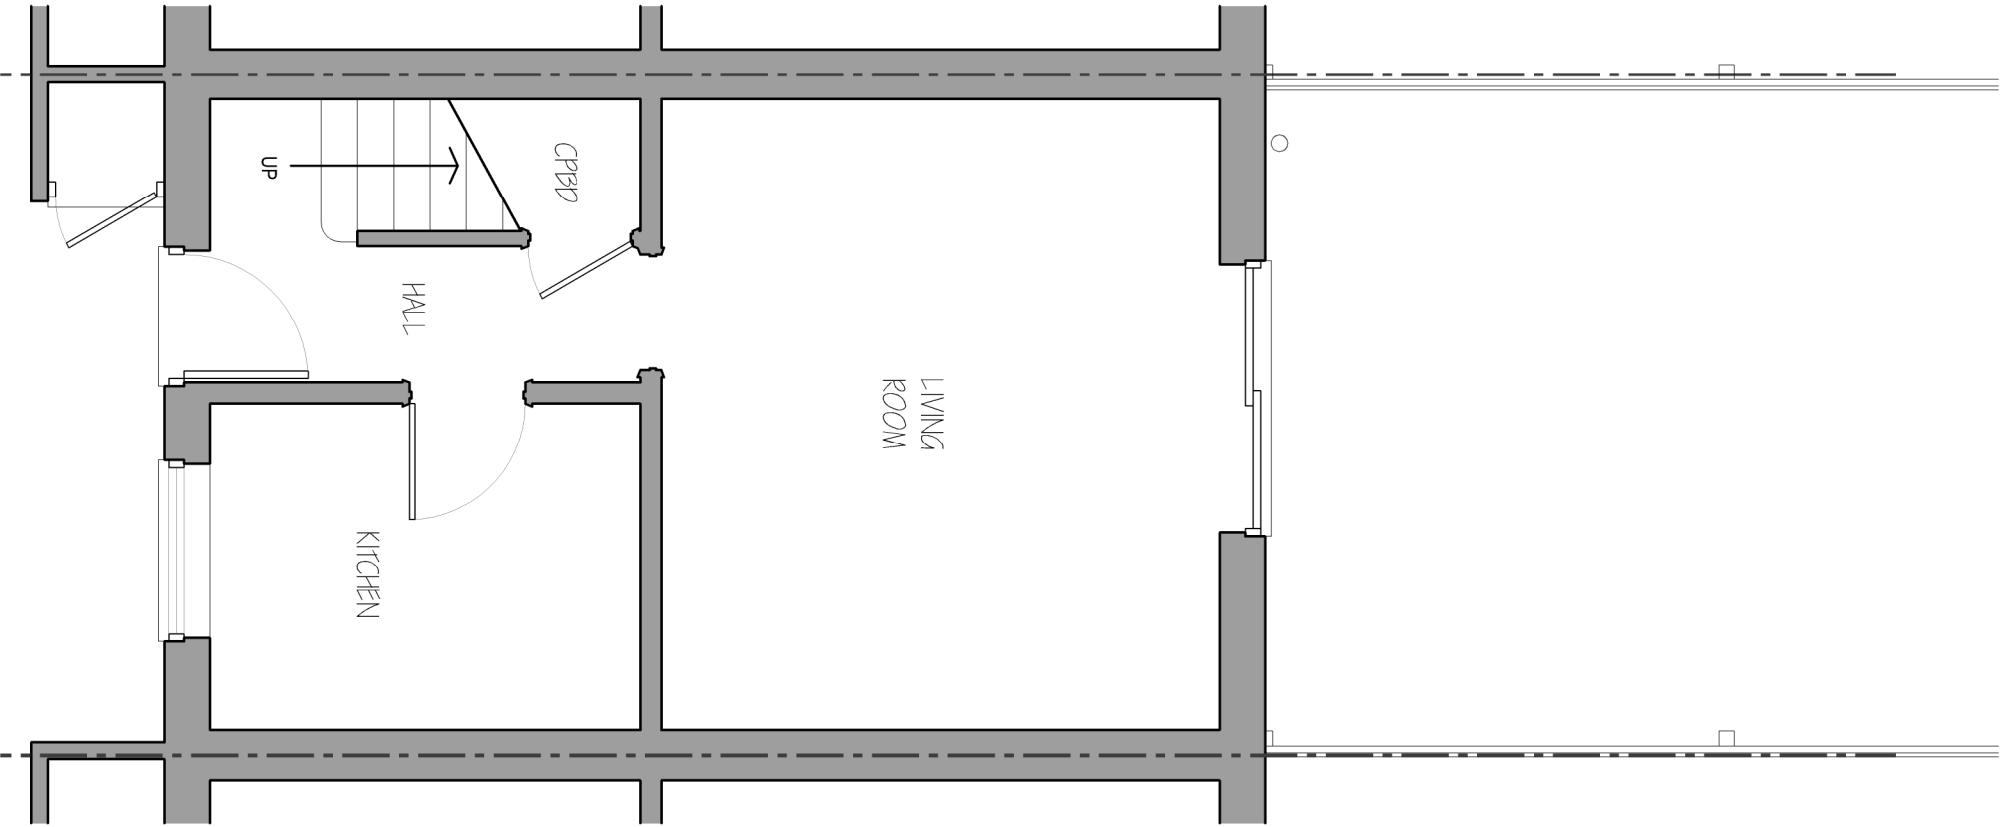


Ground Floor GA Plan

Existing - 1 to 50

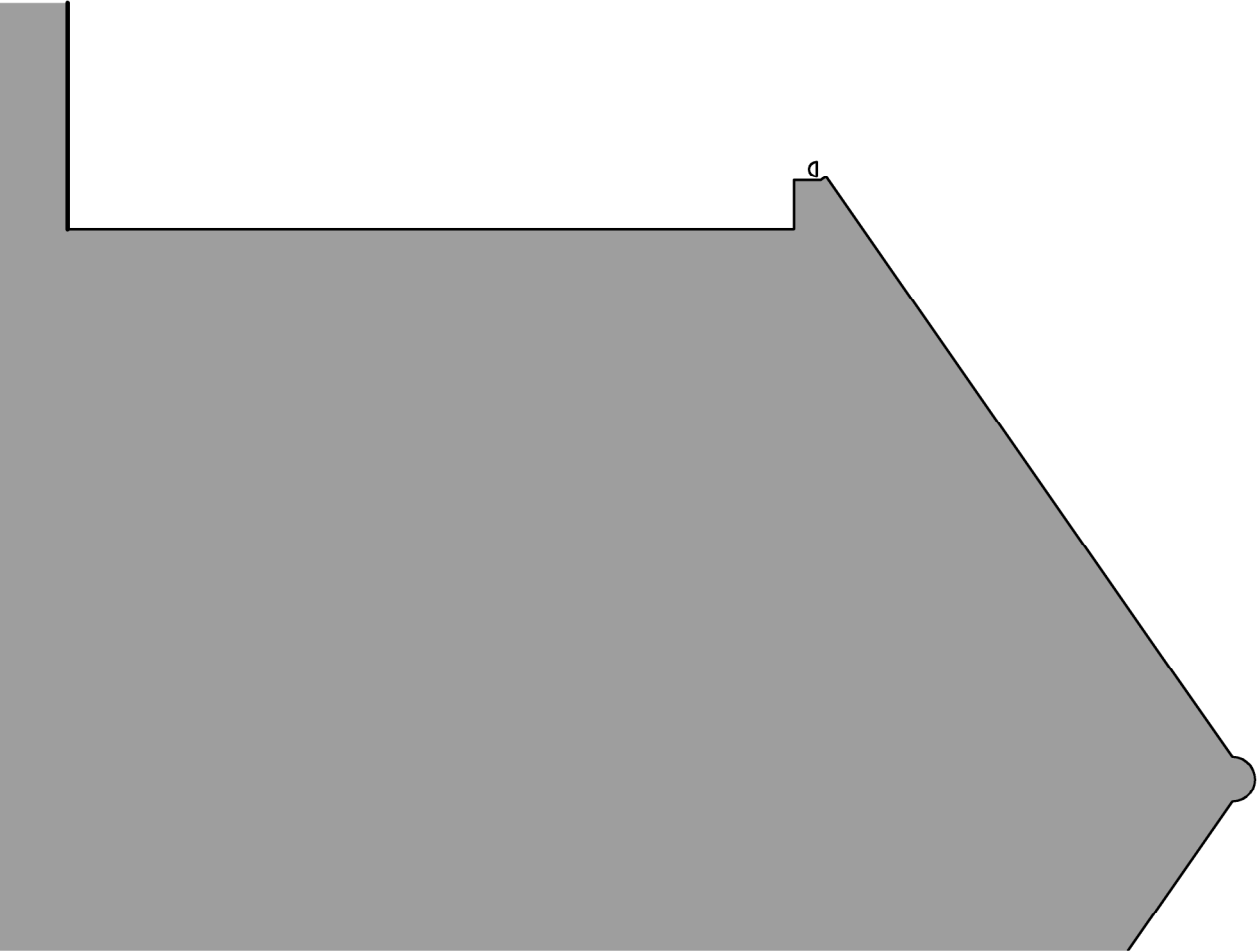

Side Elevation

Existing - 1 to 50

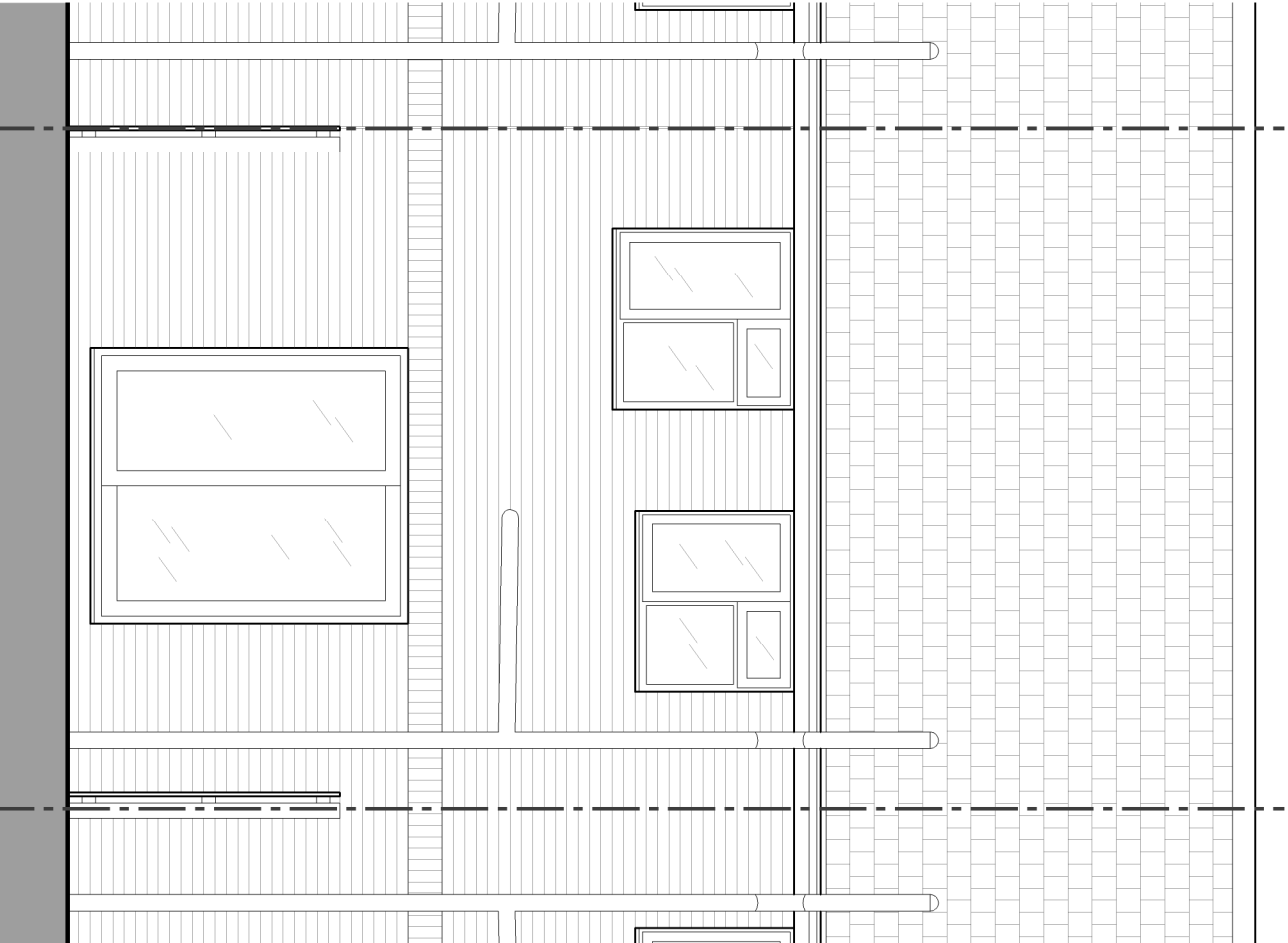

Rear Elevation

Existing - 1 to 50

GENERAL NOTES:

- 1. This drawing is for Planning Purposes only - NOT FOR CONSTRUCTION.
- 2. The information shown should not be used for any purpose (such as building regulations, costing or construction) unless permission is expressly granted by CF Planning & Design.
- 3. Structural compliance should be checked with a qualified structural engineer prior to any construction.
- 4. Responsibility for Party Wall agreements, drainage agreements (build over / connections) and determining boundary lines lay with the client.
- 6. Exact boundaries should be determined by the building owner. No part of any extension should overhang a boundary.
- 6. All dimensions in millimetres.
- 7. Figured dimensions should be used only. Do not scale from drawing. Dimensions should be checked on site.

A	-	-
---	---	---

Rev	Date	Comments
-----	------	----------

CF Planning & Design

cflanningdesign@gmail.com 07725 405138

Client:

Mr & Mrs Giranger

Project Title:

13 Galway Close, Spalding, PE11 3FL

Drawing Title:

Existing Plans & Elevations

Project / Drawing No:

2122_03 P (01) Date: May 2021