

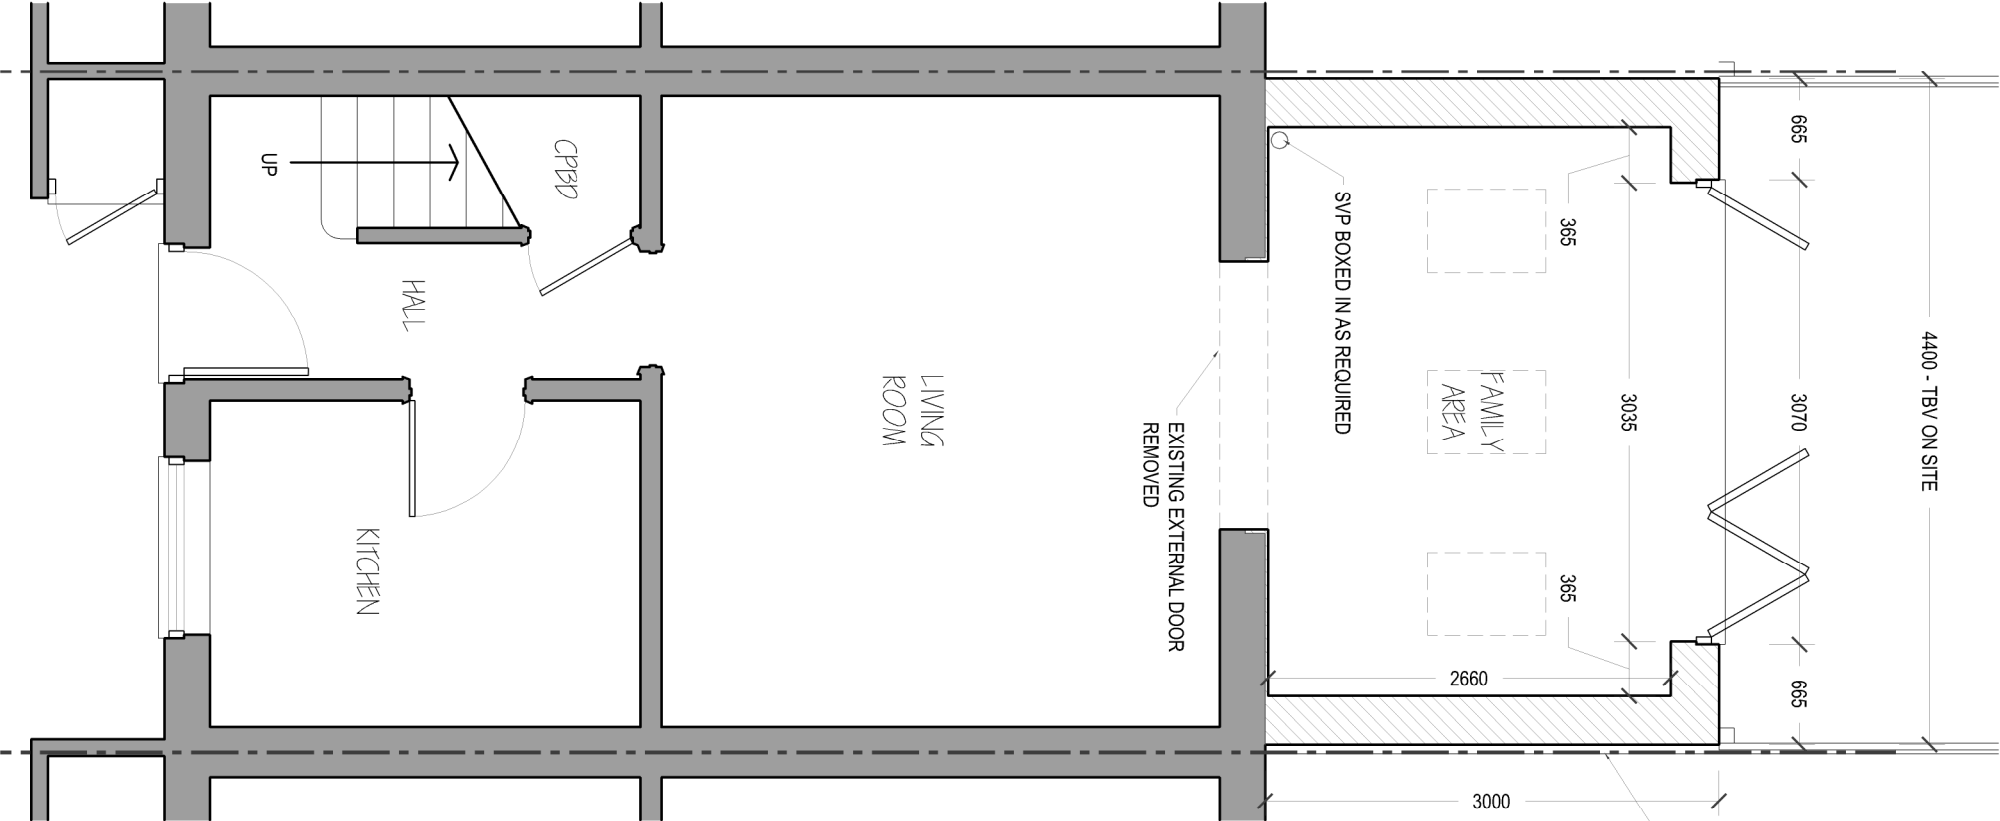


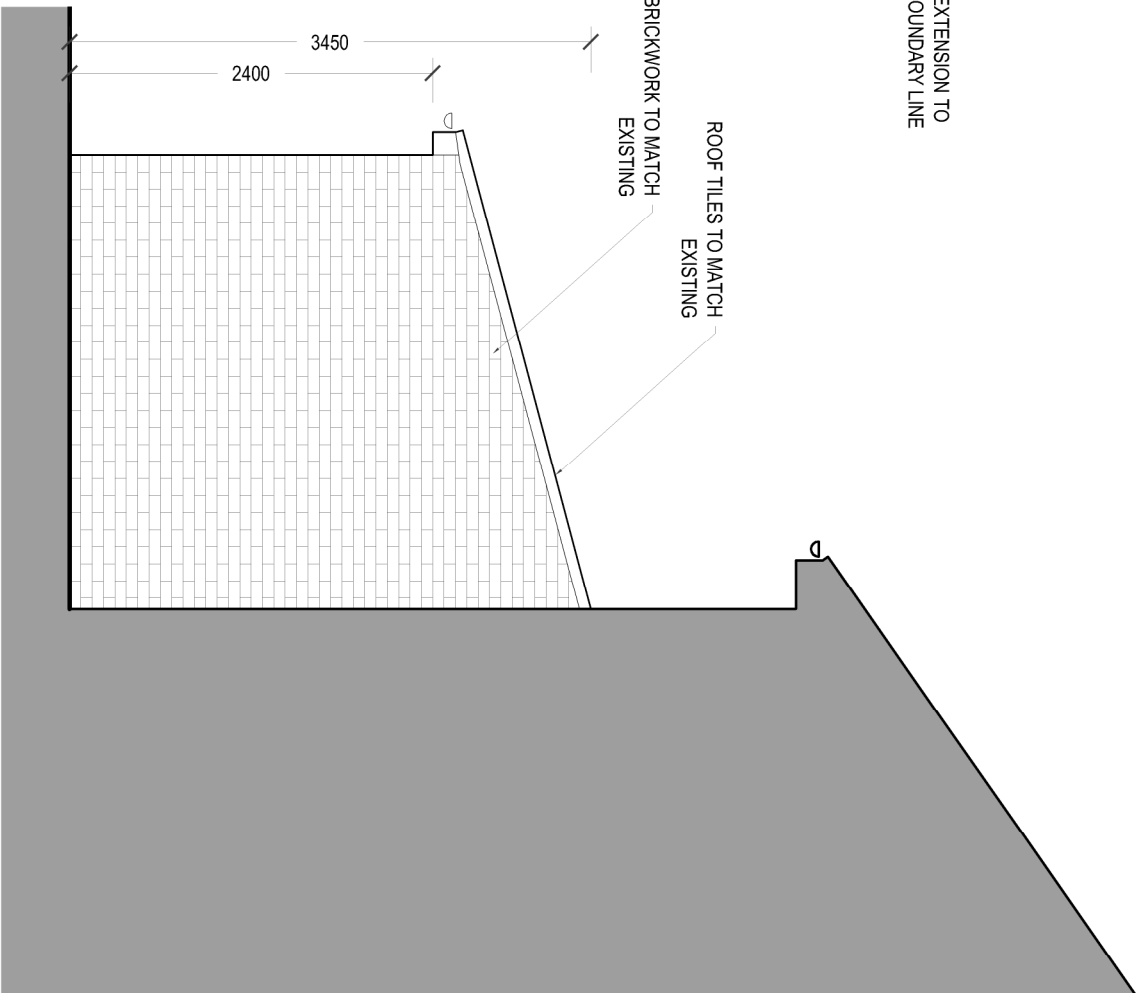


Ground Floor GA Plan

Proposed - 1 to 50

 

Side Elevation

Proposed - 1 to 50

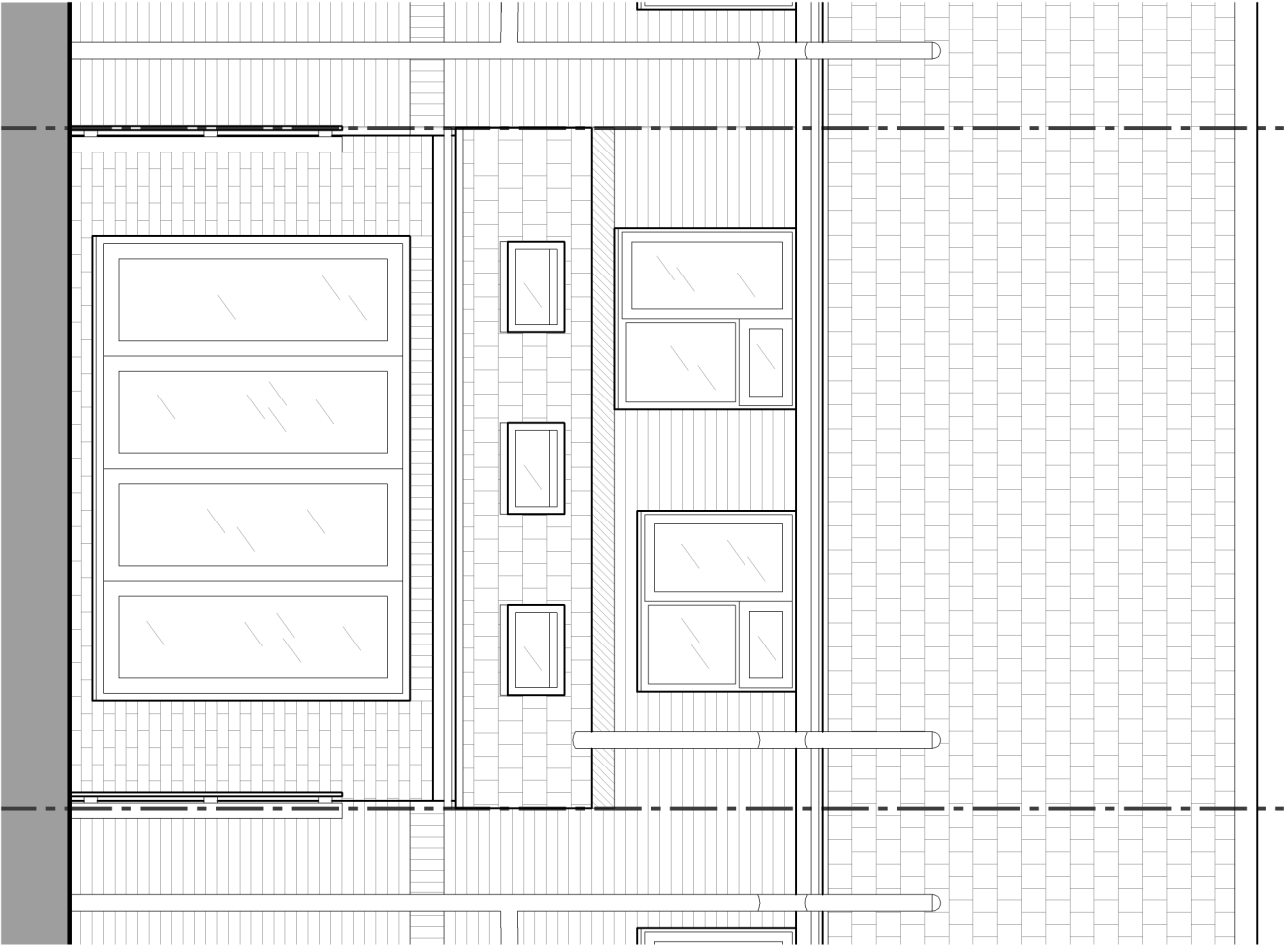

Rear Elevation

Proposed - 1 to 50

GENERAL NOTES:

1. This drawing is for Planning Purposes only - NOT FOR CONSTRUCTION.
2. The information shown should not be used for any purpose (such as building regulations, costing or construction) unless permission is expressly granted by CF Planning & Design.
3. Structural compliance should be checked with a qualified structural engineer prior to any construction.
4. Responsibility for Party Wall agreements, drainage agreements (build over / connections) and determining boundary lines lay with the client.
6. Exact boundaries should be determined by the building owner. No part of any extension should overhang a boundary.
6. All dimensions in millimetres.
7. Figured dimensions should be used only. Do not scale from drawing. Dimensions should be checked on site.

B	2021.05.09	Notes & dimensions added
A	2021.05.06	Door revision
Rev	Date	Comments
CF Planning & Design		
cflanningdesign@gmail.com 07725 405138		
Client: Mr & Mrs Girringer		
Project Title: 13 Galway Close, Spalding, PE11 3FL		
Drawing Title: Proposed Plans & Elevations		
Project / Drawing No: 2122_03 P (02) b		Date: May 2021