



AERIAL
VIEW



EXISTING
ROOF PLAN

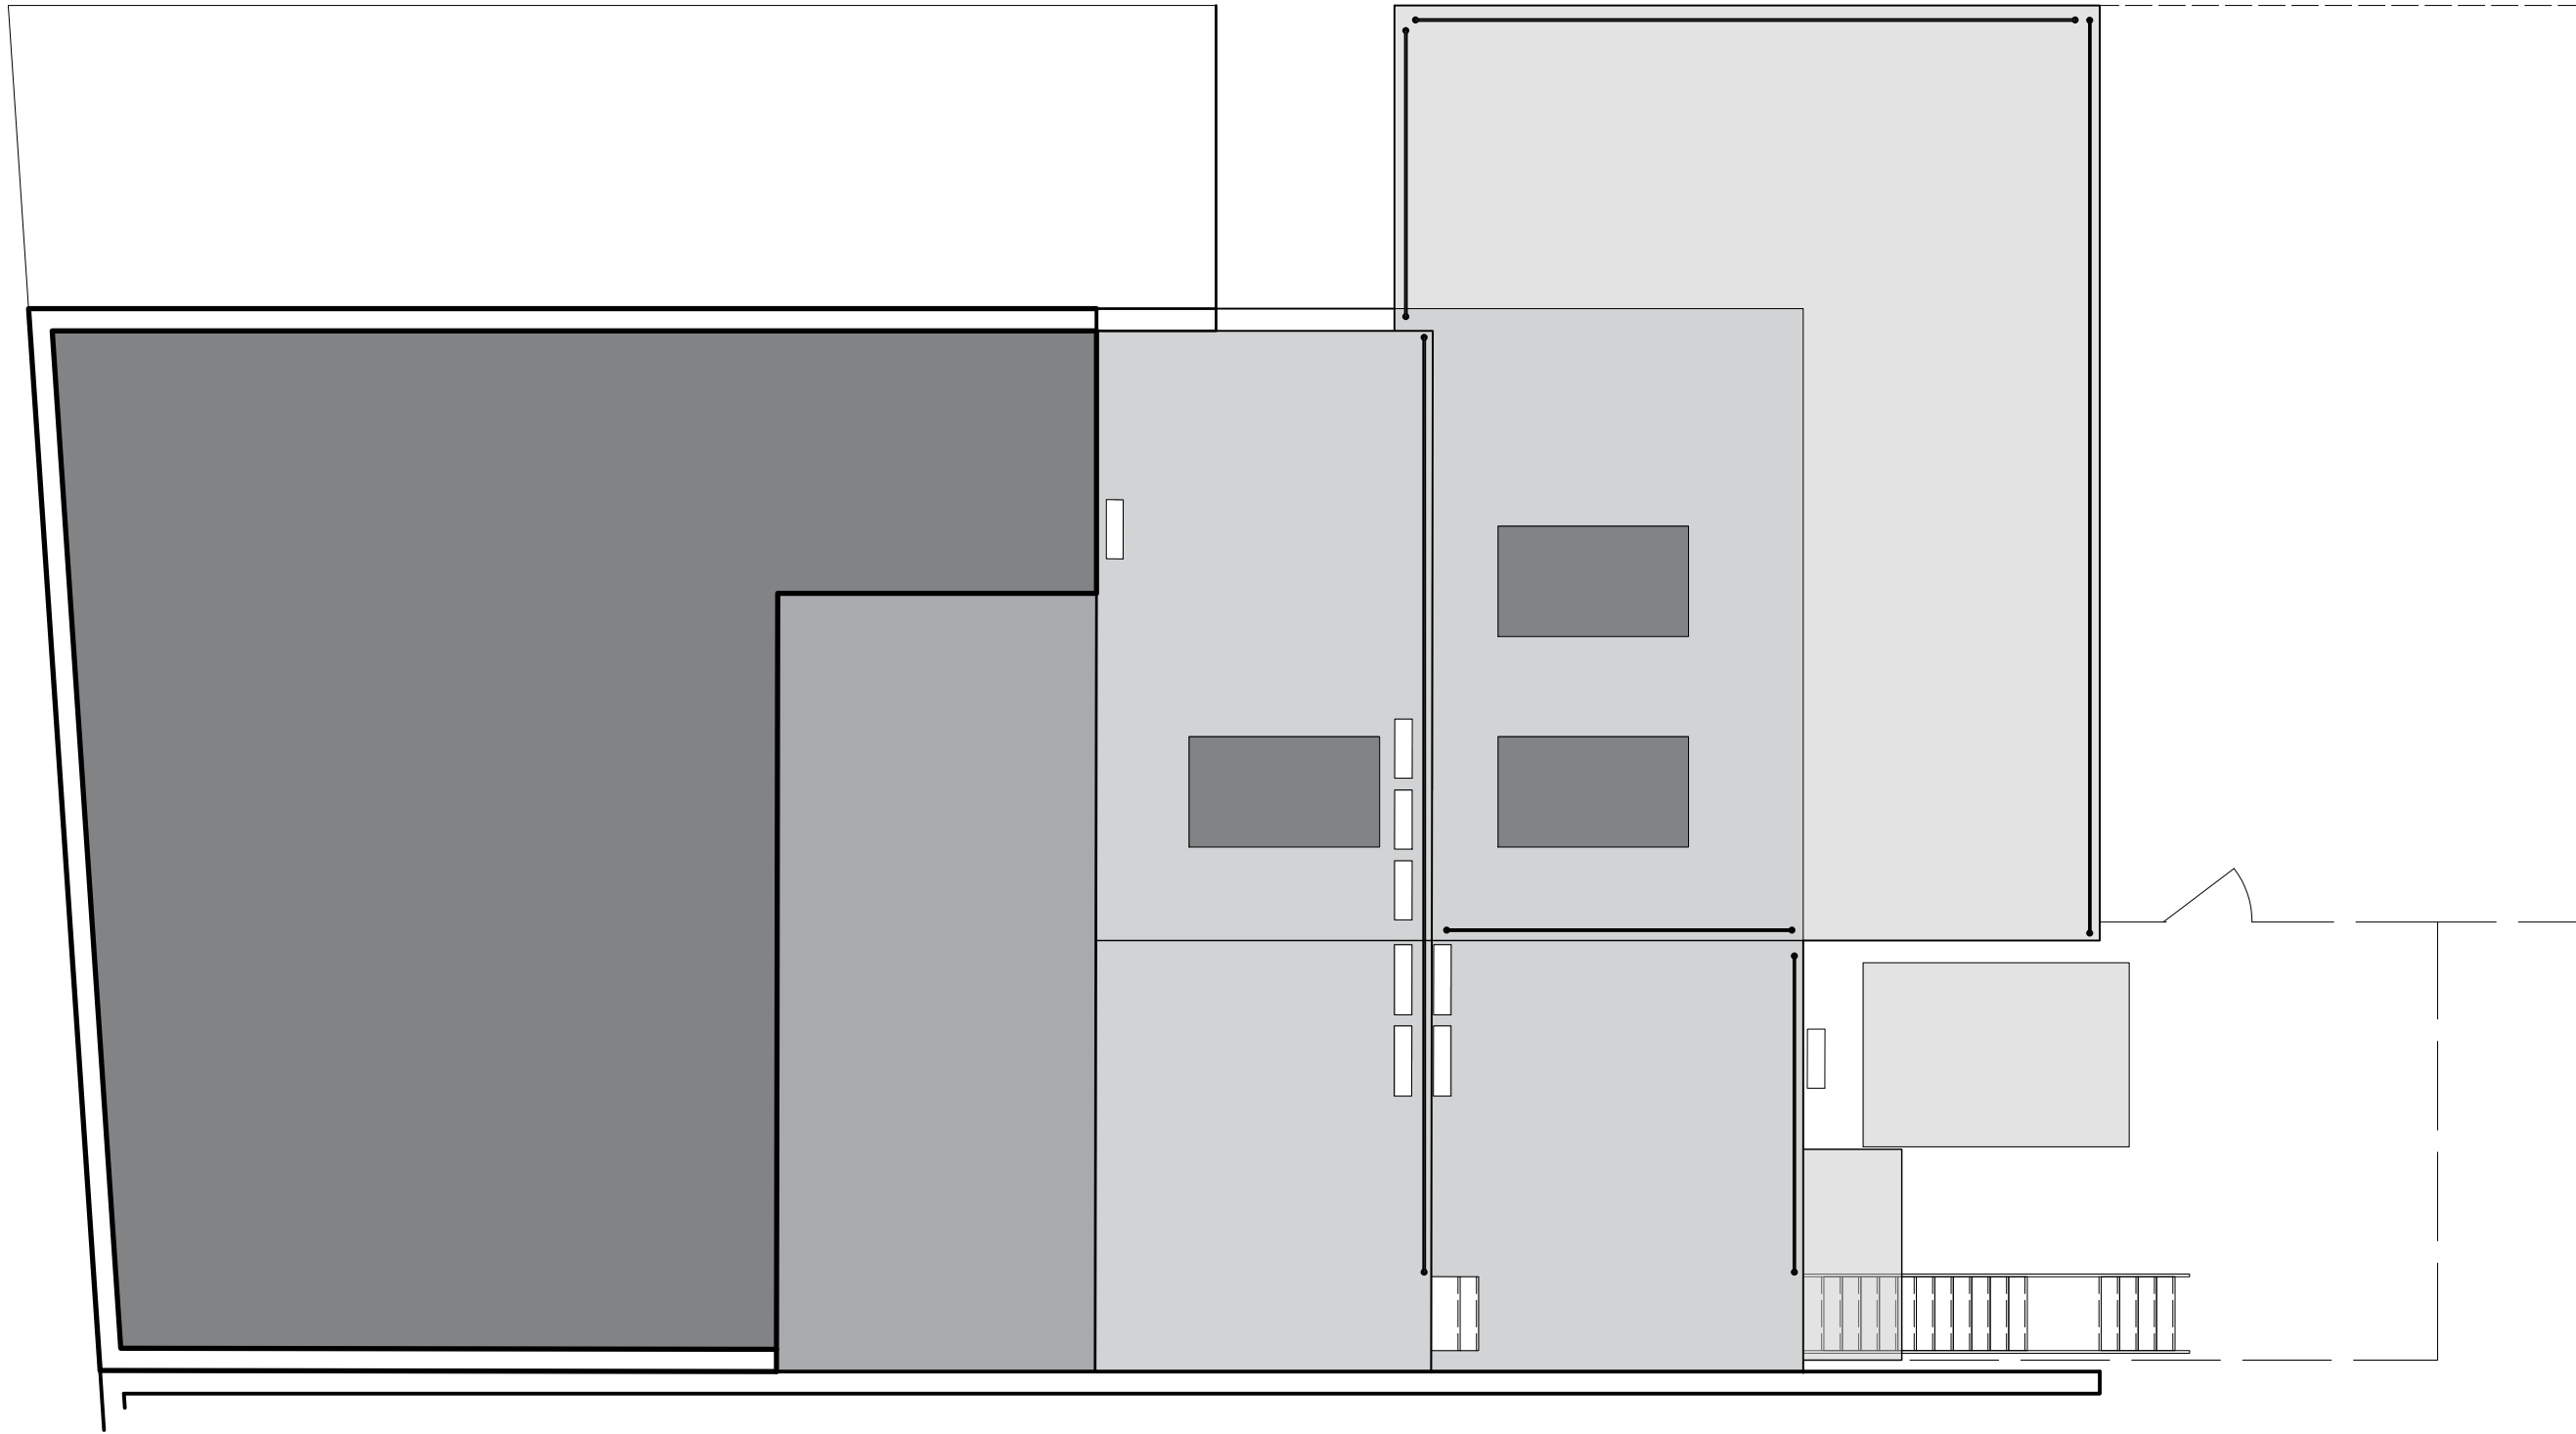

PROPOSED
ROOF PLAN

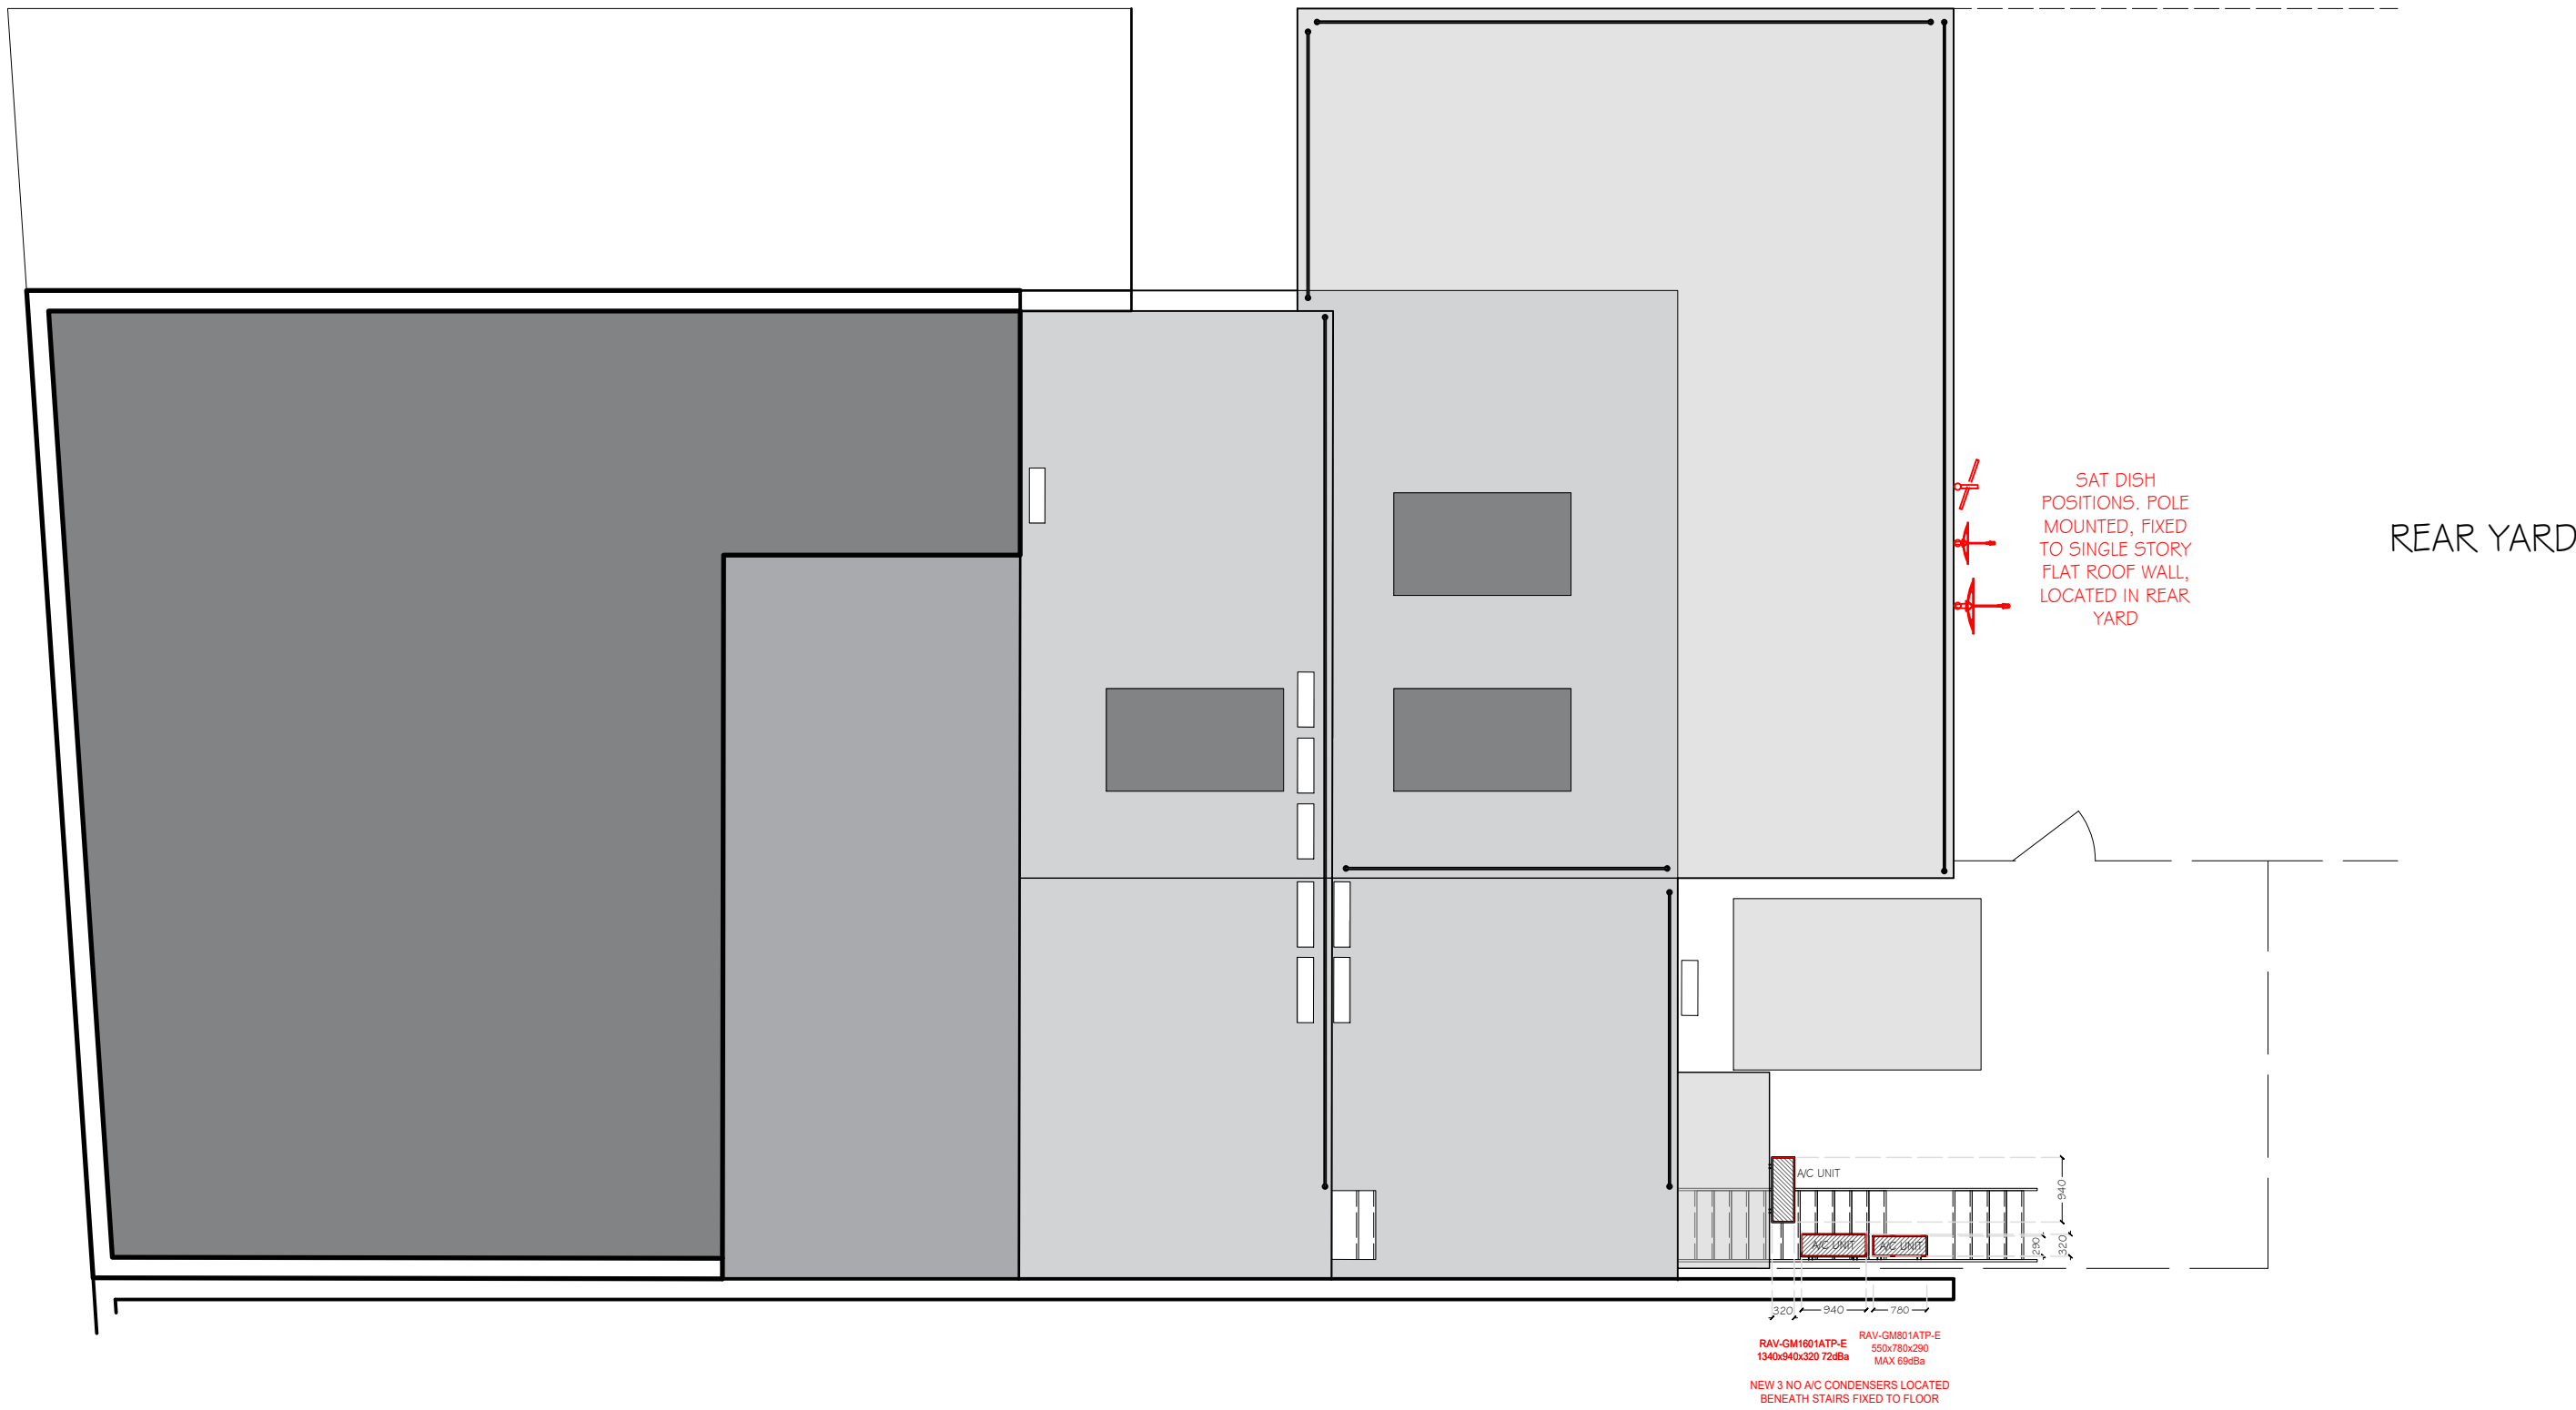

IMPORTANT NOTICE

This Drawing remains the copyright of LKreative Ltd & Boyle Sports and shall not be altered or copied in whole or in part without their prior written consent

THIS DRAWING HAS BEEN PREPARED FROM SITE SURVEY INFORMATION. IF ANY DISCREPANCIES ARE FOUND THEY MUST BE REPORTED IMMEDIATELY

Contractors must check ALL dimensions on site.

Only figured dimensions are to be worked from, except for planning purposes. This drawing is to be read in conjunction with all other relevant drawings and any discrepancies must be reported immediately to the Project Manager before proceeding. The Client accepts no responsibility for works undertaken or materials purchased without accurate site measurement.

Where this drawing is used for TENDERING purposes all tendering contractors must undertake site inspection and avail themselves of site conditions, and any discrepancies between a Survey or a Proposal and a Site must be reported immediately to the Project Manager and qualified clearly and concisely within any subsequent tendering return.

THE REAR ELEVATIONS AND EXISTING FLAT ROOFS ILLUSTRATED ON THESE DRAWINGS HAVE BEEN PREPARED USING HISTORICAL MAPPING DATA, PREVIOUS RECORDS, AND AVAILABLE PHOTOGRAPHIC EVIDENCE. THEY ARE INDICATIVE IN NATURE AND ARE INCLUDED SOLELY TO DEMONSTRATE THE PROPOSED LOCATIONS OF AIR CONDITIONING CONDENSERS AND SATELLITE DISHES. NO DETAILED MEASURED SURVEY OF THESE AREAS HAS BEEN UNDERTAKEN AT THIS STAGE

BoyleSports

DO NOT SCALE OFF THIS DRAWING EXCEPT FOR PLANNING

LKreative

Retail & Residential Design

Site: 10 HALL PLACE
SPALDING
PE11 1SR

Description: EXISTING & PROPOSED ROOF PLANS

Date: 07/05/2025

Scale: 1:100@A1

Drawn: LK

PM: J F

Drawing Number: FINAL/NL/240325/504

Revision:

PLOT STAMP 14/05/2025