

PLANNING ISSUE



IMPORTANT NOTICE

This Drawing remains the copyright of LKreative Ltd & Boyle Sports and shall not be altered or copied in whole or in part without their prior written consent.

THIS DRAWING HAS BEEN PREPARED FROM SITE SURVEY INFORMATION. IF ANY DISCREPANCIES ARE FOUND THEY MUST BE REPORTED IMMEDIATELY

Contractors must check ALL dimensions on site.

Only figured dimensions are to be worked from, except for planning purposes. This drawing is to be read in conjunction with all other relevant drawings and any discrepancies must be reported immediately to the Project Manager before proceeding. The Client accepts no responsibility for works undertaken or materials purchased without accurate site measurement.

Where this drawing is used for TENDERING purposes all tendering contractors must undertake site inspection and avail themselves of site conditions, and any discrepancies between a Survey or a Proposal and a Site must be reported immediately to the Project Manager and qualified clearly and concisely within any subsequent tendering return.


EXISTING ALUMINUM FASCIA SIGN
WAS REMOVED PRIOR TO SURVEY

GREY MARBLE PILASTERS


POWDERCOATED ALUMINIUM
SHOPFRONT

MARBLE PANELED SECTION OF
SHOPFRONT WITH CUT OUTS FOR
ATM MACHINE


BLACK STONE STALLRISER

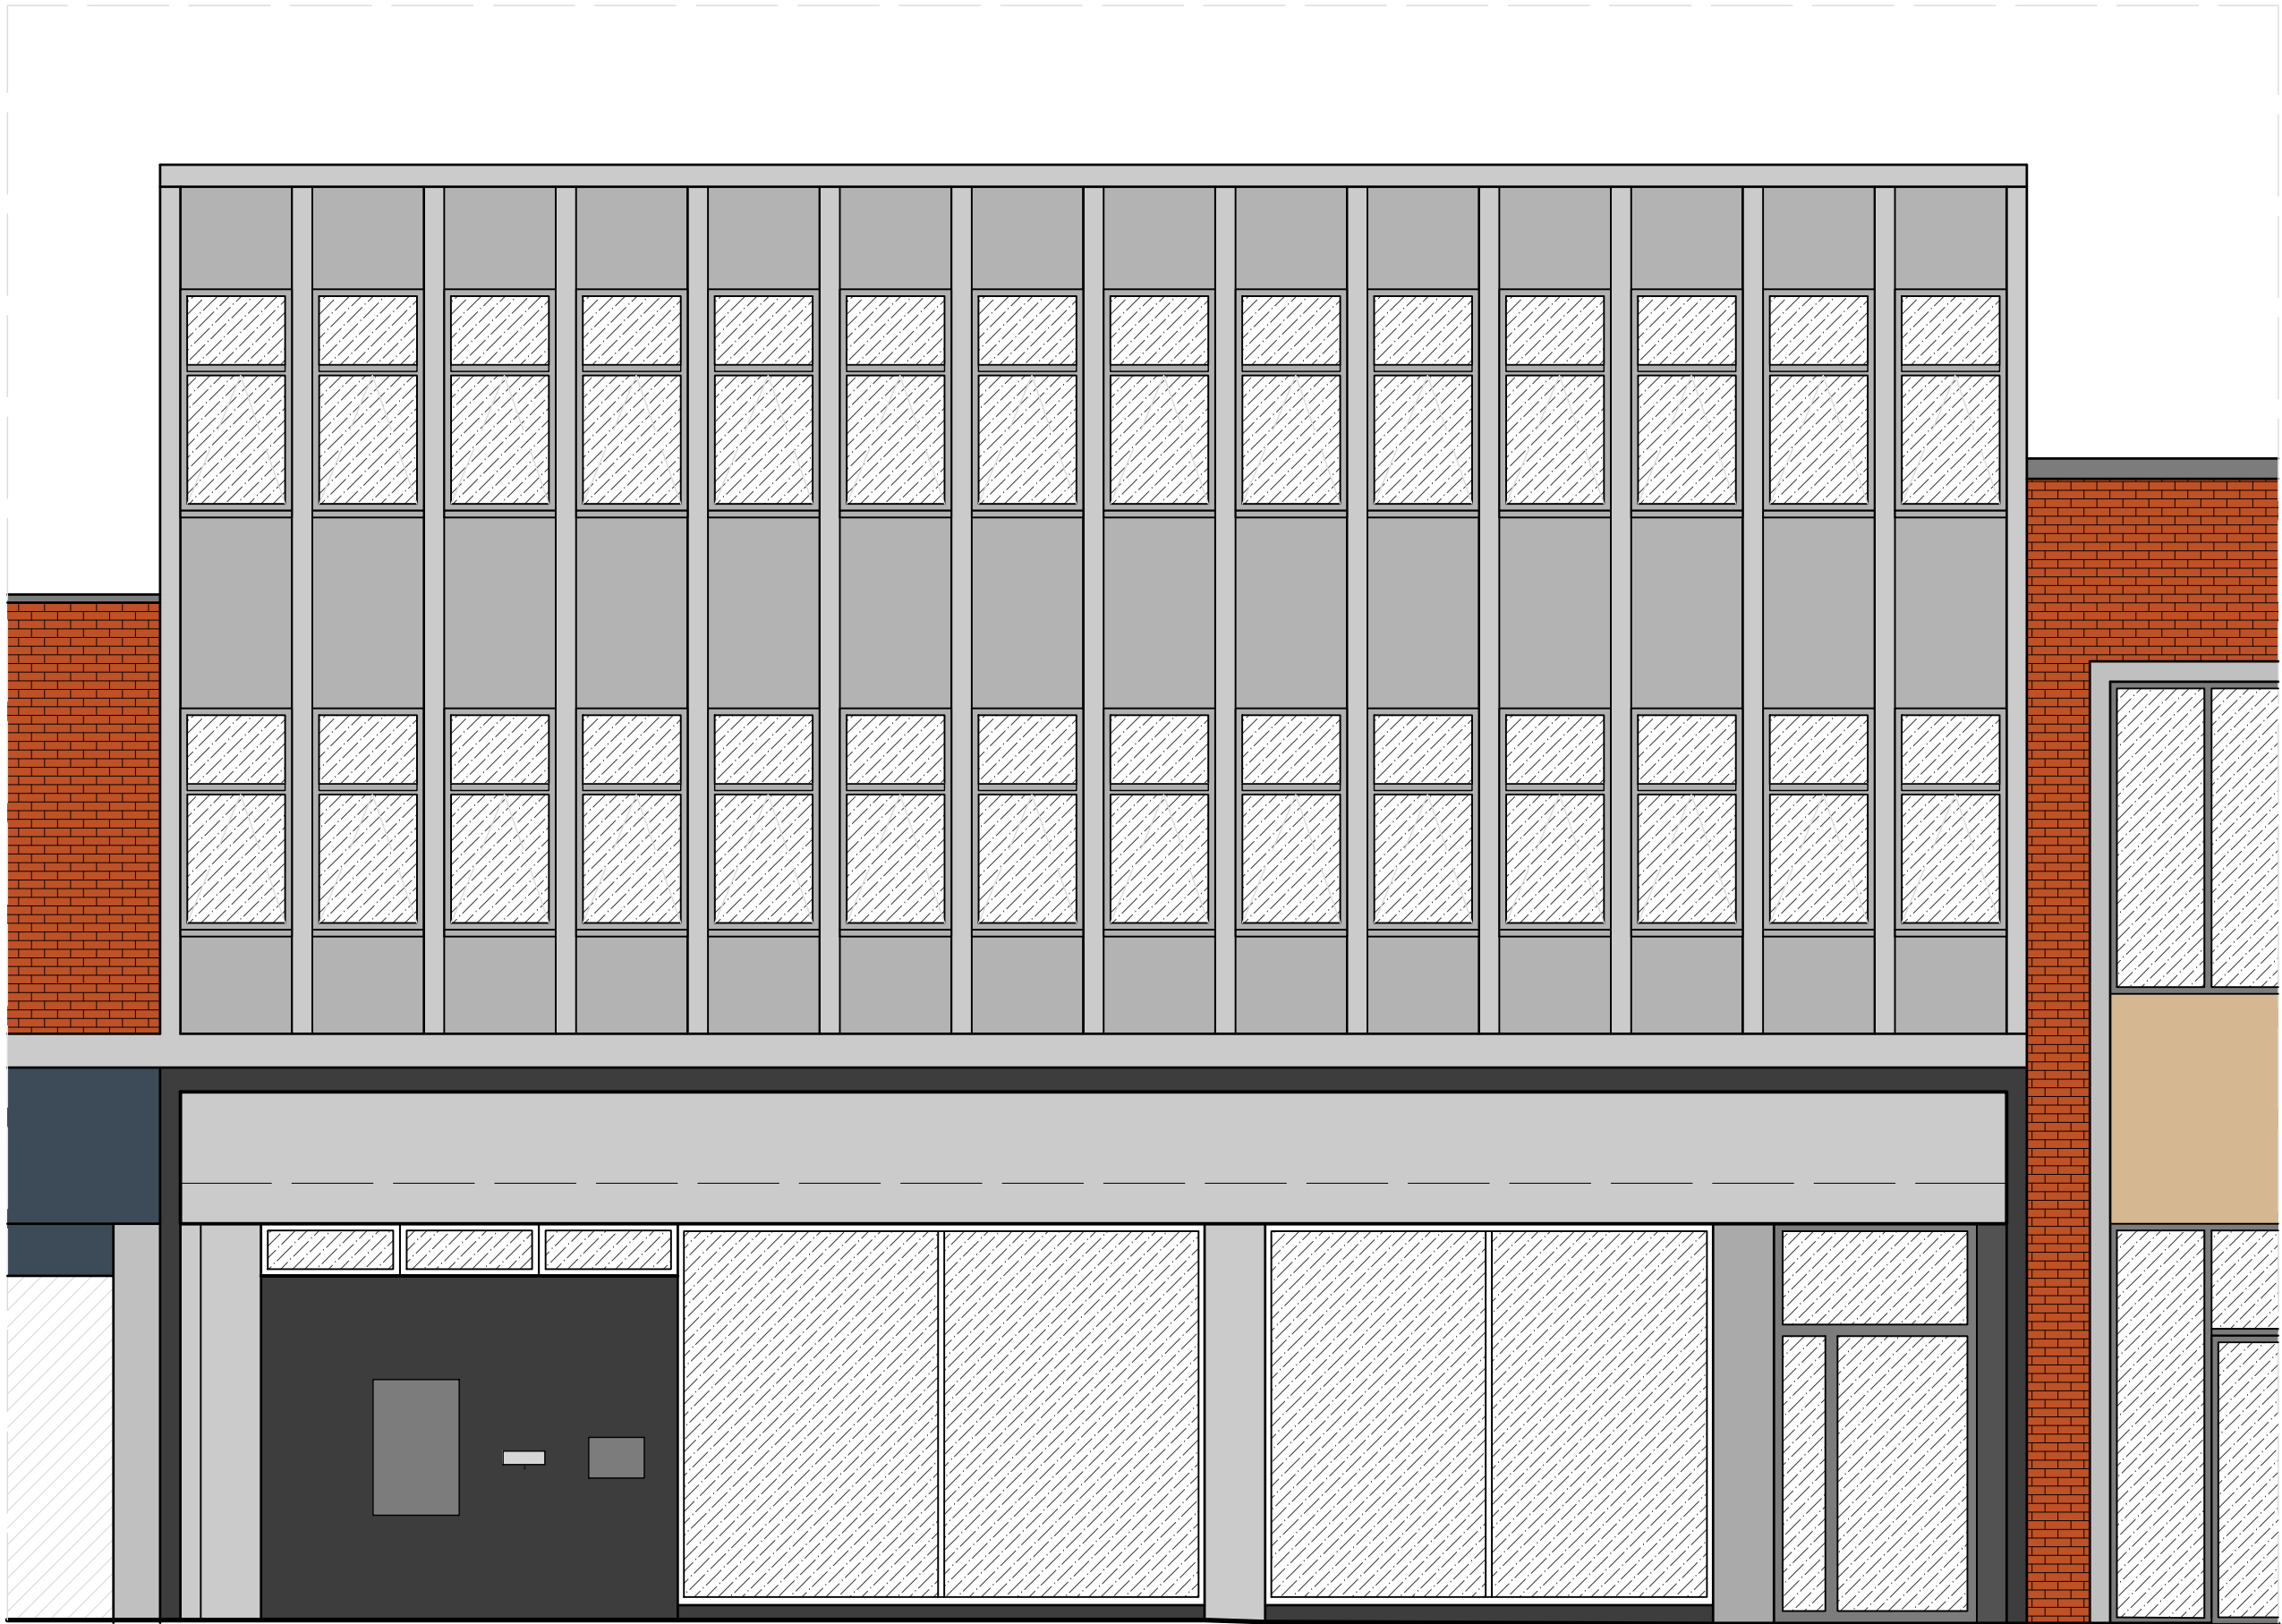

Existing Shopfront Elevation

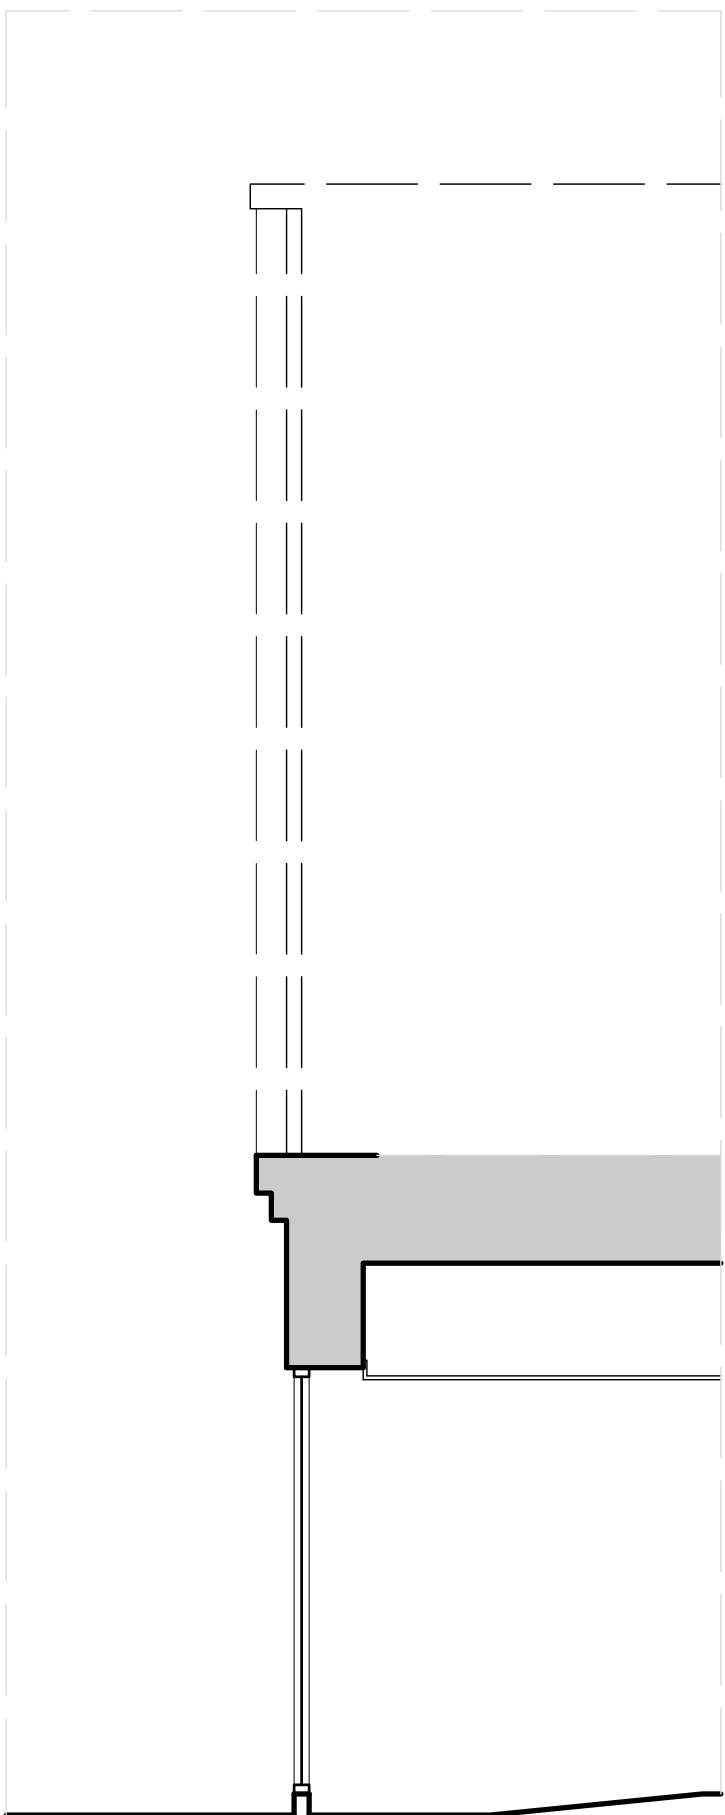

Side Profile / Section

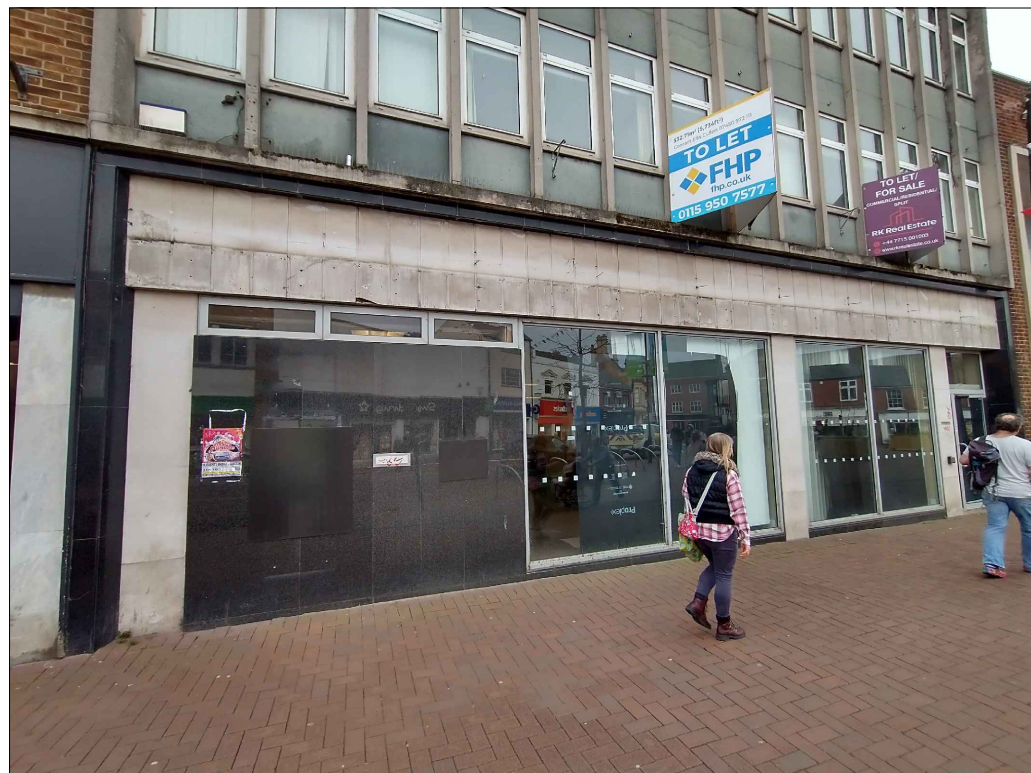

DO NOT SCALE OFF THIS DRAWING EXCEPT FOR PLANNING



ORGANIZATION LTD

Site: 10 HALL PLACE
SPALDING
PE11 1SR

Description:
EXISTING SHOPFRONT ELEVATION

Date: 07/05/2025 Scale: 1:50@A1 & 1:100@A3

Drawn: LK PM: JF

Drawing Number: NL/240325/102 Revision: