
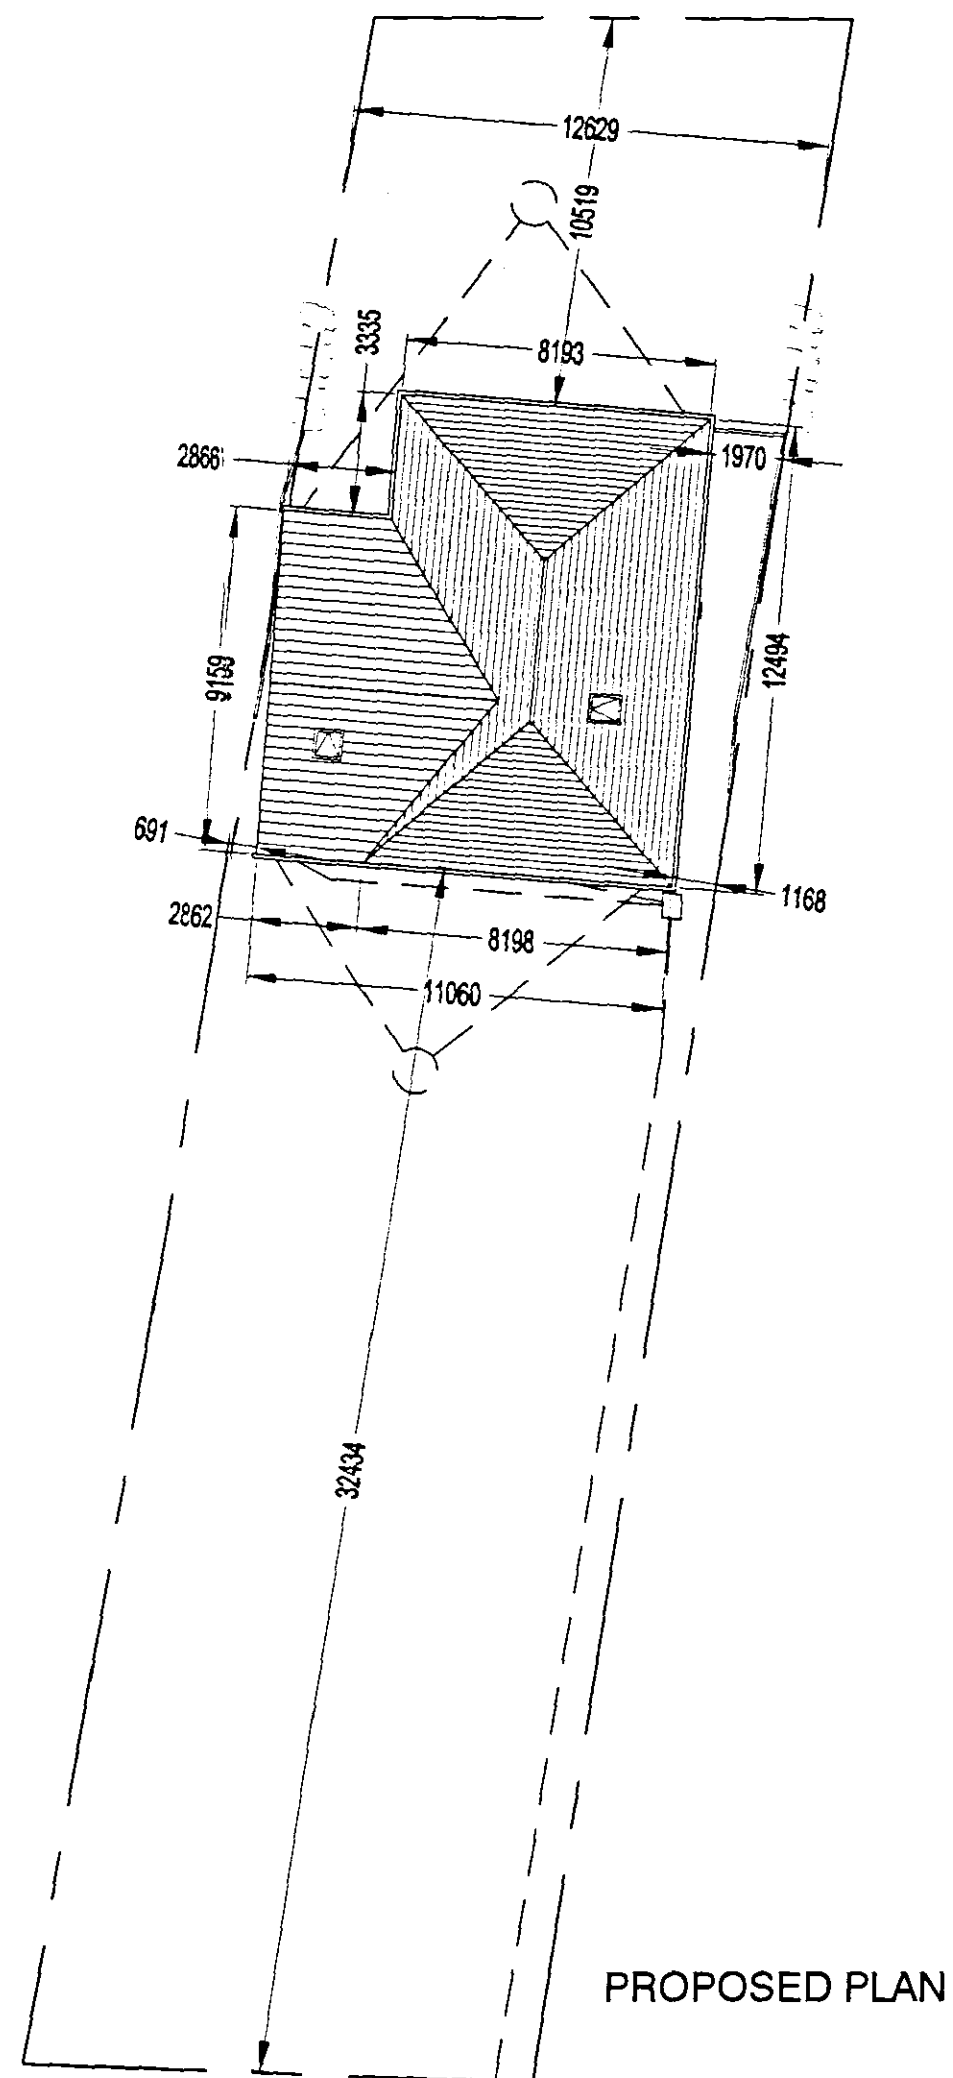


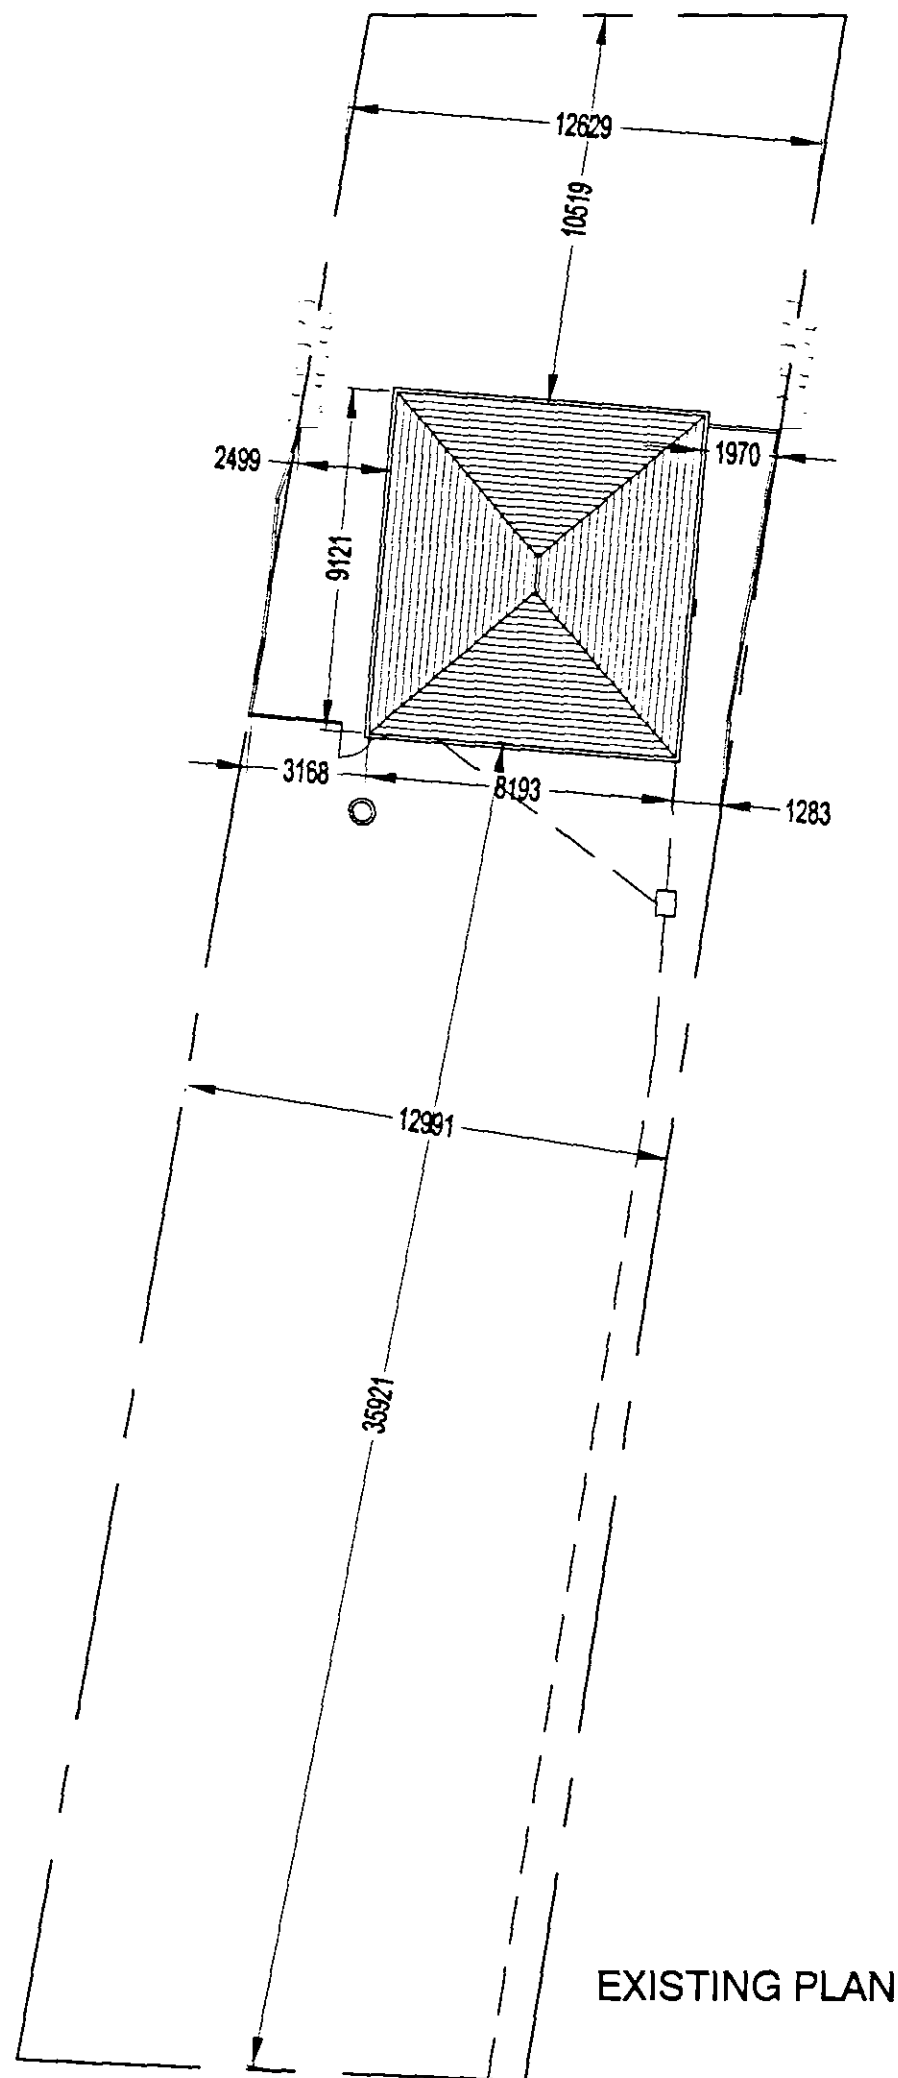

GENERAL NOTES:
 All works are to be undertaken in accordance with the Building Regulations and the latest British Standards.
 All proprietary materials and products are to be used strictly in accordance with the manufacturers recommendations.
 This drawing must not be scaled.
 All dimensions to be checked on site prior to construction.
 All structural timbers to be pressure treated.
 Any timber cut on site to be treated locally on site.

**DETERMINED
PLAN**

SHDC
 Planning & Development
 2 1 APR 2004
 Ref: 0519104

NOT FOR CONSTRUCTION

ARCHITECH DESIGN & ARCHITECTURAL SERVICES TEL: 01733 244825 THE STUDIO, 25 BROADWAY, YAXLEY, PE7 3EE			
Client: MR AND MRS DOWLER			
Project: 238 Bourne Road, Spalding, Lincs, PE11 3LW			
Drawing Title: Site Plan Existing and Proposed			
Drawn: DC	Scale: 1 / 200	Sheet: A3	Date: 07.04.04
☒ Surveyed ☒ Design Only	☒ Planning ☒ Building Regs	☐ Listed ☐ Approved	☐
Job No: 04-068 / 0EP1		Revision: 00	