



NOTES


- DO NOT SCALE THIS DRAWING.
- ALL DIMENSIONS ARE IN MILLIMETRES UNLESS STATED OTHERWISE.
- THIS DRAWING IS TO BE READ IN CONJUNCTION WITH ALL OTHER RELEVANT DRAWINGS.
- ALL PROPRIETARY ITEMS TO BE INSTALLED IN STRICT COMPLIANCE WITH THE MANUFACTURER'S INSTRUCTIONS AND RECOMMENDATIONS
- ALL DOORS TO BE COLOURED 'HAMLET'
- PHASE 1 WORKS TO COMMENCE 2007. PHASE 2 & 3 WORKS TO FOLLOW.

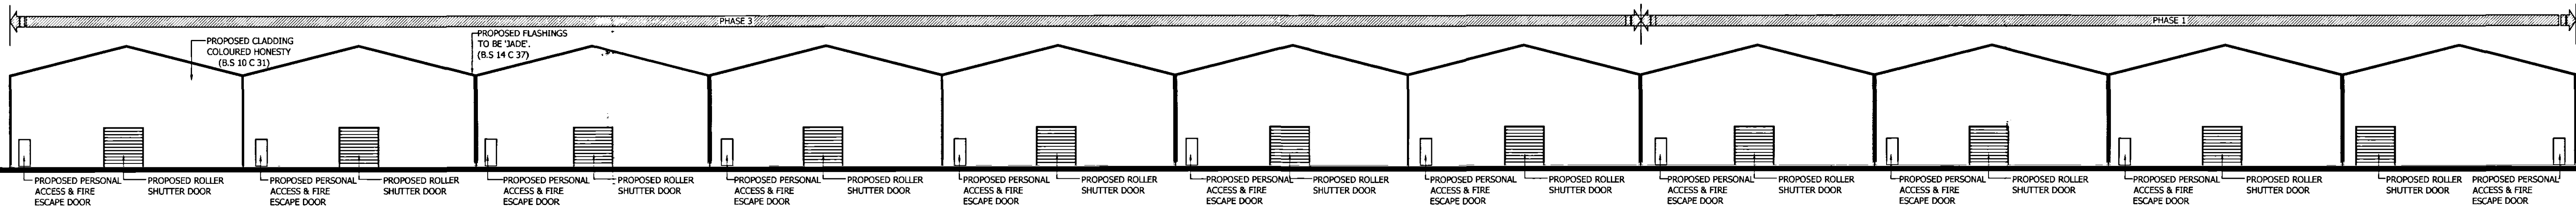


PROPOSED NORTH ELEVATION
(SCALE 1:250)

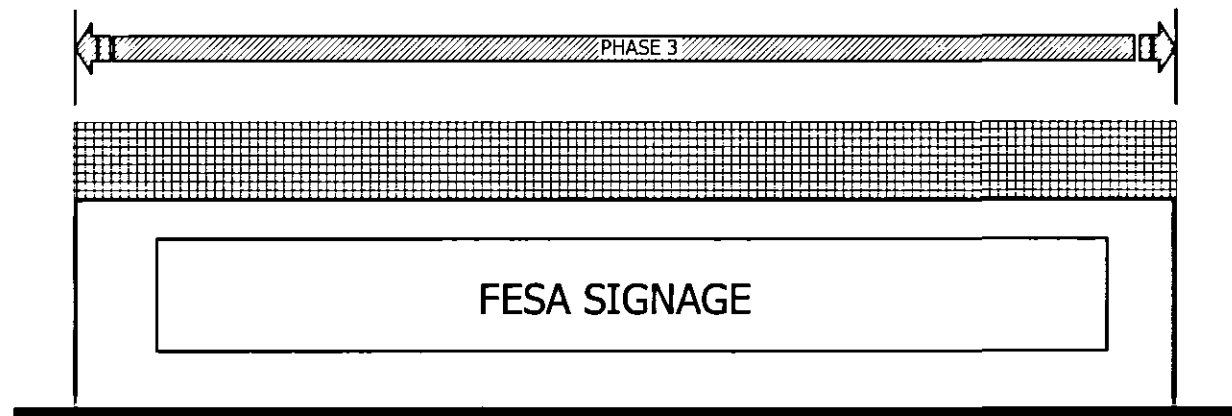

PROPOSED EAST ELEVATION
(SCALE 1:250)

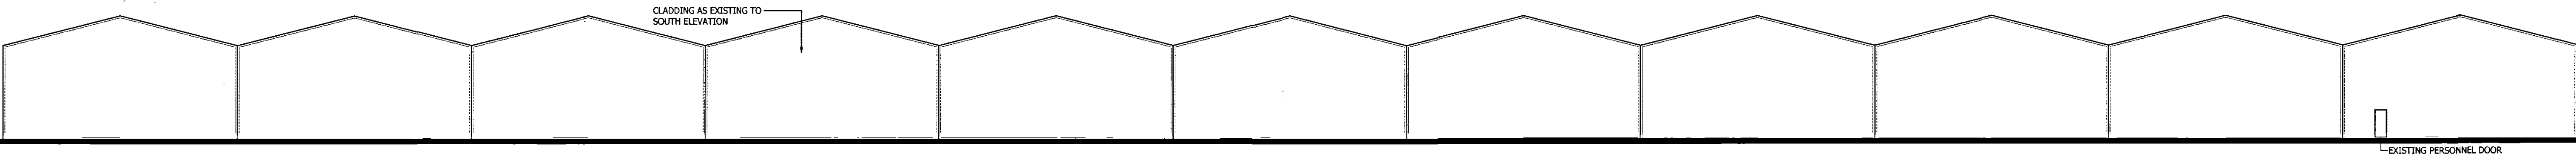

PROPOSED SOUTH ELEVATION
(SCALE 1:250)

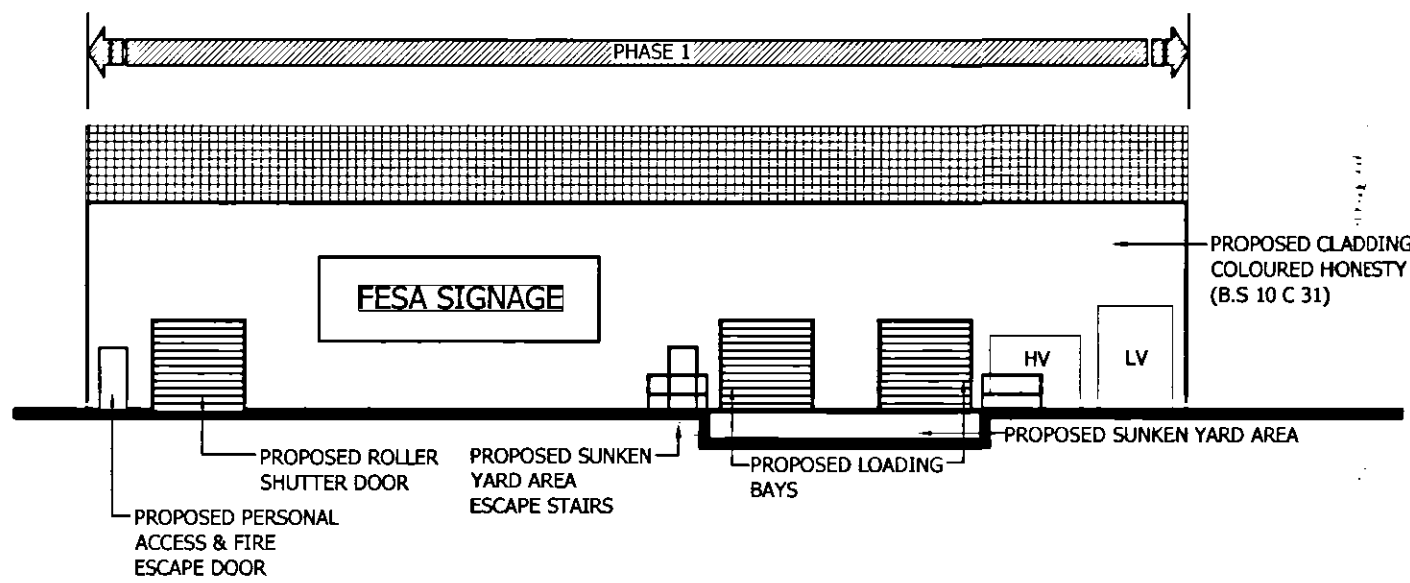

PROPOSED WEST ELEVATION
(SCALE 1:250)

DETERMINE
PLAN

AMENDED PLAN
Ref: A1

0520/07

D	ROLLER SHUTTER AND PERSONNEL DOOR ADDED TO WEST ELEVATION	SC	MAY 07
C	DOOR TO SOUTH ELEVATION CHANGED TO PERSONNEL DOOR FROM ROLLER SHUTTER DOOR	TC	MAR 07
B	FLASHINGS ADDED TO BUILDING & DOORS PHASE 1 AMENDED TO FIRST 4 BAYS. NOTES 5 & 6 ADDED	TC	MAR 07
A	CLADDING COLOUR CHANGES TO DOORS AND BUILDING	TC	MAR 07

Rev.	Amendments	Rev'd By	Date
Client FESA			
Project FESA SITE REDEVELOPMENT & REFURBISHMENT SPALDING			
Title PROPOSED ELEVATIONS BUILDING B			
Job No 07-0024			
Drawing No 07-0024-0013D			
Status PRELIMINARY			
Scale 1:250 (APPROX)		Date JAN 07	
Project Engineer AD		Drawn By TC	
		Checked By AD	
 Waldeck Associates Consulting Civil & Structural Engineers			
☒ Kesteven Business Centre 2 Kesteven Street Spalding, Lincs. NG34 7DT Tel: 01529 415909 Fax: 01529 414844 E-mail: eng@waldeckassociates.com			
☐ 35, Priestgate, Peterborough, Cambs. PE1 1JR Tel: 01733 339018 Fax: 01733 339019 E-mail: eng@waldeckassociates.com			