



NOTES


- DO NOT SCALE THIS DRAWING.
- ALL DIMENSIONS ARE IN MILLIMETRES UNLESS STATED OTHERWISE.
- THIS DRAWING IS TO BE READ IN CONJUNCTION WITH ALL OTHER RELEVANT DRAWINGS.
- ALL PROPRIETARY ITEMS TO BE INSTALLED IN STRICT COMPLIANCE WITH THE MANUFACTURER'S INSTRUCTIONS AND RECOMMENDATIONS.
- ALL DOORS TO BE COLOURED 'HAMLET' WITH CONTRASTING COLOURED FLASHINGS.
- PHASE 1 WORKS TO COMMENCE 2007. PHASE 2 & 3 WORKS TO FOLLOW.

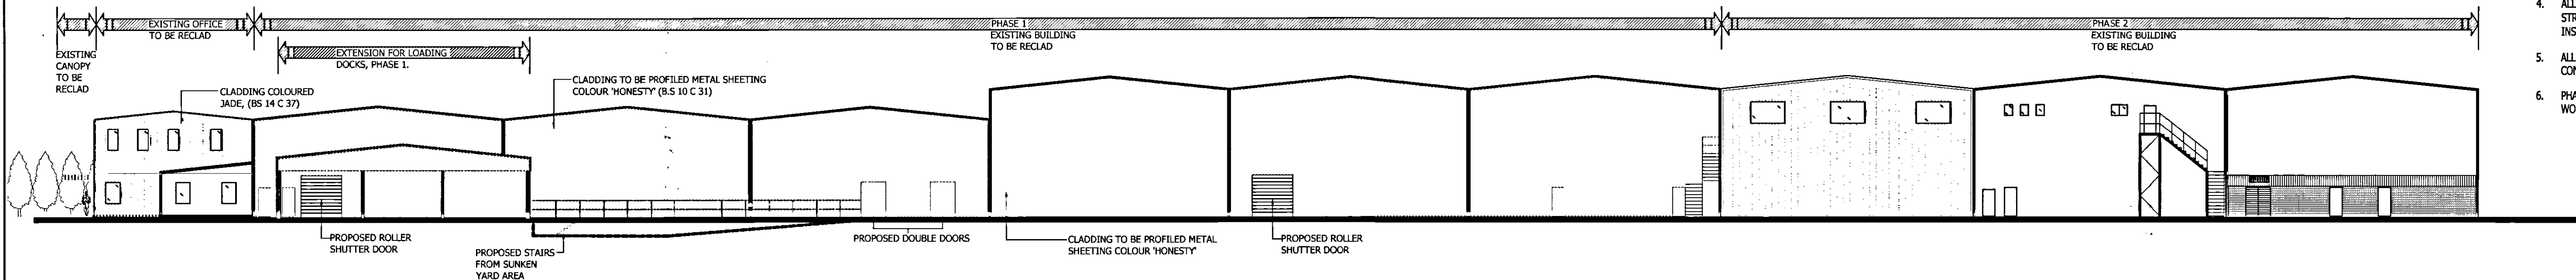

PROPOSED SOUTH ELEVATION
(SCALE 1:250)

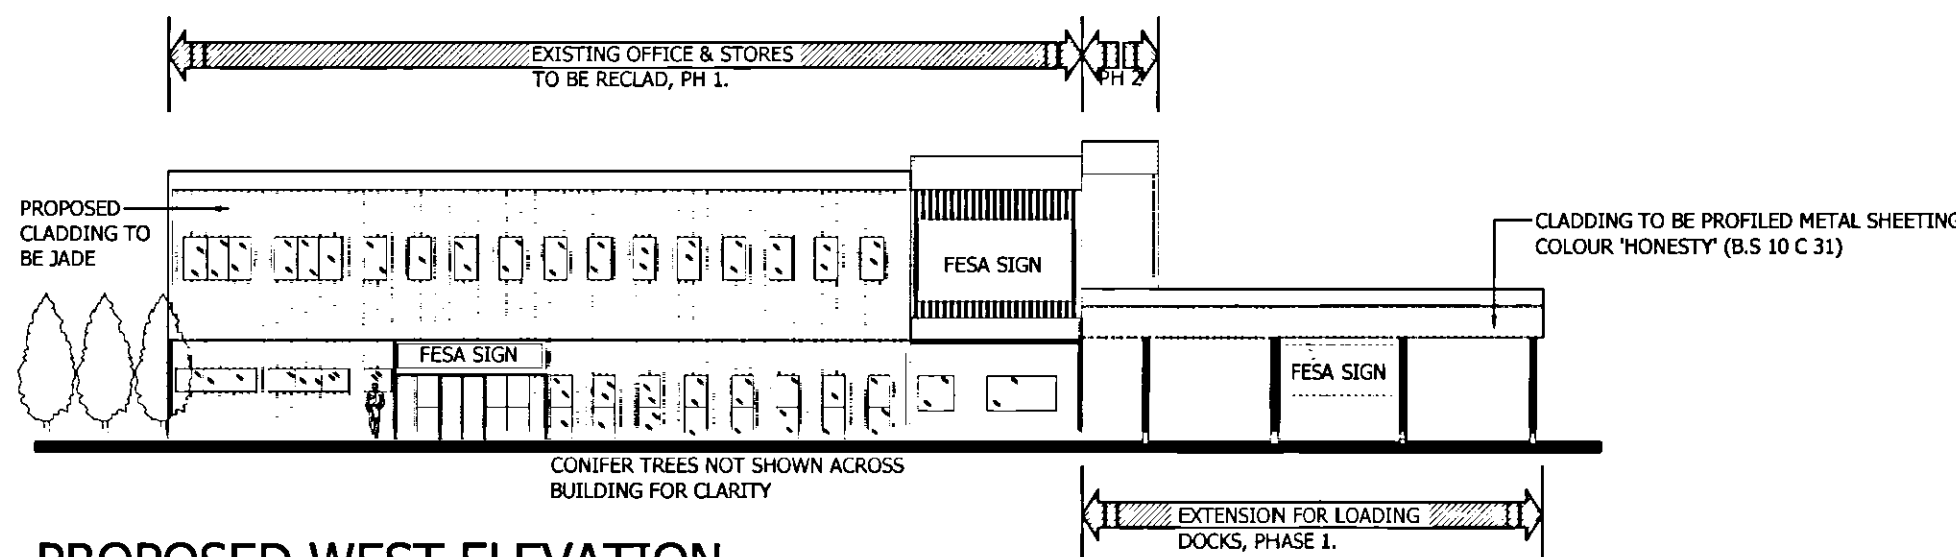


PROPOSED WEST ELEVATION
(SCALE 1:250)

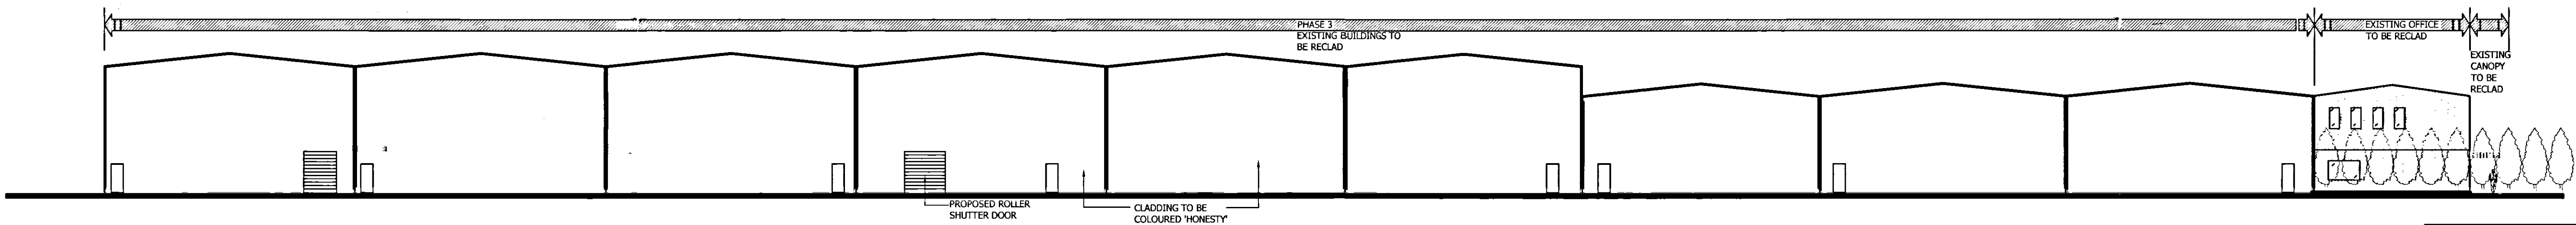

PROPOSED NORTH ELEVATION
(SCALE 1:250)



PROPOSED EAST ELEVATION
(SCALE 1:250)

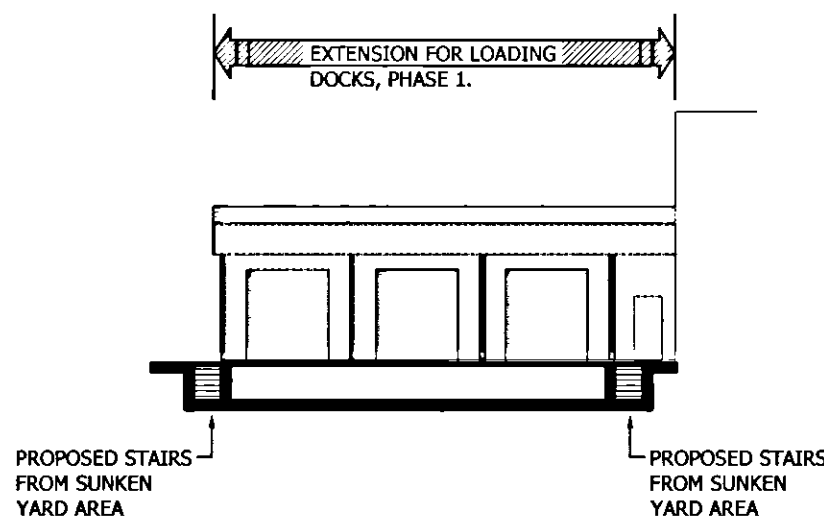

PROPOSED EAST ELEVATION
LOADING DOCKS
(SCALE 1:250)

DETERMINED
PLAN


AMENDED PLAN

Ref. A1

17/07/07

0520/07

F	PLANNING UPDATE ISSUE	SC	APR 07
E	WINDOW REMOVED AND REPLACED WITH TWO SMALLER WINDOWS IN NEW OPENINGS. DOORWAY FILLED IN. LOADING DOCK EXTENSION ADDED. PORTACABINS REMOVED. PITCHED ROOF ADDED TO SINGLE STOREY OFFICE AREA.	SC TC	APR 07
D	CLADDING COLOURS CHANGED & WINDOW IN OFFICE REINSTATED. NOTES 5 & 6 ADDED.	TC	MAR 07
C	PHASE 3 ADDED TO BUILDING A NORTH ELEVATION. DOOR TO REAR OF OFFICE ON NORTH ELEVATION REMOVED.	TC	MAR 07
B	CHANGES MADE TO CLADDING COLOURS & CLADDING NOW COVERS BRICKWORK.	TC	FEB 07
A	CHANGES MADE TO WINDOW LOCATIONS & AMENDMENTS MADE TO BUILDING SIZE. SUNKEN AREA ESCAPE STAIRS ADDED.	TC	FEB 07

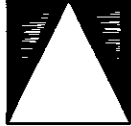Rev	Amendments	Rev'd By	Date
Client FESA			
Project FESA SITE REDEVELOPMENT & REFURBISHMENT SPALDING			
Title PROPOSED ELEVATIONS BUILDING A			
Job No 07-0024			
Drawing No 07-0024-0012F			
Status PRELIMINARY			
Scale 1:250 (APPROX)		Date JAN 07	
Project Engineer AD		Drawn By TC	
		Checked By AD	
 Waldeck Associates Consulting Civil & Structural Engineers			
☐ Kesteven Business Centre 2 Kesteven Street Spalding, Lincs. NG34 7DT ☒ 35, Priestgate, Peterborough, Cambs. PE1 1JR Tel: 01529 415909 Fax: 01529 416844 E-mail: enq@waldeckassociates.com Tel: 01733 339018 Fax: 01733 339019 E-mail: enq@waldeckassociates.com			