



NOTES


- DO NOT SCALE THIS DRAWING.
- ALL DIMENSIONS ARE IN MILLIMETRES UNLESS STATED OTHERWISE.
- THIS DRAWING IS TO BE READ IN CONJUNCTION WITH ALL OTHER RELEVANT DRAWINGS.
- ALL PROPRIETARY ITEMS TO BE INSTALLED IN STRICT COMPLIANCE WITH THE MANUFACTURER'S INSTRUCTIONS AND RECOMMENDATIONS

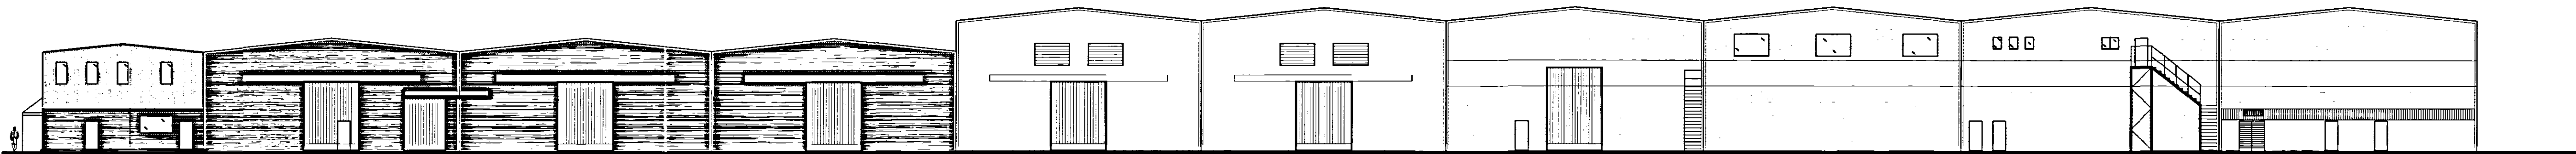


EXISTING SOUTH ELEVATION
(SCALE 1:250)

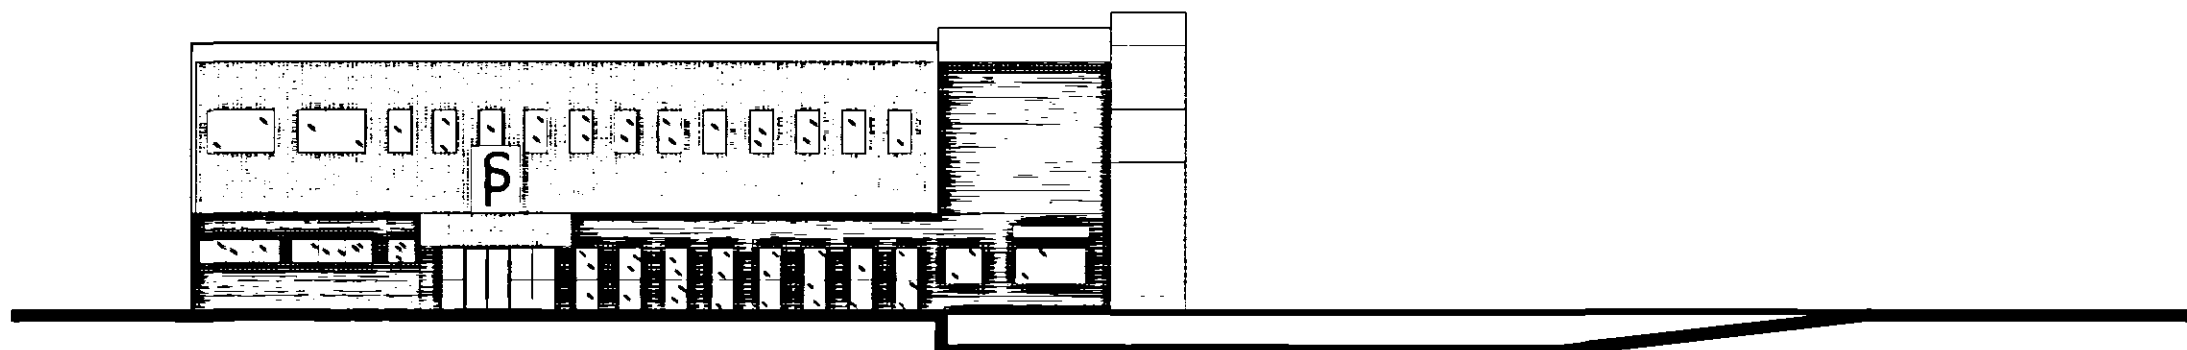

EXISTING WEST ELEVATION
(SCALE 1:250)

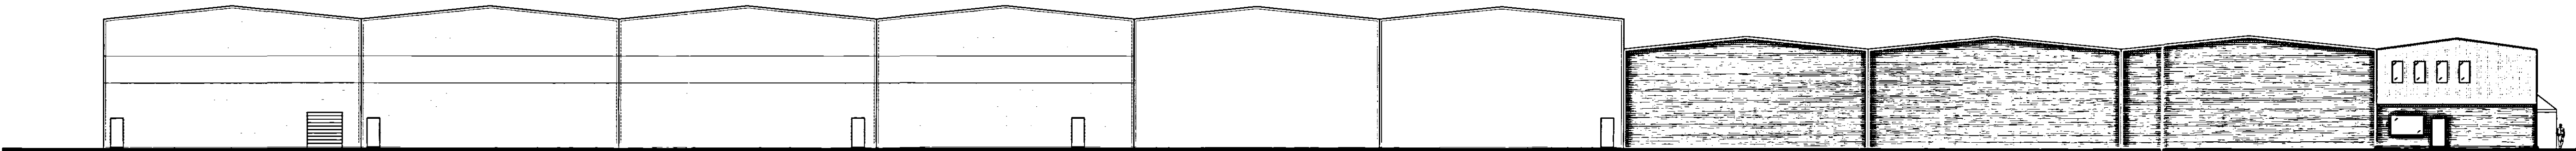

EXISTING NORTH ELEVATION
(SCALE 1:250)

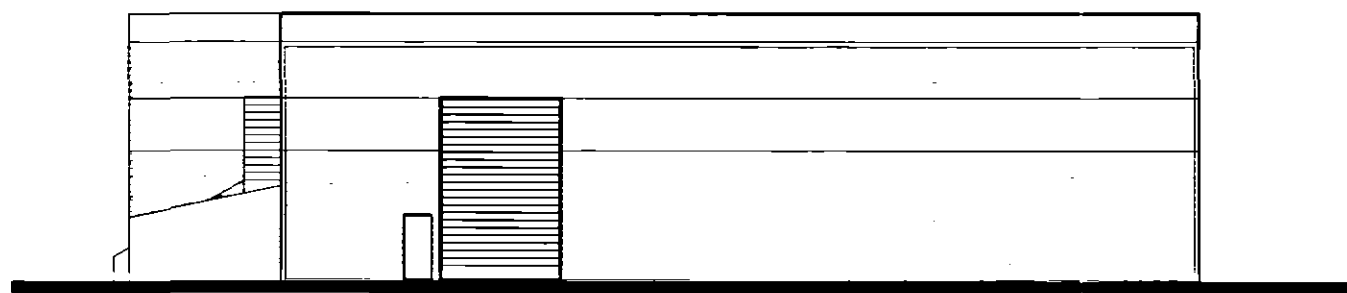

EXISTING EAST ELEVATION
(SCALE 1:250)

DETERMINED
PLAN

SHDC
Planning & Development
20 APR 2007
Ref: 0520/07

Rev.	Amendments	Rev'd By	Date
Client FESA			
Project FESA SITE REDEVELOPMENT & REFURBISHMENT SPALDING			
Title EXISTING ELEVATIONS BUILDING A			
Job No 07-0024			
Drawing No 07-0024-0010B			
Status FOR INFORMATION ONLY			
Scale 1:250 (APPROX)	Date JAN 07		
Project Engineer AD	Drawn By TC		Checked By AD
 Waldeck Associates Consulting Civil & Structural Engineers Keelven Business Centre 2 Keelven Street Spalding, Lincoln, NG34 7DT ☒ 35, Prestigate, Peterborough, Cambs PE1 1JR Tel: 01529 415909 Fax: 01529 414444 E-mail: eng@waldeckassociates.com Tel: 01733 339018 Fax: 01733 339019 E-mail: eng@waldeckassociates.com			

B	CHANGES MADE TO CLADDING COLOUR	TC	FEB 07
A	CHANGES MADE TO WINDOW LOCATIONS & AMENDMENTS MADE TO BUILDING SIZE	TC	FEB 07