
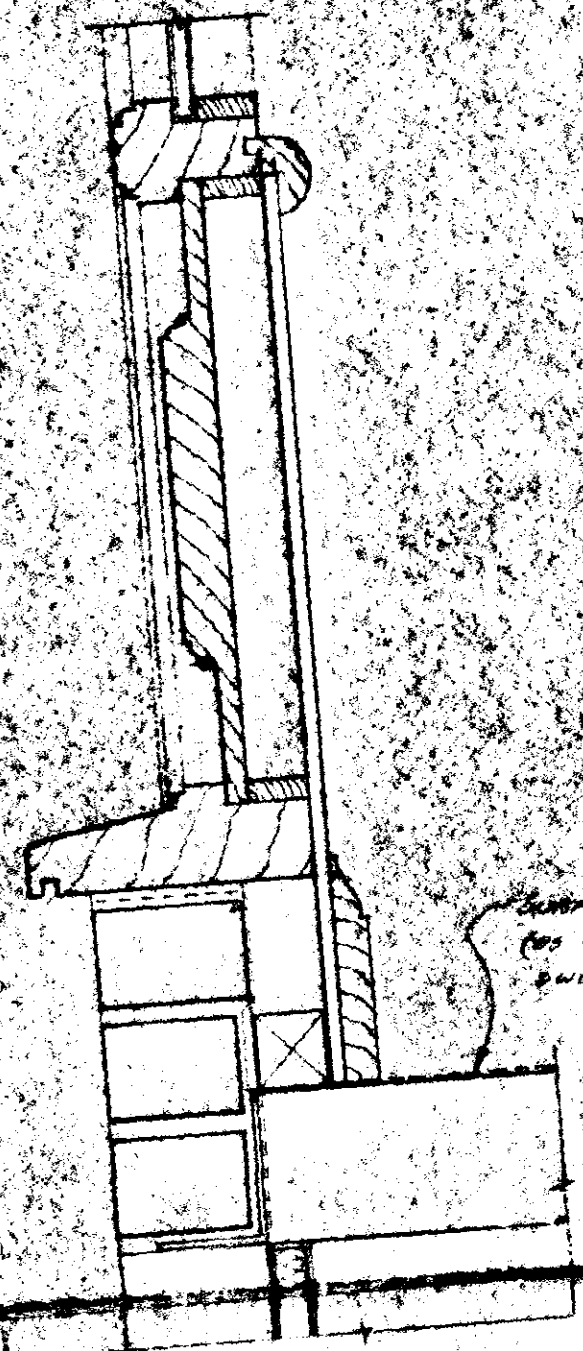



THIS DRAWING IS ONLY A WORKING COPY OF THE SHOP FRONT DESIGN.
THE CLIENT IS RESPONSIBLE FOR INSTALLING THE SHOP FRONT
AND SUBMITTING A SEPARATE PLANNING APPLICATION
A SECTION THROUGH THE FACIA IS SHOWN ON DRAWING
1504/20/014

Elevation Door
between Gridlines F/8.9a

Half Elevation Windows
between Gridlines F/5-8



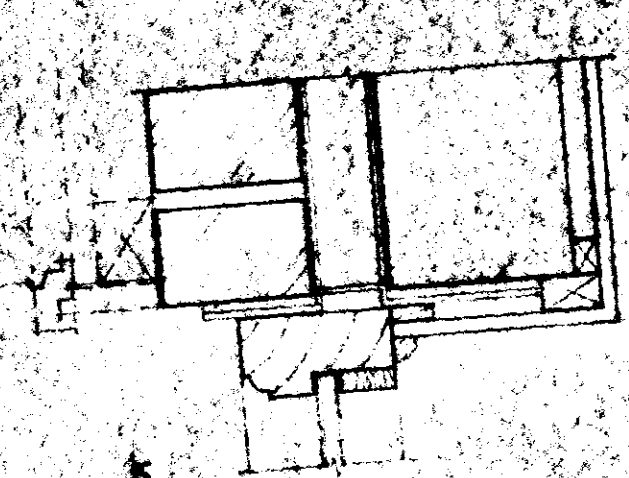


SURFACE APPLIED FROM
(ON SPECIFIED ON SET
DWGS)

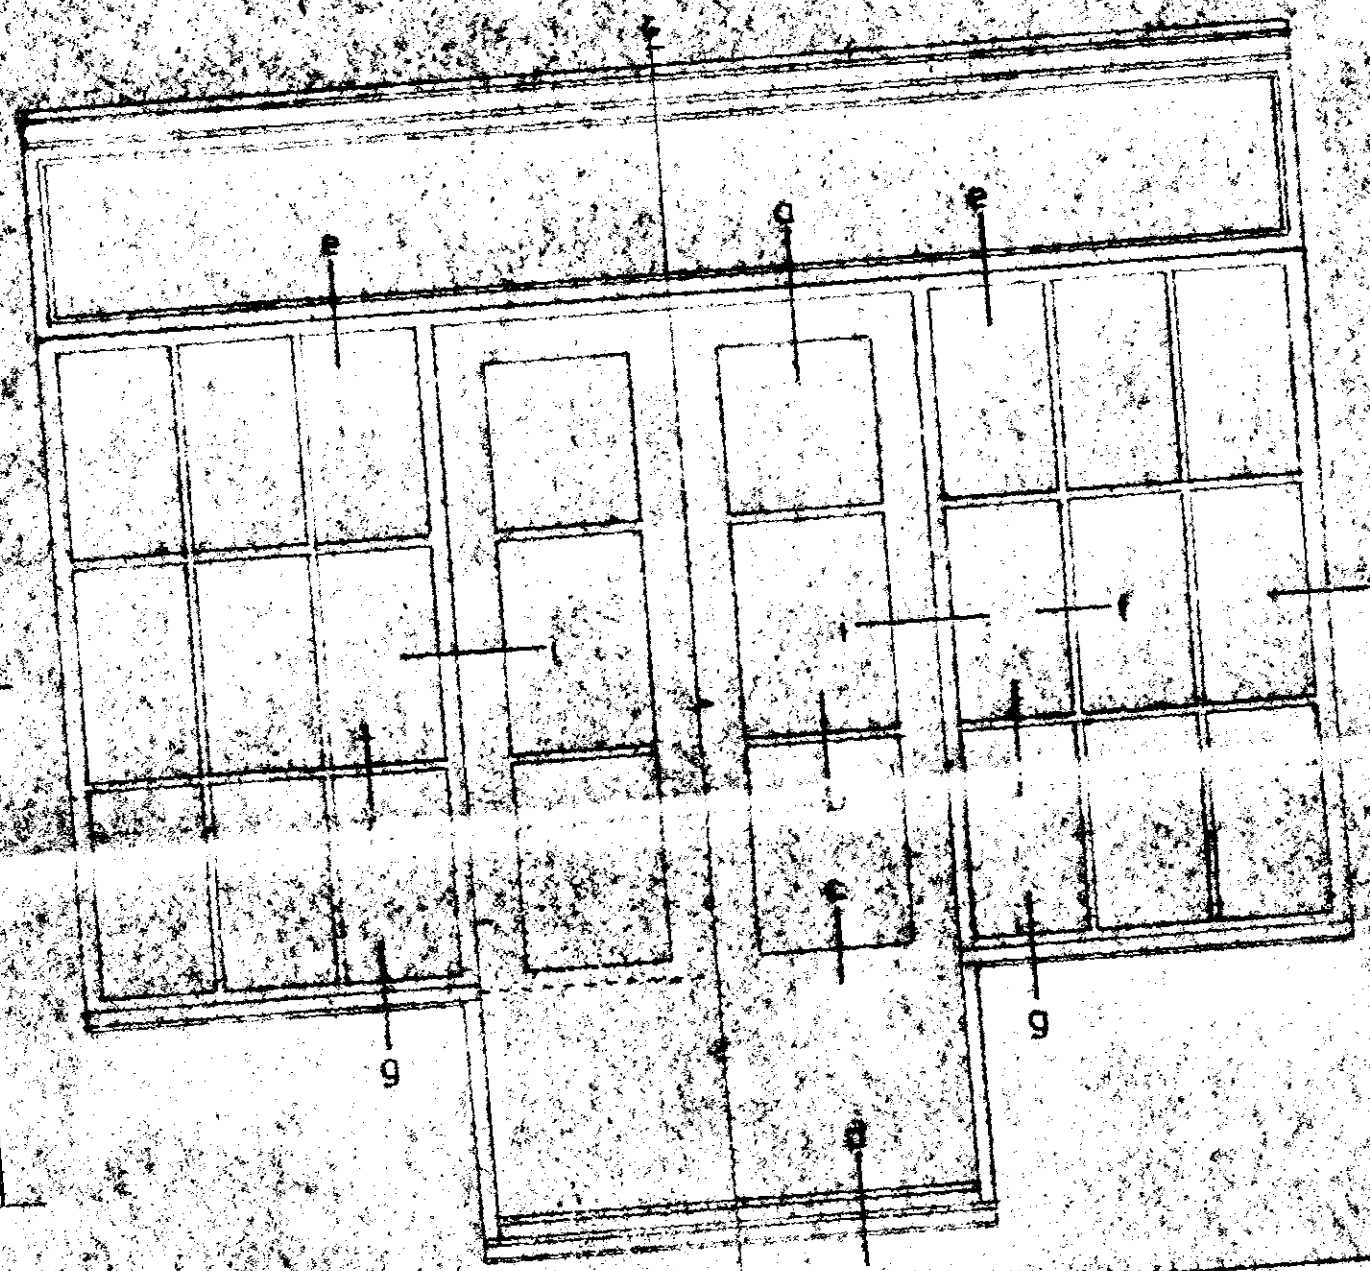

TIMBER FRAMED FACIA PANEL (SEE DWG
1504/20/014 FOR DETAILS)

TIMBER FRAMED FACIA PANEL (SEE DWG
1504/20/014 FOR DETAILS)

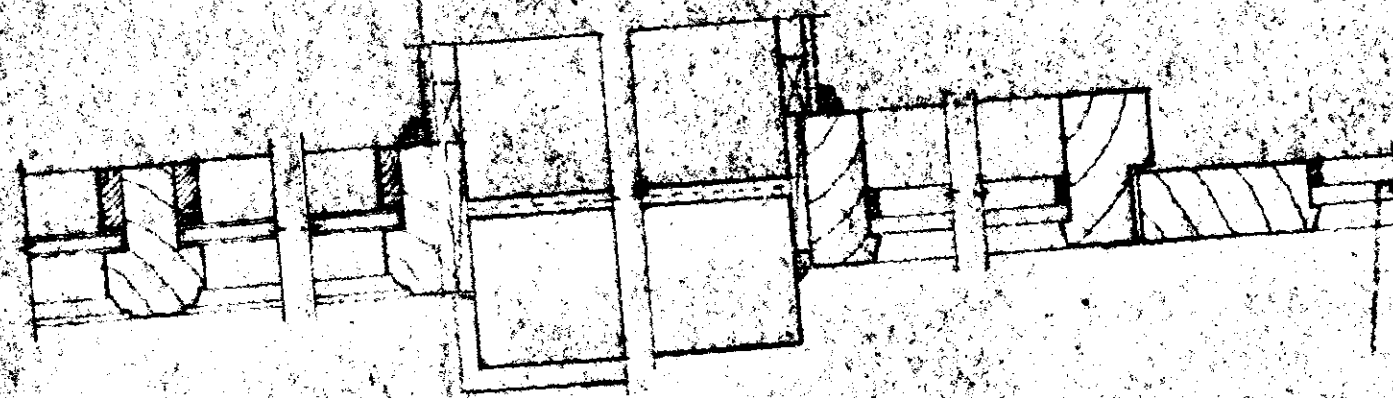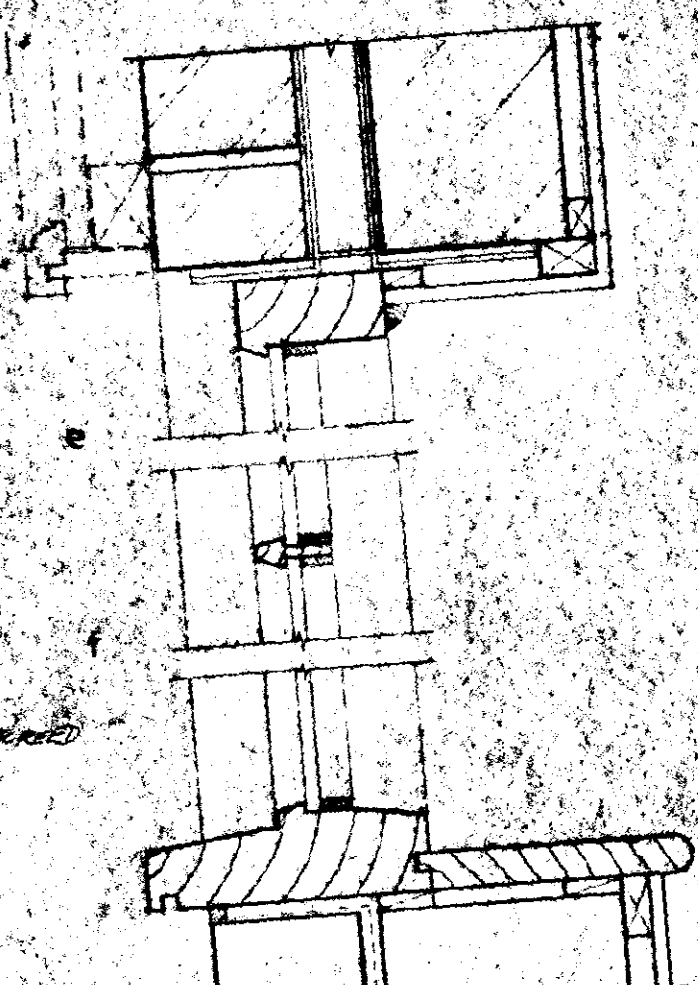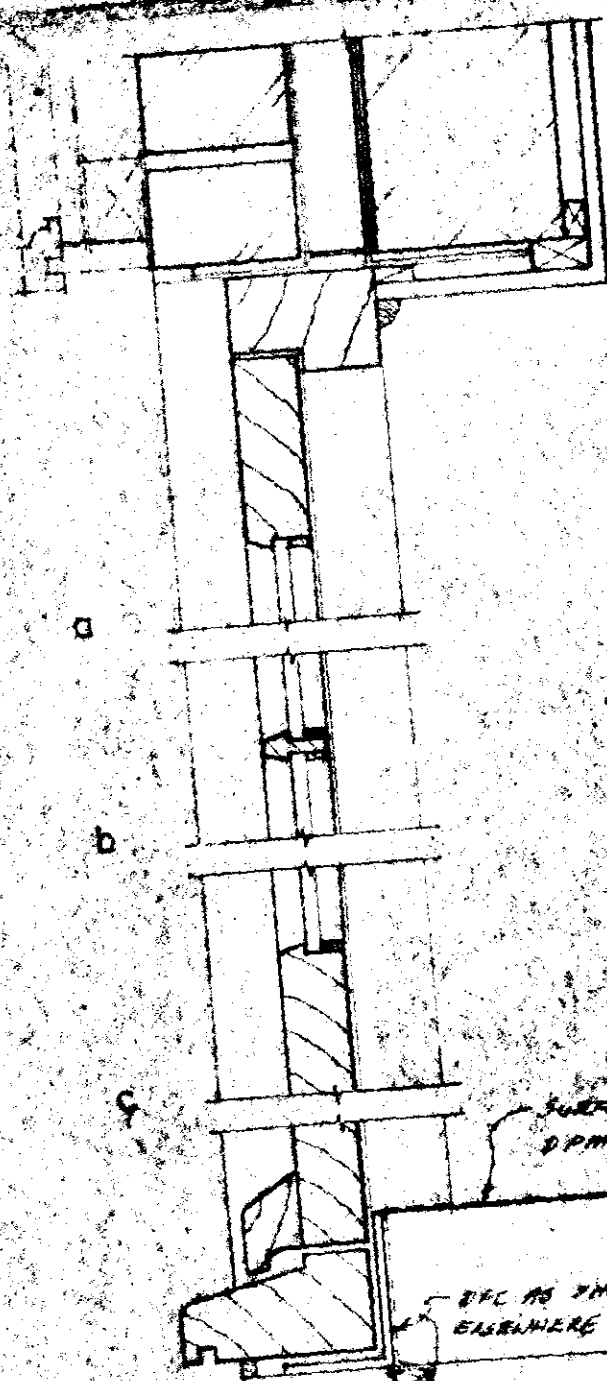

CRAMPIN & PRING
ARCHITECTS AND DESIGNERS
4 SOUTH LAMBETH PLACE LONDON SW8 1SP
TEL 0171 582 6881 FAX 0171 587 1050

Client Fen Properties

Project 17-18 Market Place
Spalding

Description Shop Window Details
White Hart Hotel Yard Elevation

Date Jan 1997 Scale 1:5, 1:20

Drawing No 1504/50/35 B

SOUTH HOLLAND DC
HOUSING & PLANNING
24 JUN 1997
Ref: 0521/97


**DETERMINED
PLAN**

REV. 2 22-03-97
SURFACE APPLIED FROM TO TOP
OF SILL & SHOWN

REVISION A: 7.3.97
HALL ELEVATION OF DOOR DETAIL
F/8.9a REVISION TO FULL ELE
OUTLINE OF FACIA PANEL ADDED TO
DETAILS a, e + k.

All dimensions to be checked in situ

THIS DRAWING IS ONLY INDICATIVE OF THE SHOP FRONT DESIGN THE
 CLIENT IS RESPONSIBLE FOR INSTALLING THE SHOP FRONT AND
 SUBMITTING A SEPARATE PLANNING APPLICATION FOR IT.

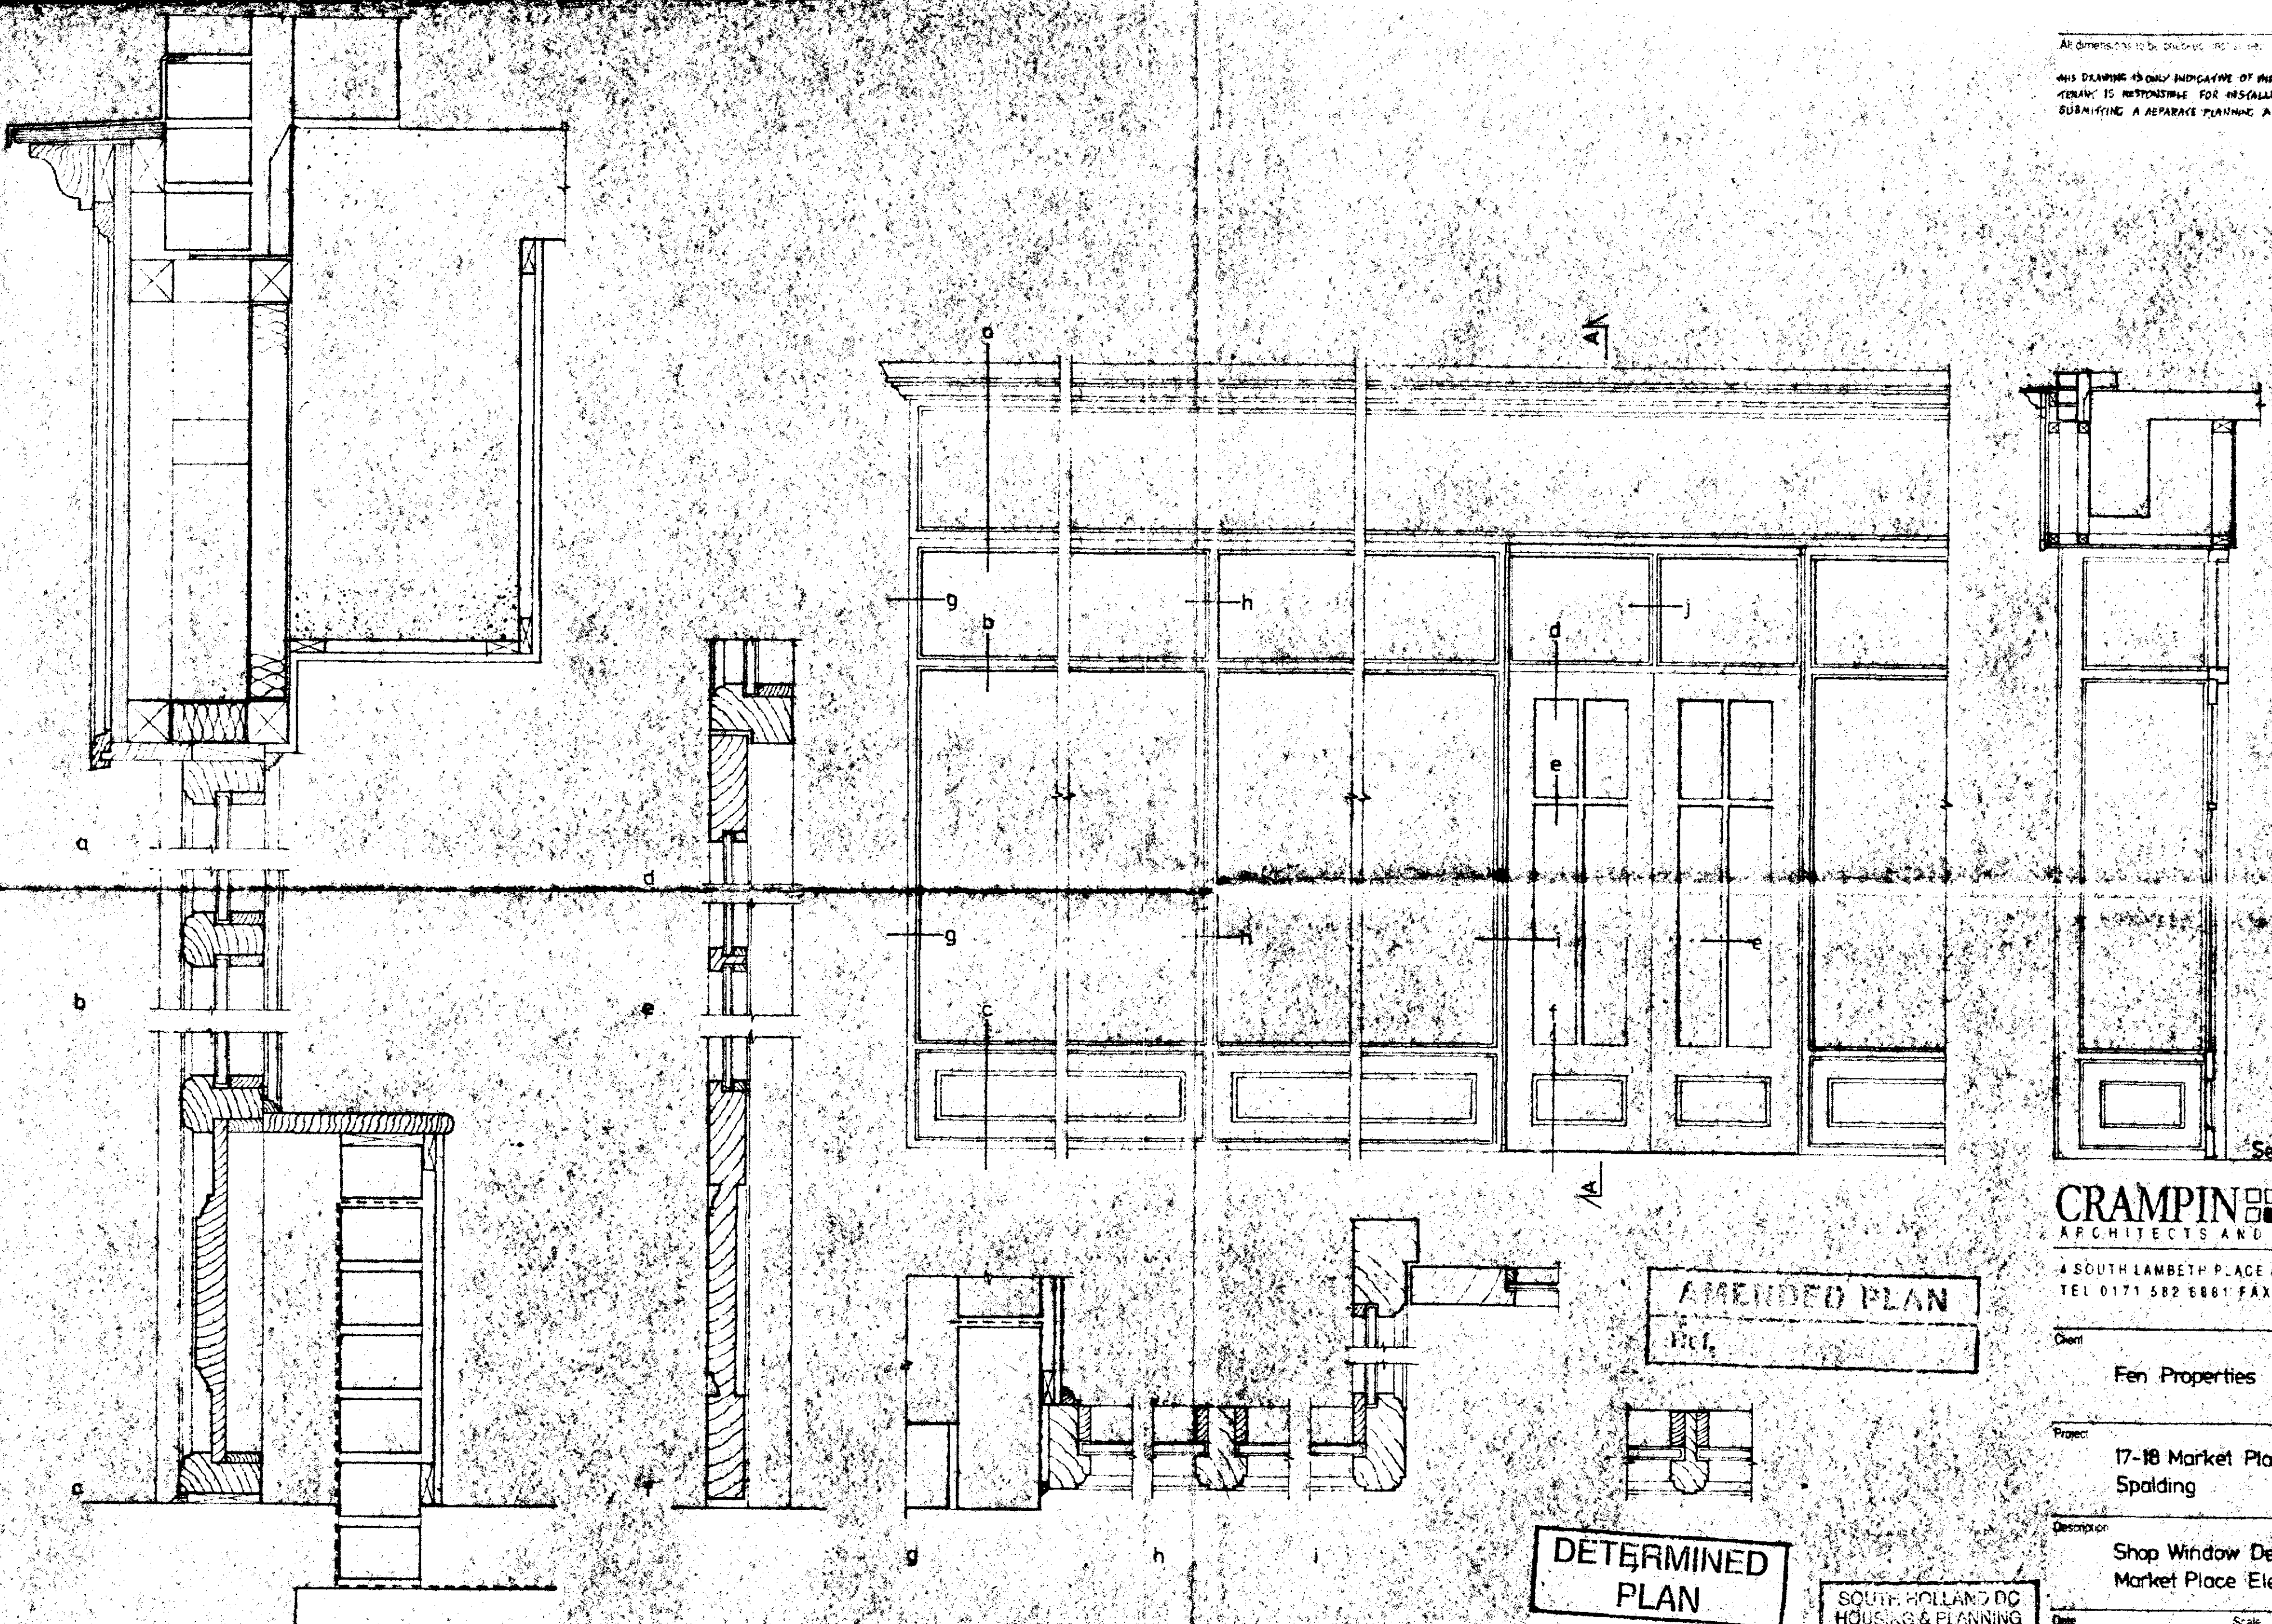

Section AA

CRAMPIN & PRING
 ARCHITECTS AND DESIGNERS

4 SOUTH LAMBETH PLACE LONDON SW6 1SP
 TEL 0171 582 6881 FAX 0171 587 1050

Client

Fen Properties

Project

17-18 Market Place
 Spalding

Description

Shop Window Details Units 1&2
 Market Place Elevation

Date

Oct 1996 Scale 1:5, 1:20

Drawing No.


1504/50/33

AMENDED PLAN
 Ref.

DETERMINED
 PLAN

SOUTH HOLLAND DC
 HOUSING & PLANNING
 24 JUN 1997
 Ref: 0521/97

DETAIL SECTION A-A

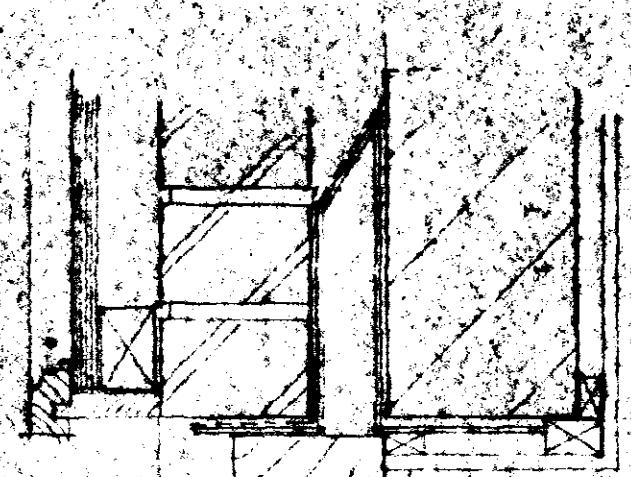

THICK FLOORS
FASCO PLUS
SEE 1504/50/35
FOR DETAILS

FOR DETAILS OF THESE SECTIONS SEE
REFER TO DRAWING 1504/50/35

SURFACE APPLIED 2 PM TO TOP OF INSULATION
(TRENDAFAST RS3000 OR EQUAL APPROVED)
APPLIED IN 2 NO COATS ON PRIMER IN
STRICT ACCORDANCE WITH MANUFACTURERS
RECOMMENDATIONS (UNIT 2)


50mm

100

DPC

LOWEST LEVEL OF
PAVING

ELEVATION OF WINDOW BETWEEN GARAGES 2 & 5

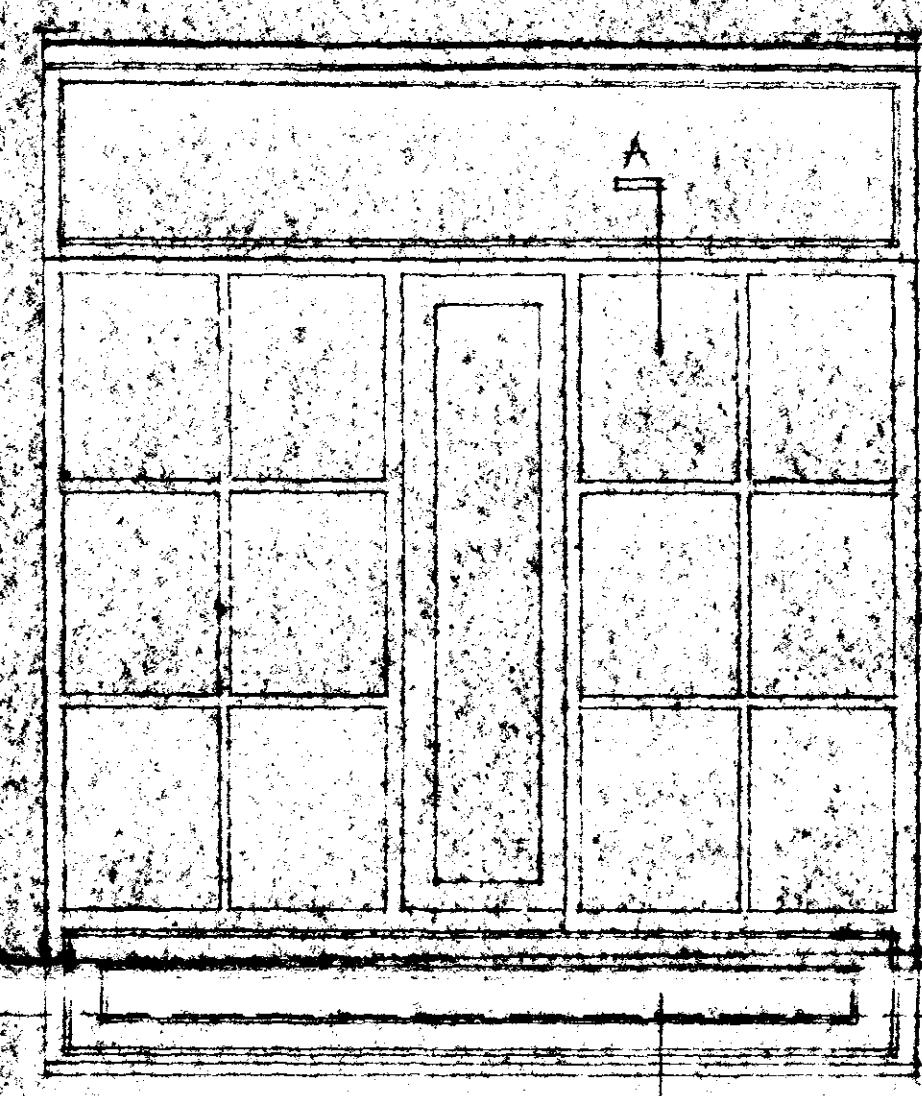

REF 1504/50/35
SURFACE APPLIED 2 PM TO TOP OF
INSULATION

CRAMPIN & PRING
ARCHITECTS AND DESIGNERS

23 WARGER GATE NOTTINGHAM NG1 1NU
TEL 0115 958 9500 FAX 0115 958 9700

Client
FEN PROPERTIES

Project
17-18 MARKET PLACE, SPALDING

Description
SHOP WINDOW DETAILS
WHITE HART HOTEL YARD ELEVATION

Date
MARCH 97

Scale
1:5 1/2"

Drawing No.
1504/50/37A

Drawn
b

Checked

AMENDED PLAN
Ref.

SOUTH HOLLAND DC
HOUSING & PLANNING
24 JUN 1997
Ref: 0521/97

DETERMINED
PLAN

Notes
 A All dimensions must be checked on site and not quoted from this drawing.
 B All dimensional discrepancies should be noted and reported back to the design office.
 All design rights and copyright reserved




SHOPS FRONT IS DETAIL ON
 DRAWING. PEACOCKS STORES LTD
 12/04/97/33
 PAINT FINISH TO EXTERIOR TOBS &
 BLINDS TO BS 6226
 FACIA DEC. CREAM WITH PAINTED
 PAUL BLUE PATIOLLE 300 & WHITE
 LETTERS - NON ILLUMINATED
 200X100 GREY NON SLIP CERAMIC TILES
 TO LOBBY FLOOR

LINE OF SPILL CORROSION
 LINE OF DRAIN & STAIR

WHITE HART HOTEL YARD ELEVATION



MARKET PLACE ELEVATION

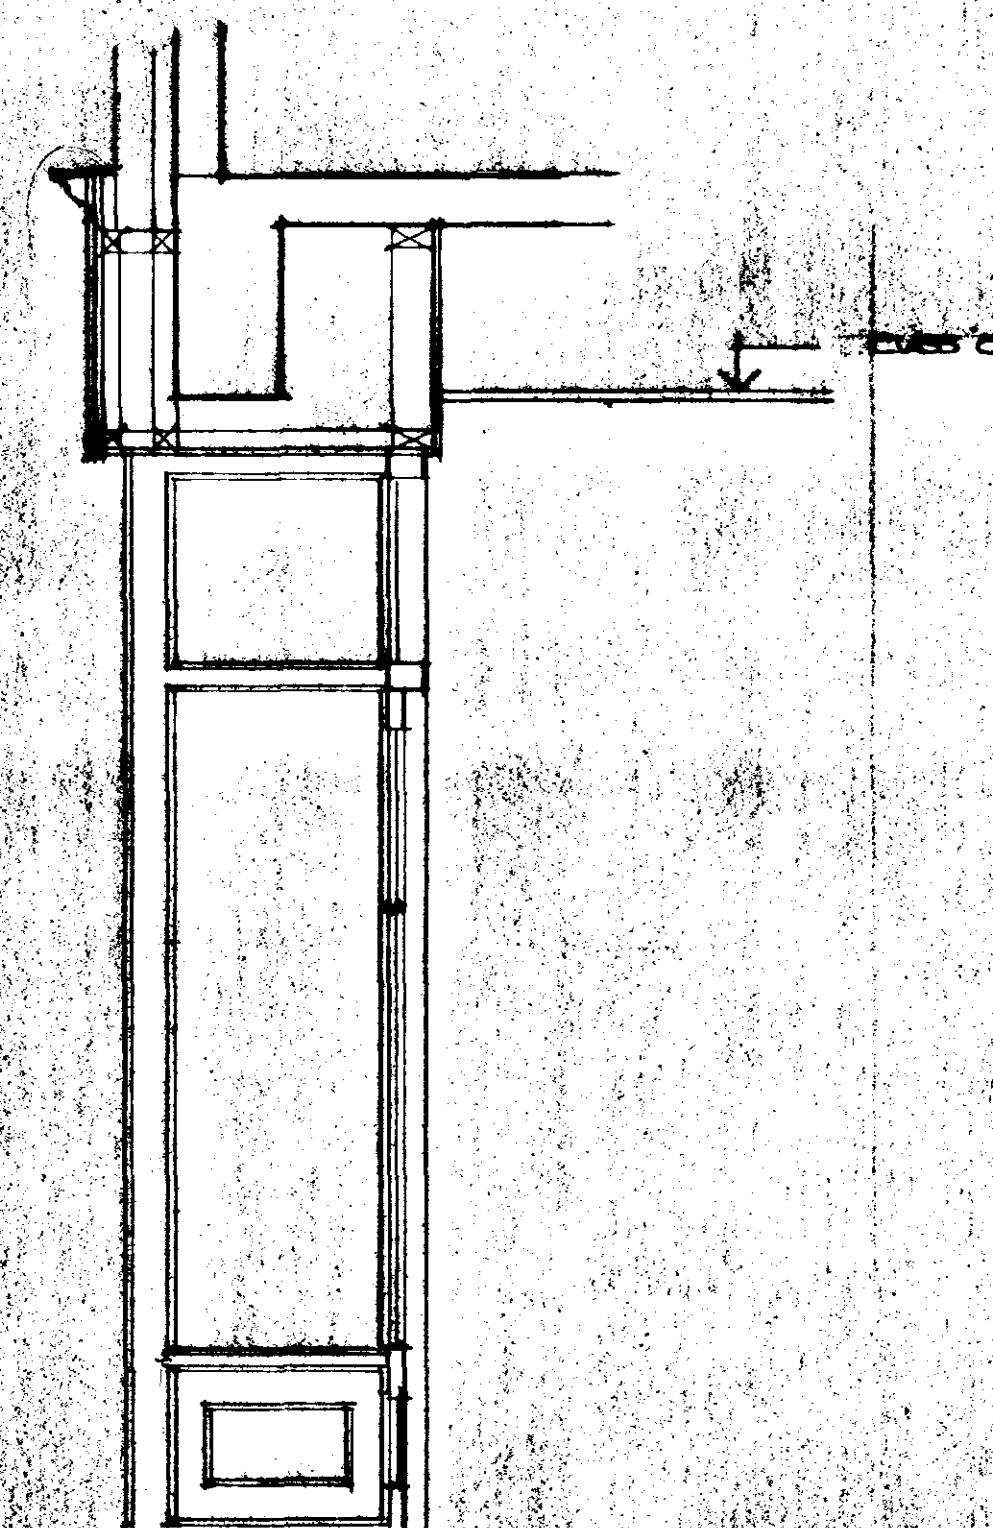

SECTION THRO LOBBY

Client	PEACOCKS STORES LTD
Job Title	PEACOCKS 17-18 MARKET PLACE SPALDING
Drawing Title	SHOPFRONT
Scale	1:50/20
Date	APRIL 97
Drawn by	

Rafael
 SUPERS

SOUTH HOLLAND DC
 HOUSING & PLANNING
 12 MAY 1997


Ref: 001/97

Railston
 THE SHOPFITTER

Whitcham Lane, Wotton Bassett, Wiltshire BA9 7DU
 Telephone 01793 848000 Facsimile 01793 848014

Drawing No.
 E 90916-04

Notes
 A All dimensions must be checked on site and not relied upon
 B All dimensional discrepancies should be noted and reported back to the design office
 All design rights and copyright reserved

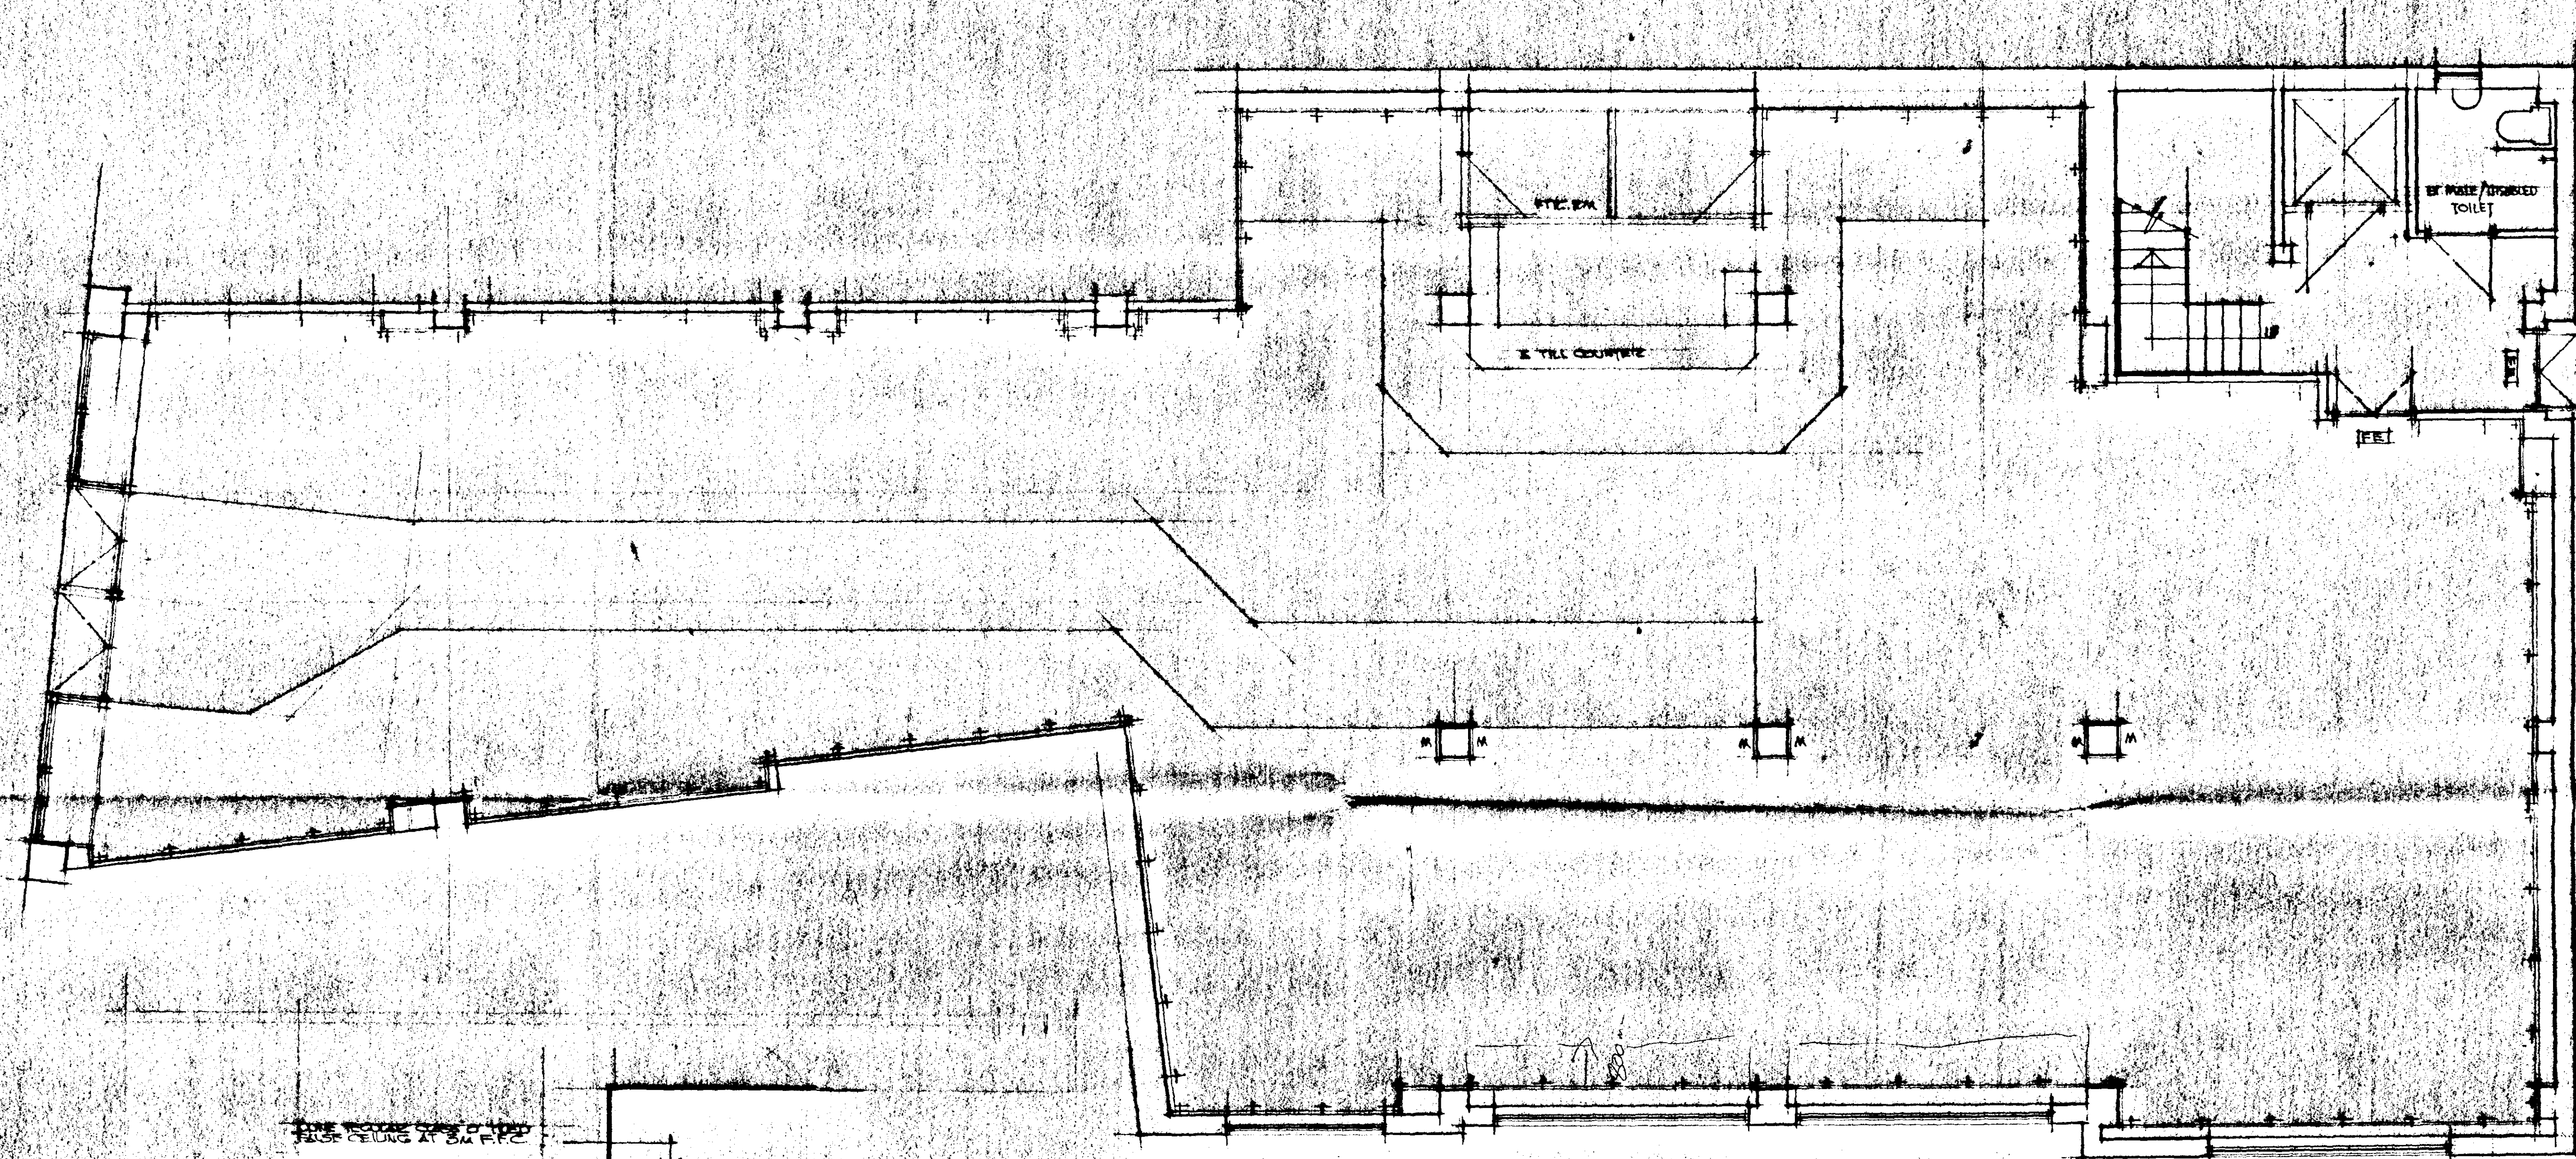


ONE WALL OF 1000
 FIRST CEILING AT 3M F.P.C.

BY PAPERED WALLS IN 1000
 WITH 50% B.A. BEADING

WALL ONLY SYSTEM AT 1000
 TO EX. PAPERED WALL
 DEC VINYL

WALL SYSTEMS & WALLPAPER UNIT
 WALLWAY WITH 10/EDGE TERN
 FINISH

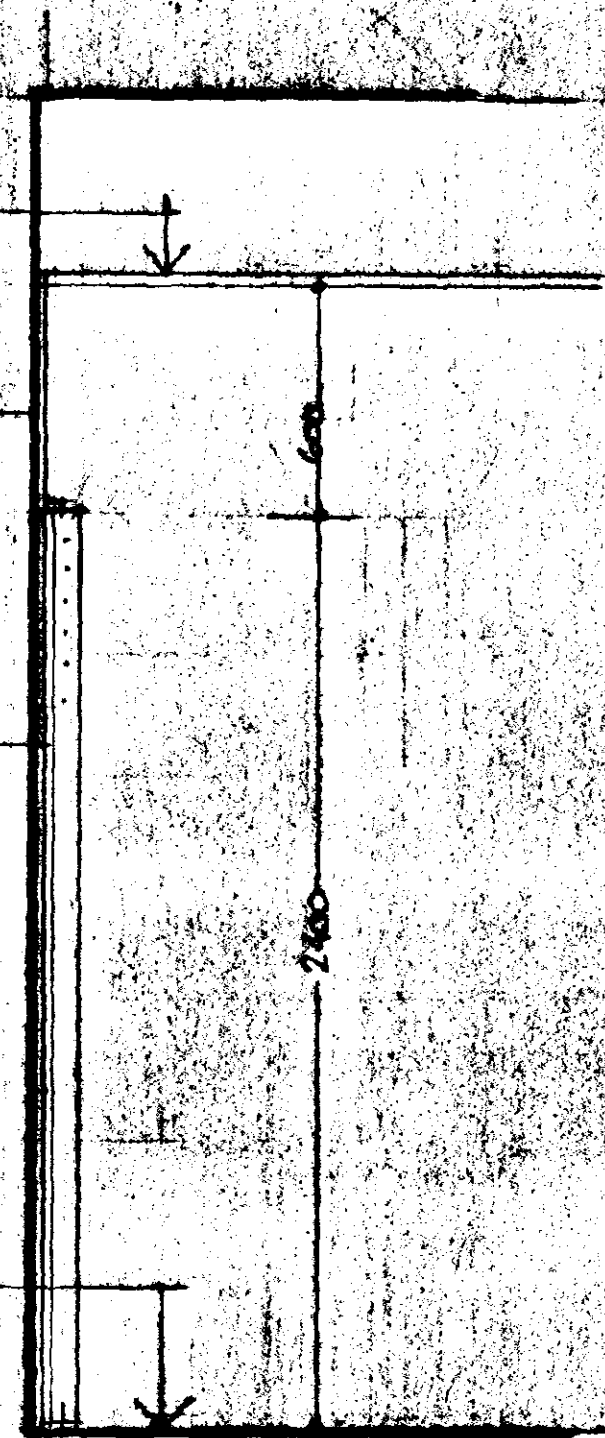

TYPICAL WALL OFFSH.

GRD. FLOOR: STAIRS AREA: 347.50m (5753sq ft)

Client	PEACOCKS ENTER LTD
Job Title	PEACOCKS 7.18 MARKET PLACE SPRINDING
Drawing Title	GRD FLOOR
Scale	1:50/20.
Date	APRIL 97.

SUPER DED

Refain

SOUTH HOLLAND DC
 HOUSING & PLANNING
 12 MAY 1997


Ref: 0521/97




Railston
 THE SHOPFITTER

Whitfield Lane, Wotton Bassett, Wiltshire SN4 7TB
 Telephone 01793 848000 Facsimile 01793 848014

Drawing No. E 90016 - 01 Rev.

Notes
 A All dimensions must be checked on site and not used from this drawing.
 B All dimensional discrepancies should be noted and reported back to the design office.
 All design rights and copyright reserved

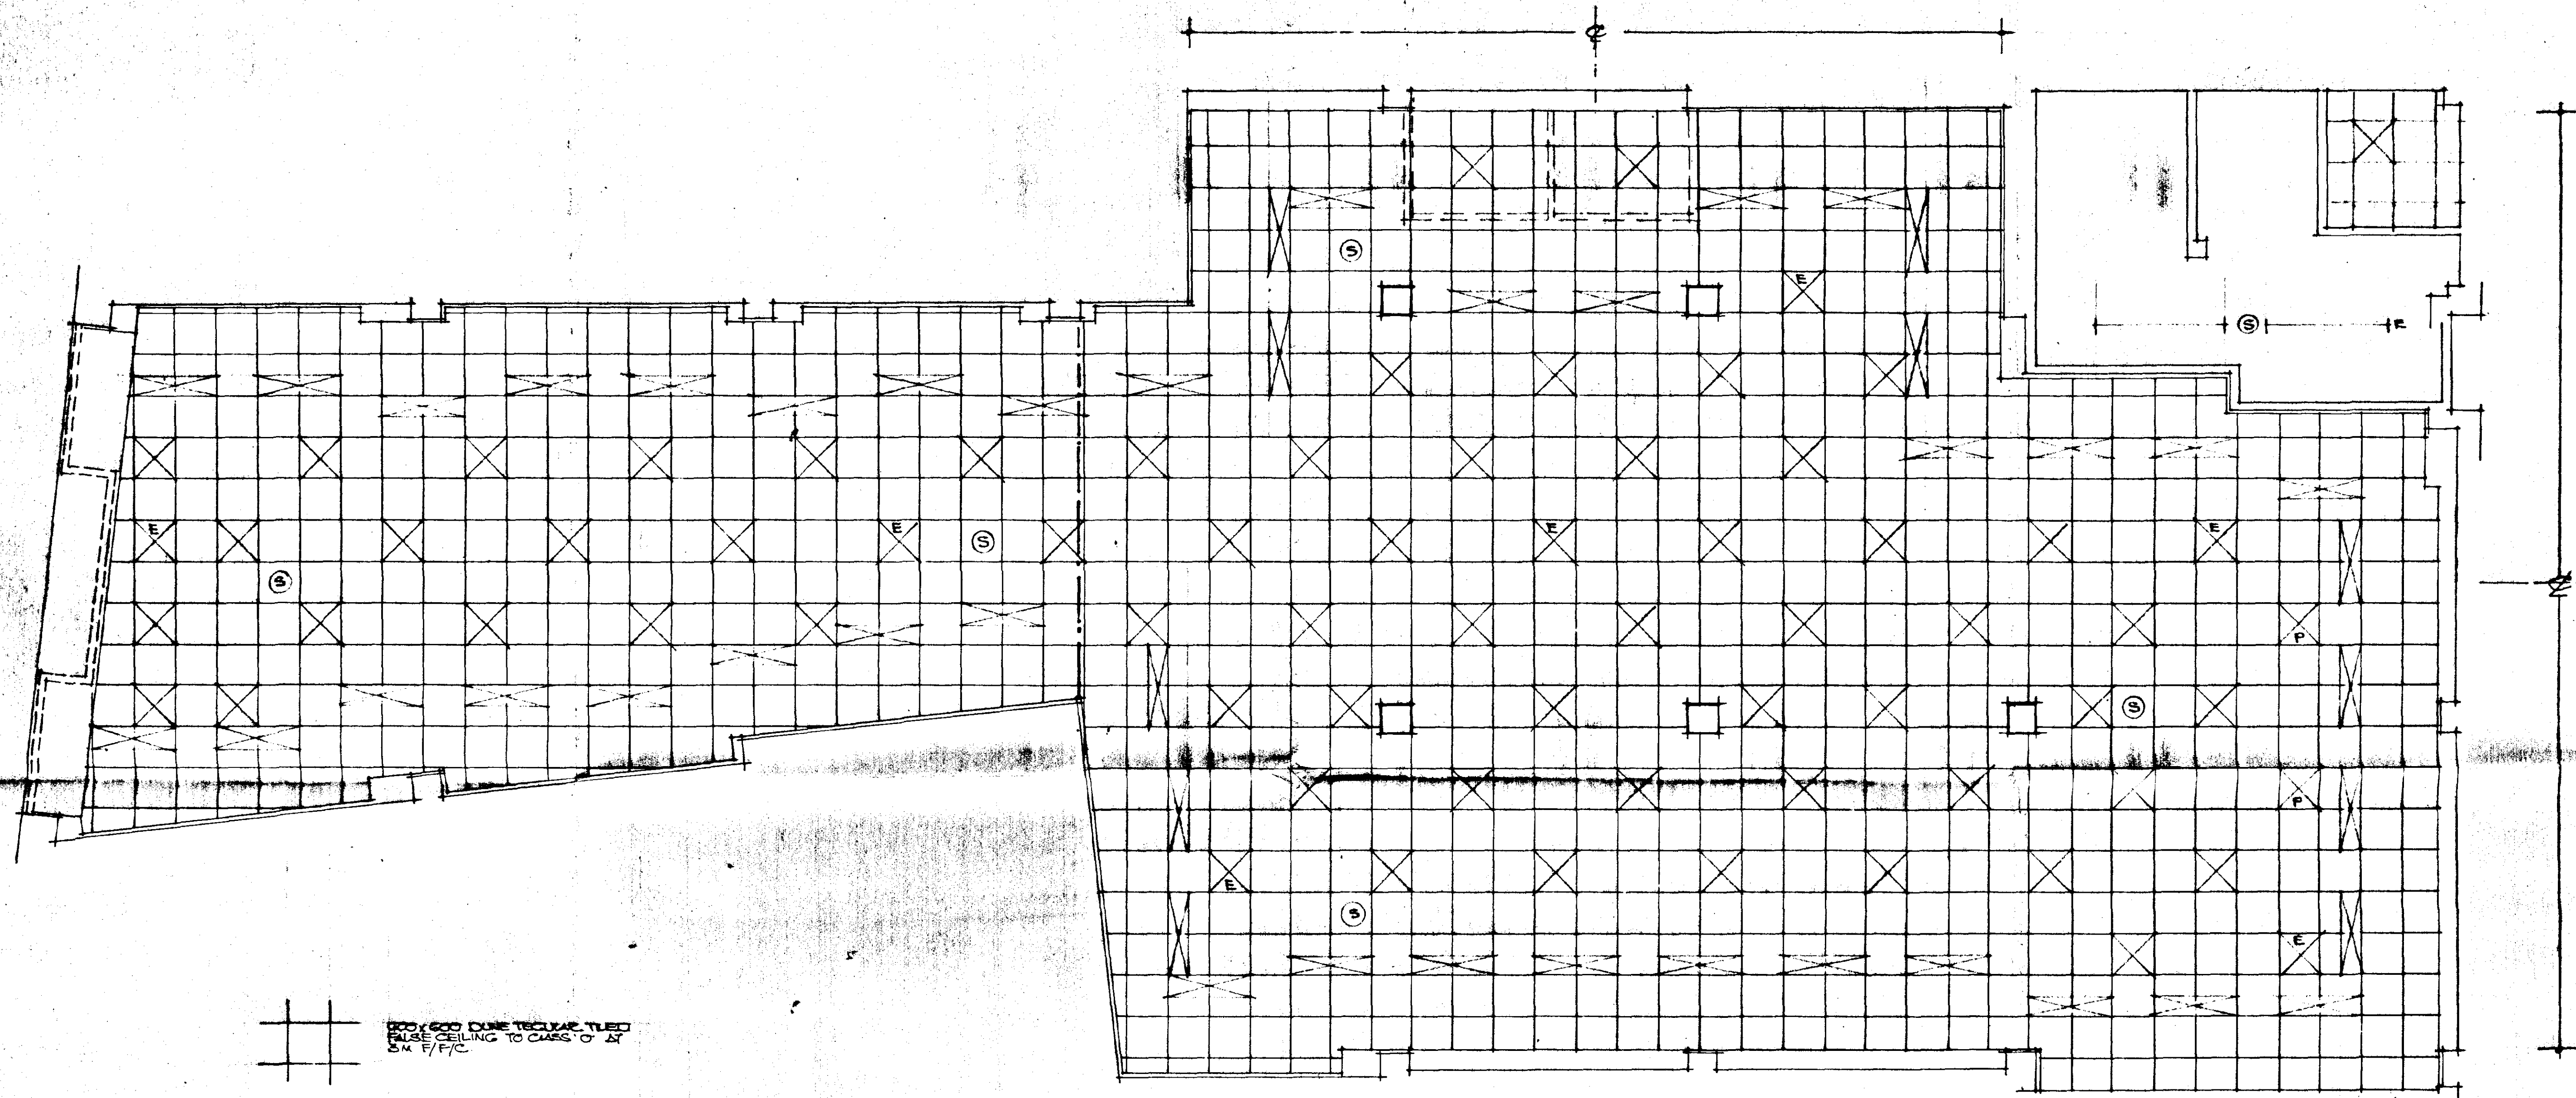

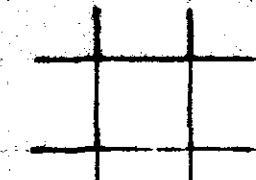  -  600 x 600 DUNE TEGULAR TILED FALSE CEILING TO CLASS 'O' AT 5.4 M F/F/C
 -  1 TIRE FLUKE, RECESSED METAL LIGHT MODULE WITH POL. ALI. Baffles
 -  RECESSED 1200 x 500 FLUKE WALL WASHERS WITH POL. METAL REFLECTOR
 -  RENTROL LFB 60 CANY EDDER
 -  FLUKE BATTEN FITTINGS
 -  RECESSED TUNGSTEN FITTS
 -  INTERCONNECTED MAINS OPERATED SMOKE DETECTORS WITH BAT BACK UP - TO BS 5833
 -  EMERGENCY LIGHTING WITH BAT BACK UP TO BS 5266
 -  FLOOD LIGHTS
- NOTE:
 SEE SEP DWG FOR A/C SPRINKLER DETAILS & LAYOUT.

Rev	Rev	Description
Client		PEACOCKS STORES LTD
Job Title		PEACOCKS MARKET PLACE SPALDING
Drawing Title		CEILING PLAN
Scale		1:50
Date		MARCH 97
Drawn by		


Refam
SUPERSEDED 
Railston
 THE SHOPFITTER

SOUTH HOLLAND DC
 HOUSING & PLANNING
 12 MAY 1997
 Ref: 052197

Whitchell Lane Wootton Bassett Swindon Wiltshire SN4 7YR
 Telephone 01793 848000 Facsimile 01793 848114

Drawing No. E 90916-02

Notes
A All dimensions must be checked on site and not scaled from this drawing
B All dimensional discrepancies should be noted and reported back to the design office
 All design rights and copyright reserved

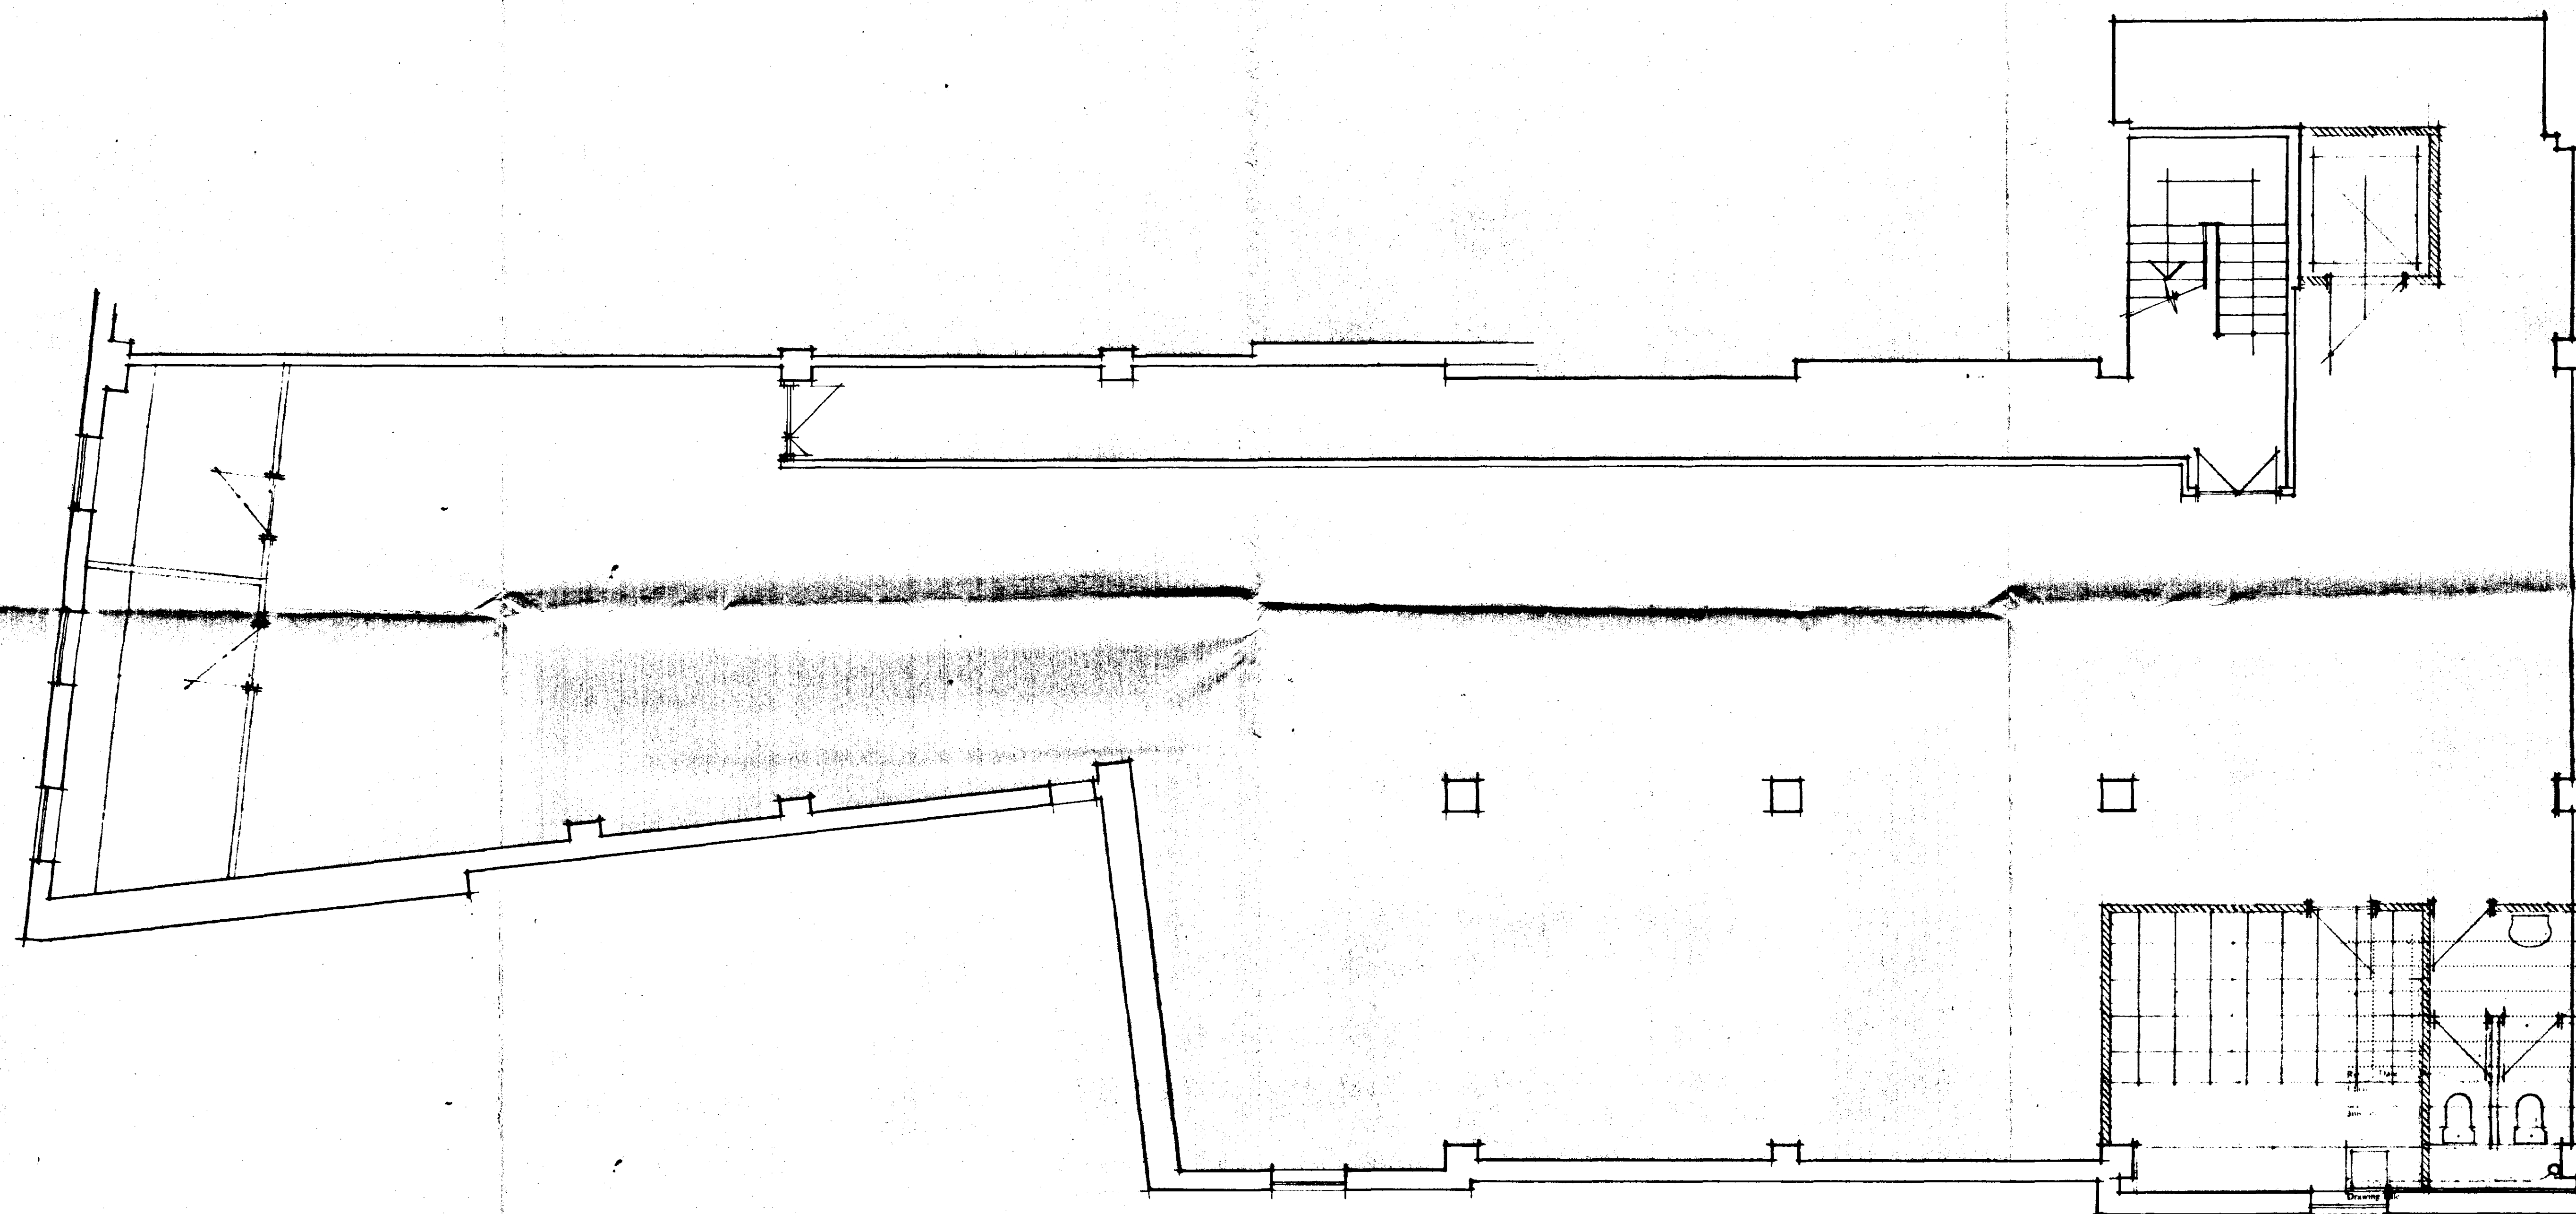

FIRST FLOOR PLAN STOCK 240 sqm (2582 sq ft).

PEACOCKS STORES LTD
 17-18 MARKET PLACE SPALDING
 Scale 1:50
 Date APRIL 87.
 Drawn by

Ref
SUPERSEDED

SOUTH HOLLAND DC
 HOUSING & PLANNING
 12 MAY 1997
 Ref: 052/94

Railston
 THE SHOPFITTER

Whitchell Lane Wootton Bassett Swindon Wiltshire SN64 7DB
 Telephone 01793 848000 Facsimile 01793 848014

Drawing No. **E 20916 - 03** Rev.


Notes
 A All dimensions must be checked on site and not scaled from this drawing.
 B All dimensional discrepancies should be noted and reported back to the design office.
 All design rights and copyright reserved




WHITE HART HOTEL YARD ELEVATION.



MARKET PLACE ELEVATION.

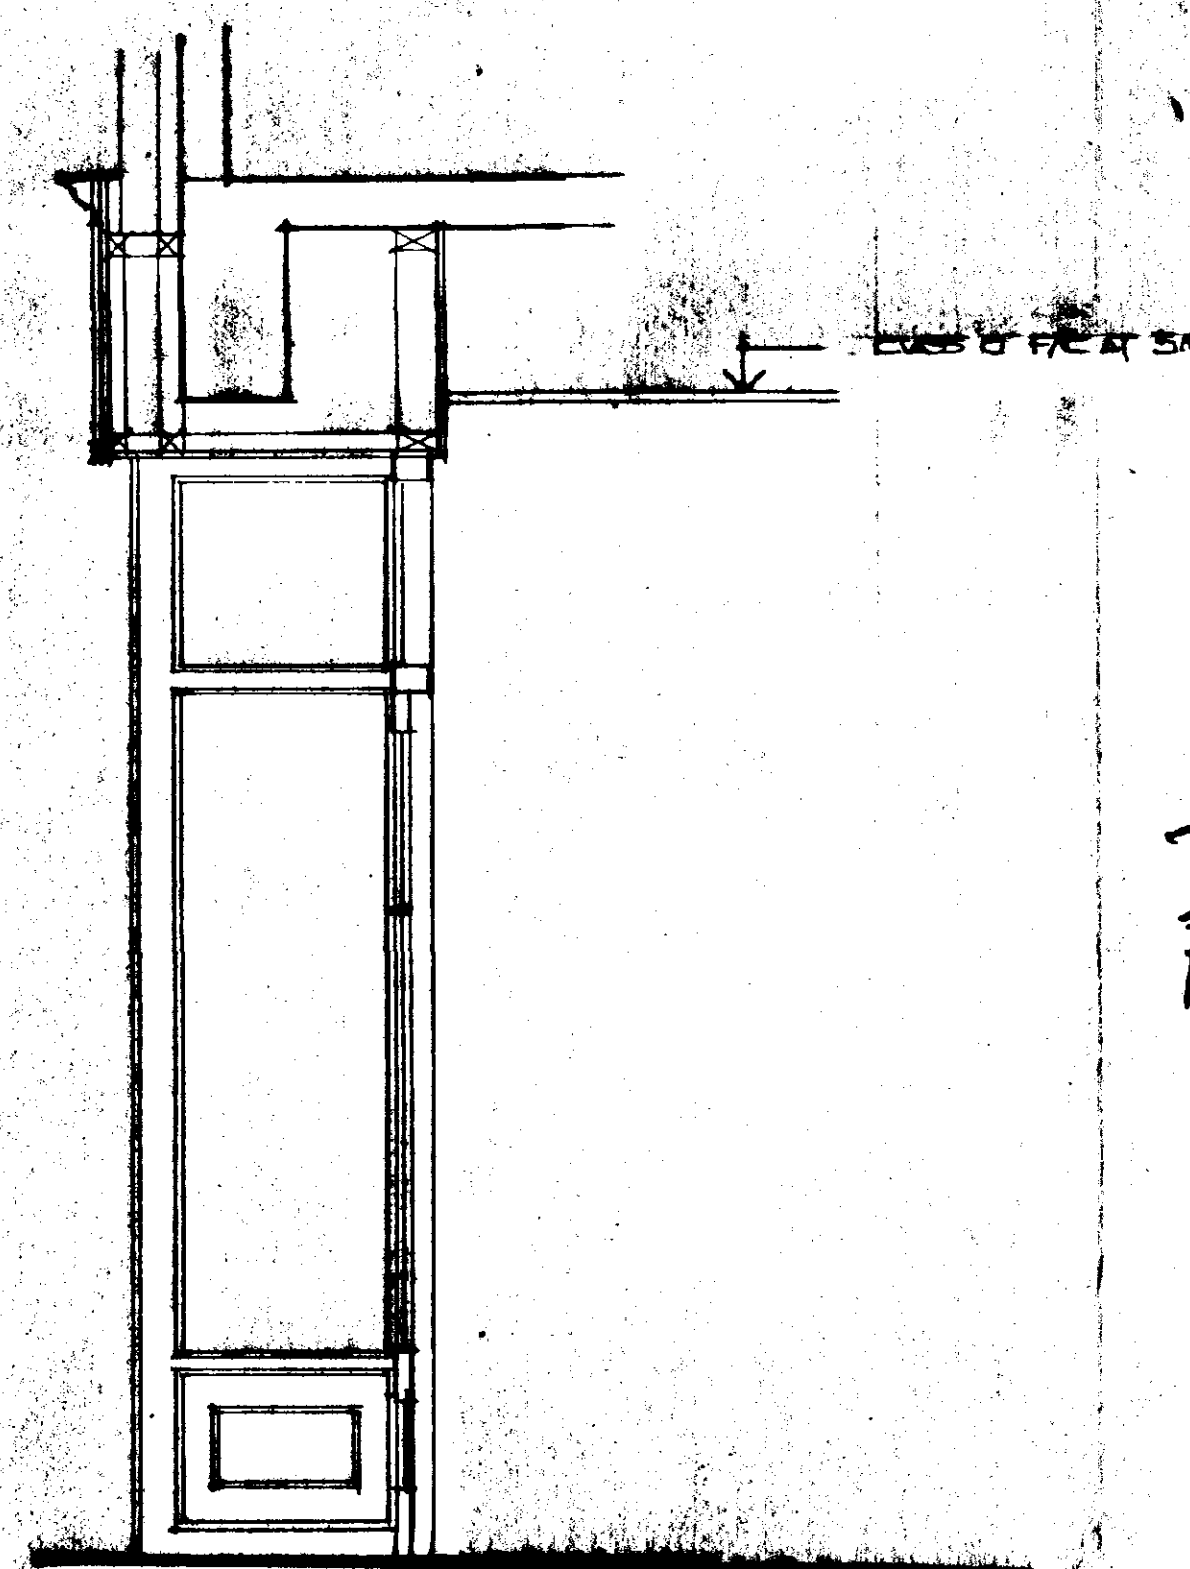

SECTION THRO' LOBBY.

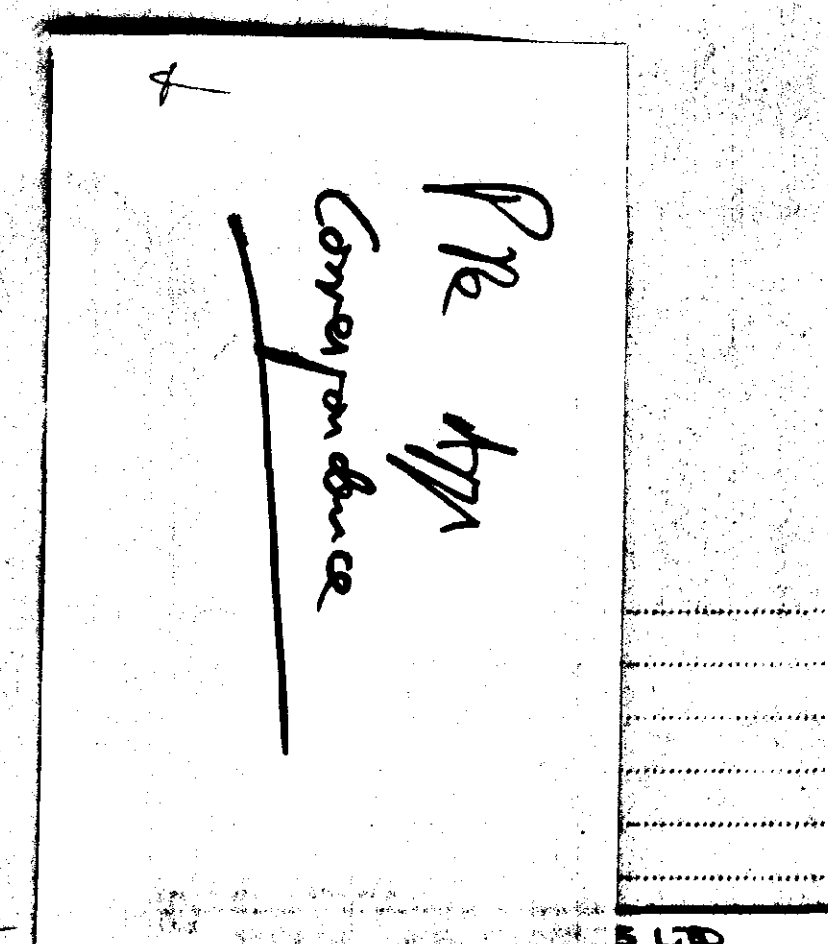

FILE ON
 1870 x 16.

Handwritten notes: 'Hand. 28/1/97', 'Spk to Mr. Barry', 'Behind New Highway', 'at the end of it'.

PEACOCKS
 17-18 MARKET PLACE
 SPALDING

Drawing Title
 SUPPLEMENT.
 Scale 1:50/20.
 Date APRIL 97.
 Drawn by


Railston

ATLANTIC HOUSING
 Tel 01223 222222


Notes
 A All dimensions must be checked on site and not based from this drawing.
 B All dimensional discrepancies should be noted and reported back to the design office.
 All design rights and copyright reserved



WHITE HART HOTEL YARD ELEVATION

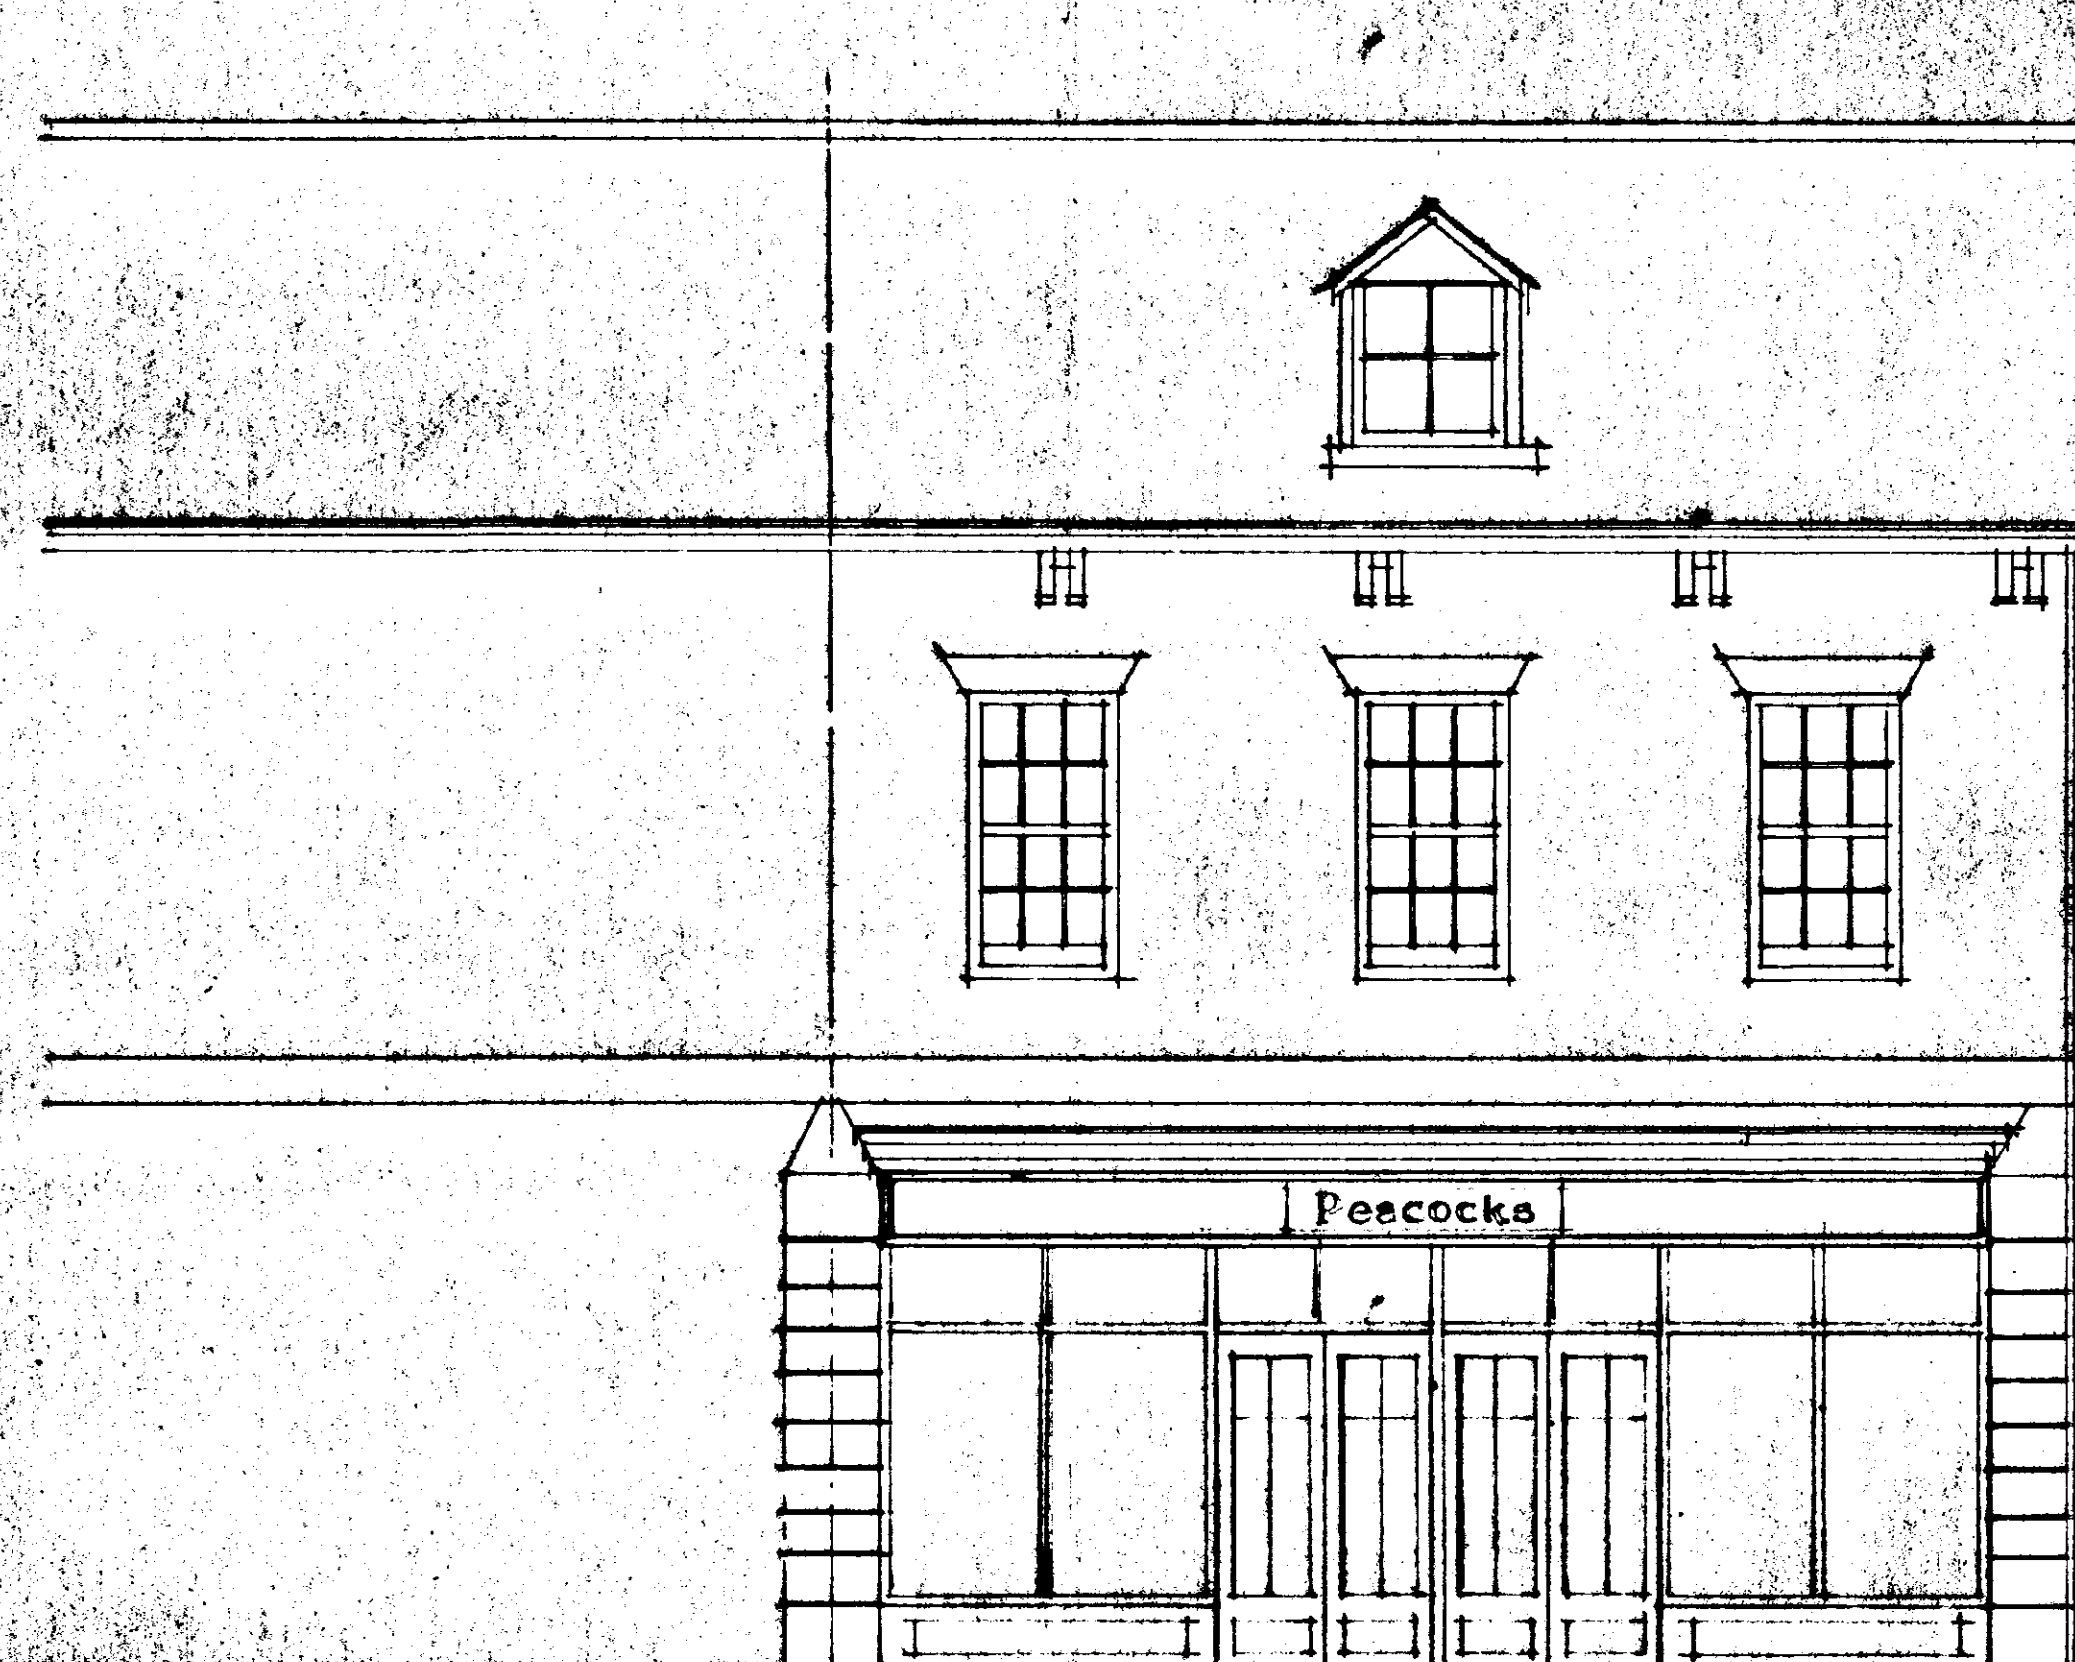

MARKET PLACE ELEVATION

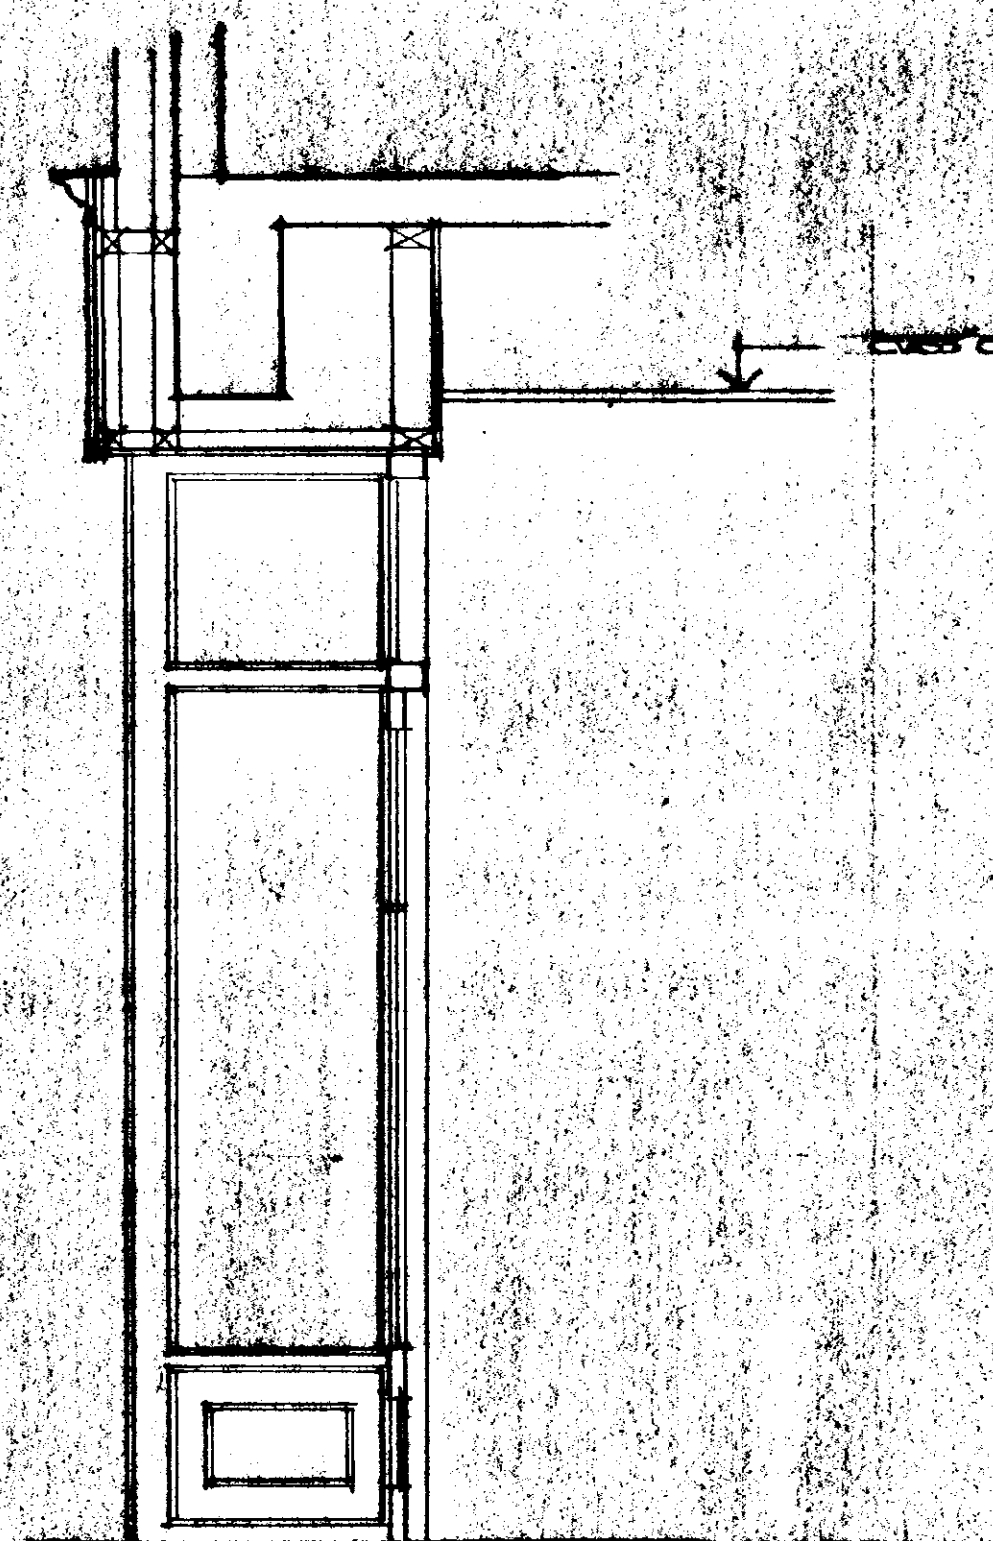

SECTION THRU LOBBY

1:50/20

APRIL 97

PEACOCKS STORES LTD

17-18 MARKET PLACE SPALDING

SUPPLEMENT

1:50/20

APRIL 97

PEACOCKS STORES LTD

17-18 MARKET PLACE SPALDING

SUPPLEMENT

1:50/20

APRIL 97

PEACOCKS STORES LTD

17-18 MARKET PLACE SPALDING

SUPPLEMENT

1:50/20

APRIL 97

PEACOCKS STORES LTD

17-18 MARKET PLACE SPALDING

SUPPLEMENT

AMENDED PLAN

Ref.

SOUTH HOLLAND DC HOUSING & PLANNING

24 JUN 1997

Ref: 0521/97

DETERMINED PLAN

Railston THE SHOPFITTER

Whitwell Lane Woodton Spalding


Telephone 01793 848000 Facsimile 01793 848014

Drawing No

E 90916-04

Rev. A

Notes
 A All dimensions must be checked on site and not used from this drawing.
 B All dimensional discrepancies should be noted and reported back to the design office.
 All design rights and copyright reserved

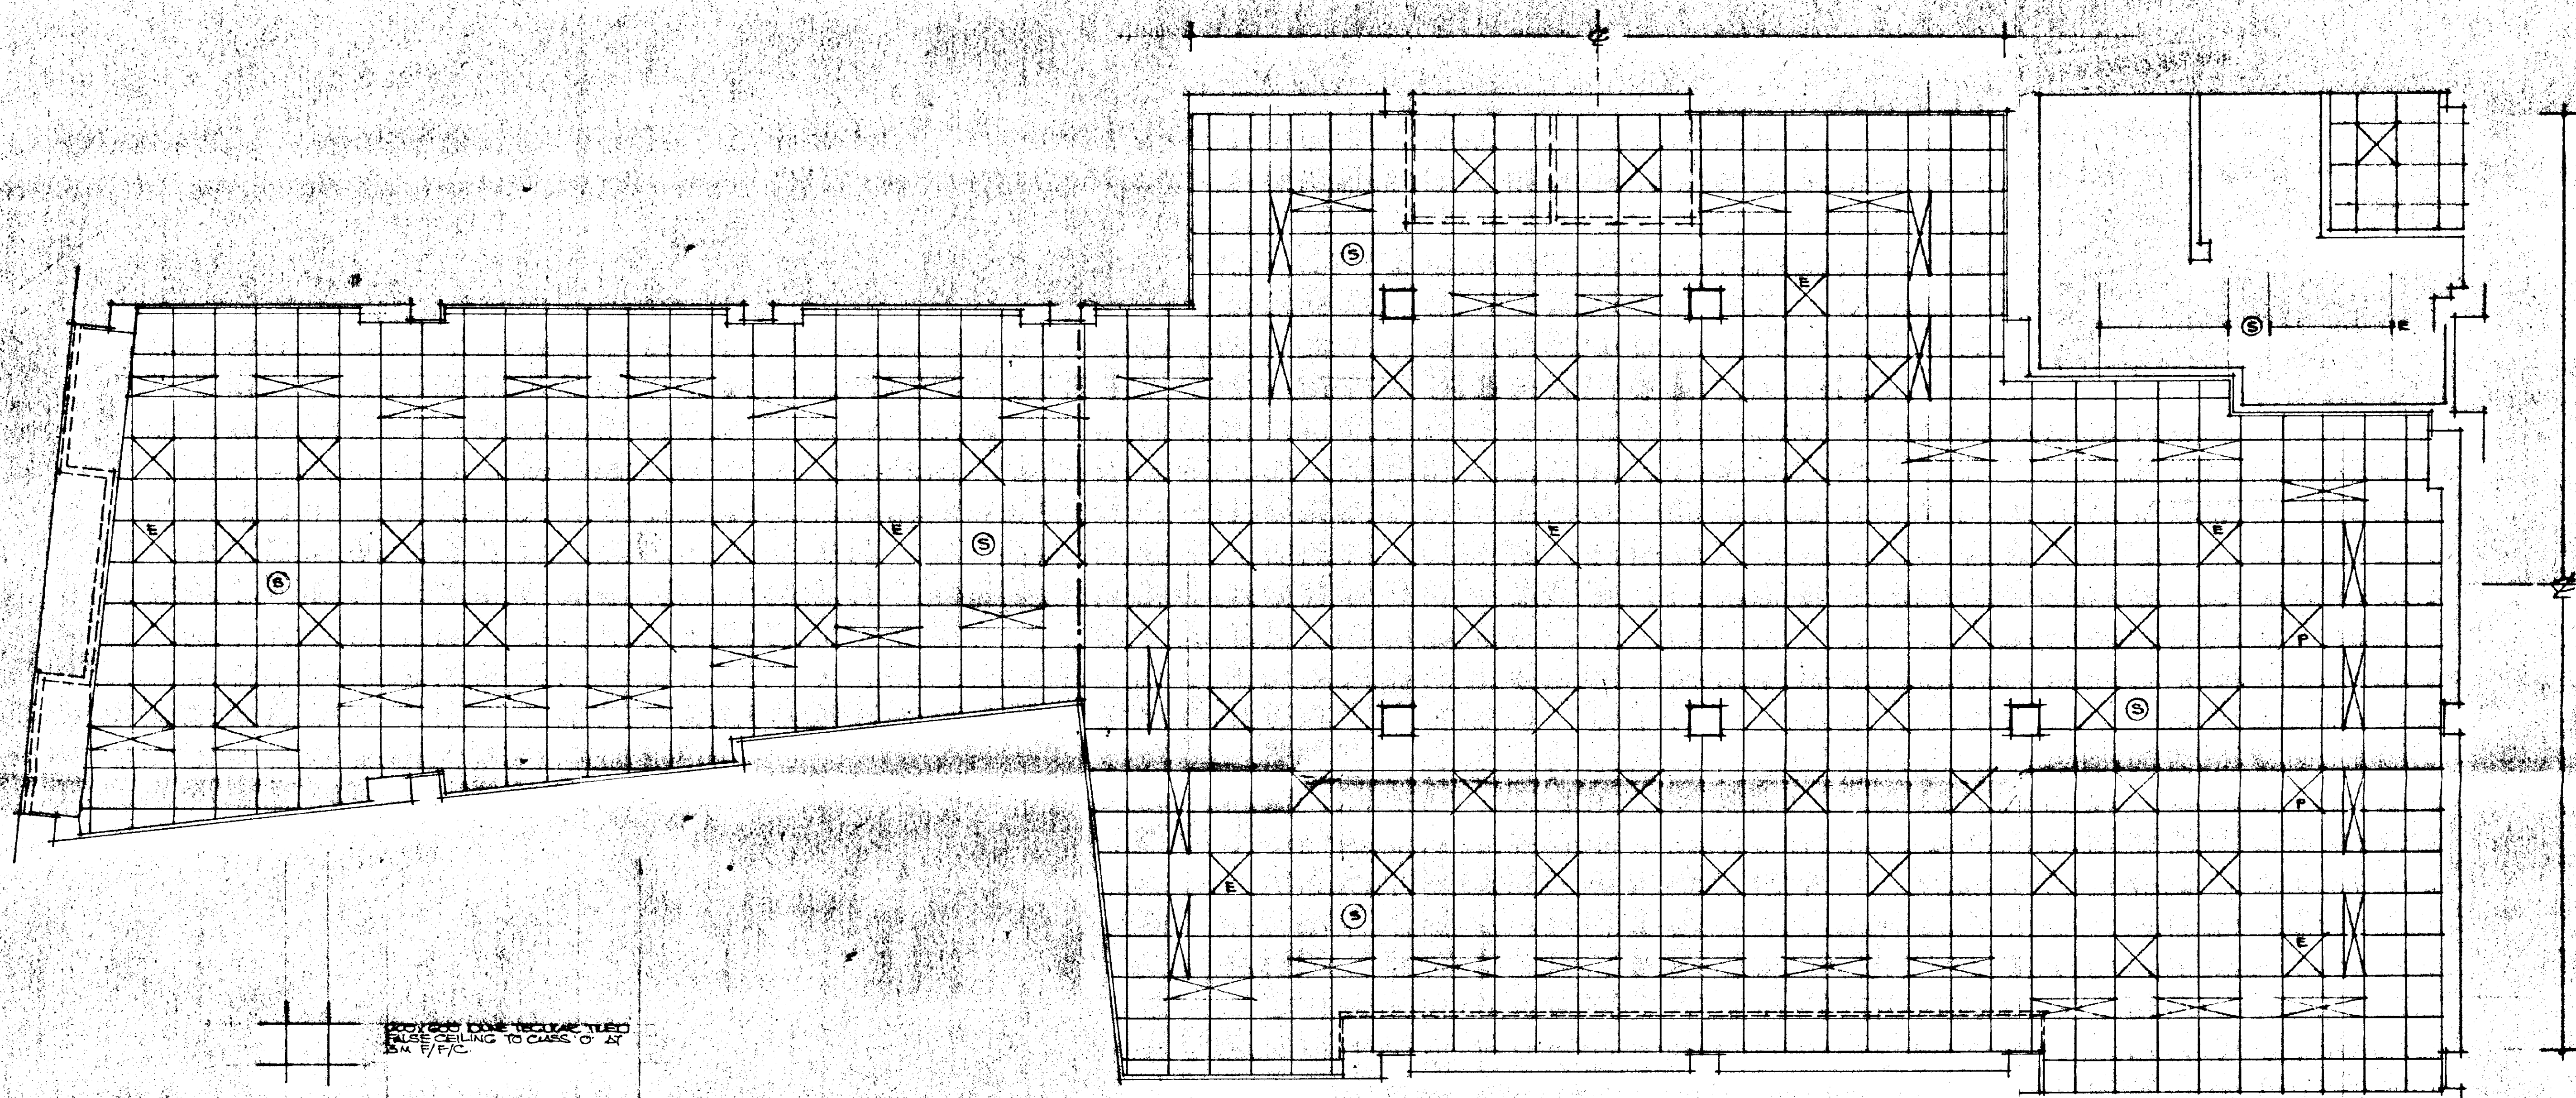

- 201500 DOME RECESSED TUBO FALSE CEILING TO CROSS 'O' AT 5m / 7/10
- 1 LIFE RAMP RECESSED METAL LIGHT MODULE WITH POL. ALL BUFFLES
- RECESSED 1200x600mm TUBO W/ W/ERS WITH POL. METAL REFLECTOR
- RETRACTABLE LIFE GO CARRY RIGID
- 2000x1000mm FITTINGS
- RECESSED TUNGSTEN FITTINGS
- INTERCONNECTED MAINS OPERATED SMOKE DETECTORS WITH BAT BACK UP TO BS 6839
- EMERGENCY LIGHTING WITH BAT BACK UP TO BS 6839
- POUCE LIGHTS
- NOTE:
SEE REF. DUC FOR A/C OPERATOR DETAILS & LAYOUT

AMENDED PLAN
 Ref.

SOUTH HOLLAND DC
 HOUSING & PLANNING
 24 JUN 1997
 Ref: 0521/97


Event: PEACOCKS STAGES LTD
 Job Title: PEACOCKS MARKET PLACE REPAIDING
 Drawing Title: CEILING PLAN
 Scale: 1:50
 Date: MAR 97
 Drawn by:

DETERMINE
 PLAN
Railston
 THE SHOFFITTER

Whitwell Lane, Worcester, Shropshire, Shropshire, Shropshire
 Telephone 01931 848000 Facsimile 01931 848014

Drawing No. E 90916-02 Rev. A

Notes
 A All dimensions must be checked on site and not relied from the drawing.
 B All dimensional discrepancies should be noted and reported back to the design office.
 All design rights and copyright reserved

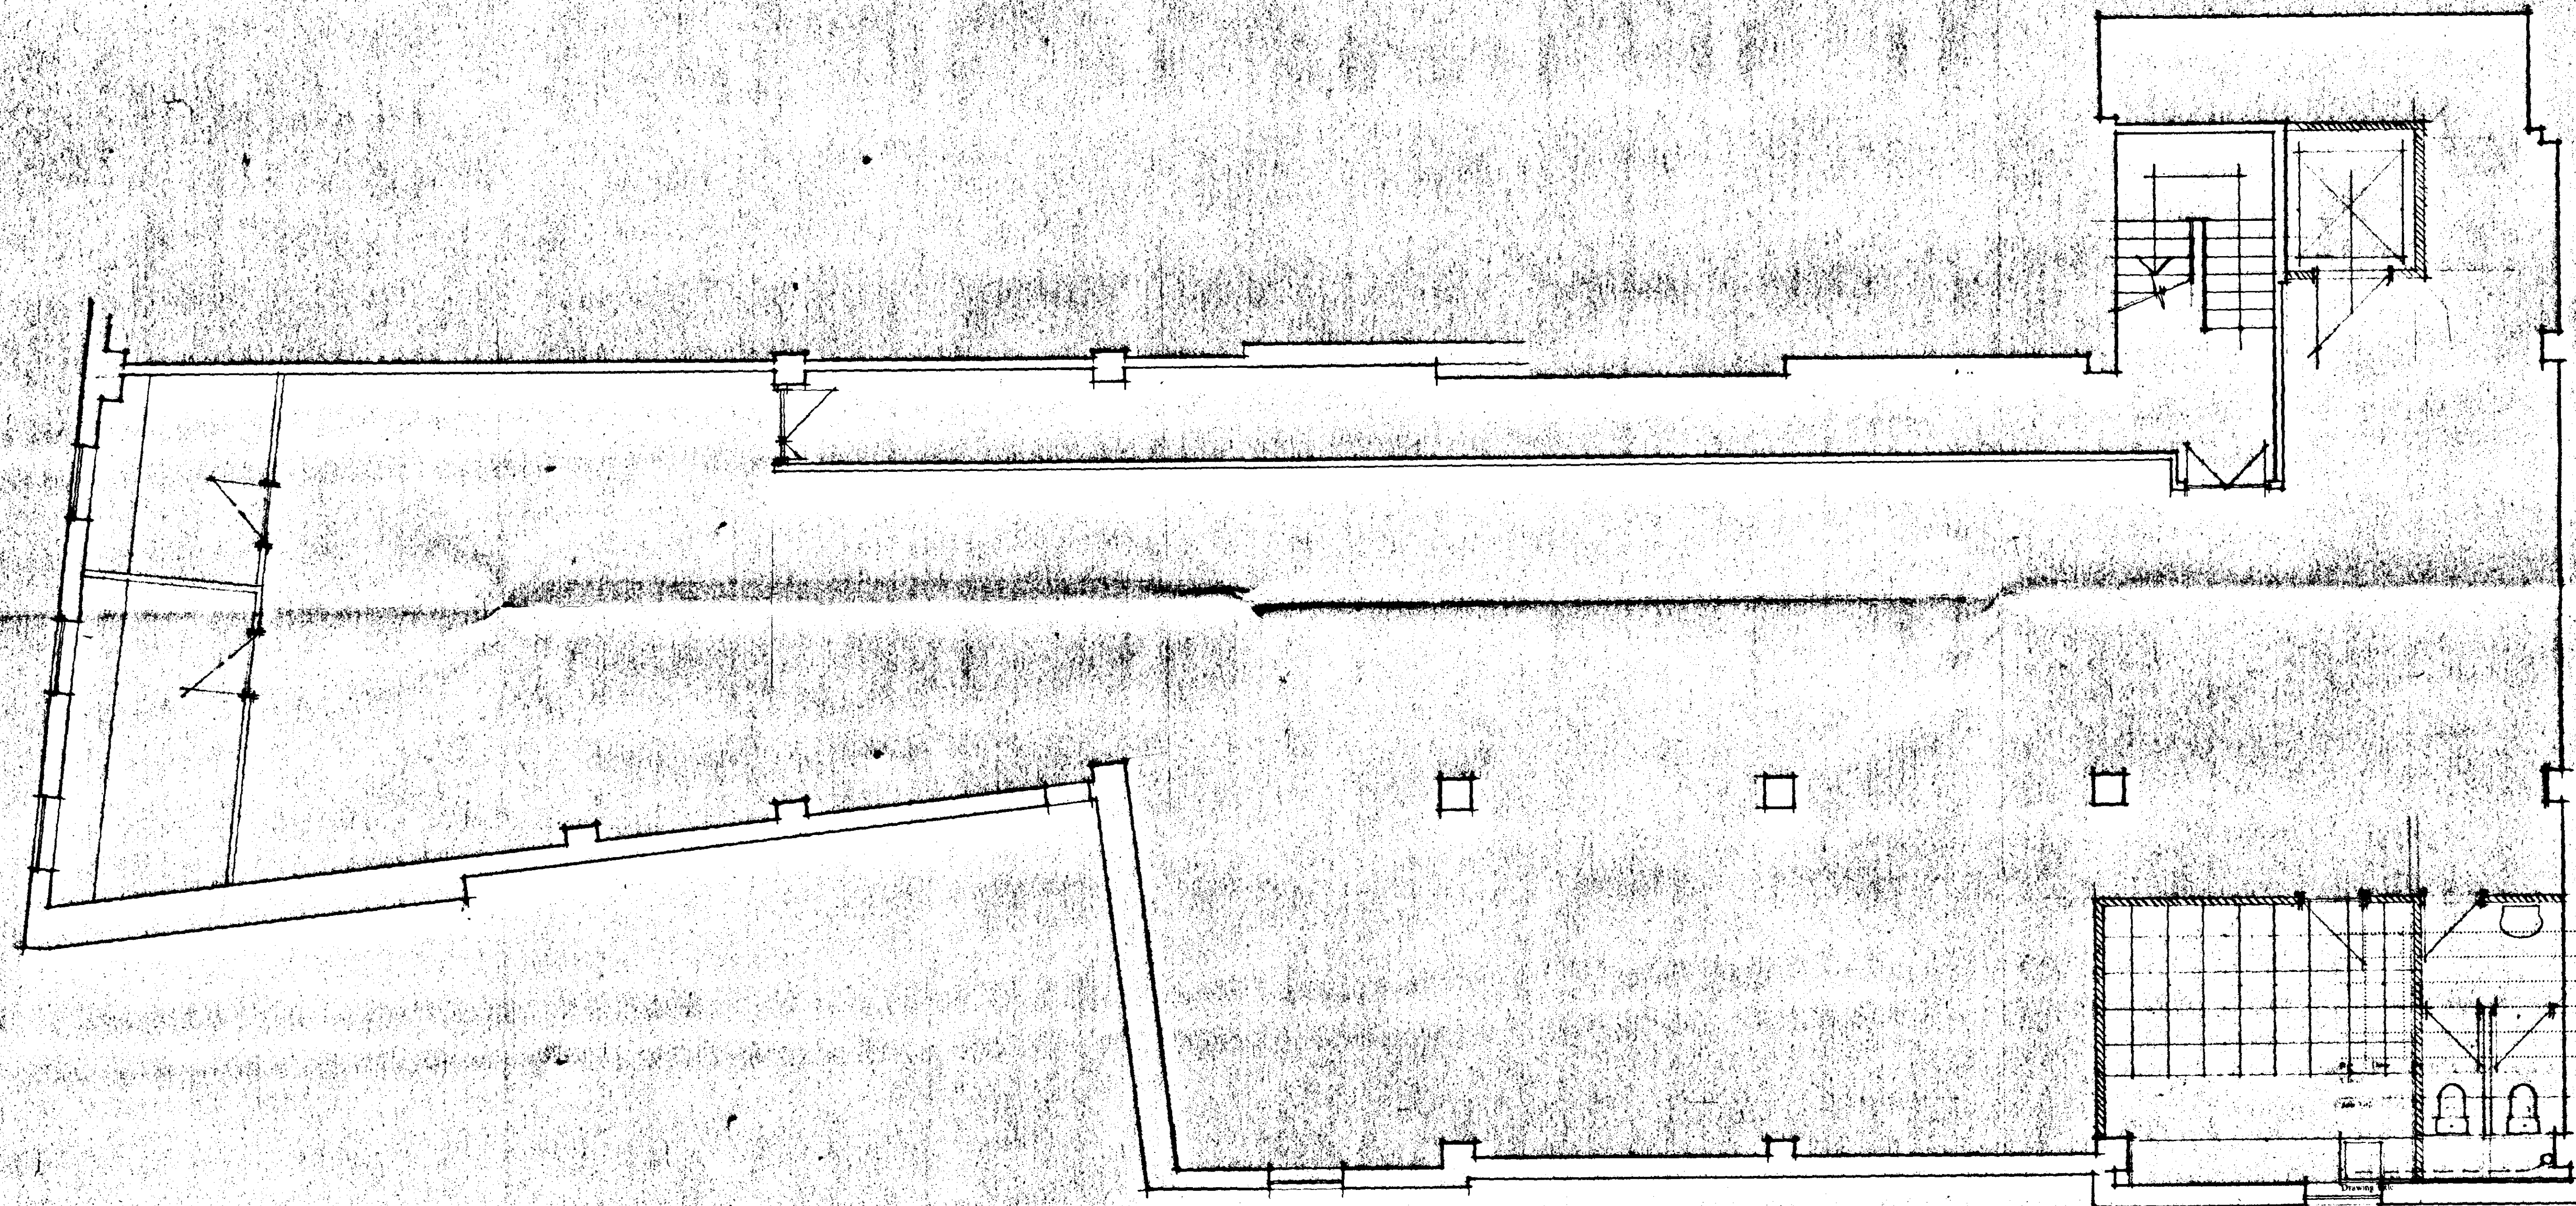

FIRST FLOOR PLAN SCALE: 240mm (2582mm ft)

PEACOCKS STORES LTD
 17-18 MARKET PLACE BUILDING
 1150
 APRIL 87

AMENDED PLAN
 Ref.

DETERMINED PLAN
Railston
 THE SHOPFITTER

SOUTH HOLLAND DC
 HOUSING & PLANNING
 24 JUN 1997

Whitfield Lane, Wootton Bassett, Wiltshire, Wiltshire SN4 7JH
 Telephone 01793 848000 Facsimile 01793 848014


Ref: 0521/97

Drawing No: E 9916-03

NOTES

A All dimensions must be checked on site and not relied from this drawing.

B All dimensional discrepancies should be noted and reported back to the design office.

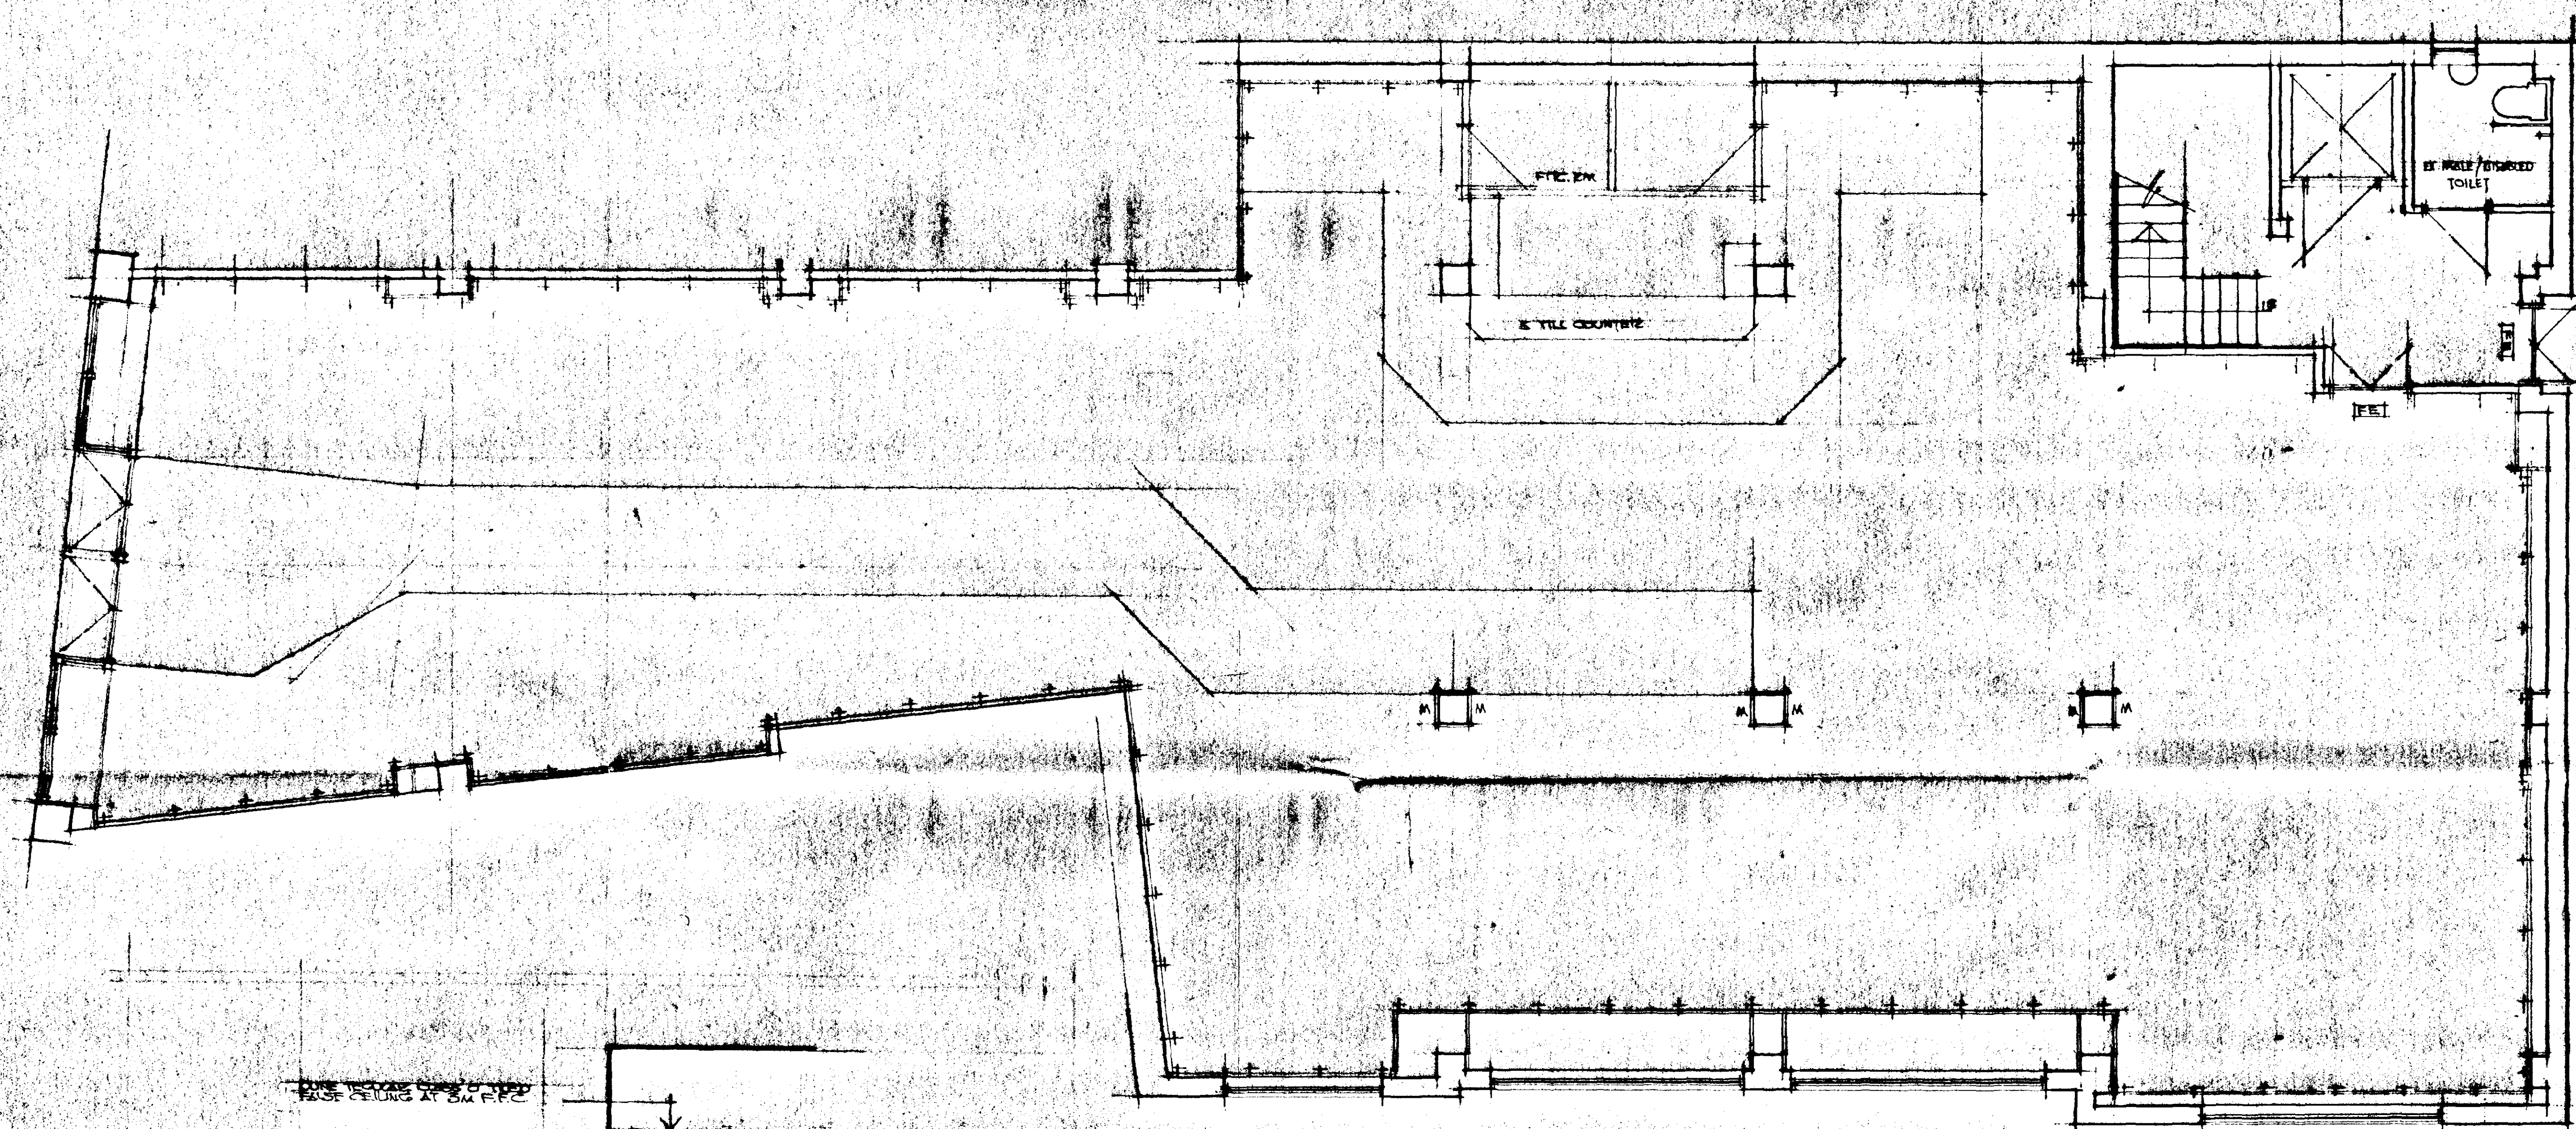

COOPER TIES & KIDGONE WALK
WALKWAY WITH D/EDGE TEAM

GRD. FLOOR: TAIES AREA: 347 sqm (3733 sq ft)

TYPICAL WALL DETAIL

Date: 11/11/80
 To: Peacocks
 From: Peacocks
 Subject: PEACOCKS STORE LTD
 Job Title: PEACOCKS
17-18 MARKET PLACE
BRIDGING
 Drawing Title: GED. FLOOR
 Scale: 1:50/20.
 Date: APRIL 97.
 Drawn by:

AMENDED PLAN

Ref.

DETERMINED PLAN

Railston
THE SHOPFITTER

SOUTH HOLLAND DC
HOUSING & COMMUNITY DEVELOPMENT

SOUTH HOLLAND DISTRICT
HOUSING & PLANNING
24 JUN 1997
Ref: 052/97

Whitcham Lane Wootton Bassett Swindon Wiltshire SN4 7DE
Telephone 01793 848000 Facsimile 01793 848014

Drawing No. **E 90916 - 01** Rev. **A**